




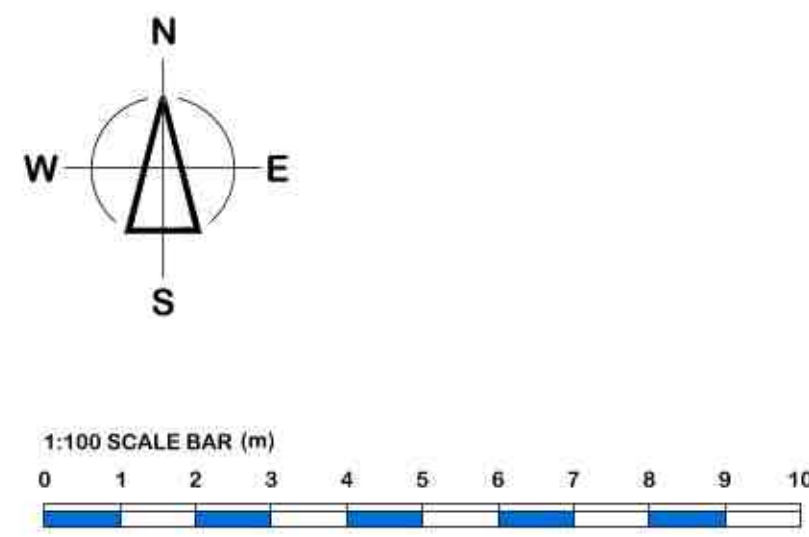


NOTE EXISTING TREES AND UNDERGROWTH TO BE CUT BACK TO SITE BOUNDARY

TREE PRUNING WORKS TO ACCOMMODATE A 2.4 HIGH BOUNDARY FENCE ONLY

TREE CROWNS TO BE RAISED TO SUIT, NO REMOVAL OF TREES PERMITTED.

NOTE: WORK (RESTRICTED TO LESS THAN 15% OF THE LIVE CROWN HEIGHT AND LEAVE THE CROWN AT LEAST TWO THIRDS OF THE TOTAL HEIGHT OF THE TREE).

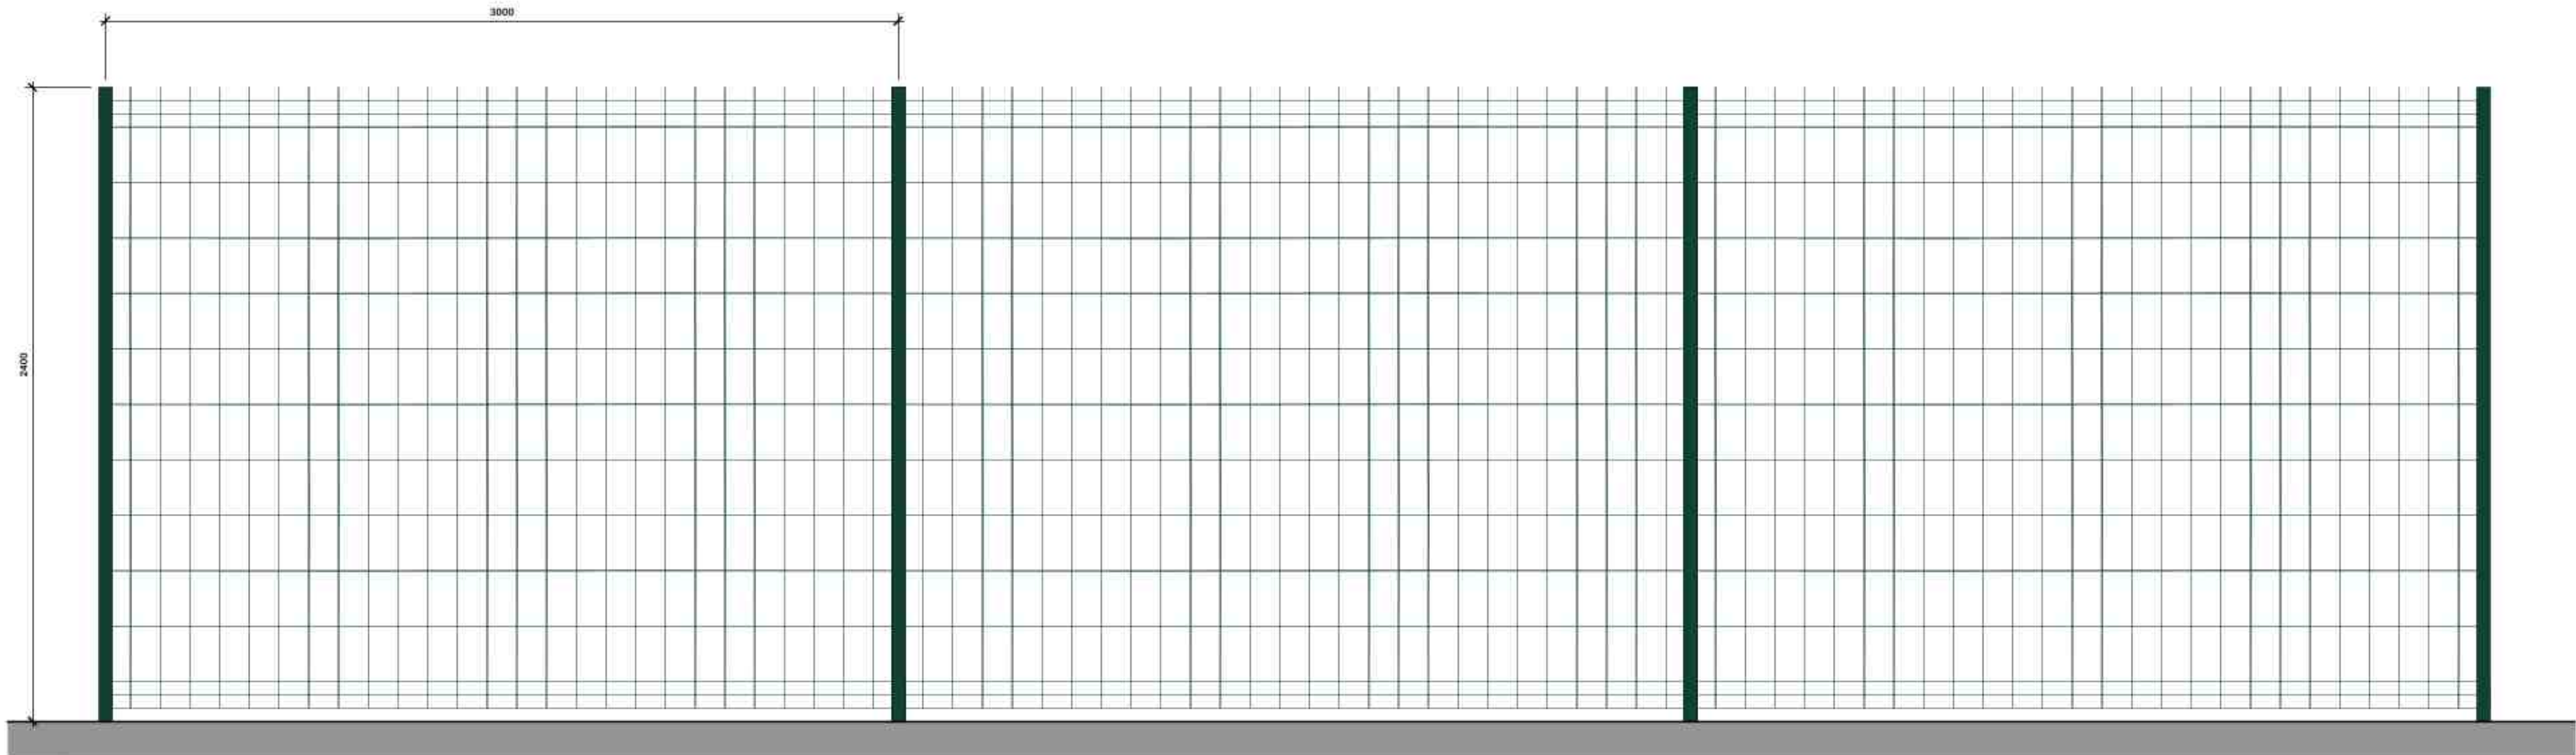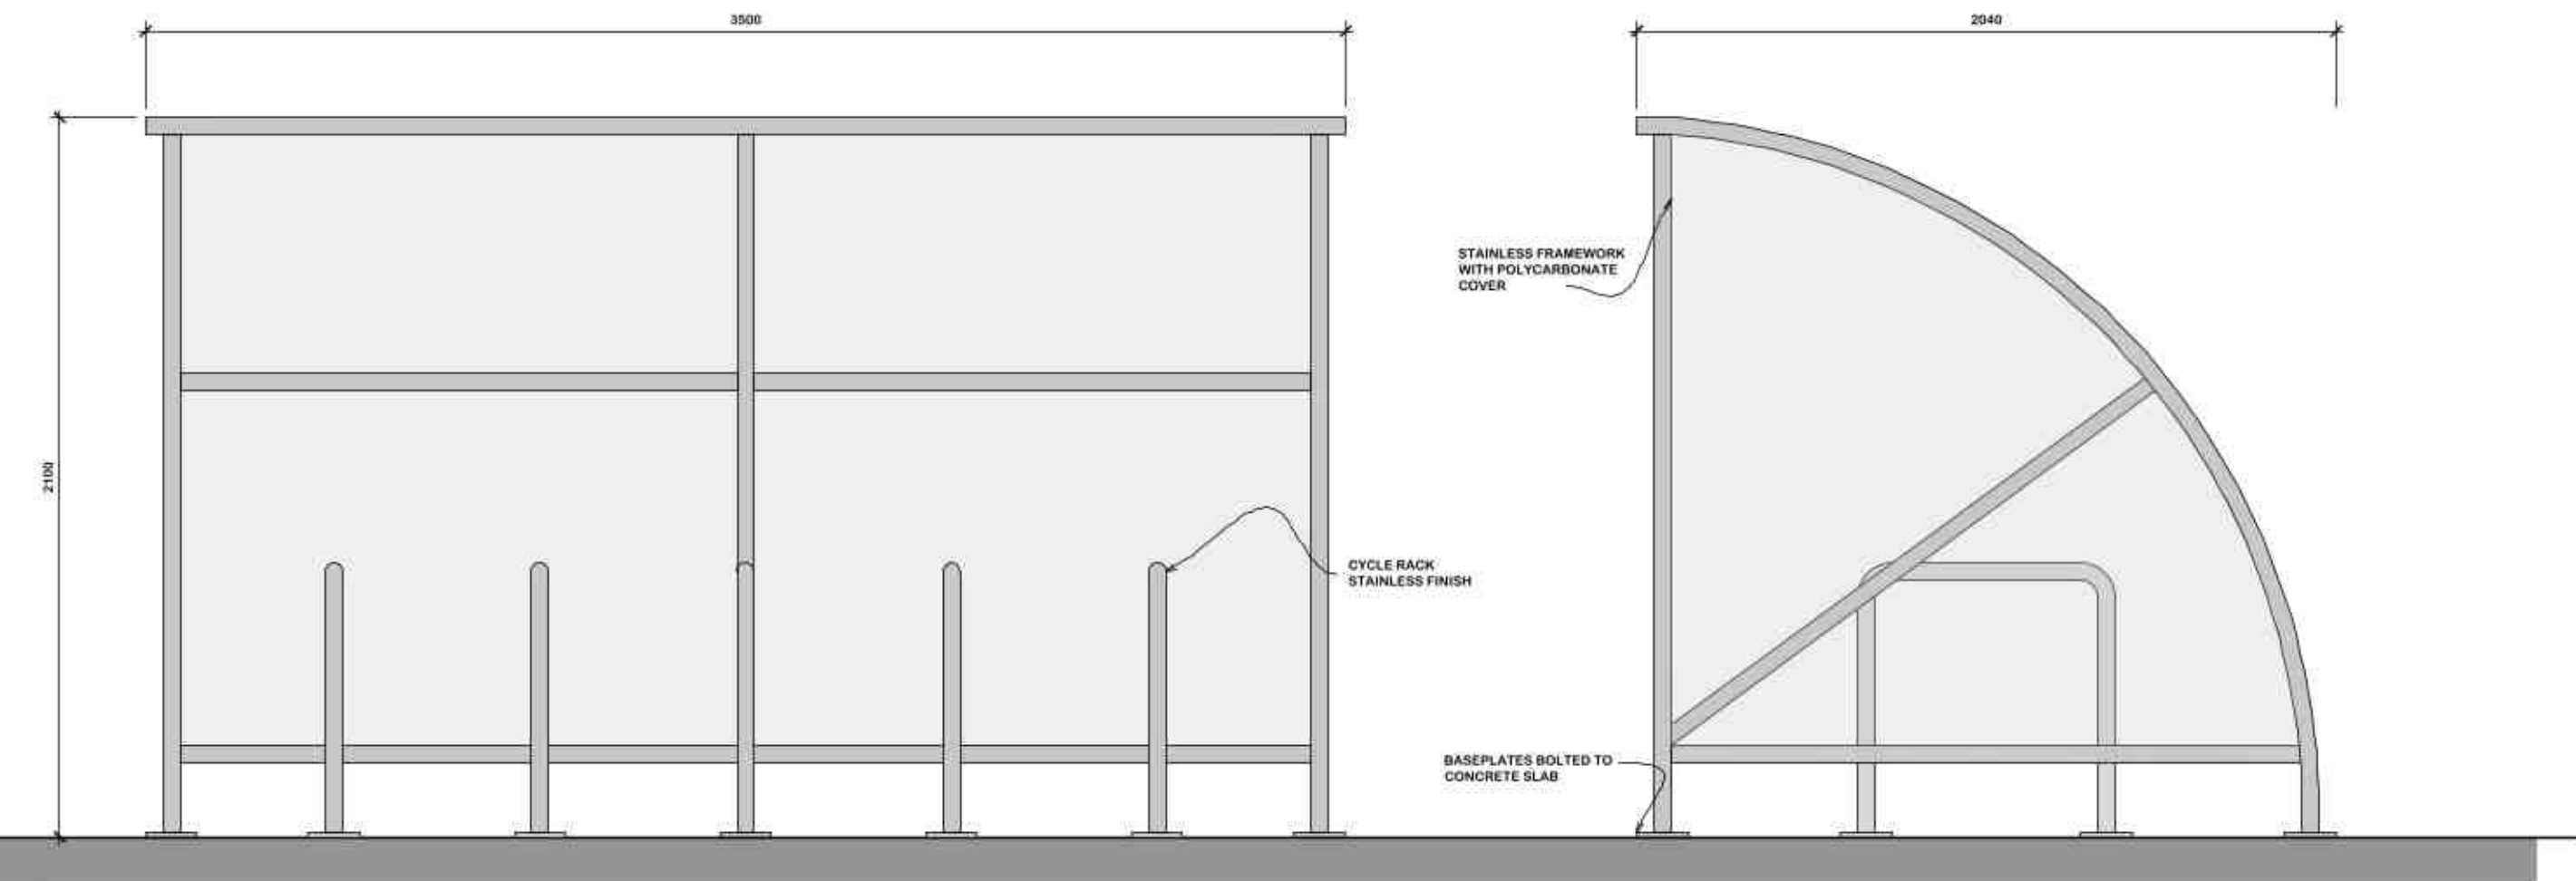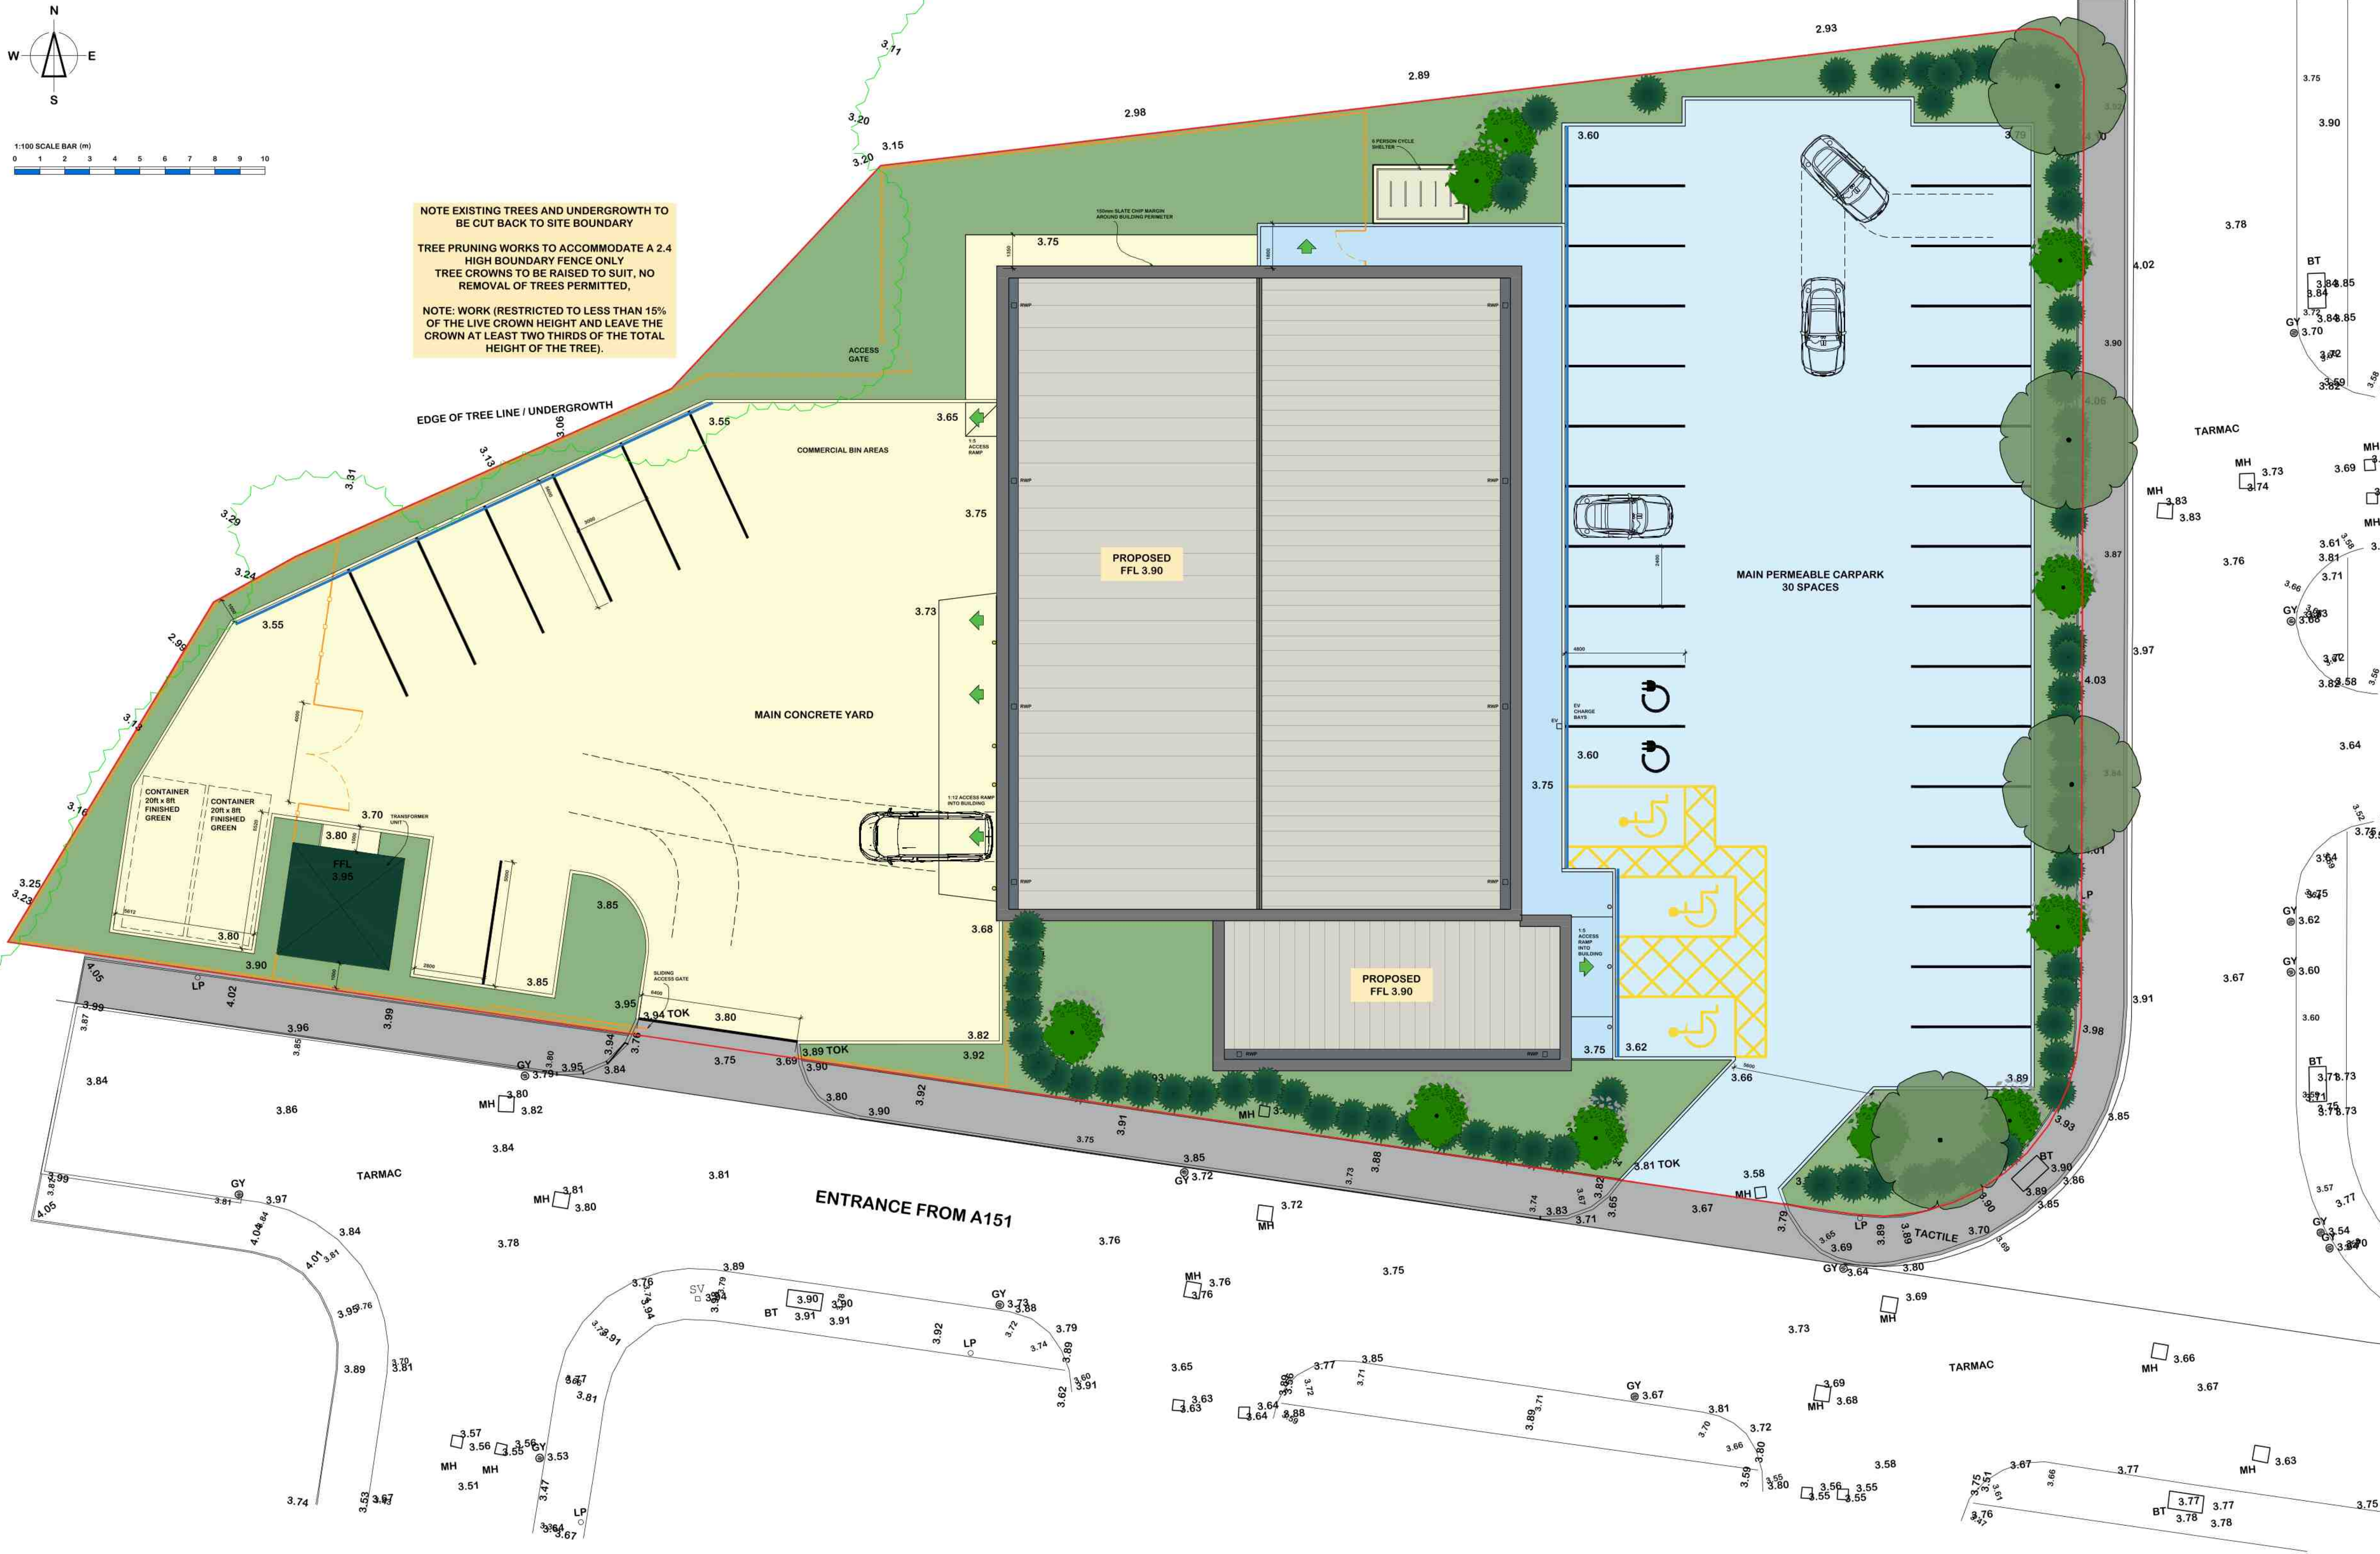

Notes:

This document is the property of David Trundley Design Services Ltd and may not be reissued, loaned or copied in part or in whole without written permission © 2021

All dimensions are in millimetres unless stated otherwise.

It is recommended that information is not scaled off this drawing.

This drawing should be read in conjunction with all other relevant information, specifications & schedules.

If this drawing is received electronically it is the recipient's responsibility to print the document at the correct scale.

All dimensions to be checked on site prior to commencing work and any discrepancies to be advised immediately.


CONSTRUCTION (Design & Management) REGULATIONS 2015: David Trundley Design Services Ltd are employed as "Designer" and will provide information to those responsible for the "Principal Designer" and to the client.

David Trundley Design Services Ltd are responsible for the "Architectural" design of the elements included on this drawing only.

Architectural design has been carried out with due consideration for the safety during construction, occupation and maintenance of the finished structure.

The works contain no extraordinary hazards or risks that are not present during routine construction operations that would not readily be apparent to a competent contractor.

This information should be included as part or commencement of the Health and safety file for the project.

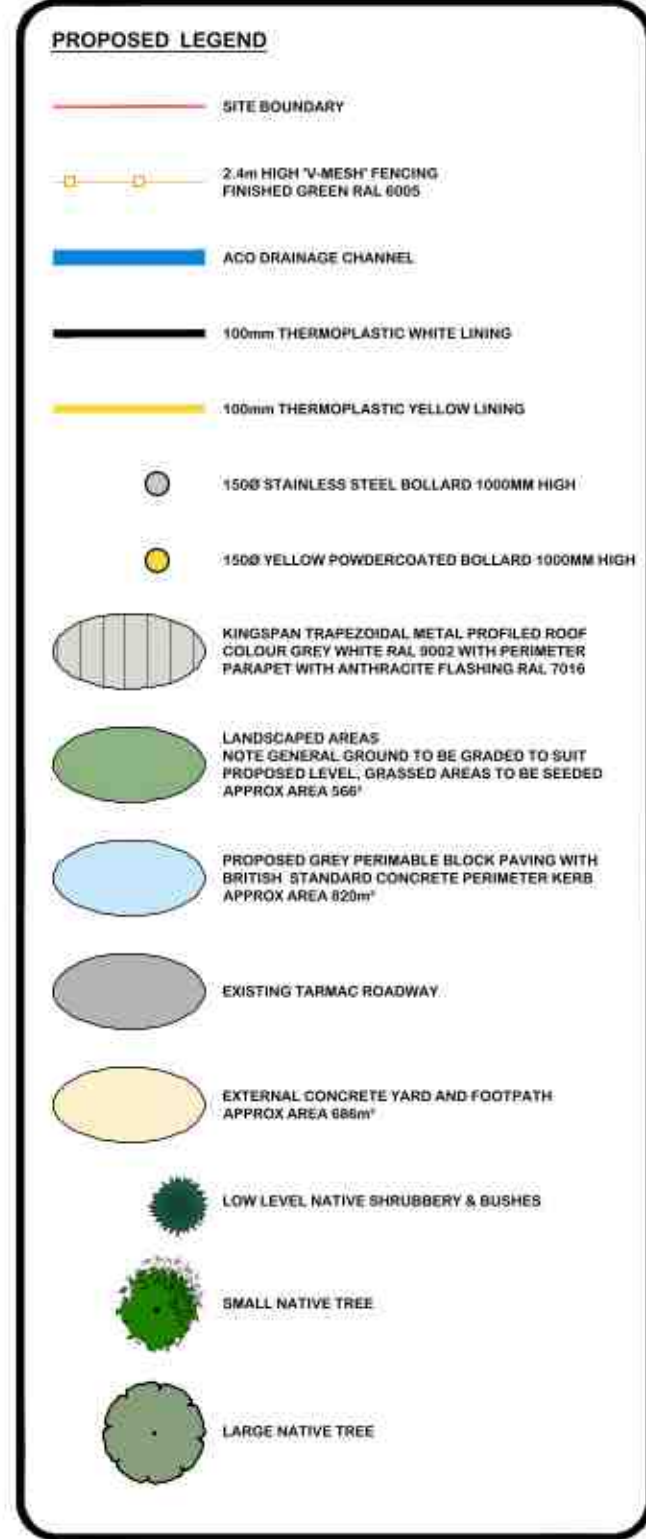

A	25-01-2022	BOUNDARY FENCE LINE ALTERED TO SUIT PLANNERS COMMENTS REGARDING TREE PROTECTION
Rev	Date	Amendment description
Revisions		
Drawing Ref:	PLANNING	
Project Title:	AJS AUTOMATION PLOT 9 SOUTH LINCOLNSHIRE FOOD ENTERPRISE ZONE Lincs	
Drawing Title:	PROPOSED SITE PLAN	
Scale:	1:100 @ A0	Date: DECEMBER 2021
Drawn:	HC	
Drawing Number:	21-L74-PL002A	
Checked by:	Alfred Jones	Date: 25-01-2022

If this drawing is unsigned in the check box then the drawing is an unauthorised issue and should not be used for any purposes