



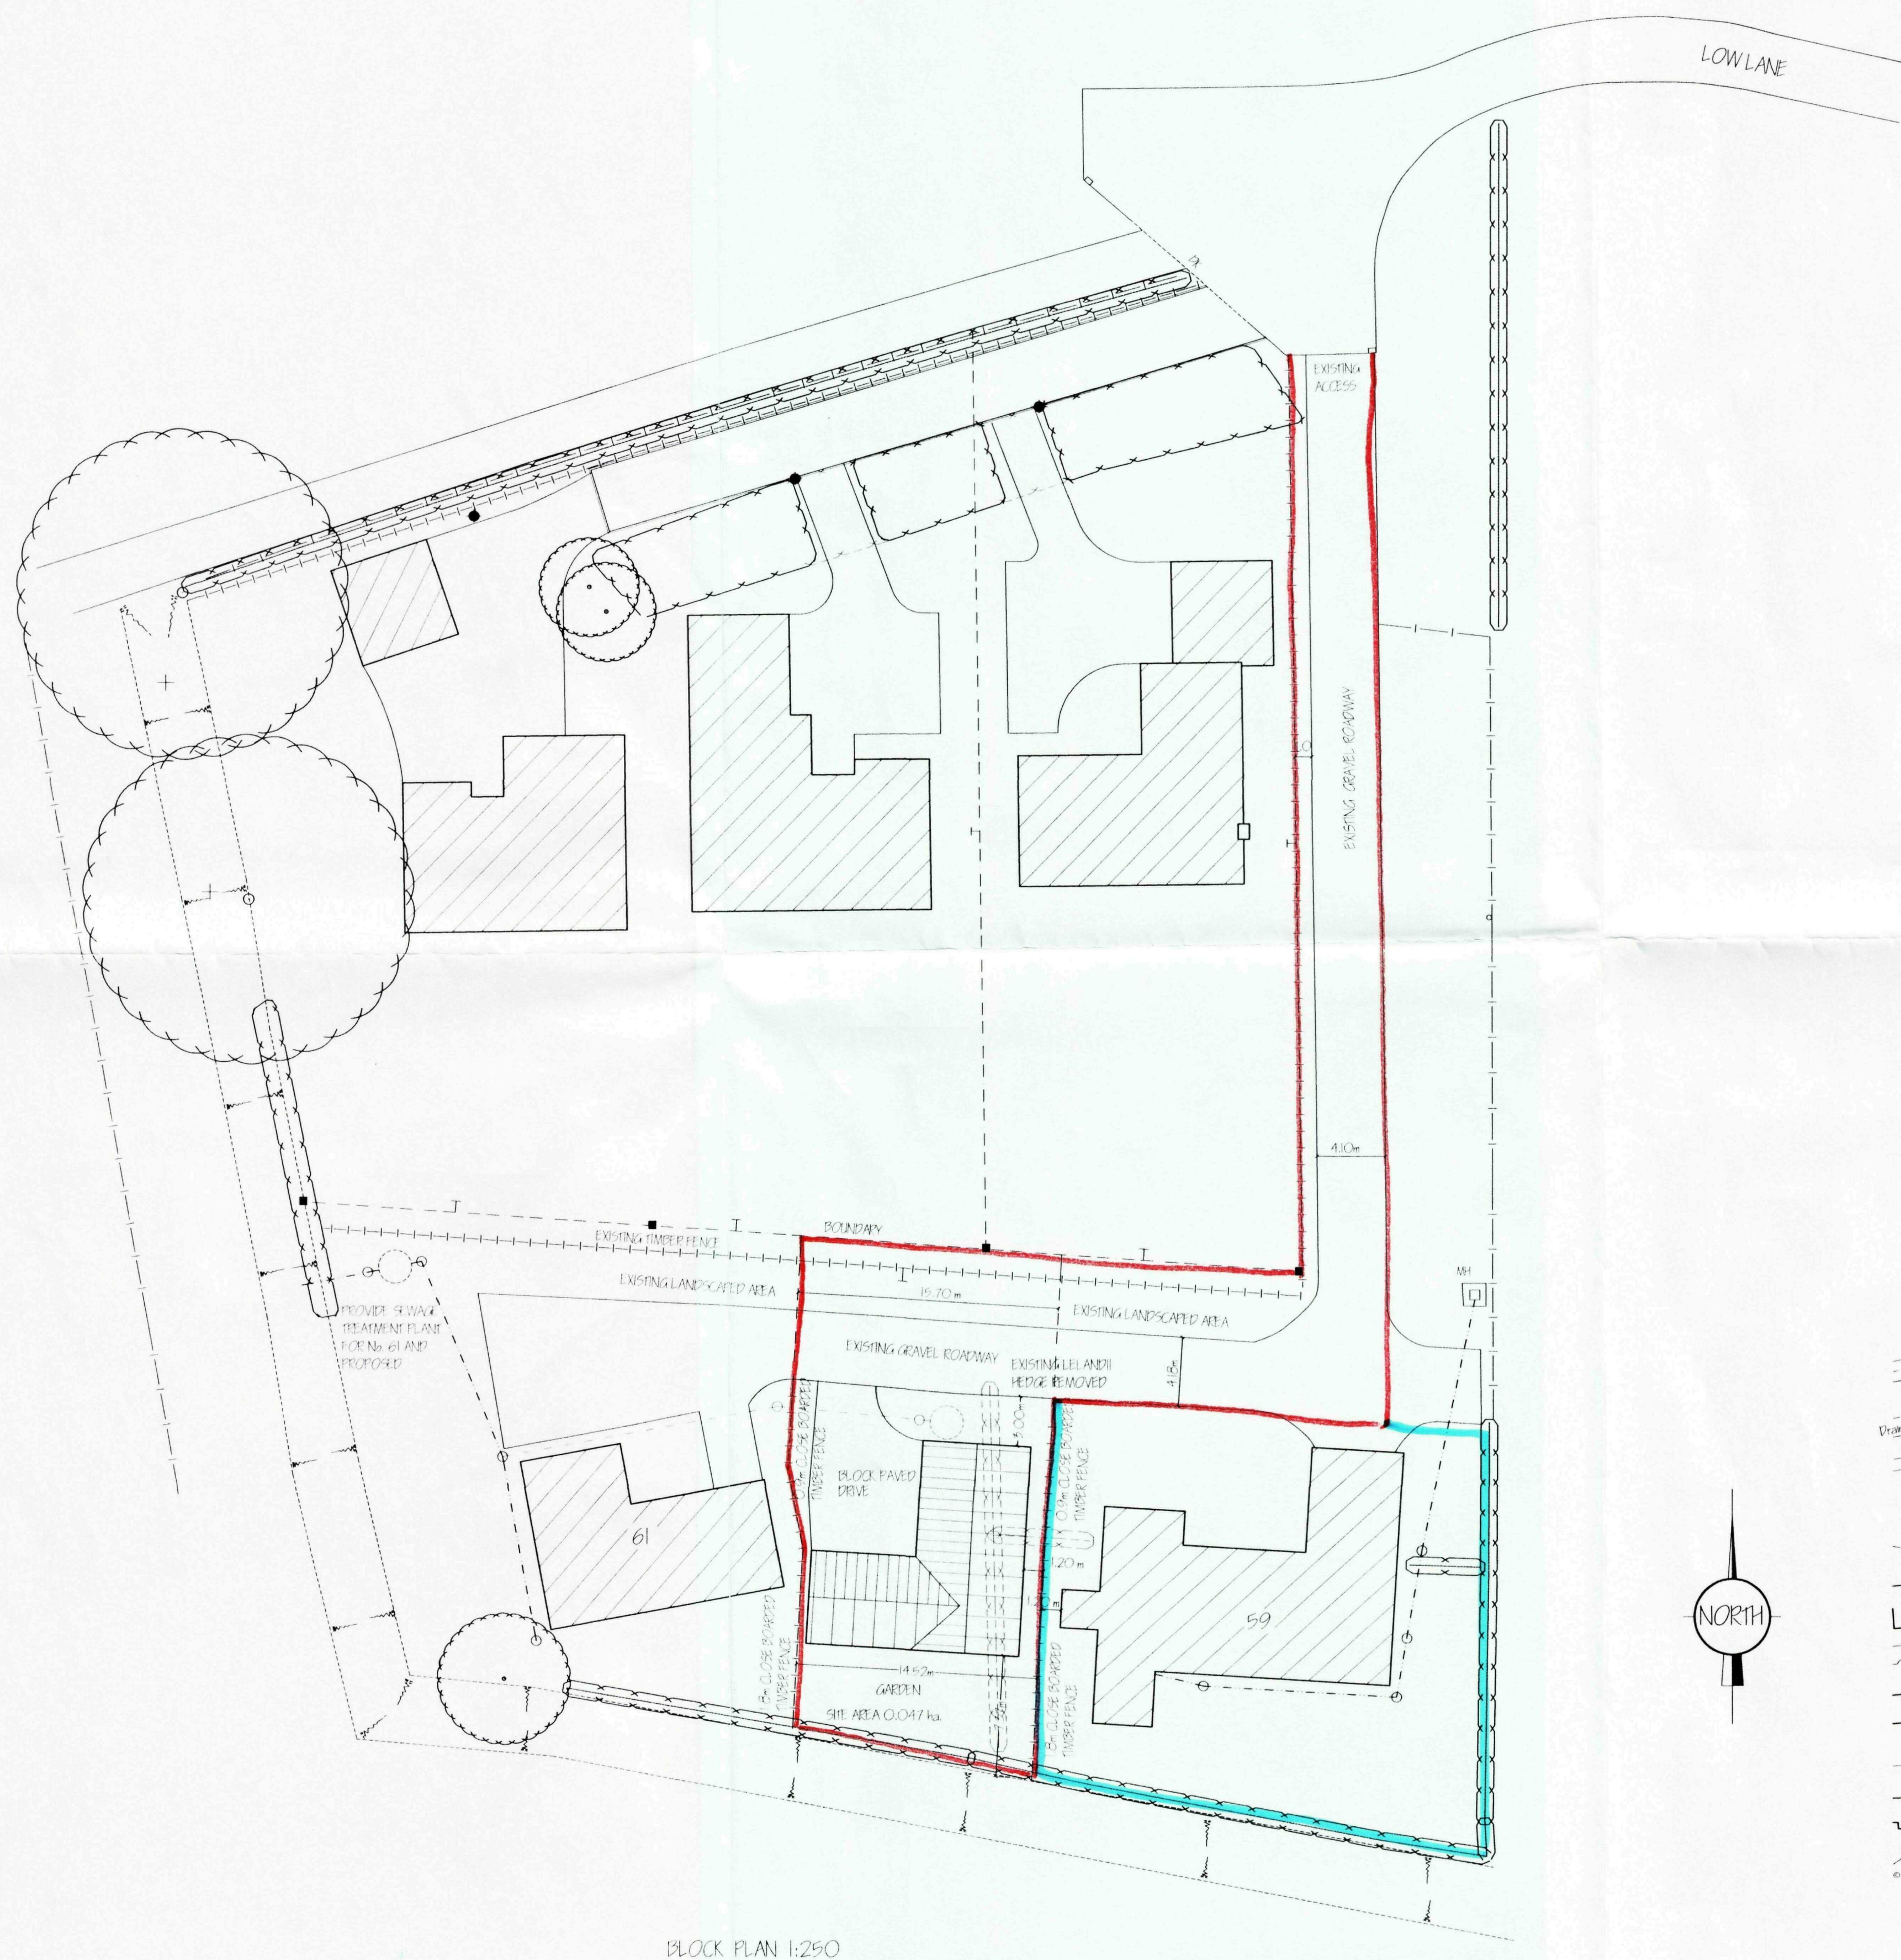

BLOCK PLAN 1:250

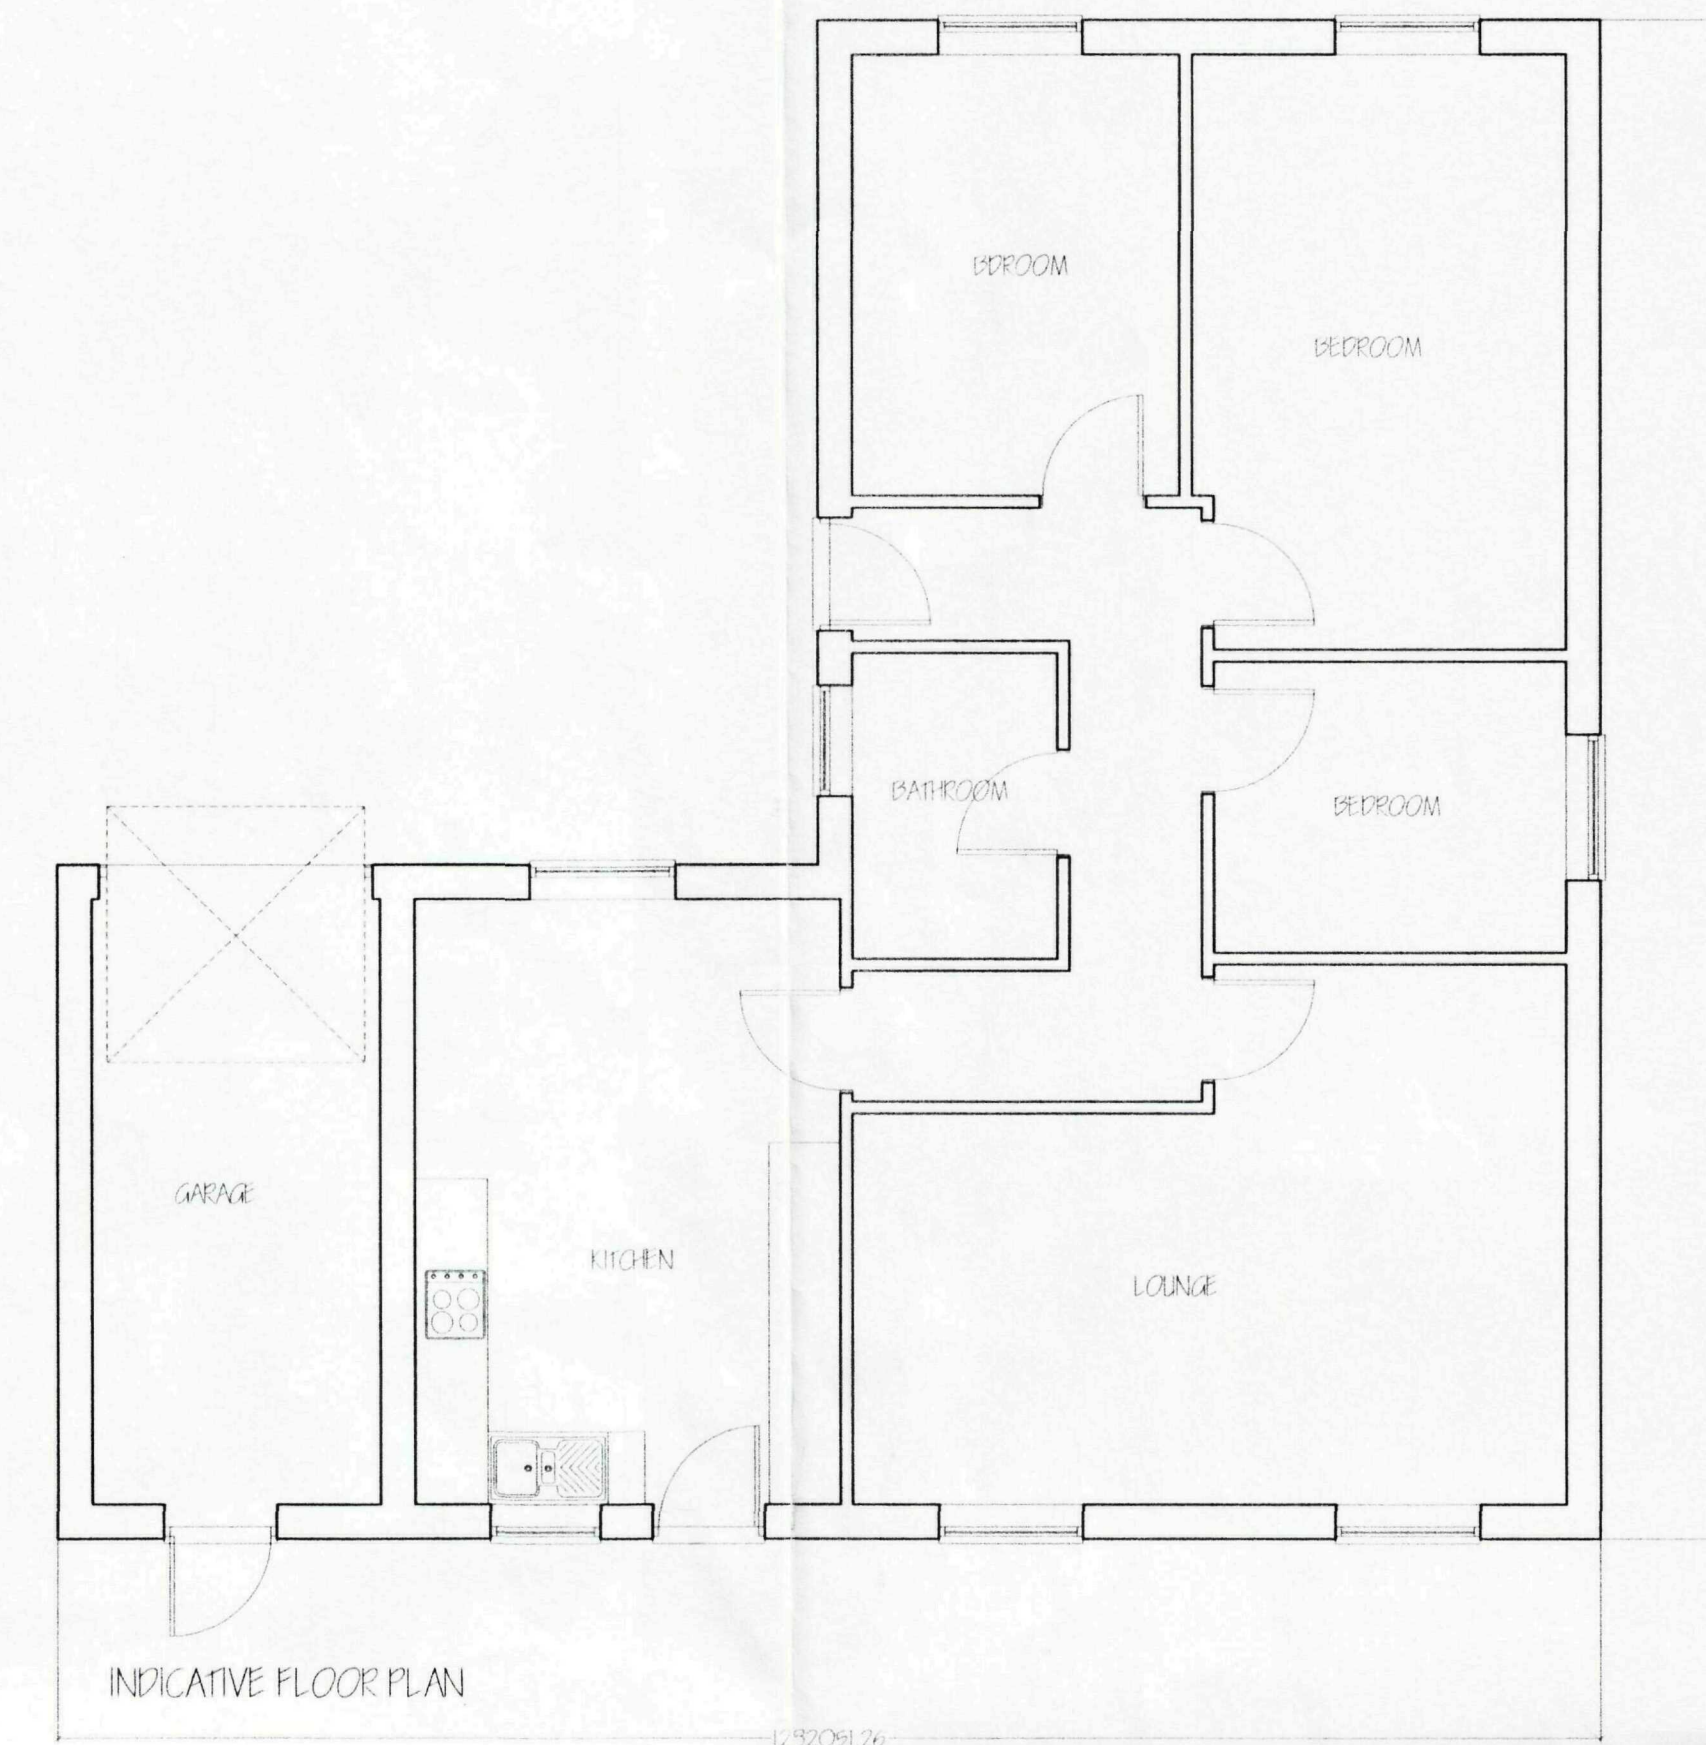

INDICATIVE FLOOR PLAN

SHDC
PLANNING & DEVELOPMENT
21 SEP 2006
Ref. 1329/06

revision	date	init.	revision details

COOPER ARCHITECTURAL DESIGN
BRIMINGHAM, HOCKLEY ROAD
FLEET, SPALDING, Lincs. PE12 8LF
Tel/Fax 01406 423762
Mobile 0410 290652

Client: MR & MRS C. MARSTON

Project: PROPOSED RESIDENTIAL DEVELOPMENT
59 LOW LANE
HOLBEACH
SPALDING Lincs.

Drawing:

BLOCK/LOCATION PLAN

Scale	1:250 1:2500	Drawing No.	06-03-01
Date	AUG '06	Drawn	J.C.



LOCATION PLAN 1:250

DETERMINED PLAN