
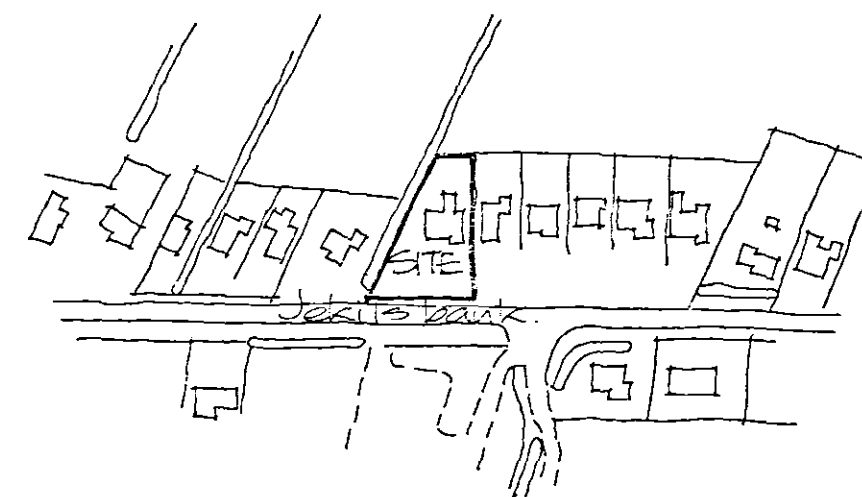


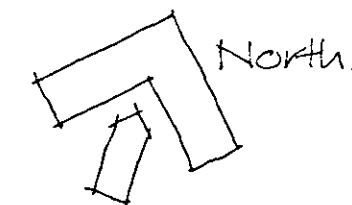


LOCATION PLAN Scale 1:2500


Finishes:

Roof: Corrugated fibrous cement sheeting colour grey.


Walls: Pre cast concrete panels finished externally with Multispan exposed gravel finish. Gables clad in horizontal timber boarding with stain finish.

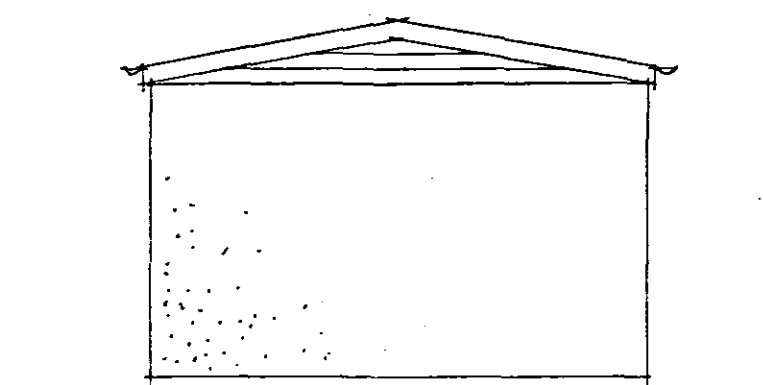


WEST ELEVATION

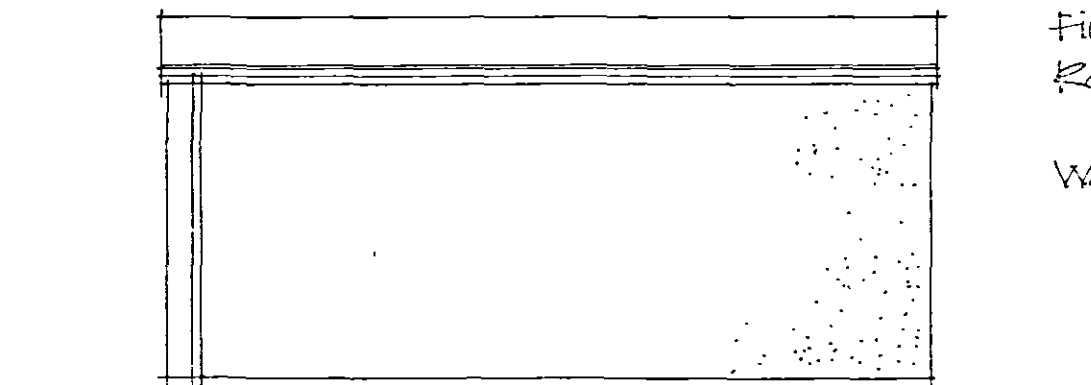


SOUTH ELEVATION

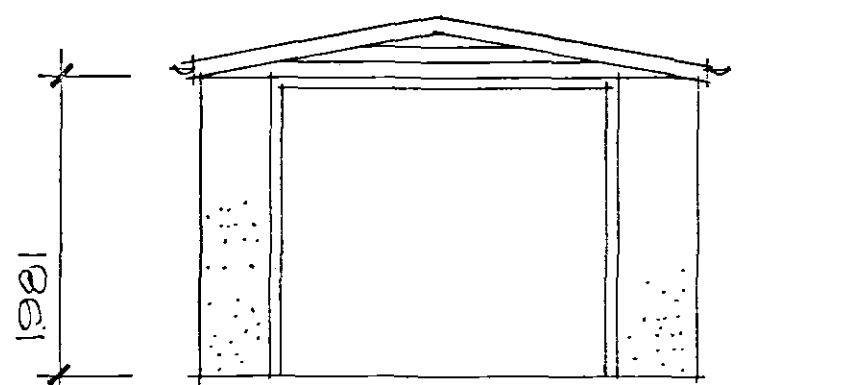

EAST ELEVATION

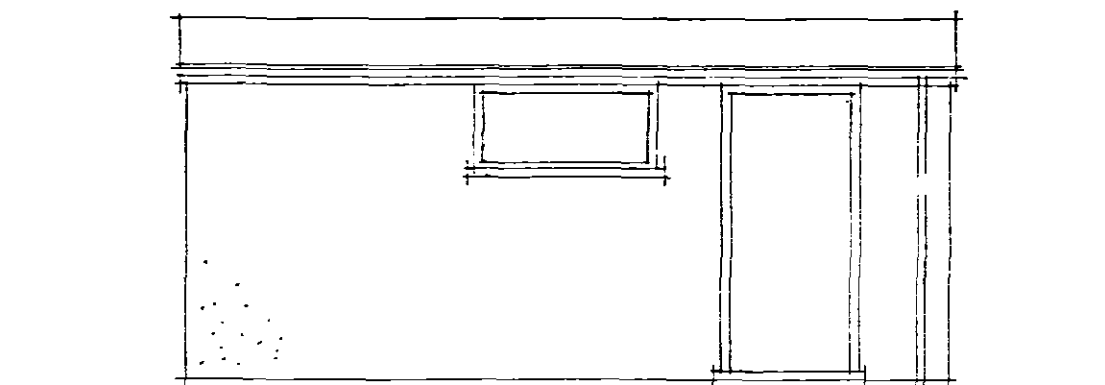

NORTH ELEVATION

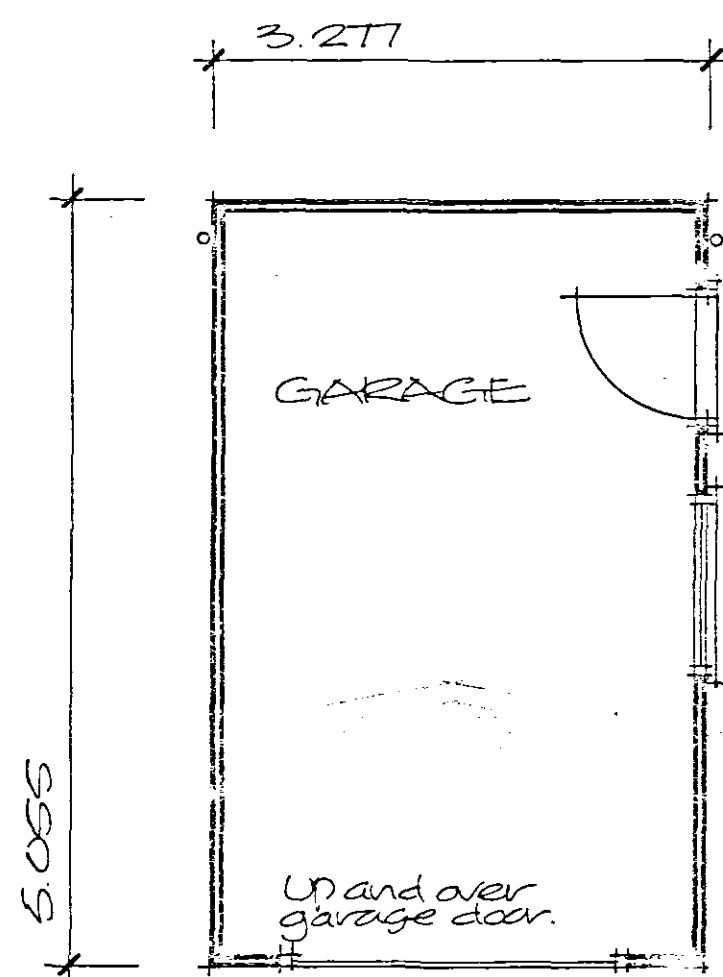

Note: Actual size of garage and concrete floor slab to be confirmed with manufacturer.

Relocate existing close boarded fence to join front corner of new garage.
Existing fence location.
Existing dyke.

New area of mixed shrubs to south side of new garage.

Existing treatment plank.

Existing angalew.

Extend driveway

Existing vehicle access

DETERMINED PLAN

BLOCK PLAN Scale 1:250

SHDC
Planning & Development
04 OCT 2007
Ref: 1338/07

Project
PROPOSED SINGLE GARAGE
30 JEKILS BANK,
HOLEBEACH ST JOHNS,
HOLEBEACH.

ALAN HORNSBY
ARCHITECTURAL SERVICES LTD
"Little Acre"
Peak Hill, Cowbit,
Spalding, Lincs. PE12 6AW
Tel. Holebeach (01406) 380591

Client
MR & MRS D J WALKER

Scale 1:50 Drg. no. 07/55/01
Date September 2007