



Notes
Do not scale from this drawing. If in need of further detail, refer back to the Technical Department.




FRONT ELEVATION

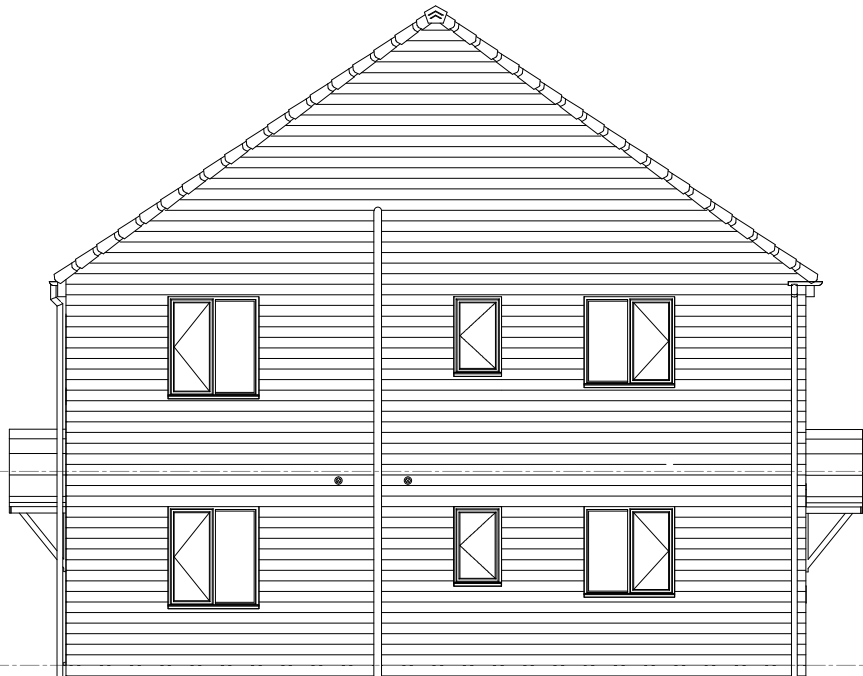


SIDE ELEVATION

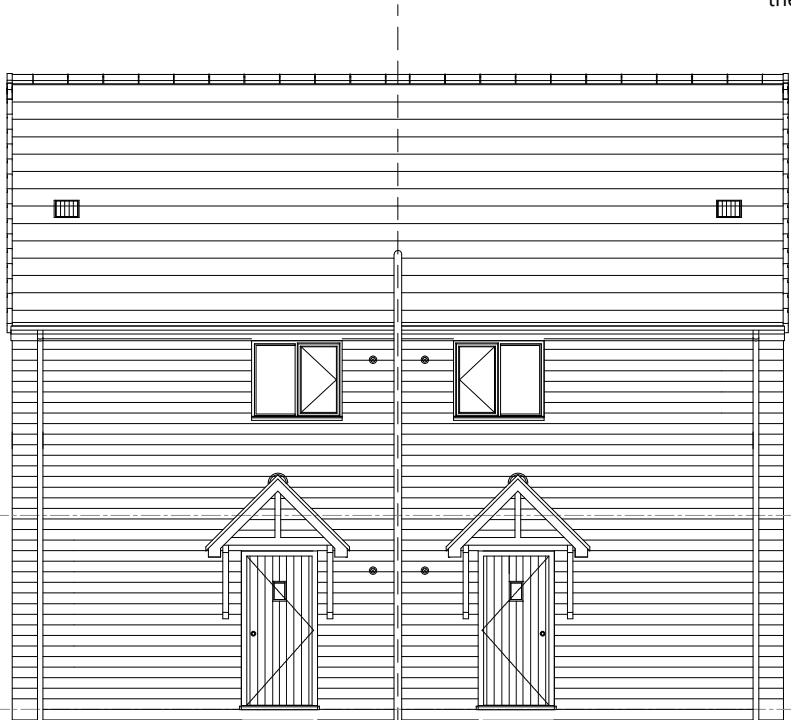

REAR ELEVATION

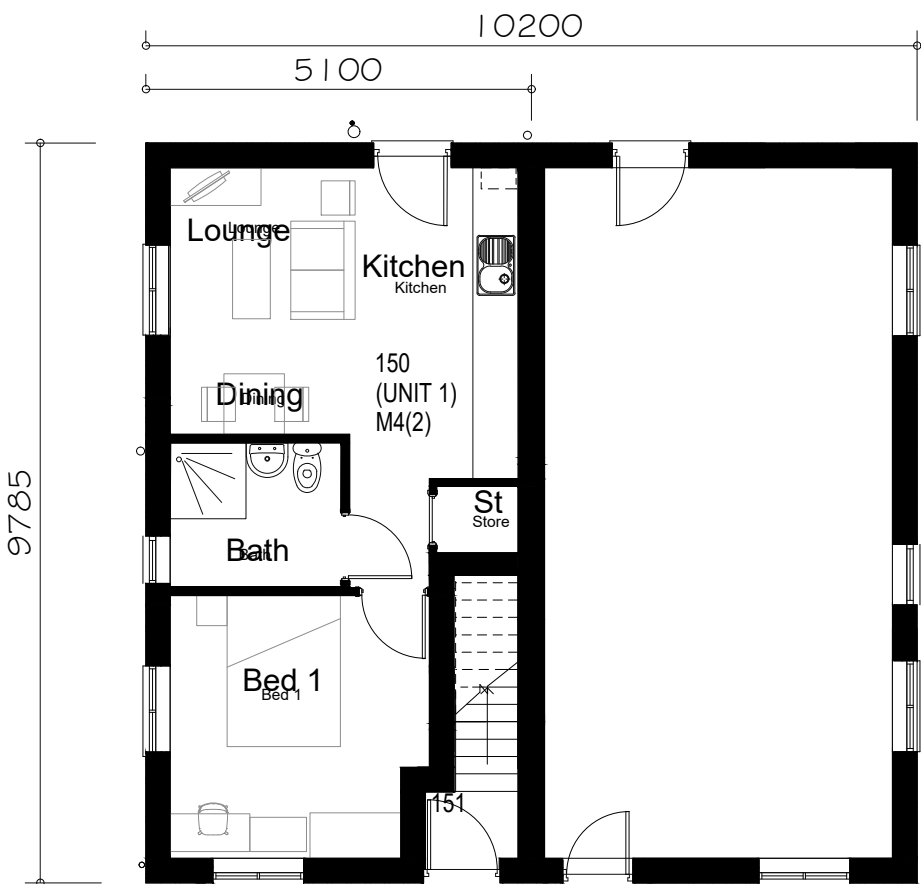


GROUND FLOOR PLAN

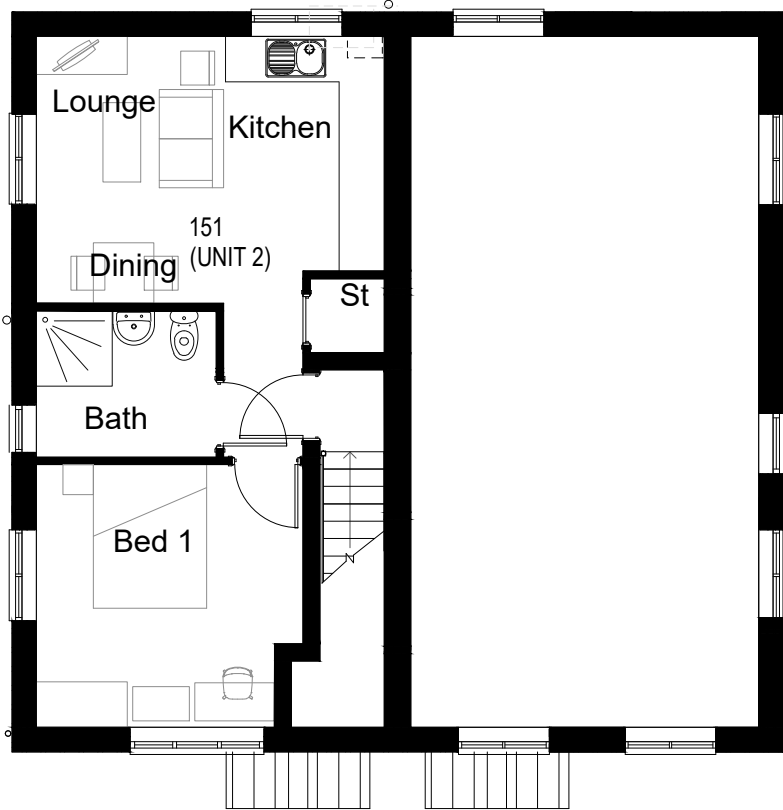

FIRST FLOOR PLAN

FLOOR AREA
150/UNIT 1 - 37.0m², 398ft²
151/UNIT 2 - 42.0m², 452ft²

 

C01	Issued for construction	01.11.21
Rev.	Comments	Date
gleeson Gleeson Homes (Head Office) Unit 5, Europa Court Sheffield Business Park Sheffield South Yorkshire S9 1XE 01142 612900 www.gleesonhomes.co.uk		
Project: 150&1 Stone		
Title: Planning Drawing		
Scale: 1:100 @ A2	Date: 01.11.21	Drawn: AB
Checked: DR		Revision: C01
Drawing No: 21-150&1-S-0001		