


Notes
Do not scale from this drawing. If in need of further detail, refer back to the Technical Department.




FRONT ELEVATION

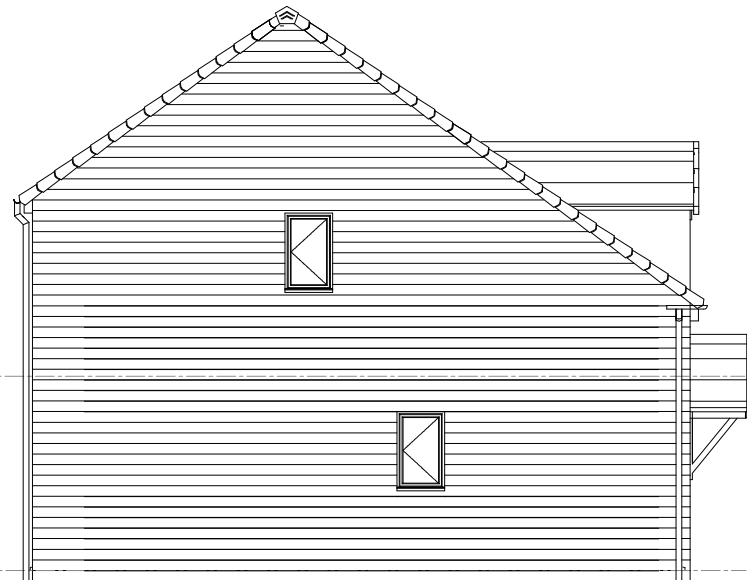


SIDE ELEVATION




REAR ELEVATION

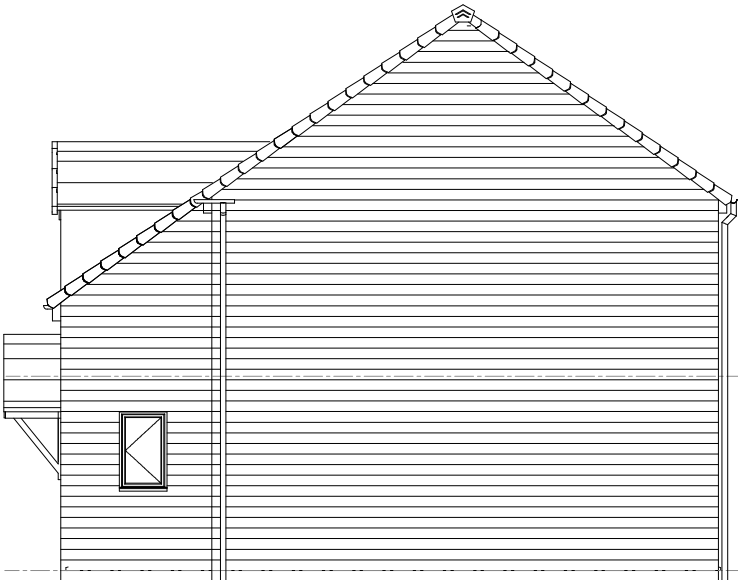

SIDE ELEVATION

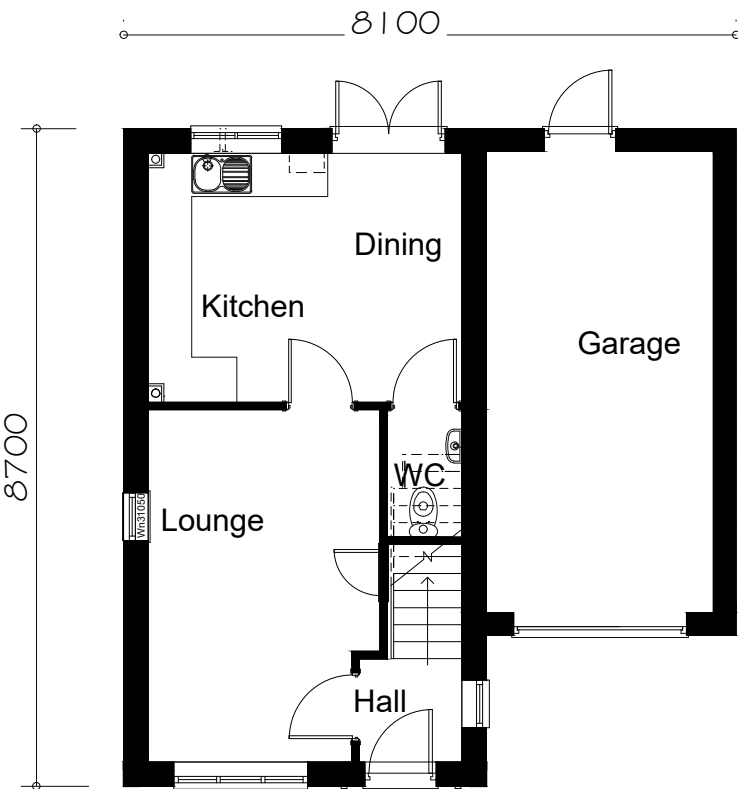


GROUND FLOOR PLAN

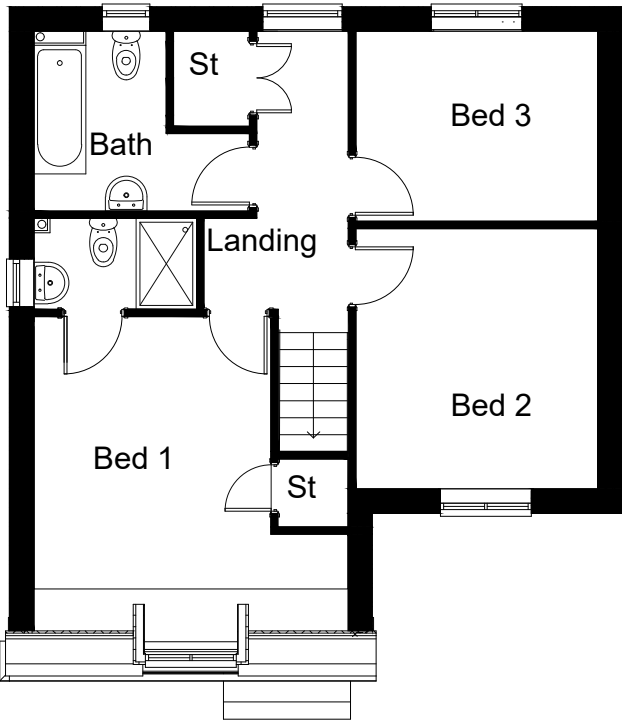

FIRST FLOOR PLAN

FLOOR AREA
84.00m², 904ft²

 

C01	Issued for construction	01.11.21
Rev.	Comments	Date



Gleeson Homes (Head Office)
Unit 5, Europa Court | Sheffield Business Park | Sheffield |
South Yorkshire | S9 1XE

01142 612900
www.gleesonhomes.co.uk

Project: 356 Stone			
Title: Planning Drawing			
Scale: 1:100 @ A2	Date: 01.11.21	Drawn: AB	Checked: DR
Drawing No: 21-356-S-0001			Revision: C01