


Notes
Do not scale from this drawing. If in need of further detail, refer back to the Technical Department.




SIDE ELEVATION

FRONT ELEVATION


REAR ELEVATION

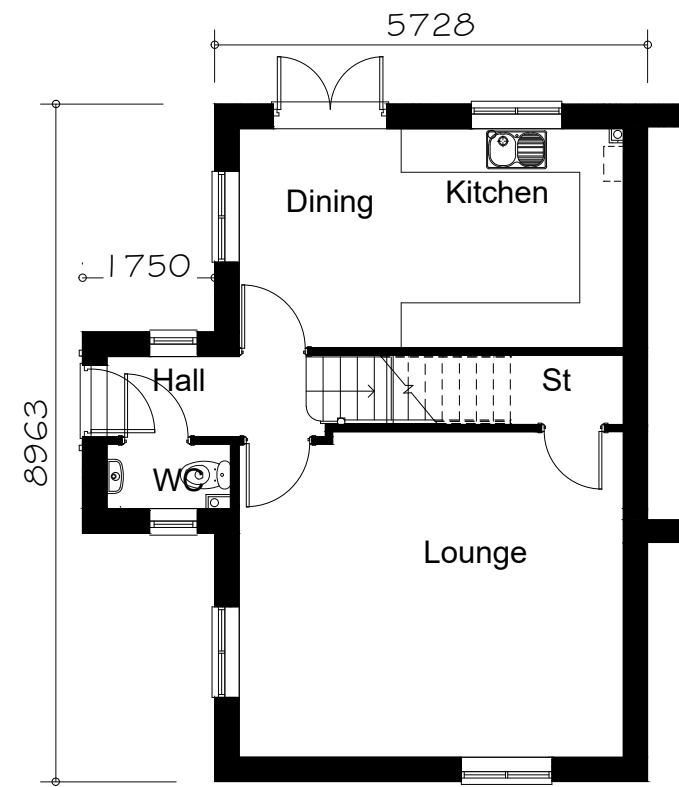

GROUND FLOOR PLAN

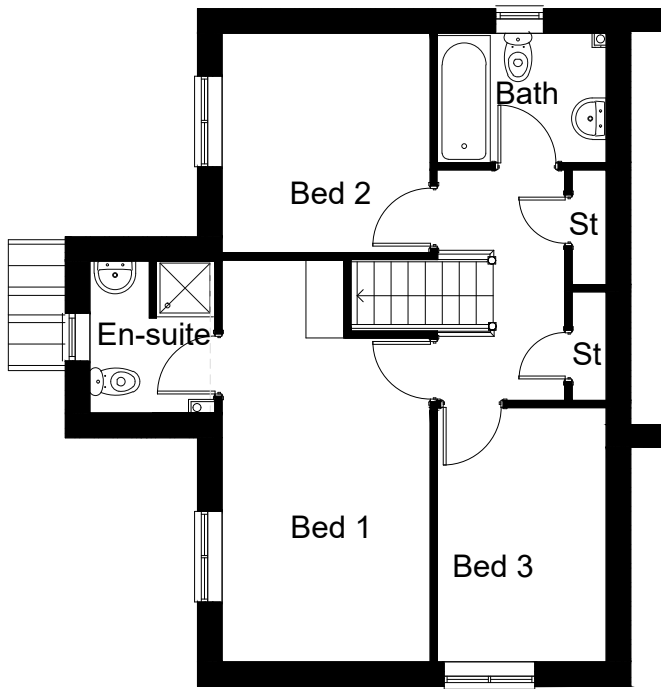


FIRST FLOOR PLAN

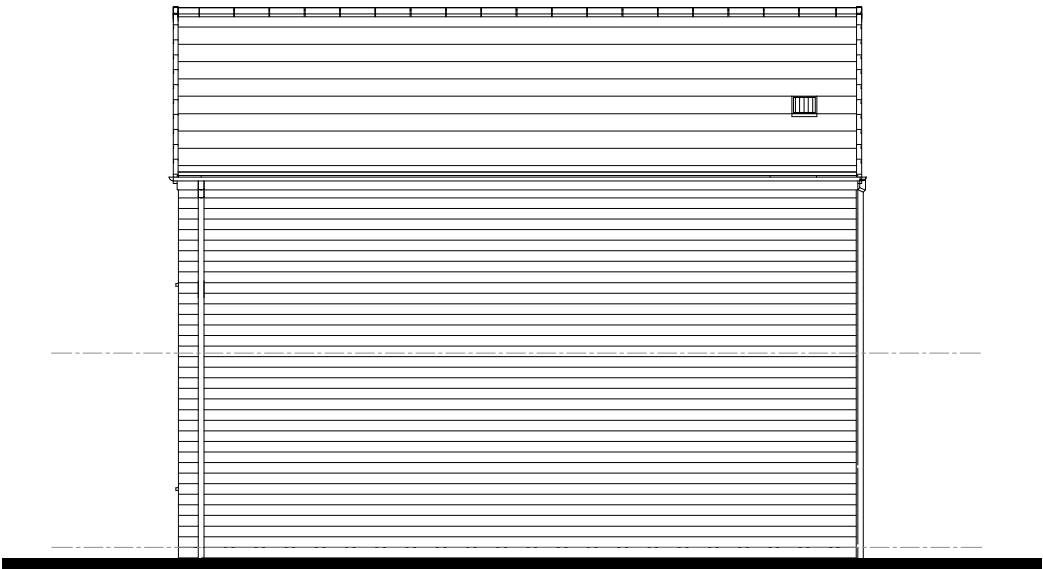

SIDE ELEVATION

FLOOR AREA
91.44m², 984ft²

 

C01	Issued for construction	01.11.21
Rev.	Comments	Date
gleeson Gleeson Homes (Head Office) Unit 5, Europa Court Sheffield Business Park Sheffield South Yorkshire S9 1XE 01142 612900 www.gleesonhomes.co.uk		
Project: 358/9 Stone		
Title: Planning Drawing		
Scale: 1:100 @ A2	Date: 01.11.21	Drawn: AB
Drawing No: 21-358-S-0001		Checked: DR
		Revision: C01