


SUPPLEMENTED



FRONT ELEVATION.

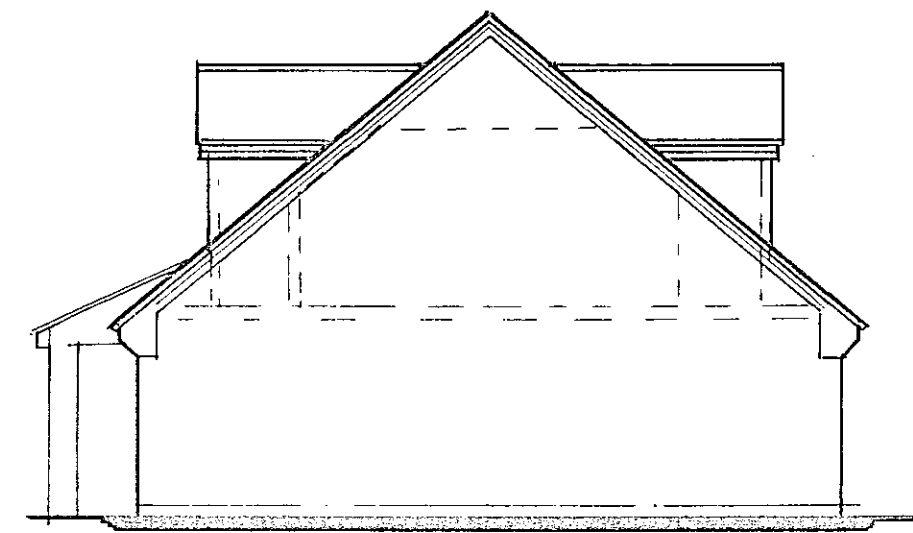


END ELEVATION.

SUPPLEMENTED




REAR ELEVATION.

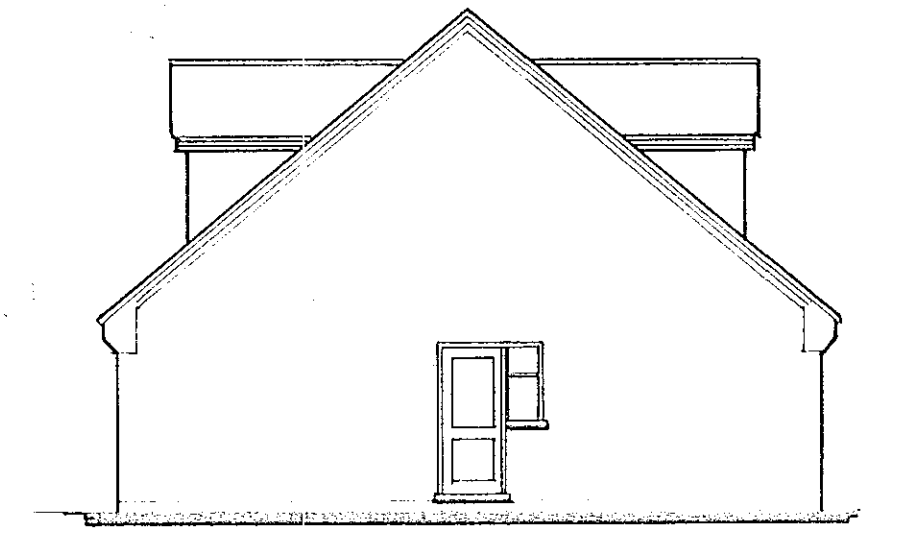


END ELEVATION.

12.500

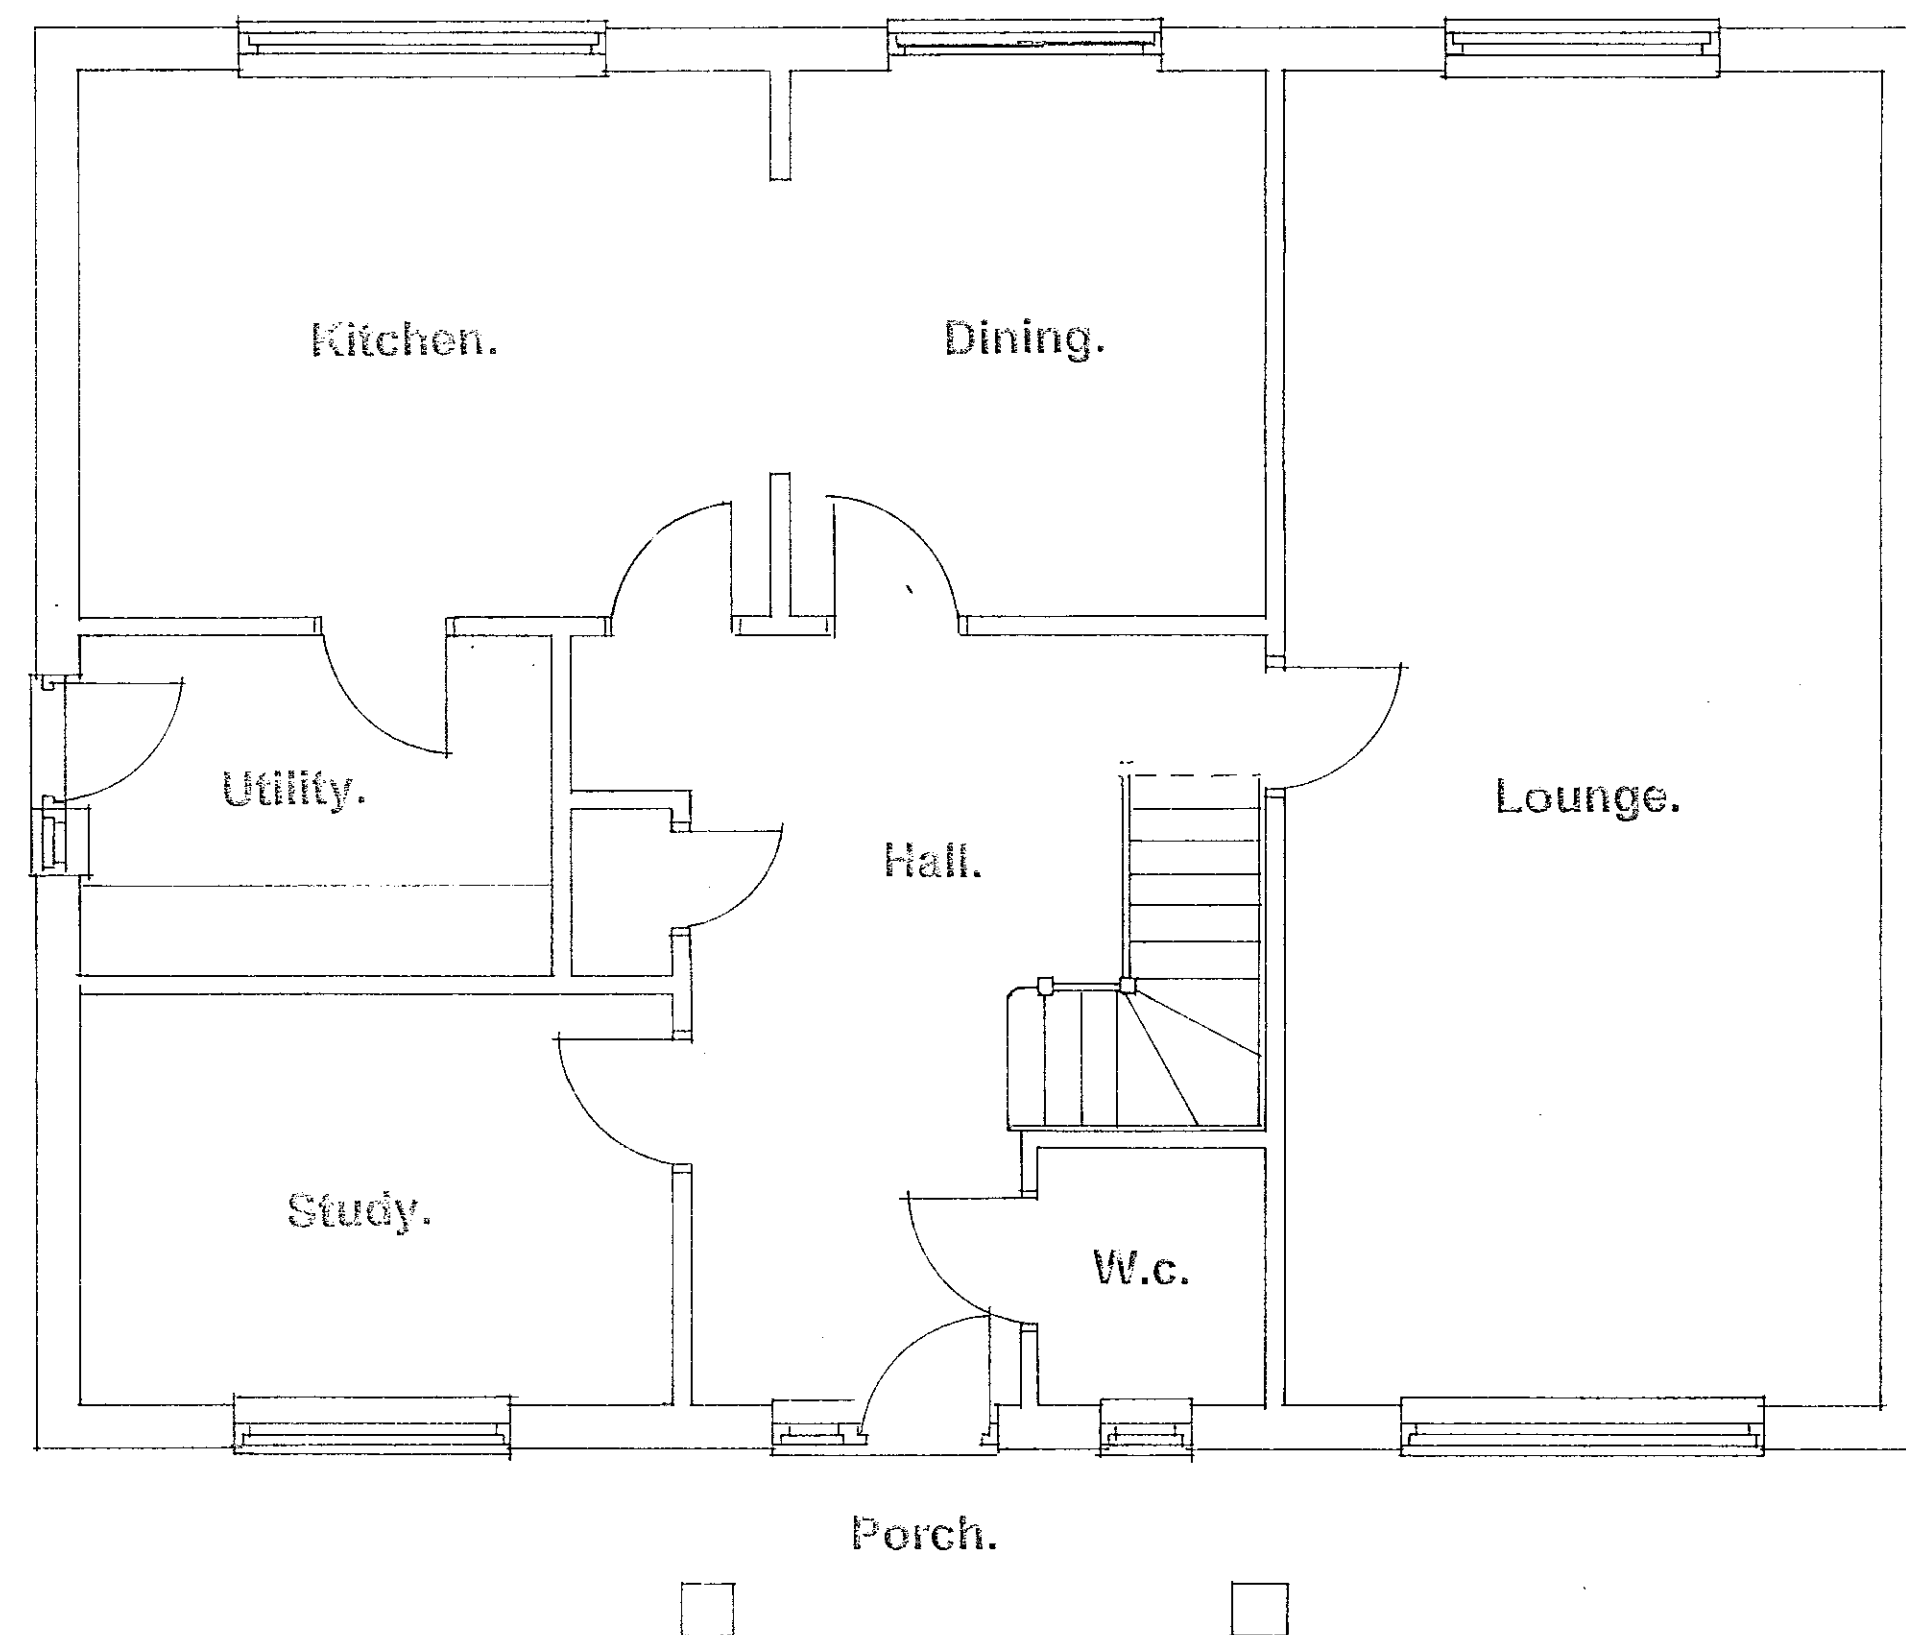

GROUND FLOOR PLAN.

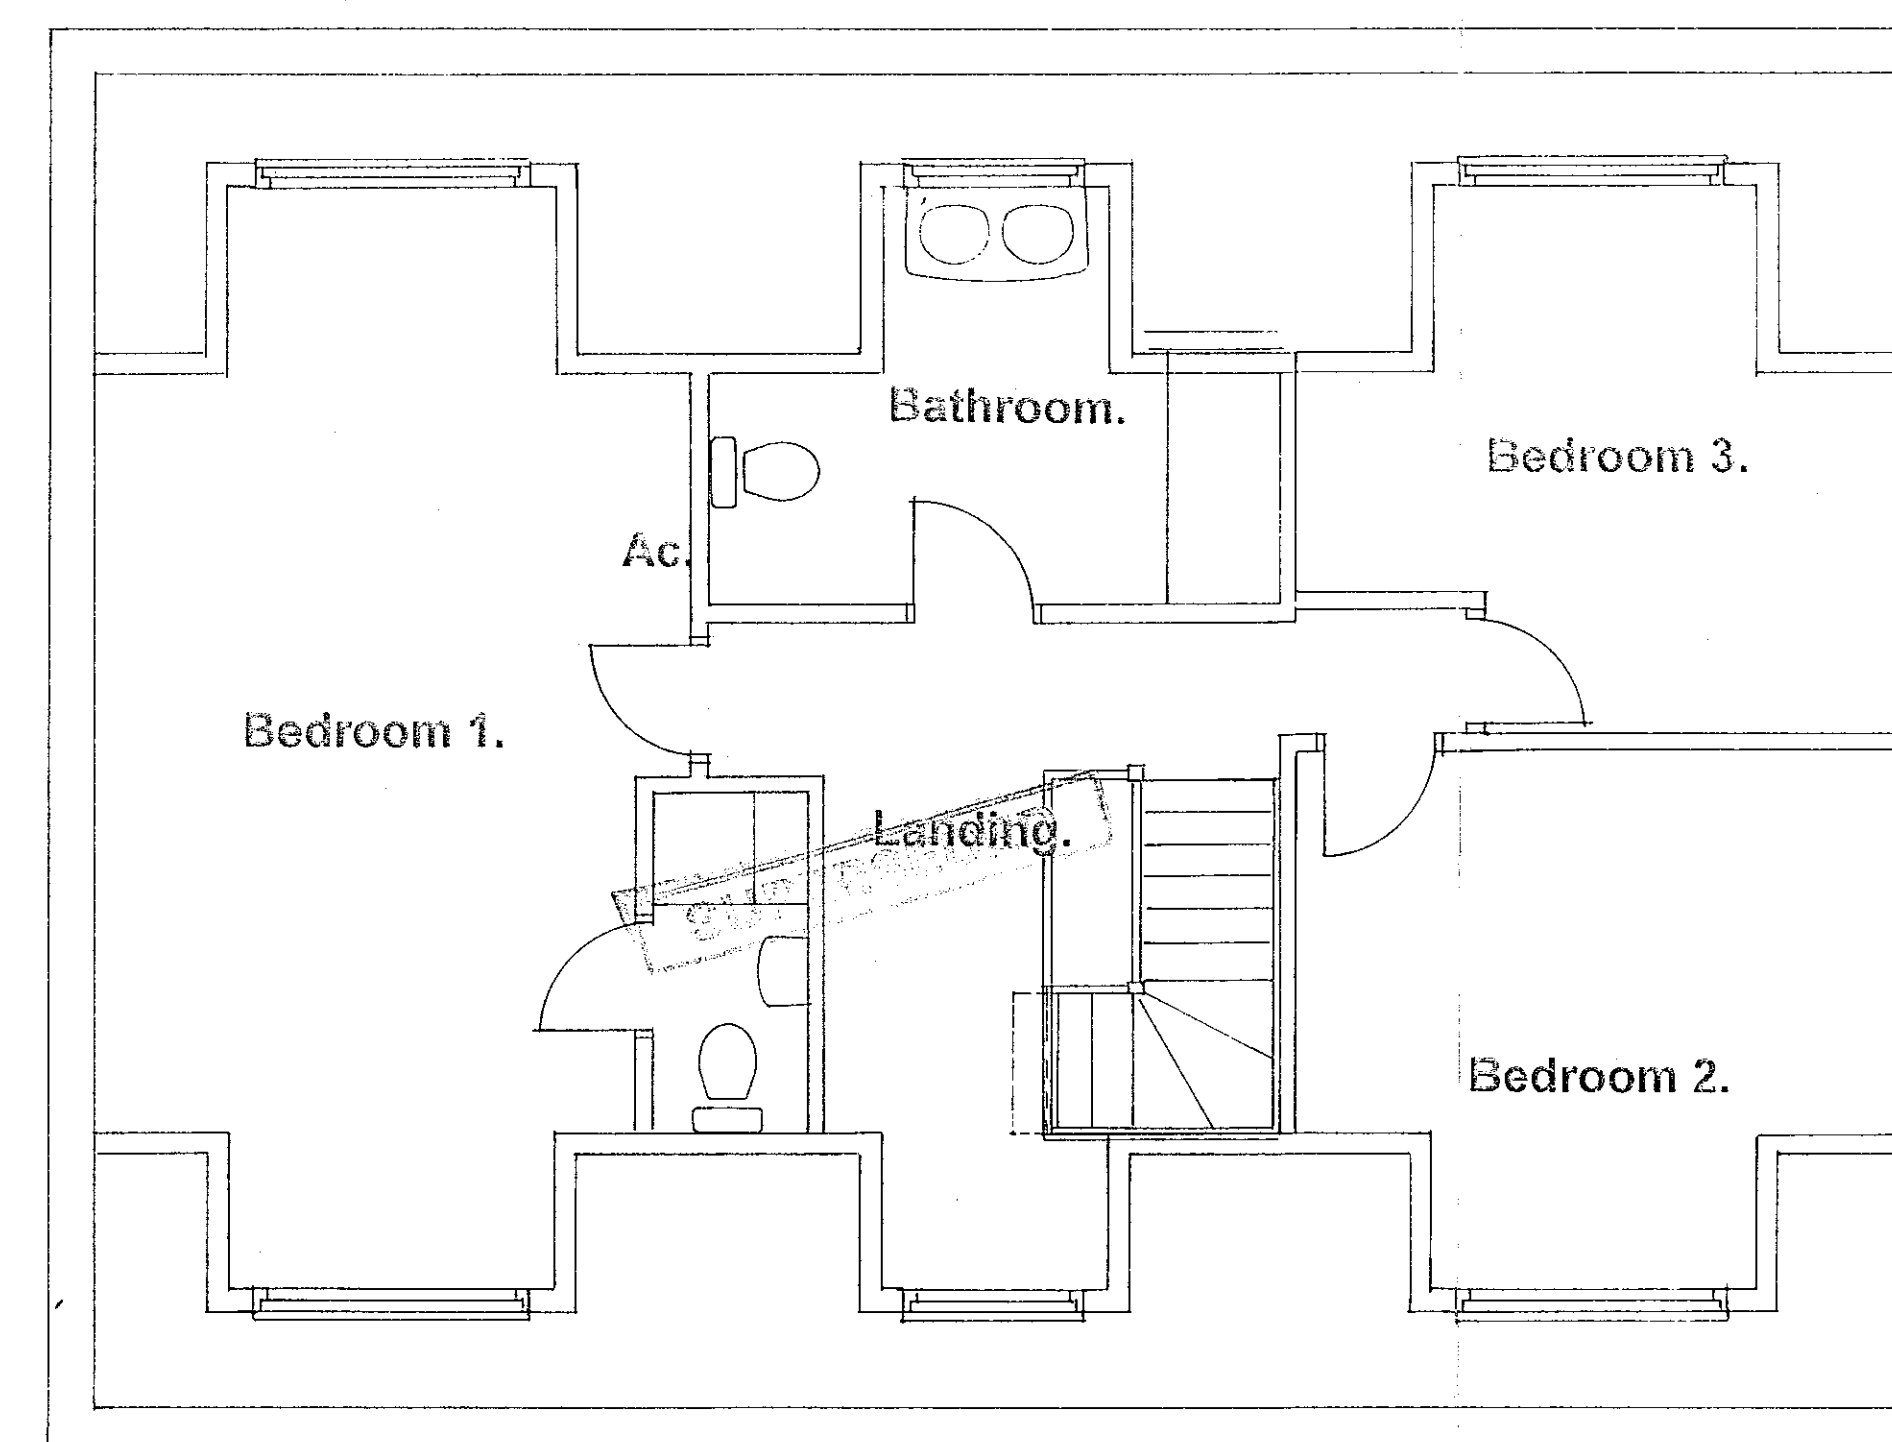

FIRST FLOOR PLAN.

SUPPLEMENTED

PLANNING ISSUE.

**Architectural
Design Services.**

S.J. Thrower.

3 Newgate Road, Tydd St. Giles, Wisbech, Cambridgeshire.
Tel/Fax. 01945 870022.

**Proposed Replacement
Bungalow and Garage
at Wickcroft,
Holbeach Drove Gate,
Holbeach Drove,
For Mr. W. Rix.**

General Arrangement Plan.

Scale 1:50 1:100	Date Oct 03.	Drawn J.	Chkd ~
---------------------	-----------------	-------------	-----------

Drwg no. SH/97903.

SHDC
PLANNING & DEVELOPMENT
12 NOV 2003
Ref. 1360/03