






FRONT ELEVATION.

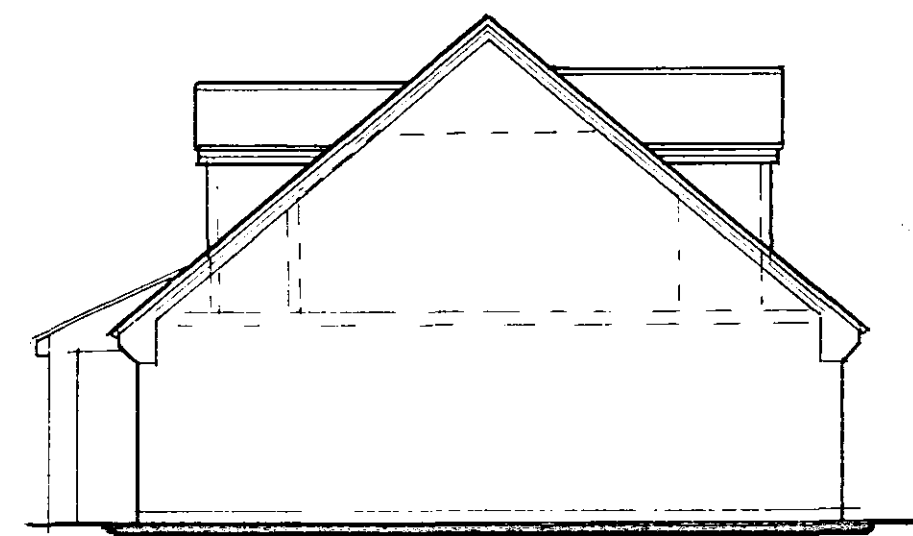


END ELEVATION.

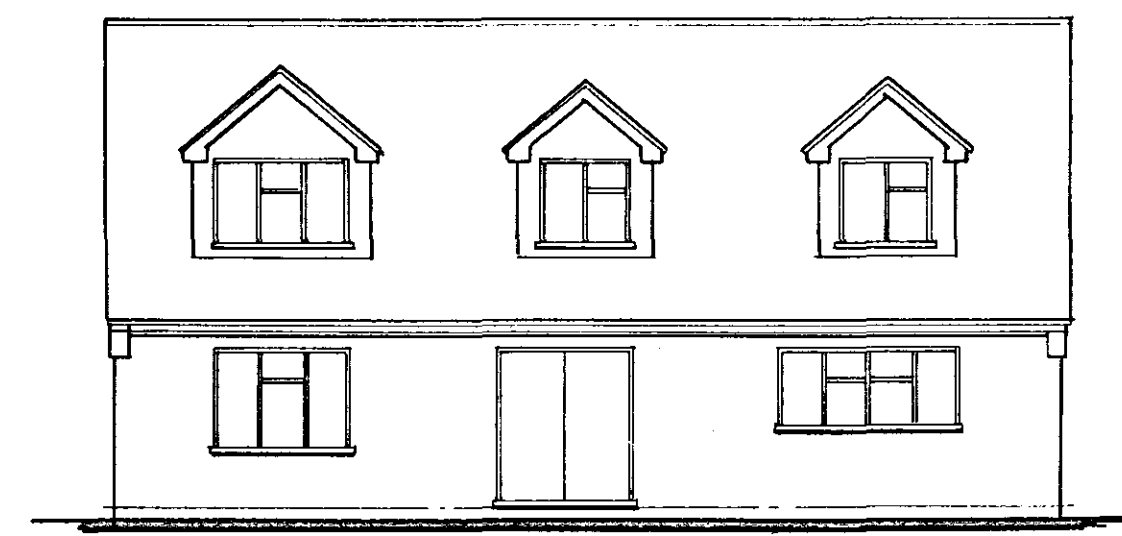


REAR ELEVATION.

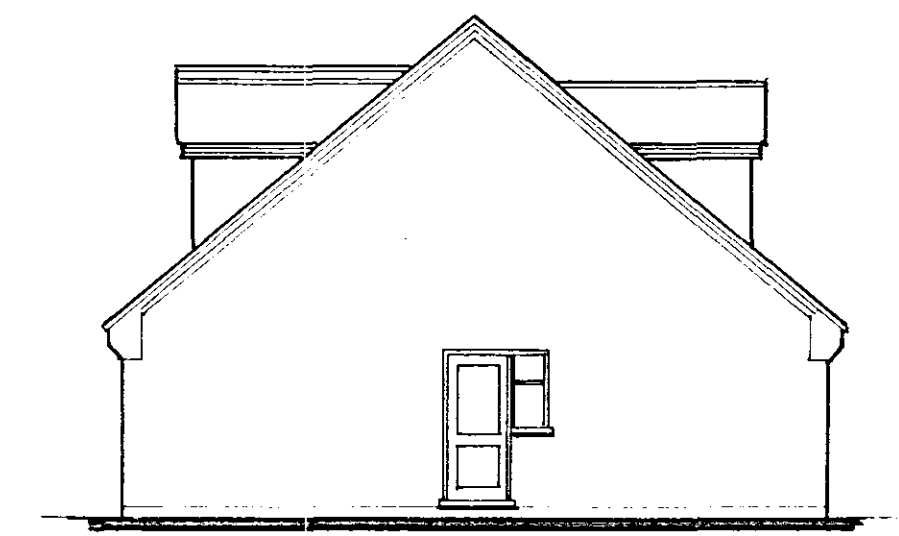

END ELEVATION.

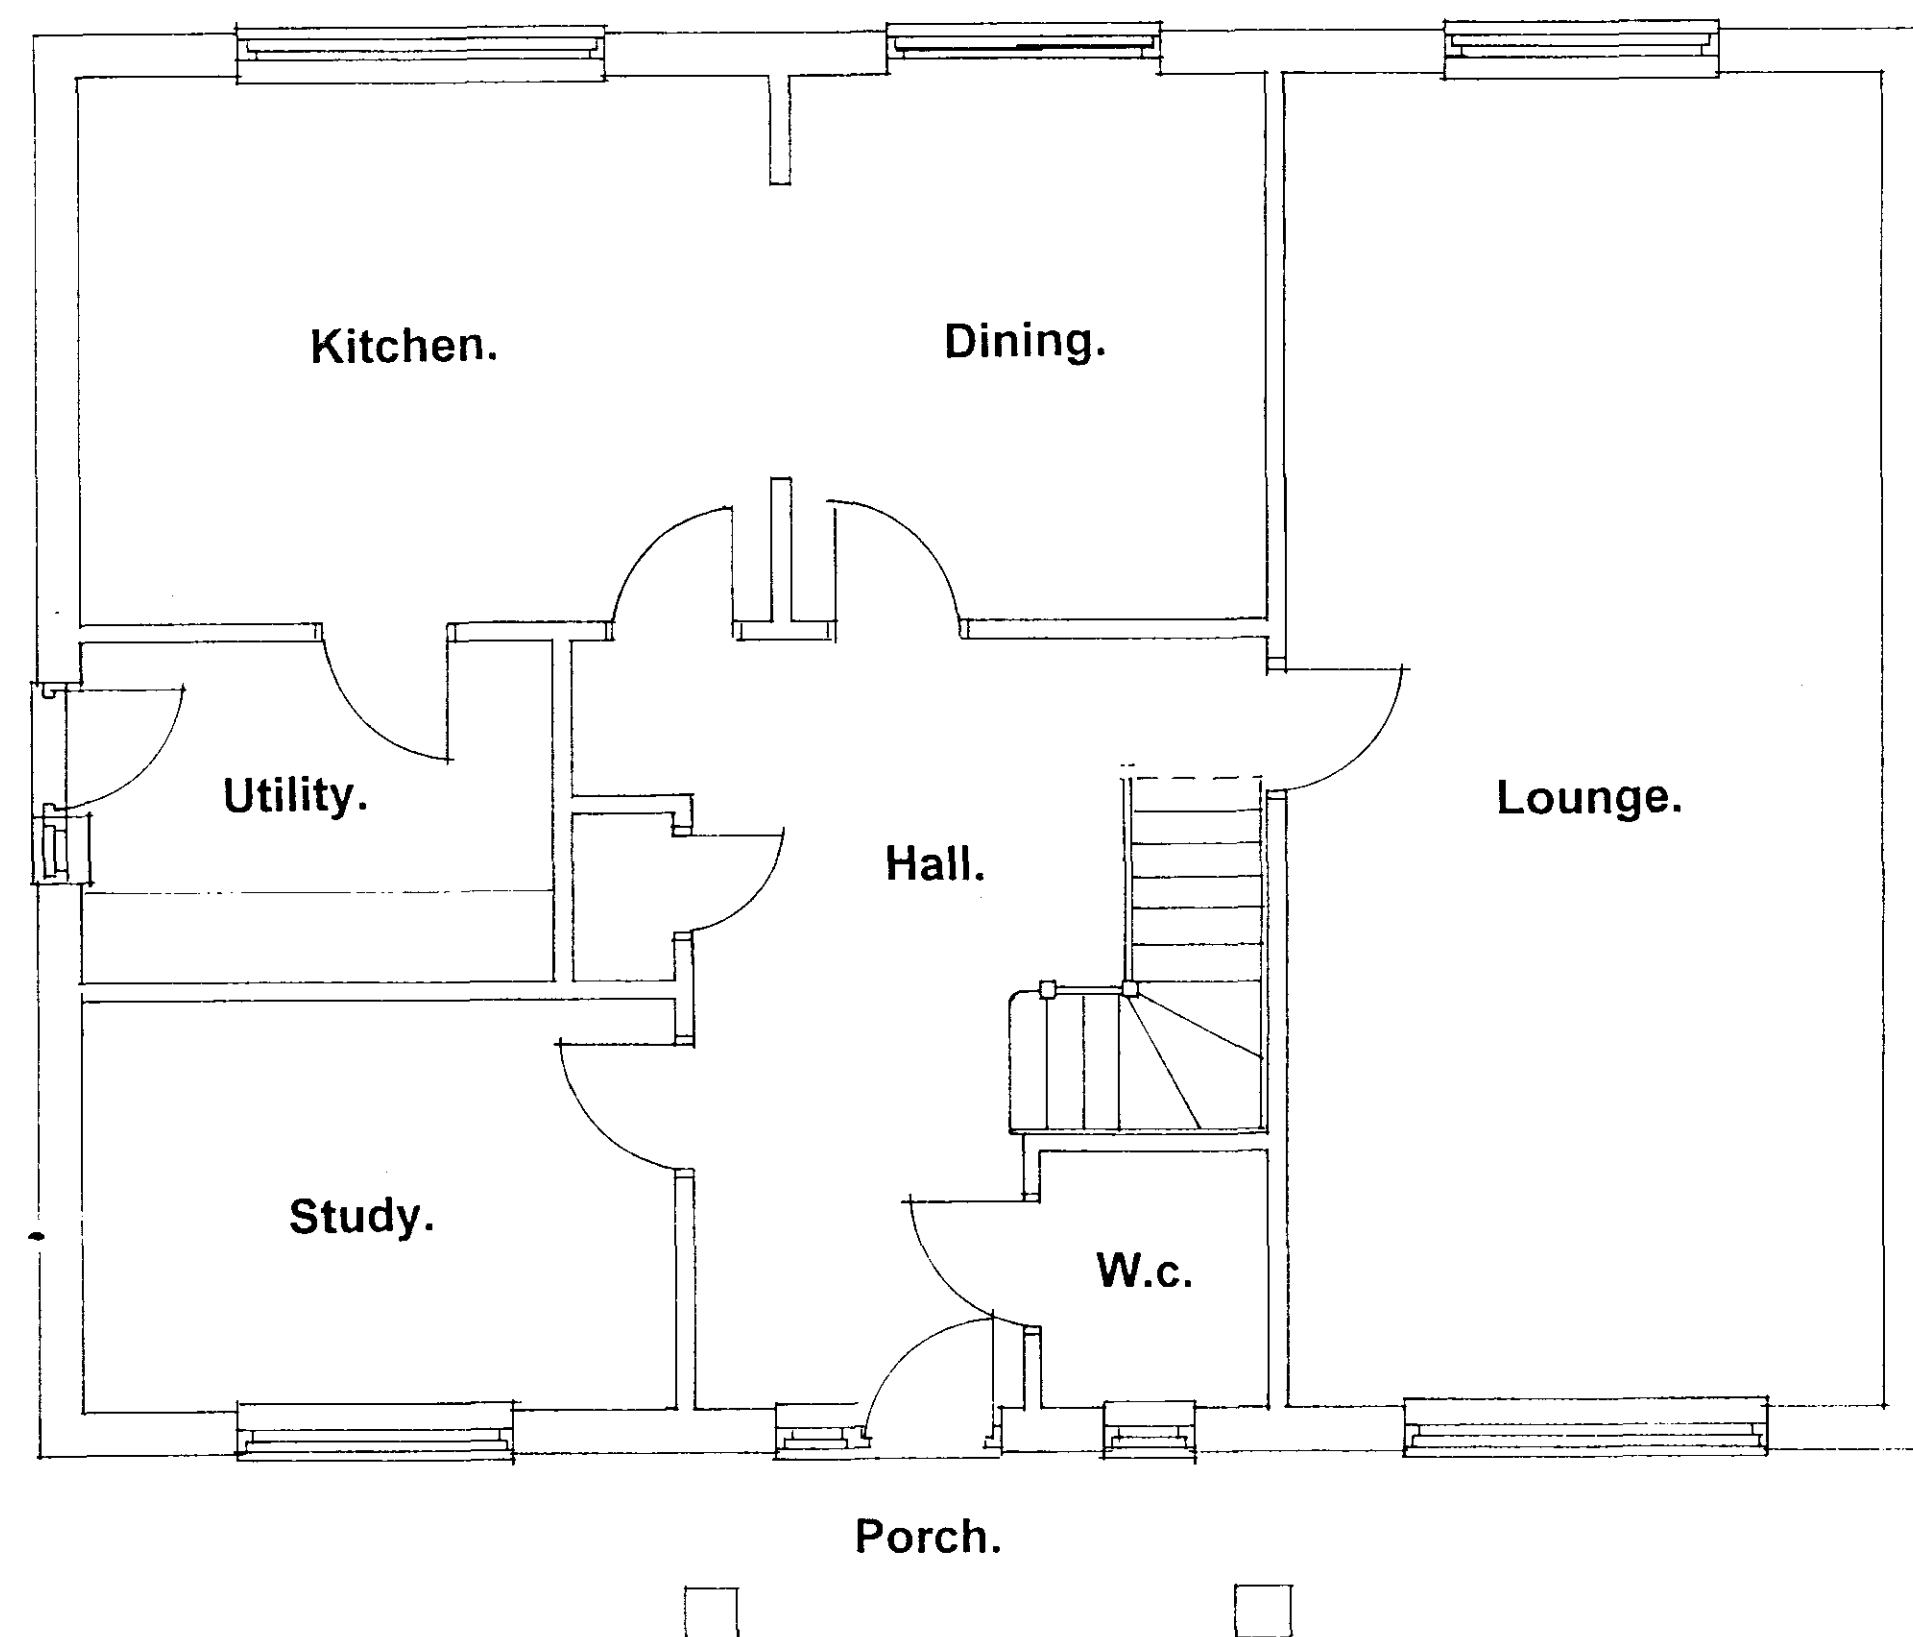

GROUND FLOOR PLAN.

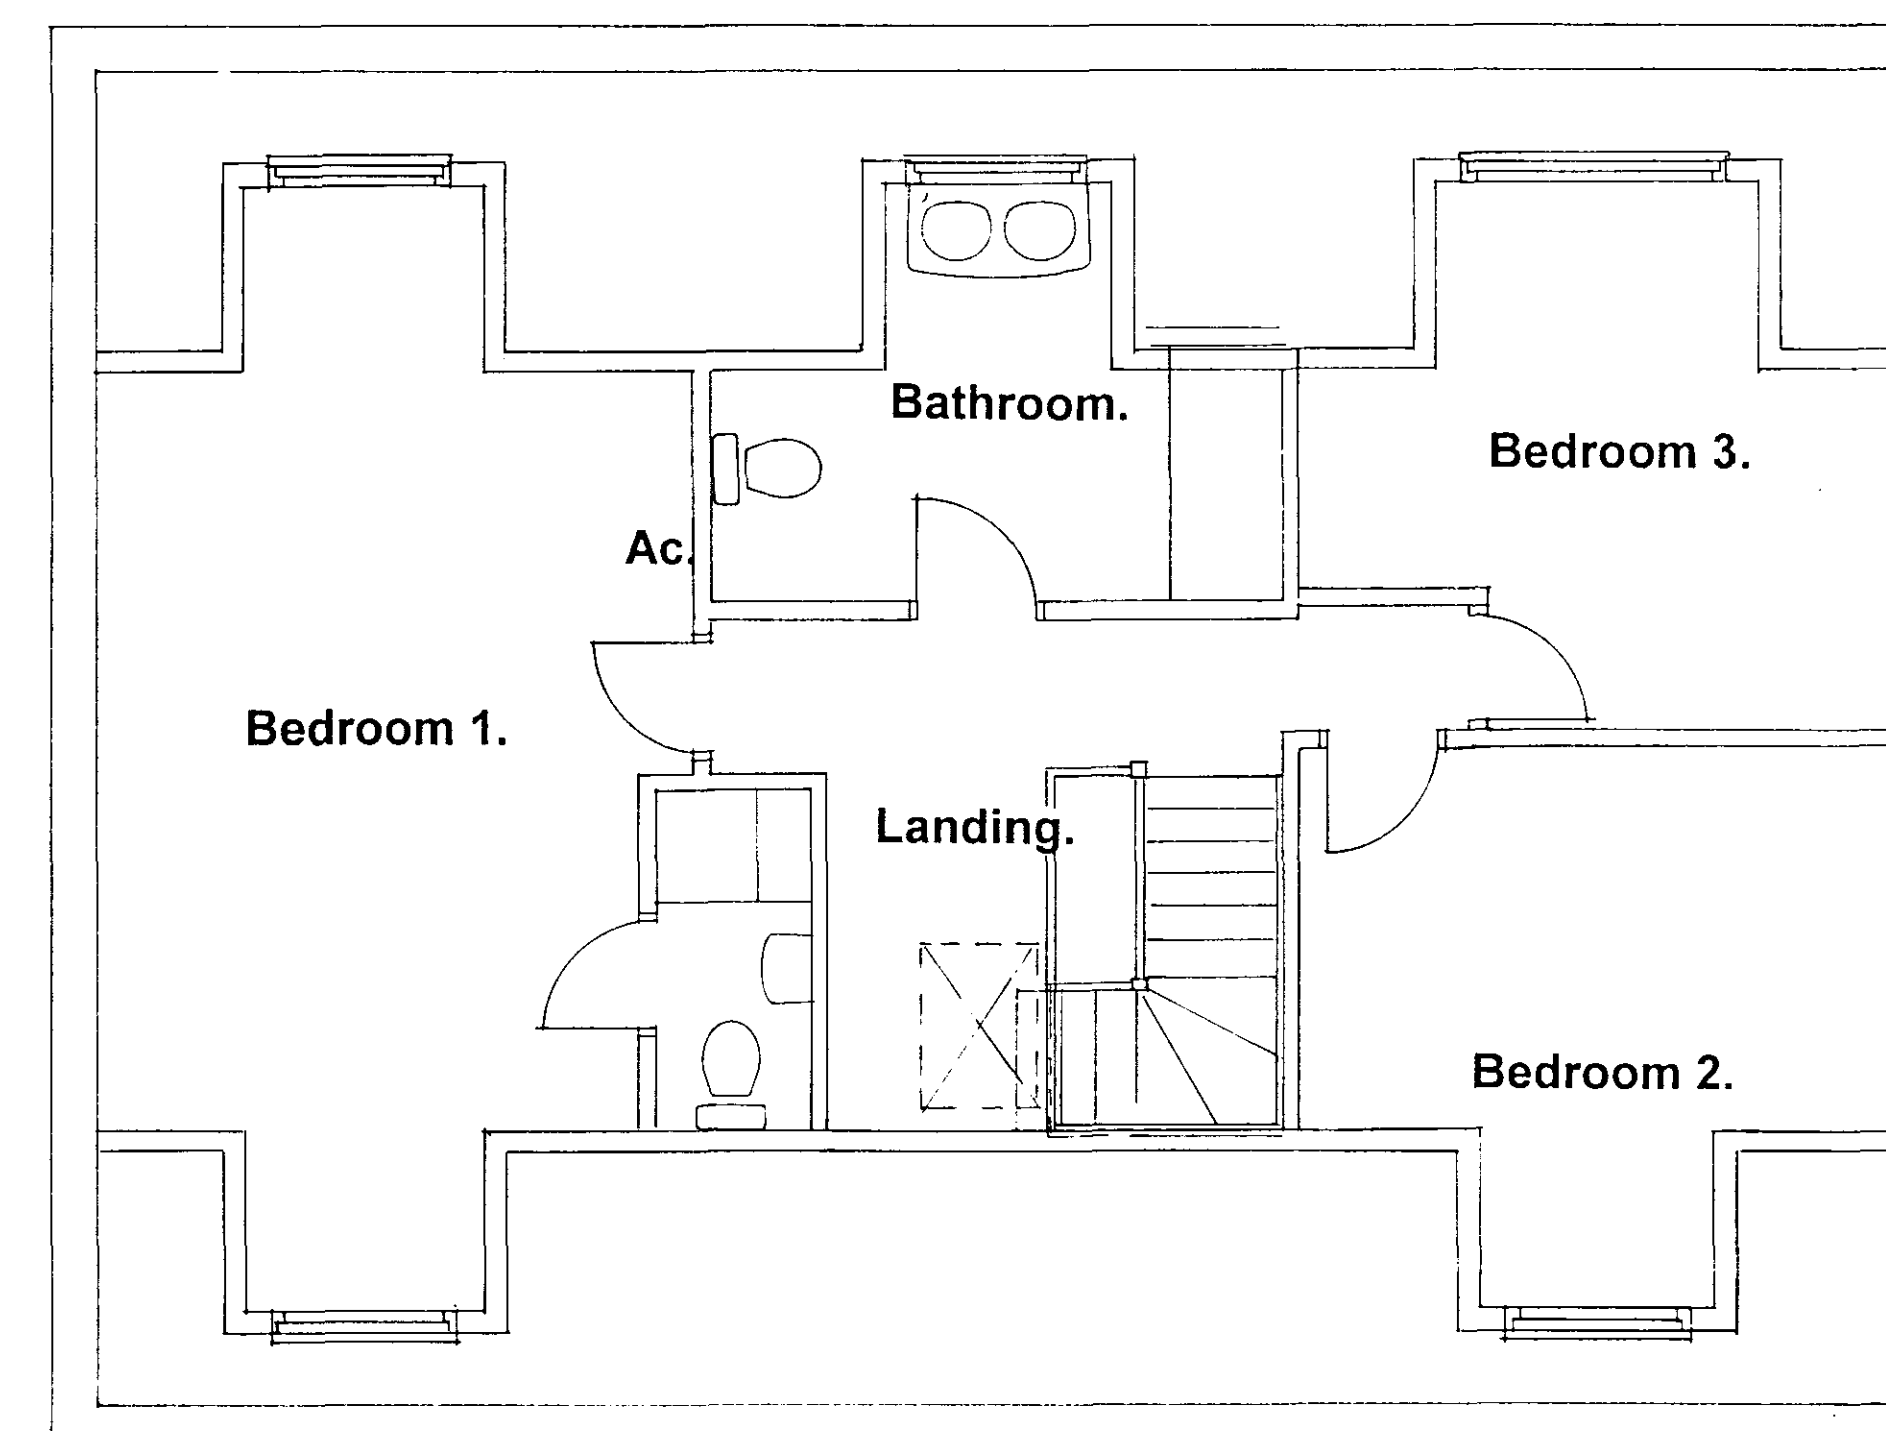

FIRST FLOOR PLAN.

DETERMINED
PLAN

APPROVED PLAN
A1

SHDC
Planning & Development
31 DEC 2003
Ref: 1360/03/A1

PLANNING ISSUE.

**Architectural
Design Services.**

S.J. Thrower.

3 Newgate Road, Tydd St Giles, Wisbech, Cambridgeshire.
Tel/Fax: 01945 870022.

**Proposed Replacement
Bungalow and Garage
at Nickcroft,
Holbeach Drove Gate,
Holbeach Drove.
For Mr. W. Rix.**

General Arrangement Plan.

Scale 1:50 1:100	Date Oct 03	Drawn J	Chkd ~
---------------------	----------------	------------	-----------

Drwg no. SH/97903.