



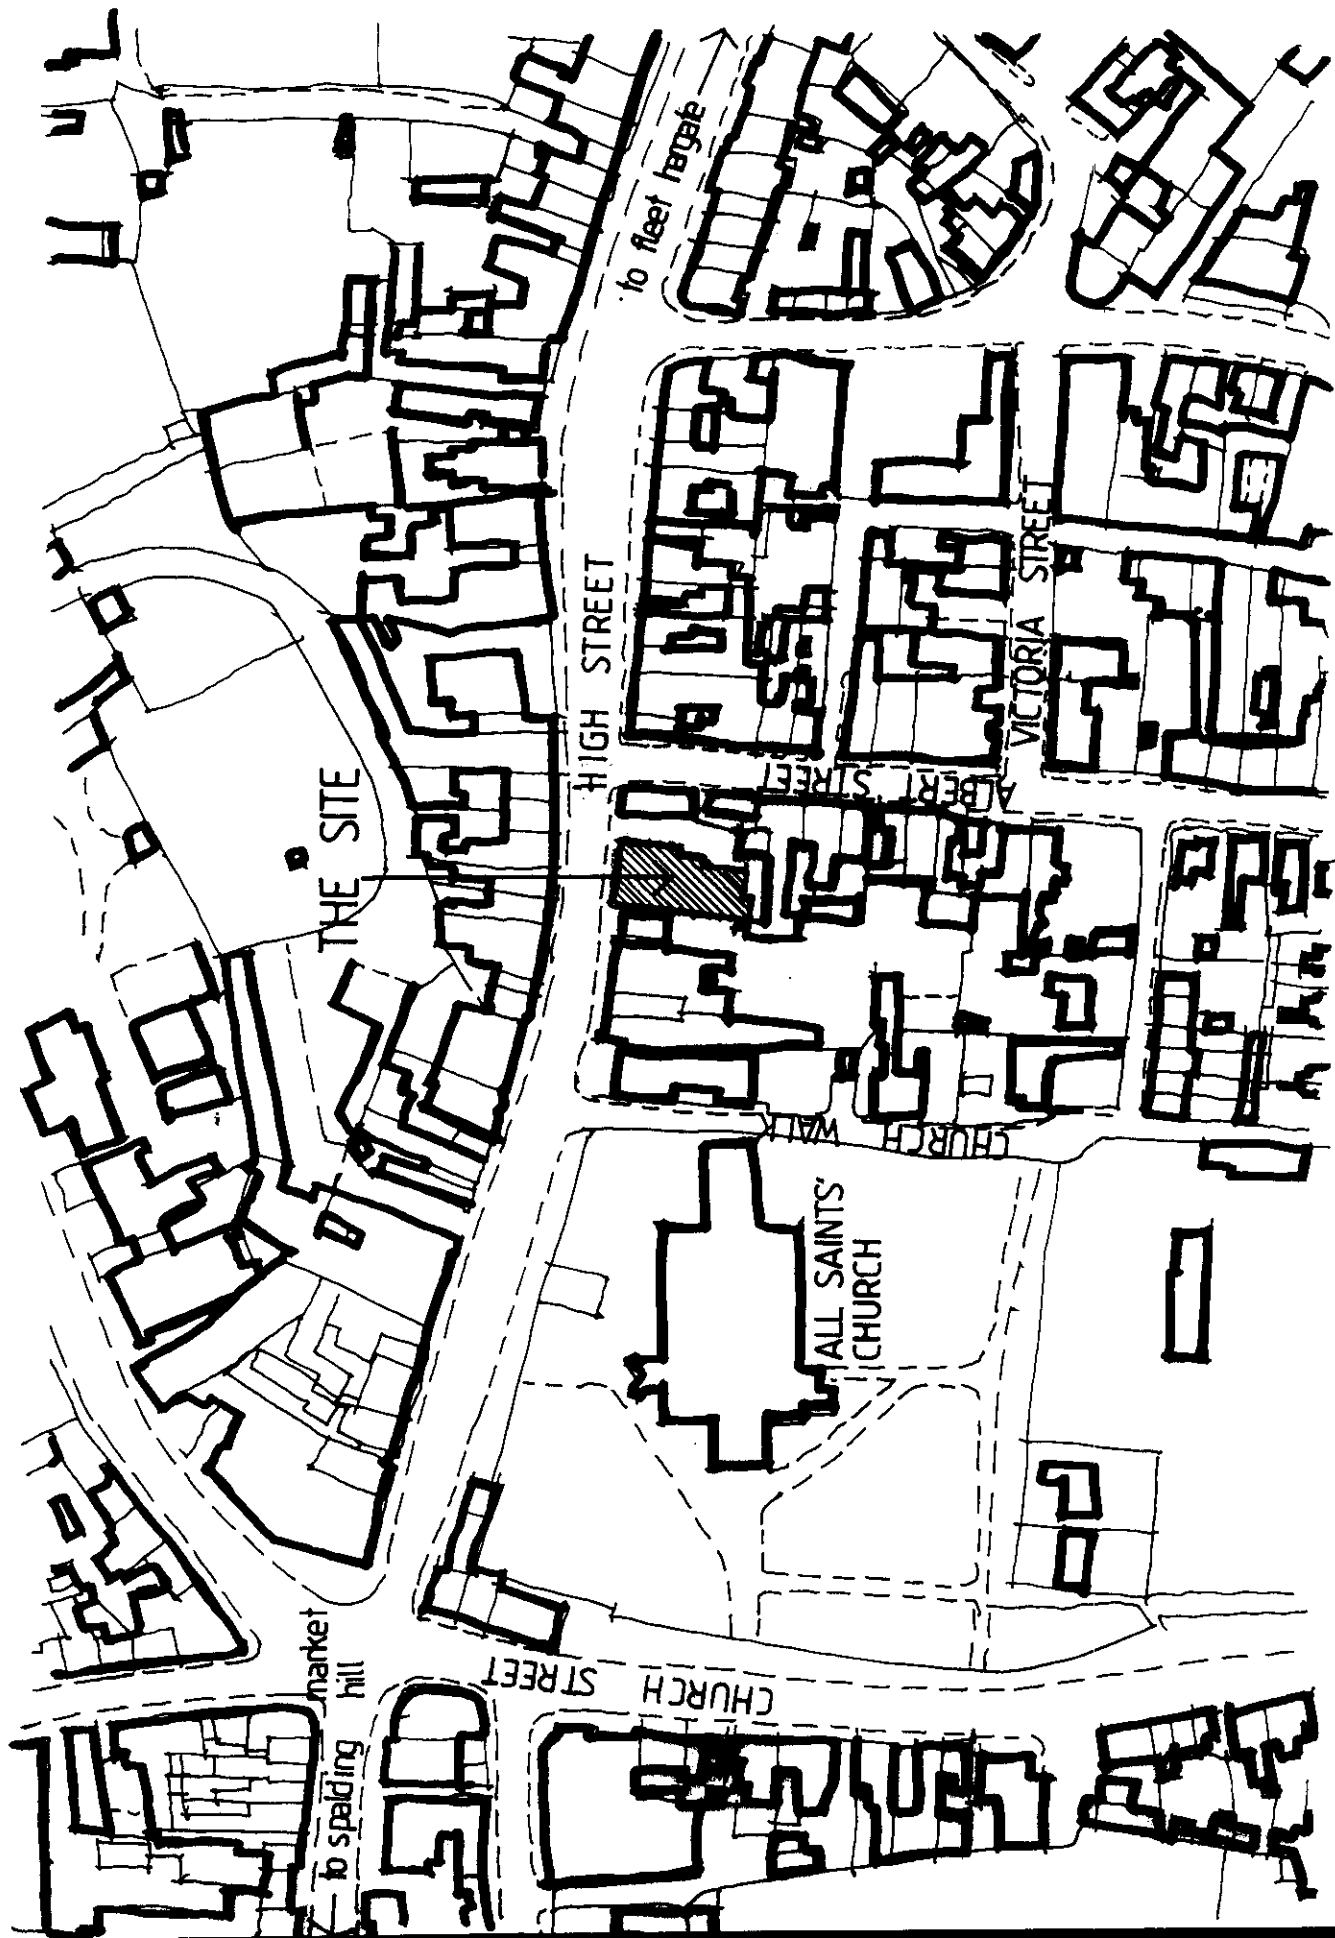

NORTH

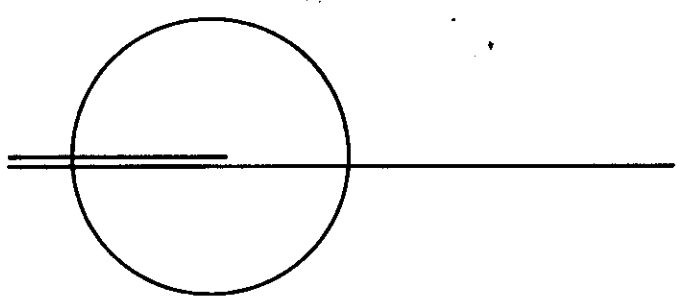

20/07/2001
TREVOR A CLAY R.I.B.A.
DRAWING

TREVOR A CLAY R.I.B.A.
CHARTERED ARCHITECT
14 OLD FENDIKE ROAD
WESTON HILLS
SPALDING
LINCOLNSHIRE PE12 6DD

Project:


PROPOSED ALTERATIONS TO 16 HIGH
STREET HOLBEACH FOR MR B FOSTER

Drawing:


LOCATION PLAN

Date: 27/11/01
Scale: 1:1250

Proj No: 01/080/PA
Drg. No: 003
Rev:

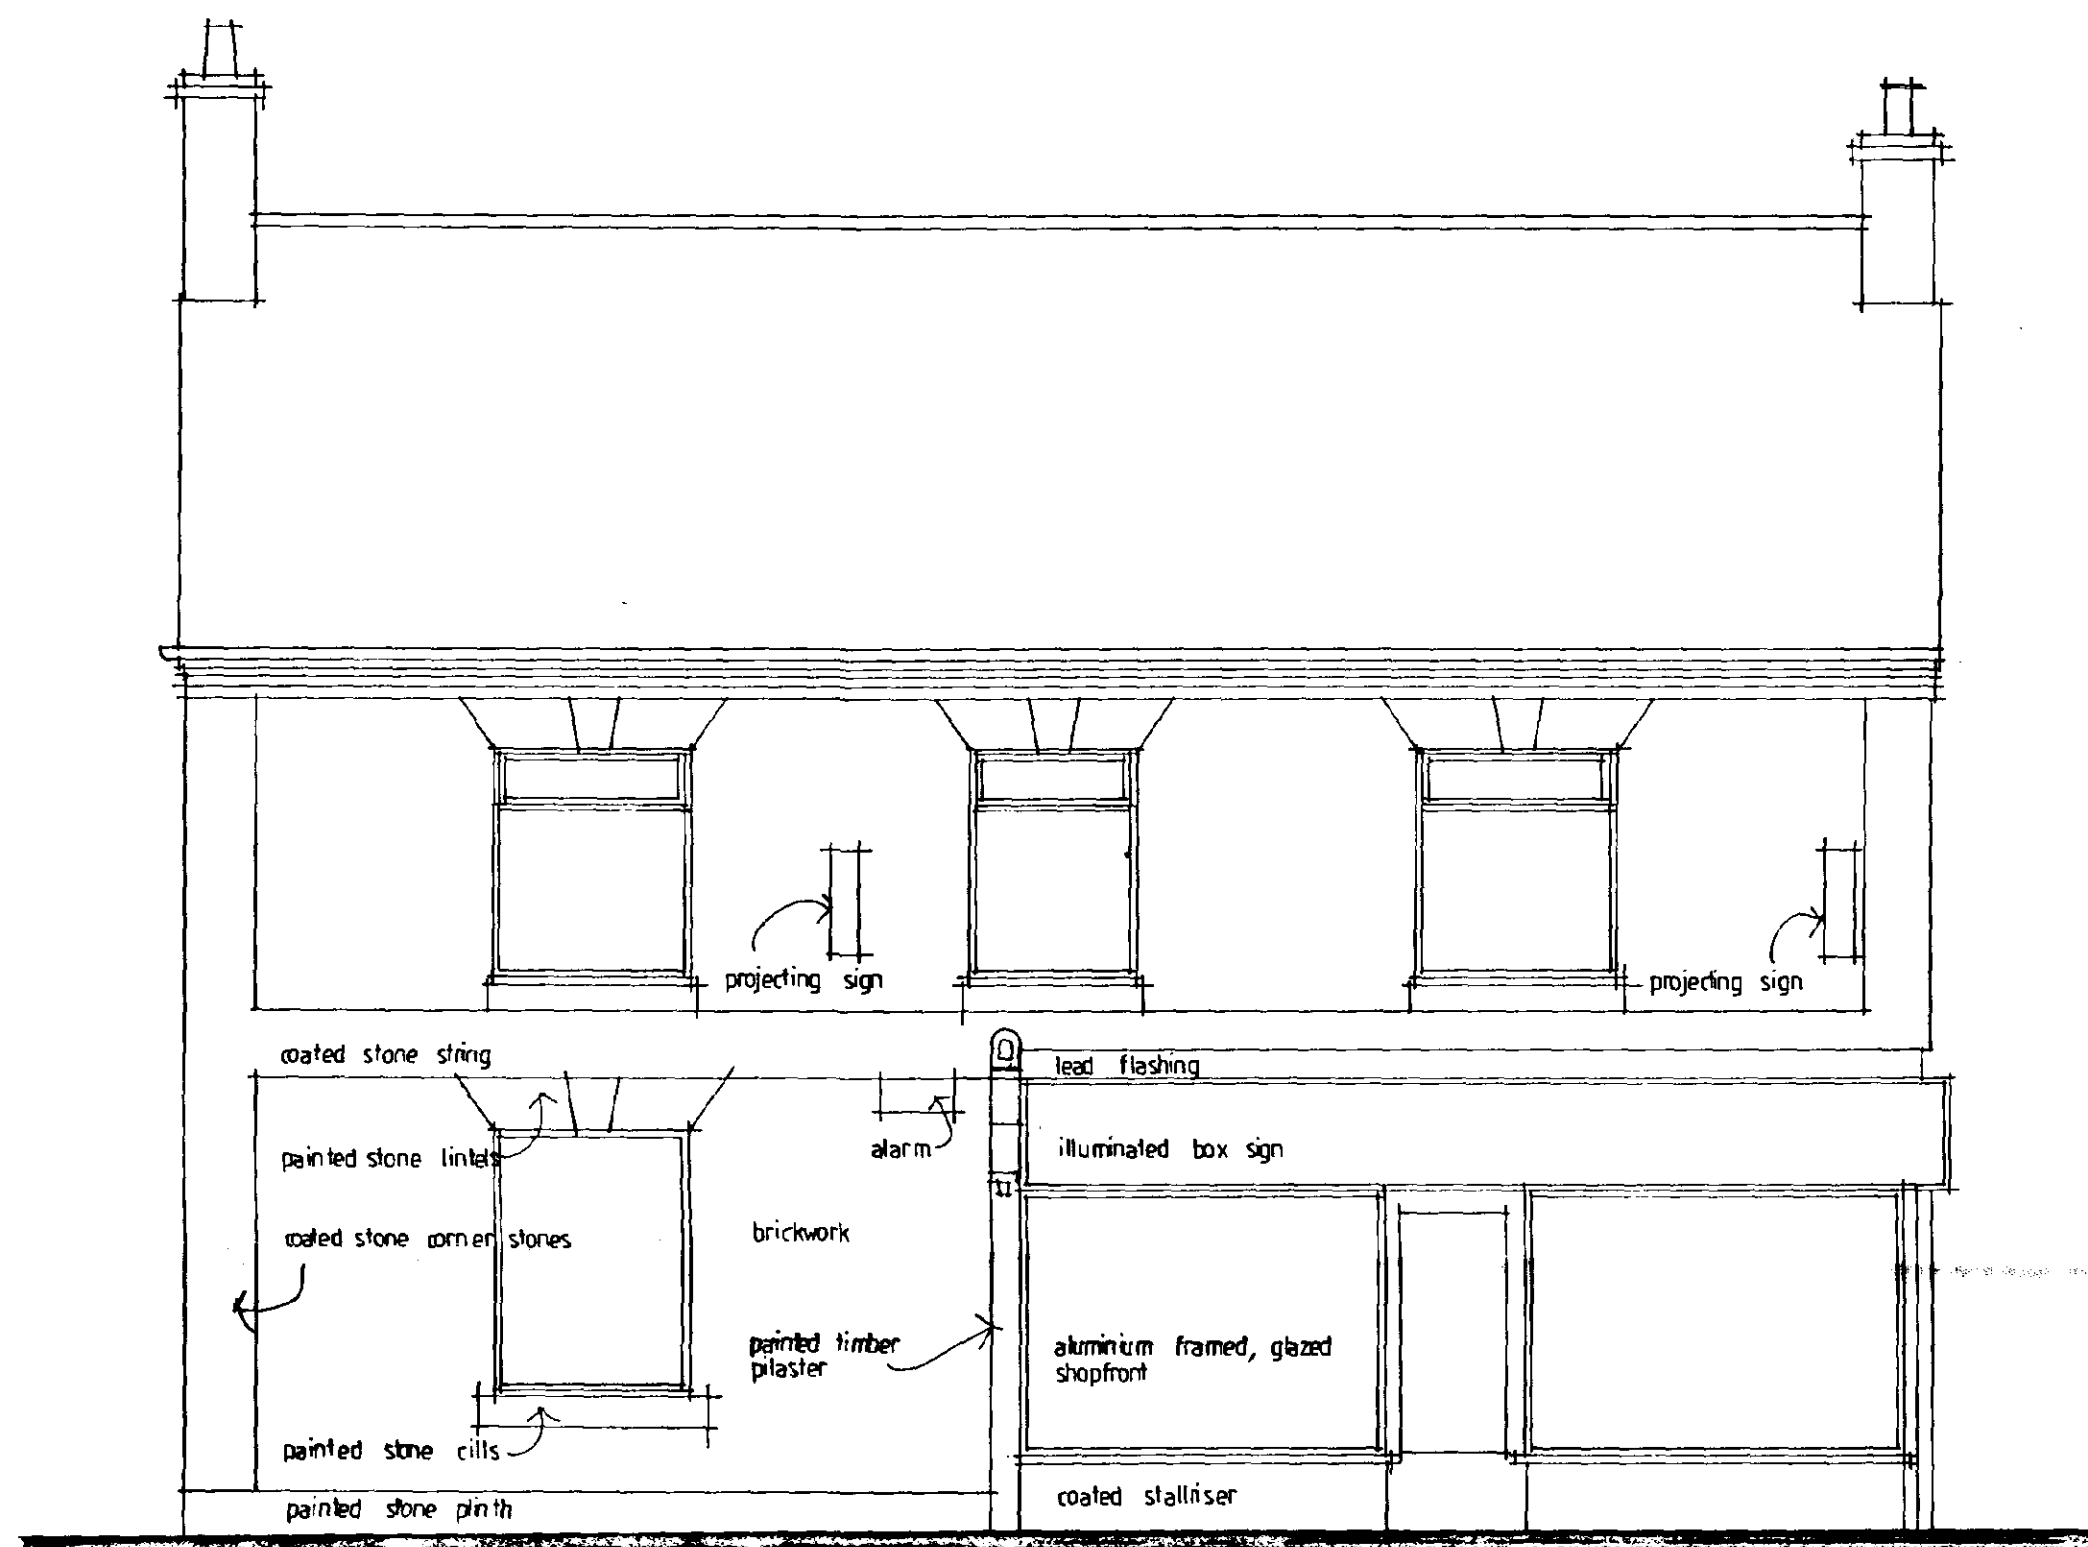


FRONT ELEVATION

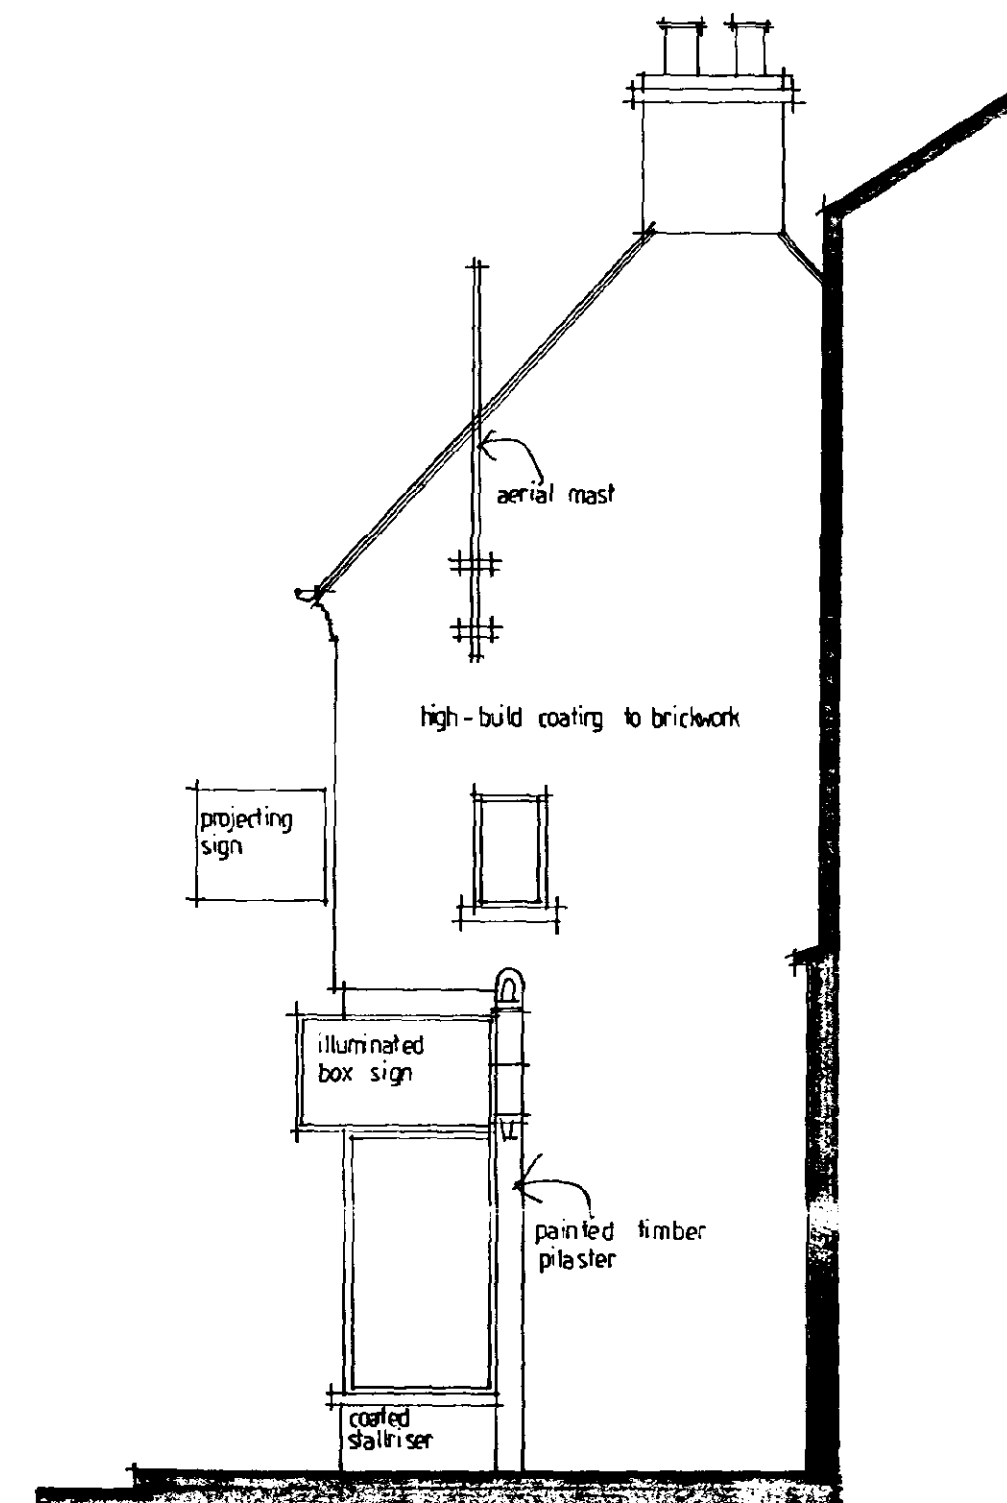

WEST ELEV. ALONG HIGH STREET


SOUTH HOLLAND DC
HOUSING & PLANNING
29 NOV 2001
Ref: 1363101

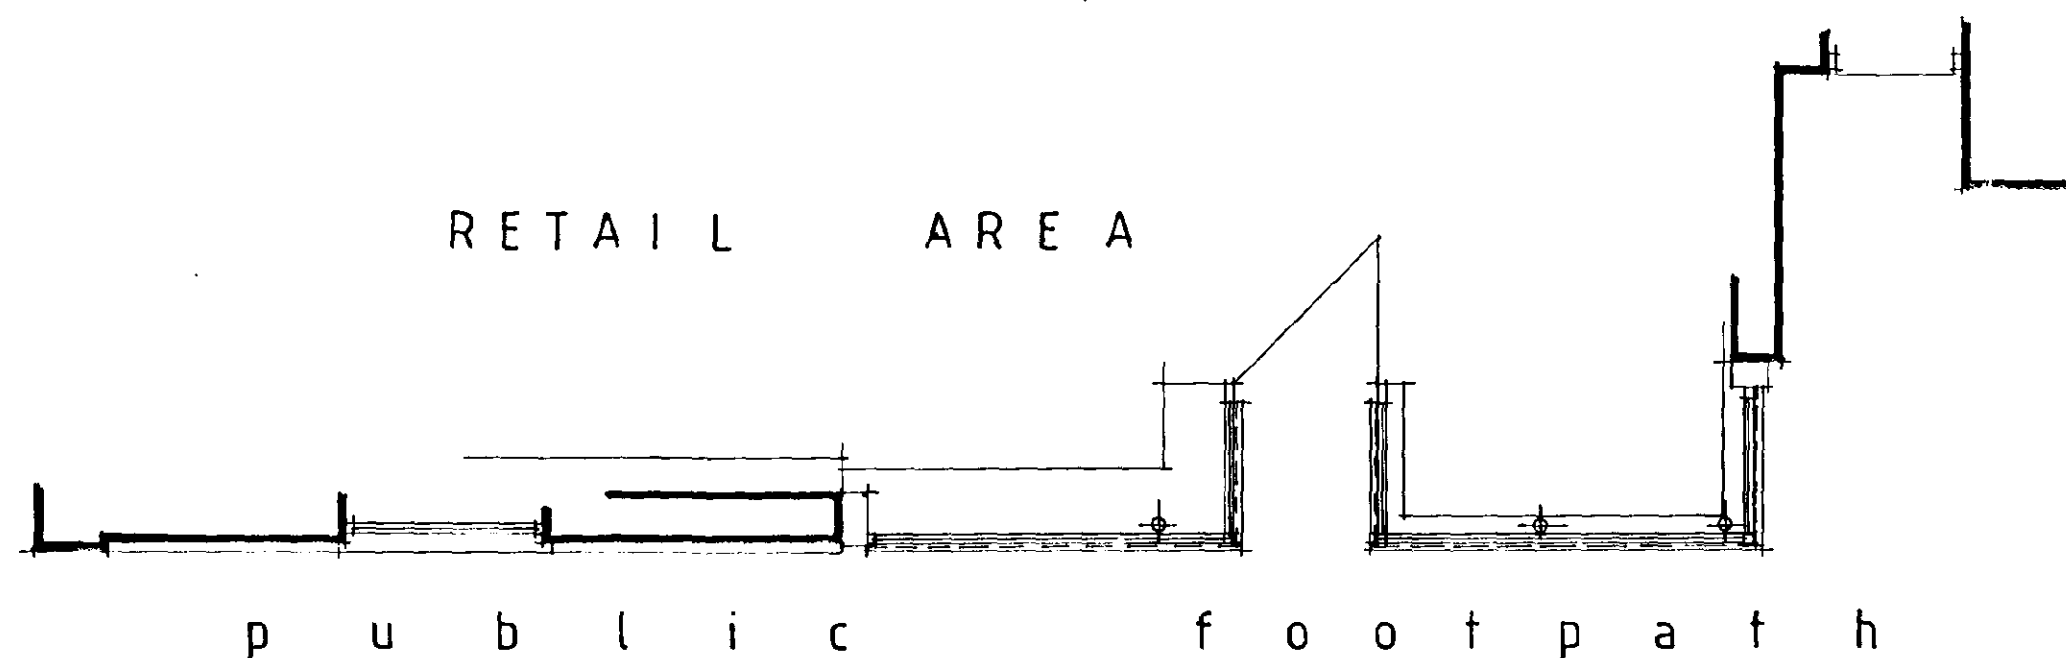


PLAN OF SHOP FRONTAGE

DETERMINED
PLAN

TREVOR A CLAY R.I.B.A. CHARTERED ARCHITECT 14 OLD FENDIKE ROAD WESTON HILLS SPALDING LINCOLNSHIRE PE12 6DD		
Project: PROPOSED ALTERATIONS TO 16 HIGH STREET HOLBEACH FOR MR B FOSTER		
Drawing: SURVEY DRAWING		
Date: 14/09/01	Proj No: 01/080/PA	
Scale: 1:50	Drg. No: 001	Rev:

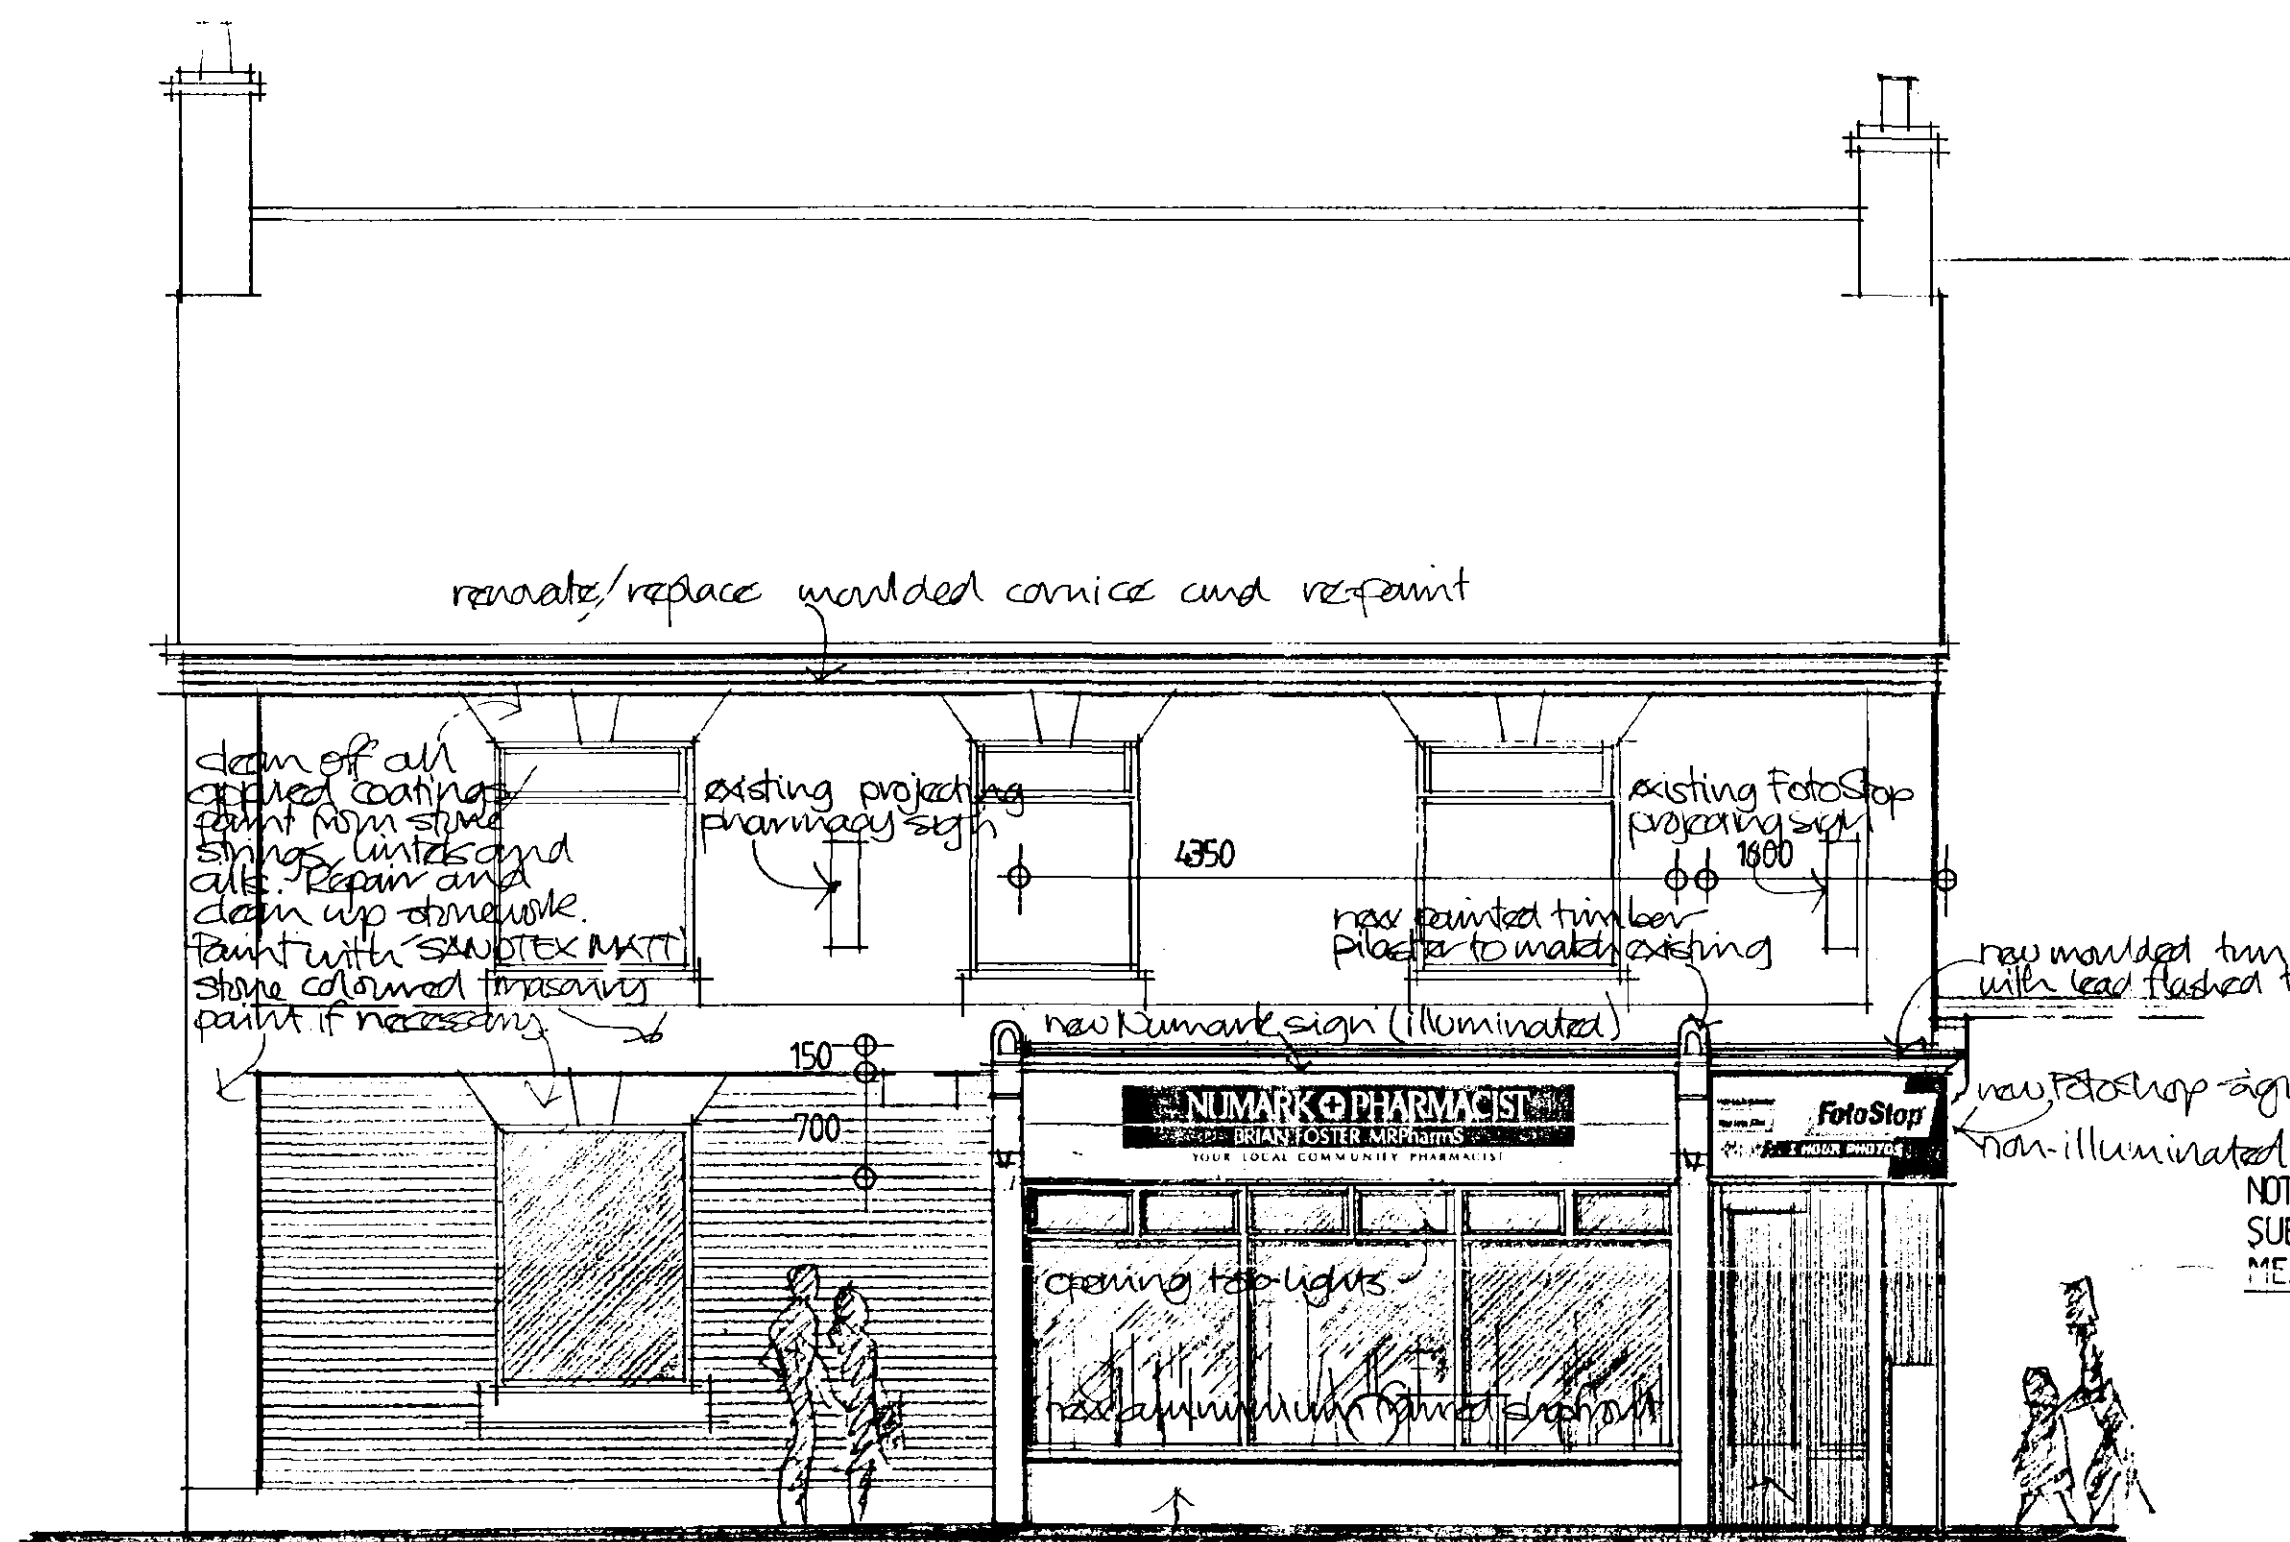

FRONT ELEVATION

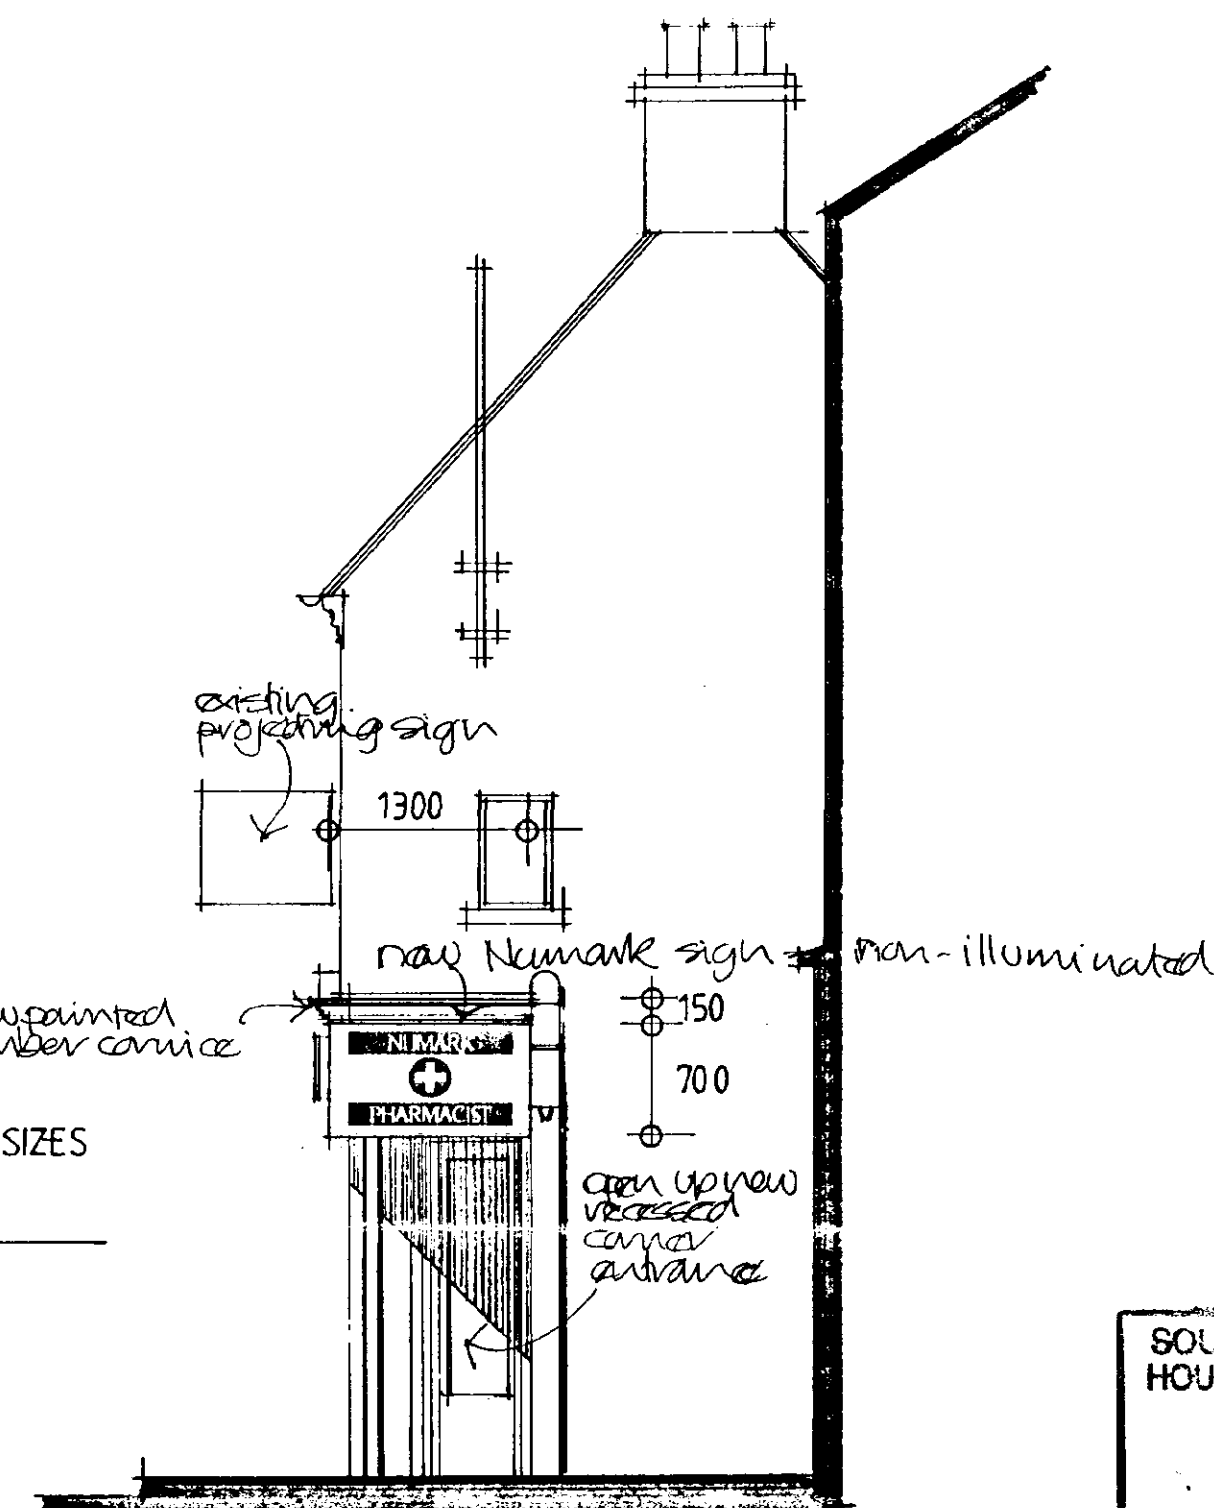


WEST ELEV. ALONG HIGH STREET

NOTE: ACTUAL SIGN SIZES
SUBJECT TO SITE
MEASUREMENT


SOUTH HOLLAND DC
HOUSING & PLANNING
29 NOV 2001
Ref: 1363101

Revised 29/11/01 - signage updated, notes amended, fascia detail added, starting moulded cornice.

RETAIL AREA (re-fitted)

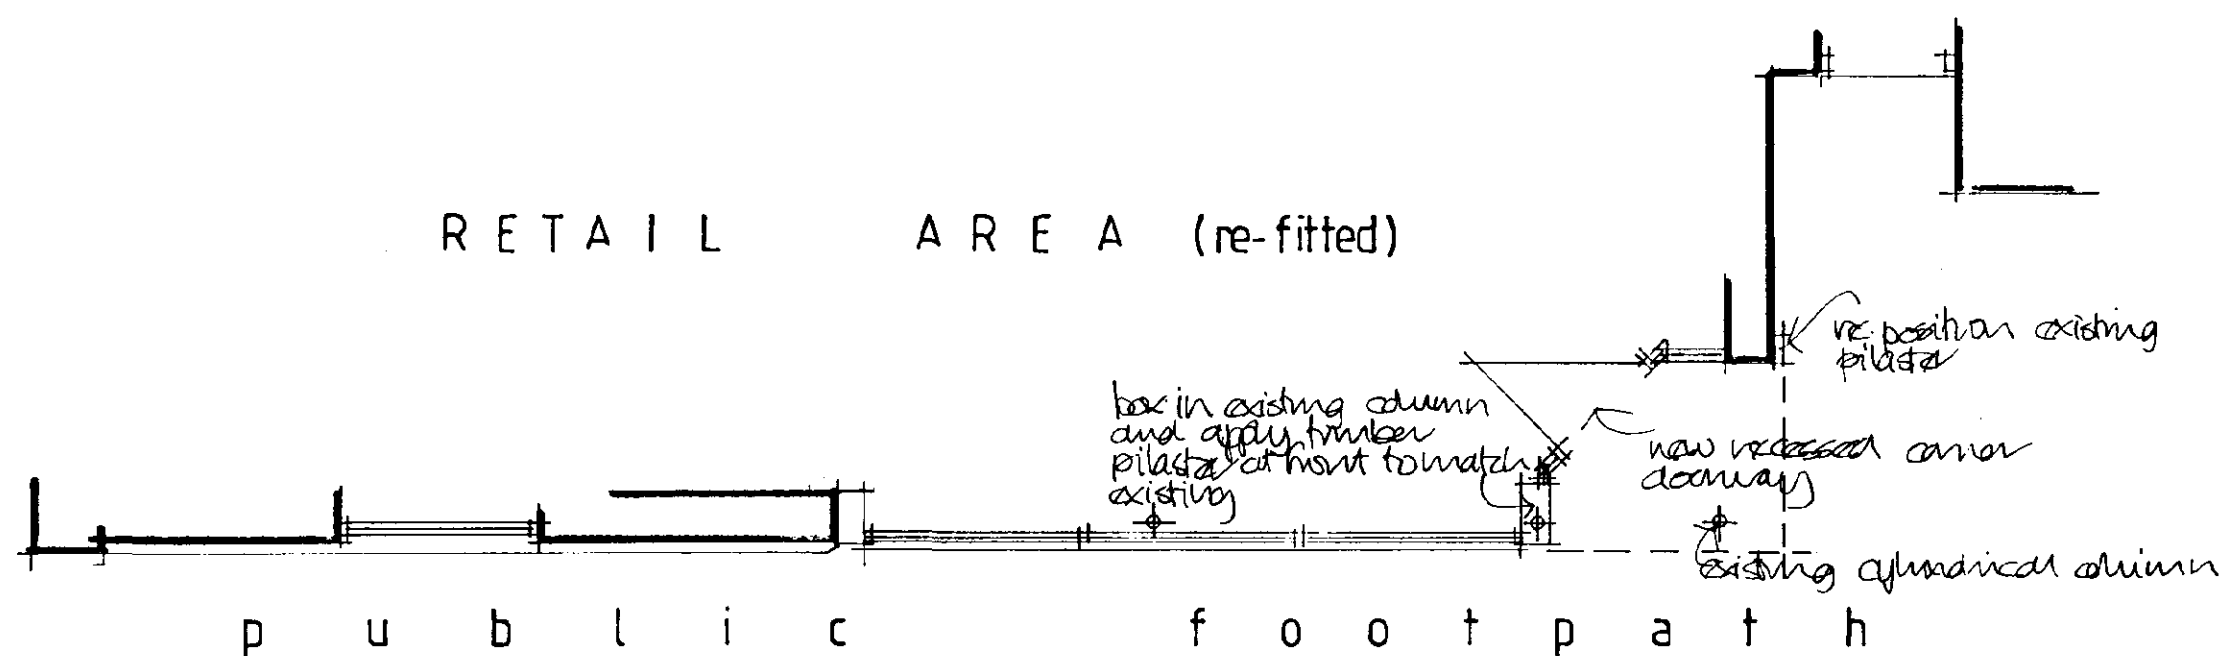

PLAN OF SHOP FRONTAGE

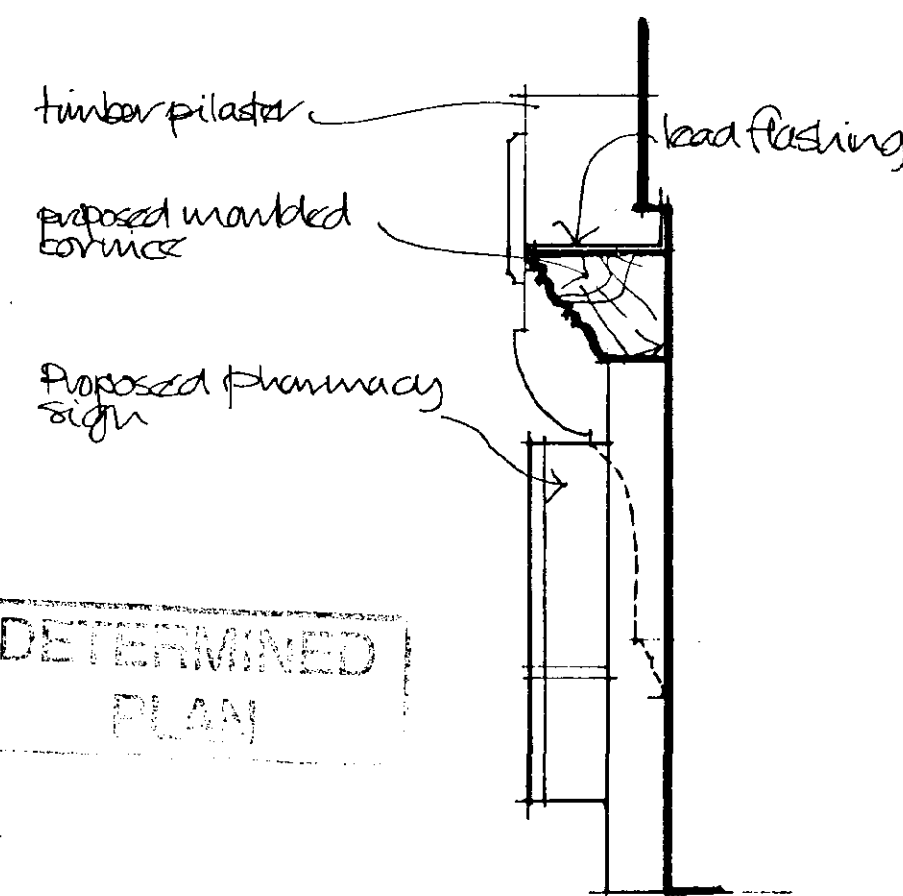

SKETCH DETAIL OF MAIN FASCIA
SIGN 1:10

TREVOR A CLAY R.I.B.A.
CHARTERED ARCHITECT
14 OLD FENDIKE ROAD
WESTON HILLS
SPALDING
LINCOLNSHIRE PE12 6DD

Project:

PROPOSED ALTERATIONS TO 16 HIGH
STREET HOLBEACH FOR MR B FOSTER

Drawing:

SKETCH PROPOSALS

Date: 16/09/01

Proj No: 01/080/PA

Scale: 1:50

Drg. No: 002

Rev: A