

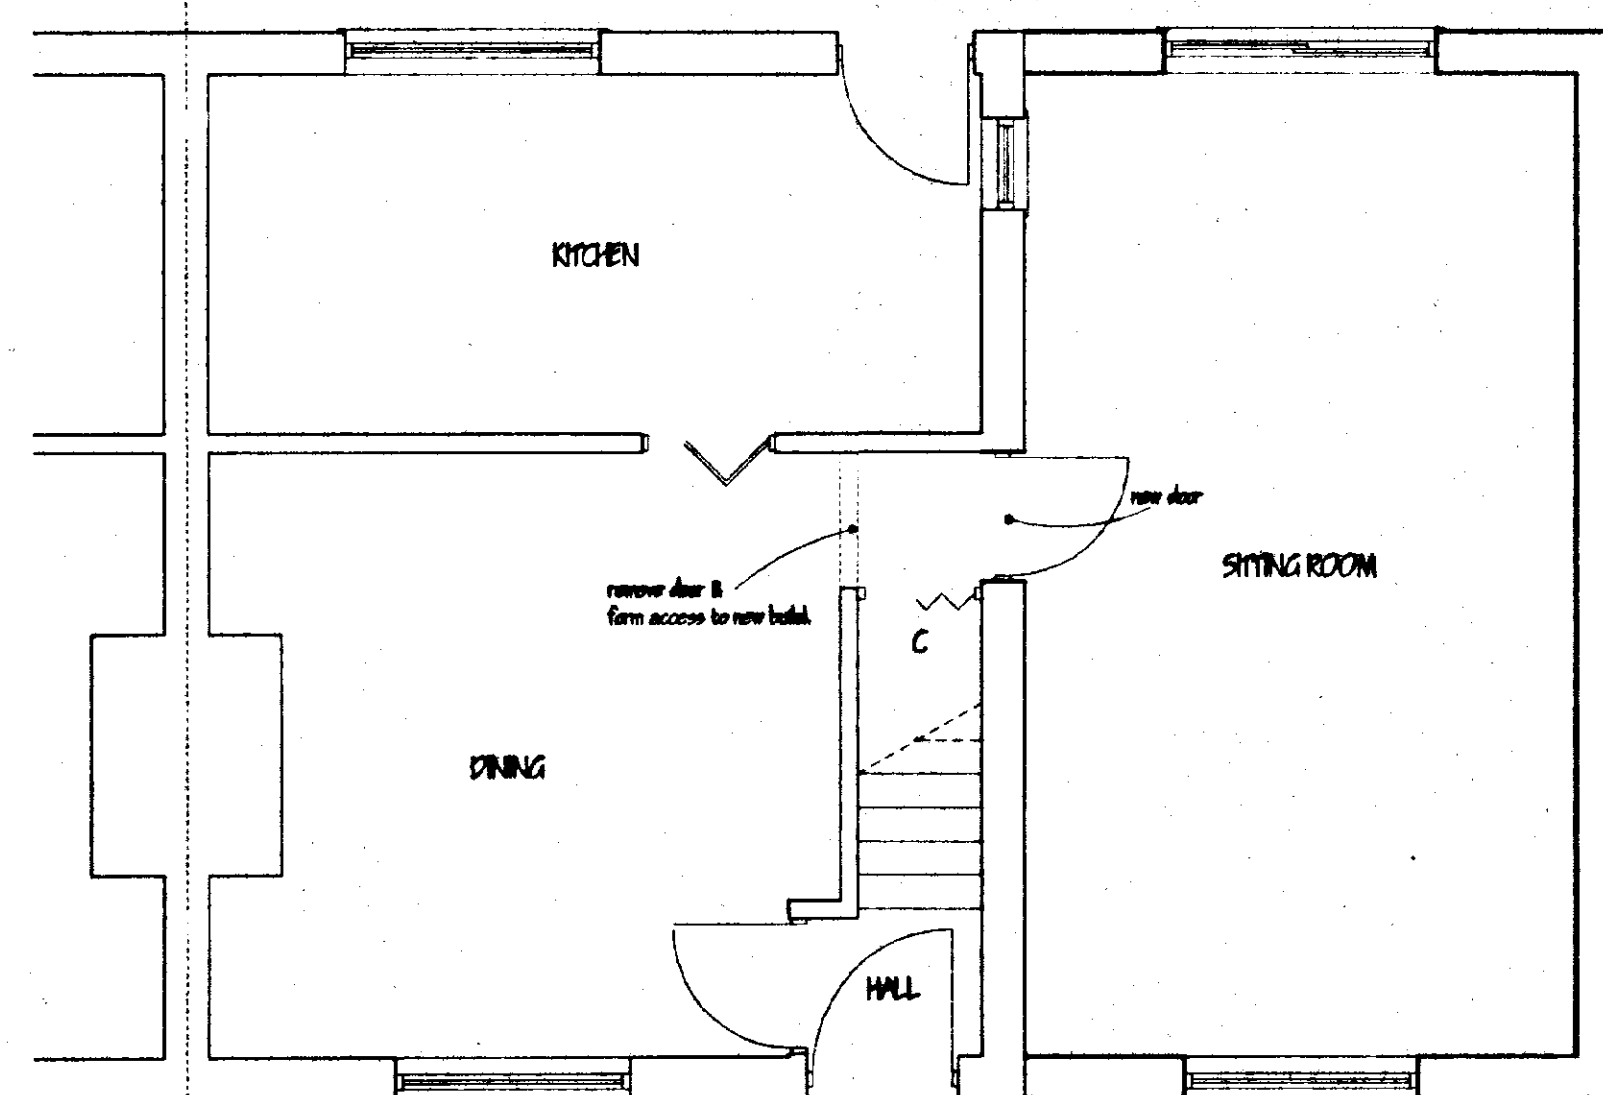
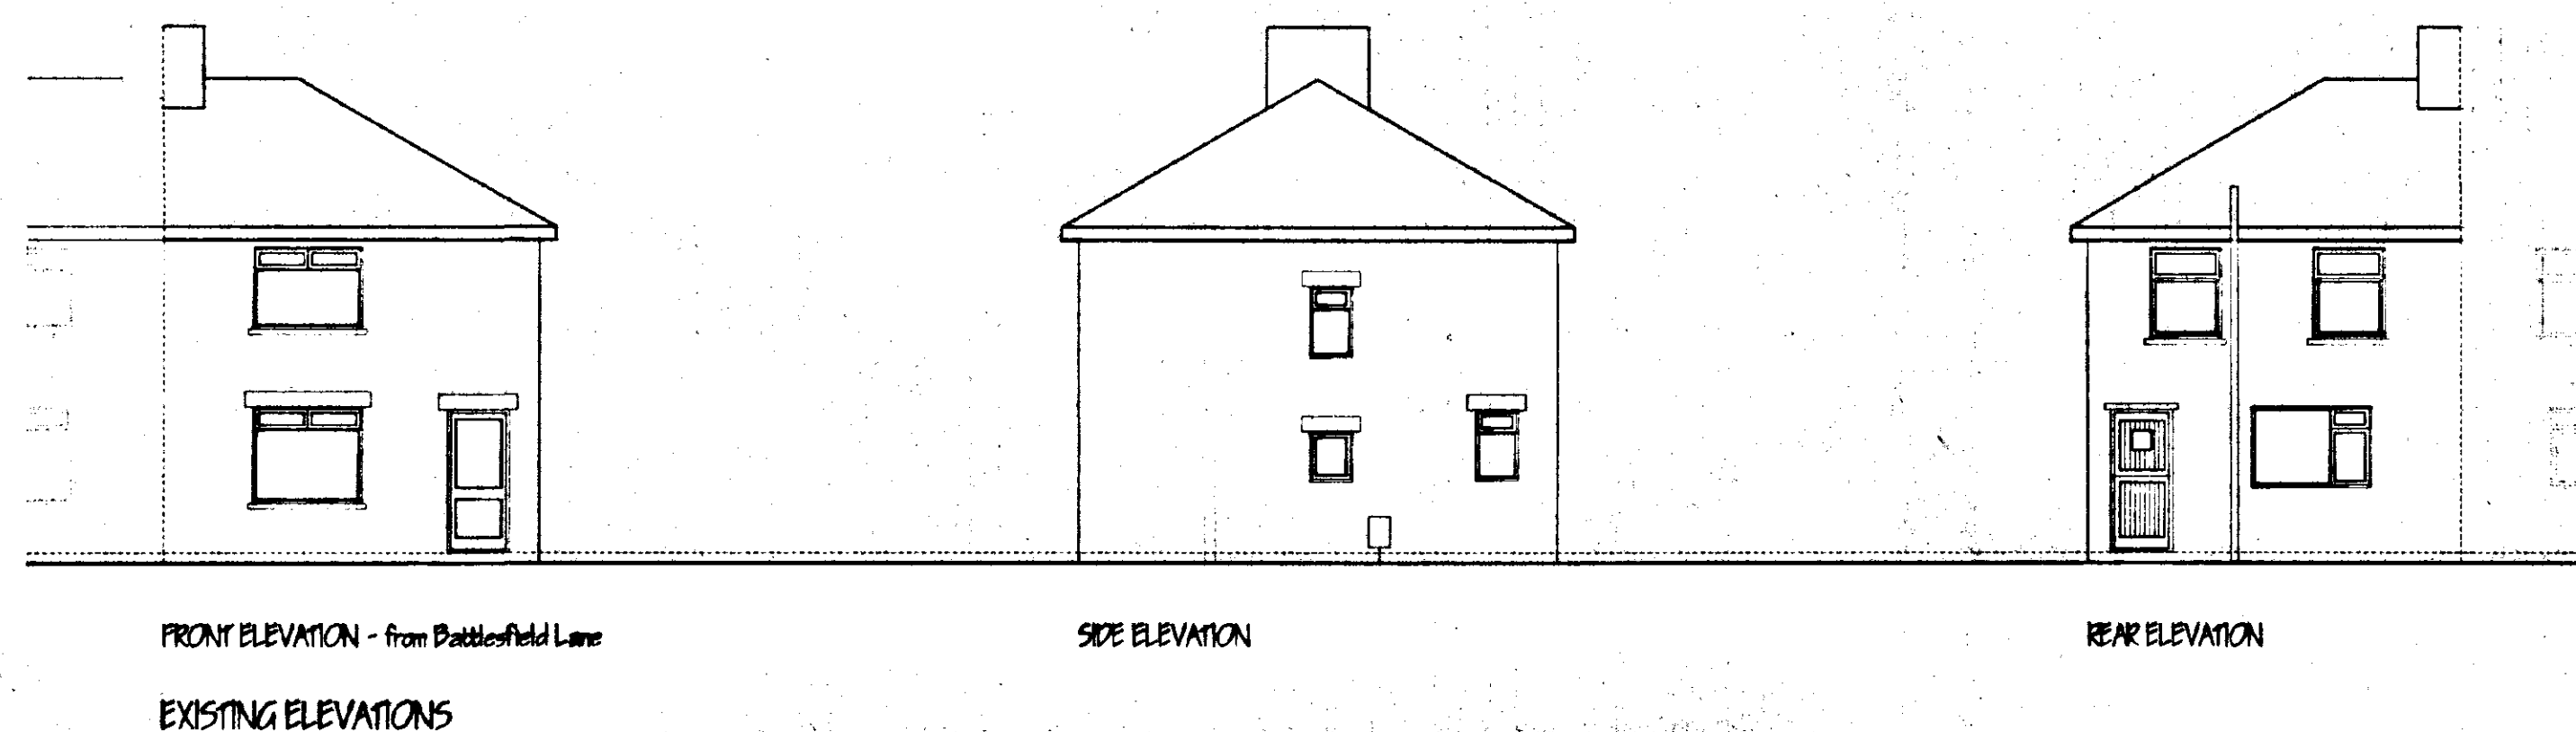


DO NOT SCALE FROM THIS DRAWING


This drawing is copyright and may not be altered, traced, copied, photographed or used for any other purpose other than that for which it is issued without consent of Mark Dennis - Architectural Services. The General Contractor is to check all dimensions on site and report any discrepancies to the Architect.

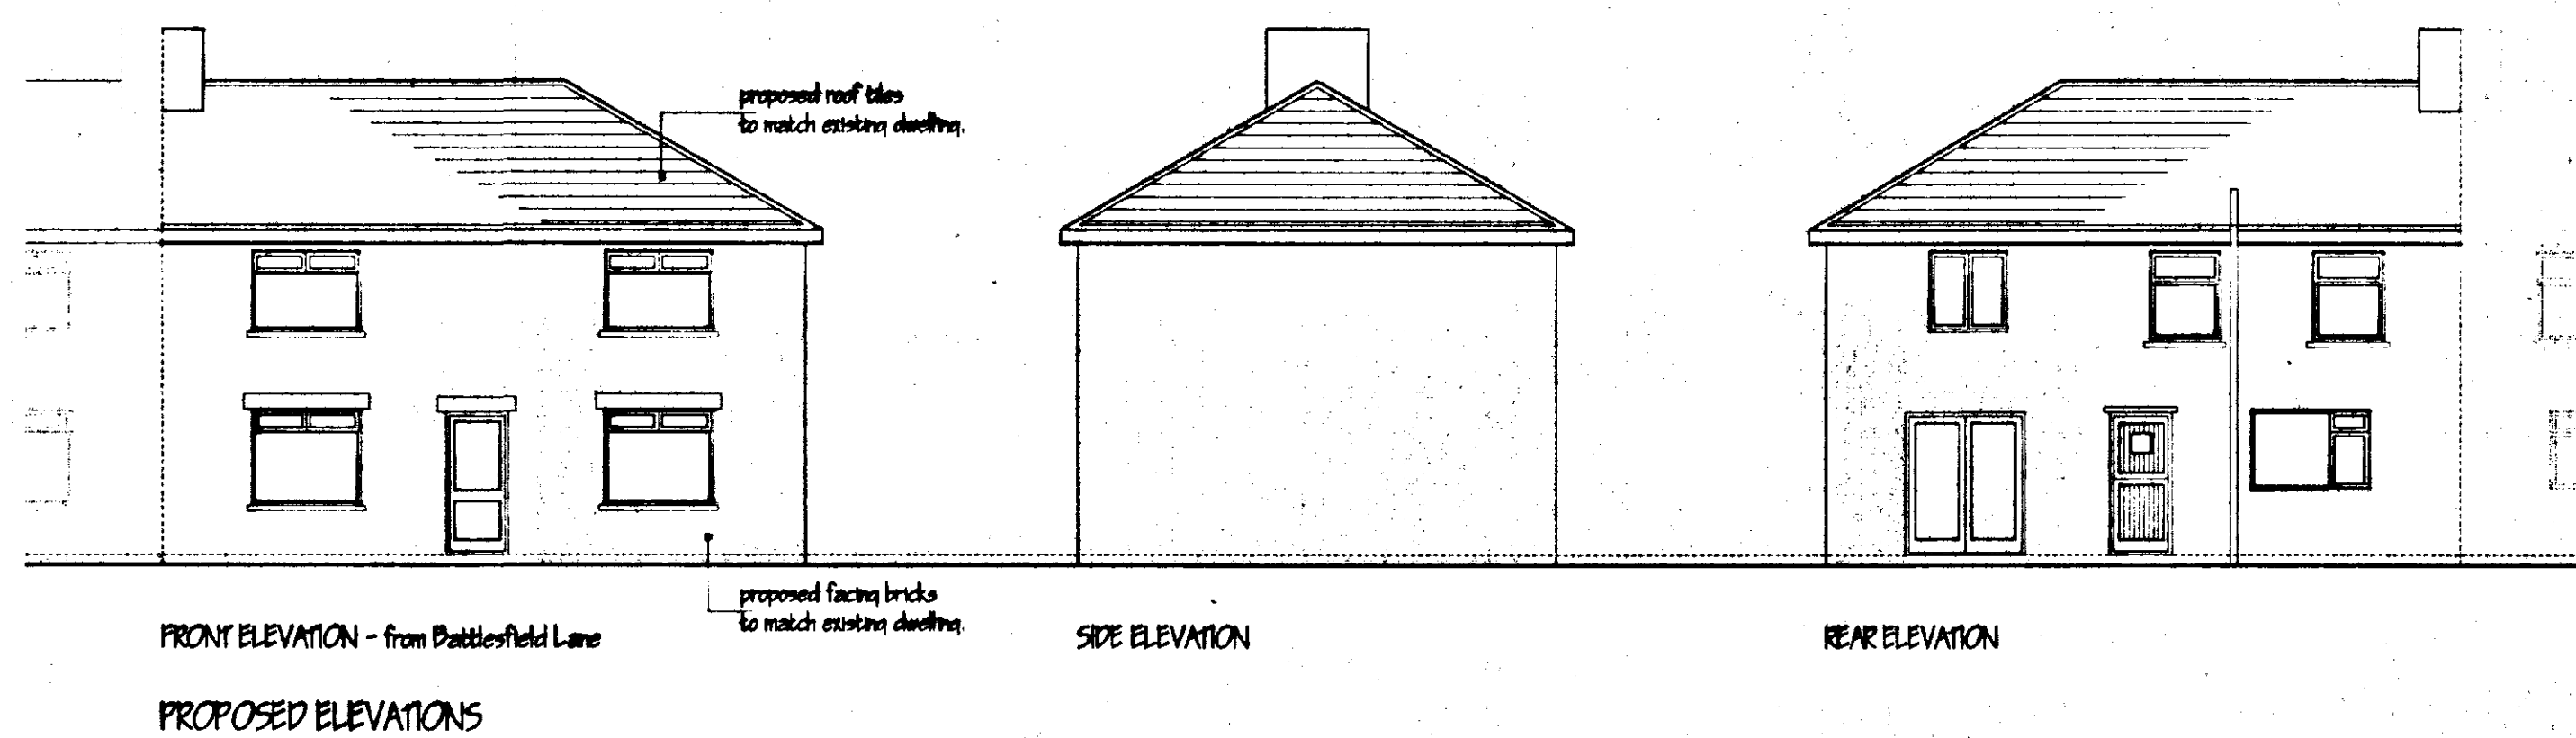

GROUND FLOOR - AS PROPOSED

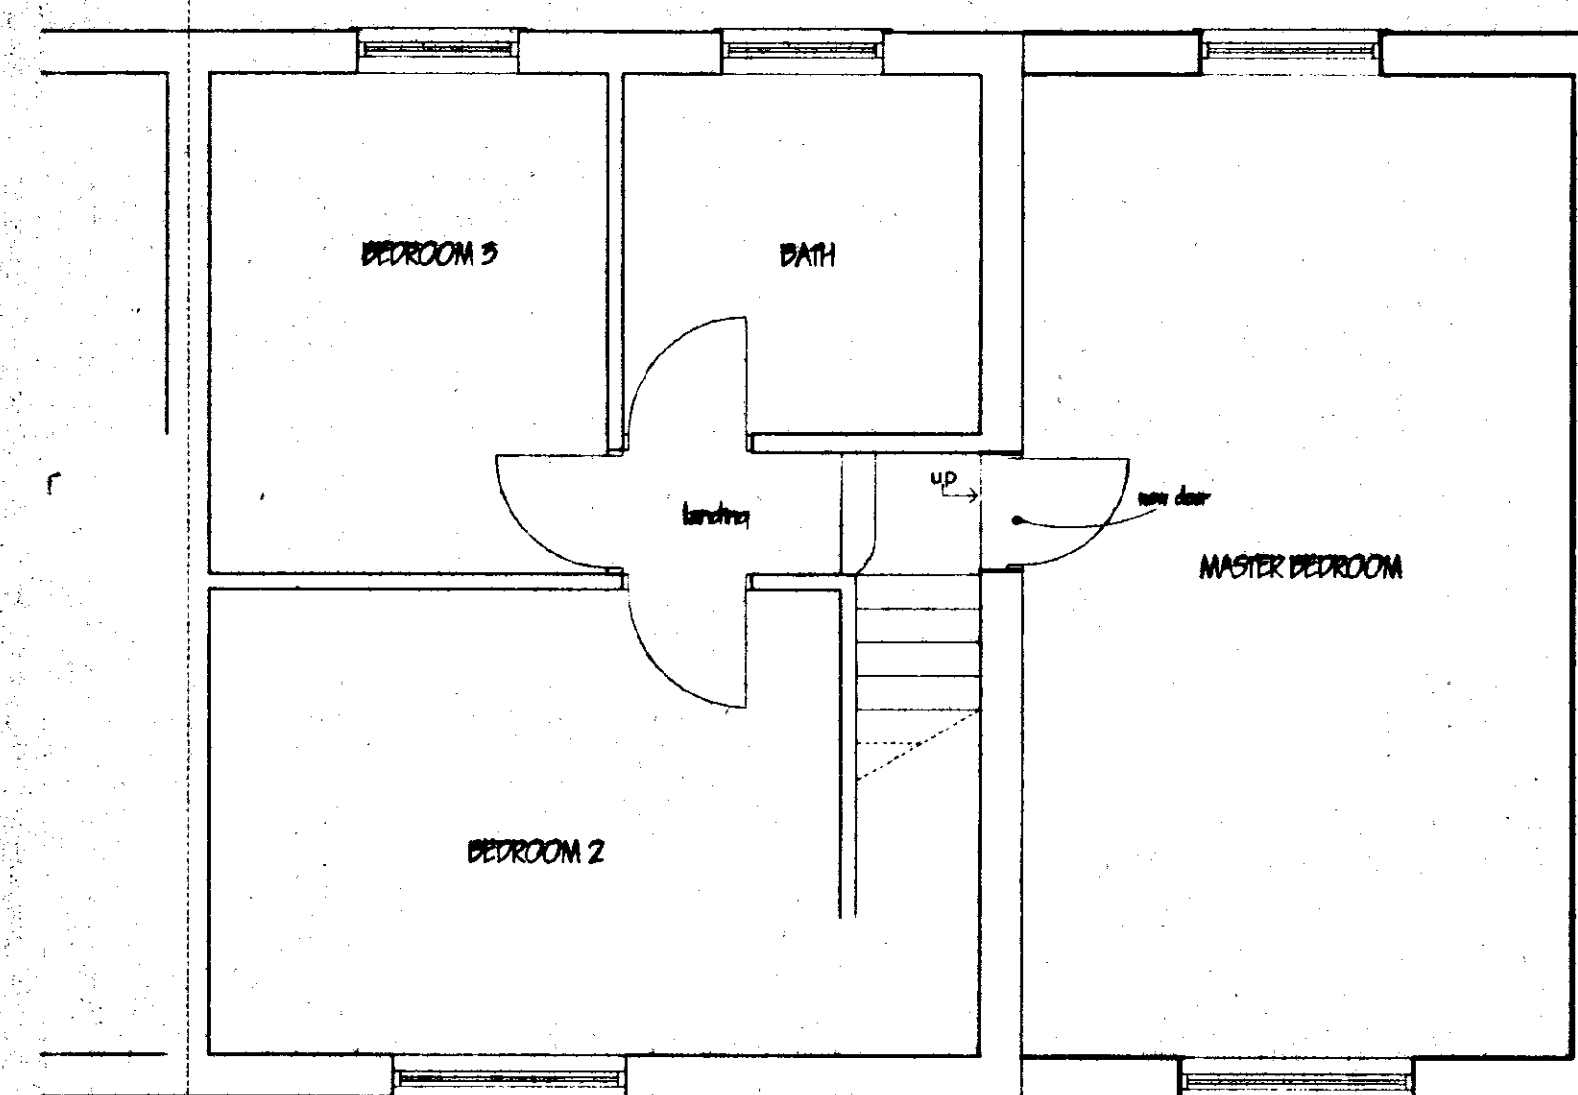

FIRST FLOOR - AS PROPOSED

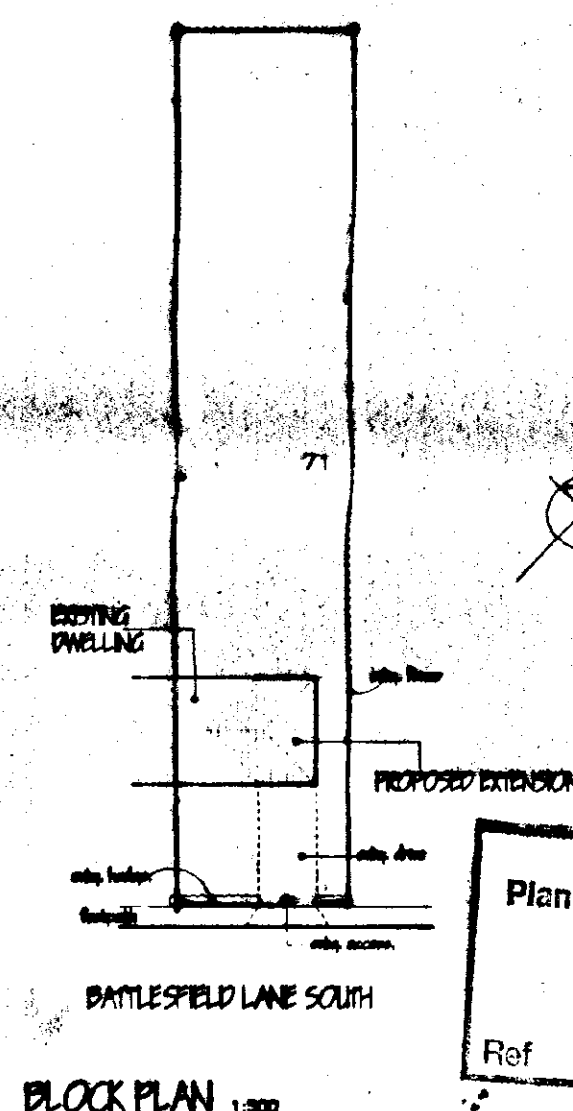

SHDC
Planning & Development
30 DEC 2002
Ref: 1408/02

MARK DENNIS
architectural services

32 PRIMROSE CRESCENT - PINCHBECK
SPALDING - LINCOLNSHIRE - PE11 3RT
TEL: 01775 760396 FAX: 01775 760396

PROJECT TITLE
**PROPOSED TWO STOREY EXTENSION AT
71 BATTLESFIELD LANE SOUTH,
HOLBEACH, SPALDING, Lincs.**

FOR: MR & MRS D FAVELL

FLOOR PLANS, ELEVATIONS & BLOCK PLAN

REV	DESCRIPTION	DATE	BY

SCALE 1:100, 1:50	DRAWN MD
DATE DEC 02	DRAWING No. 02.026/01