

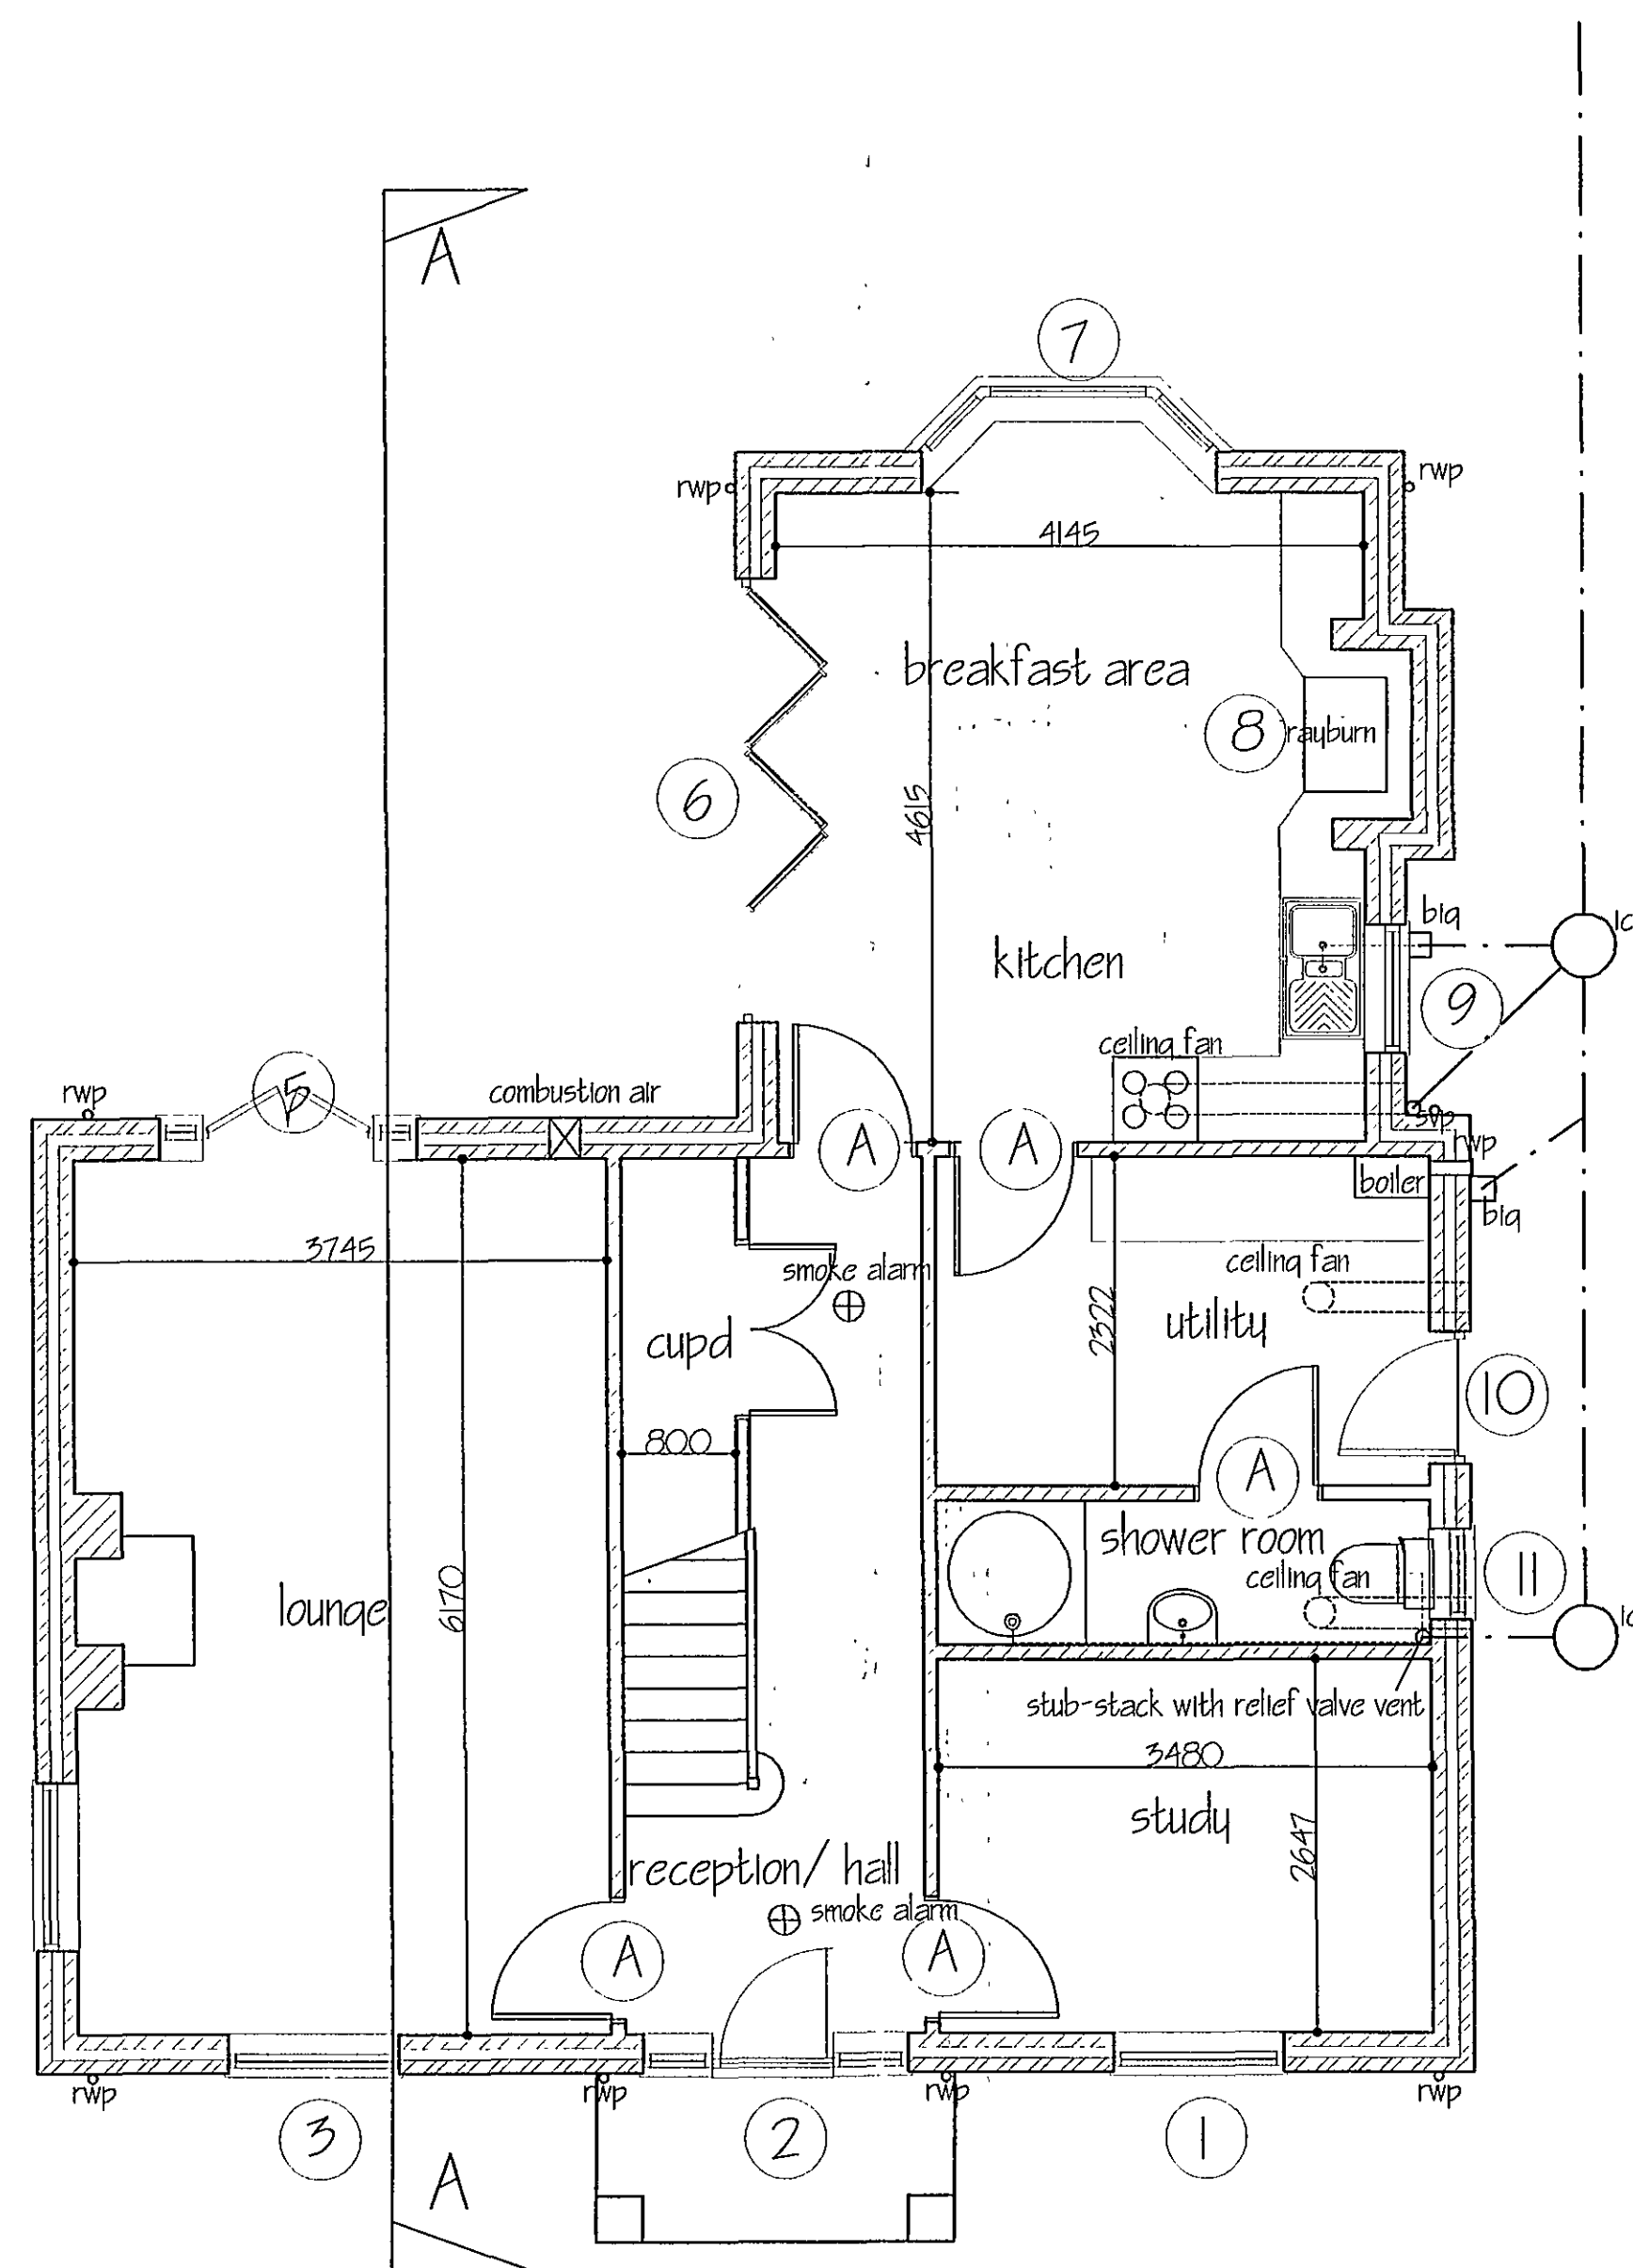


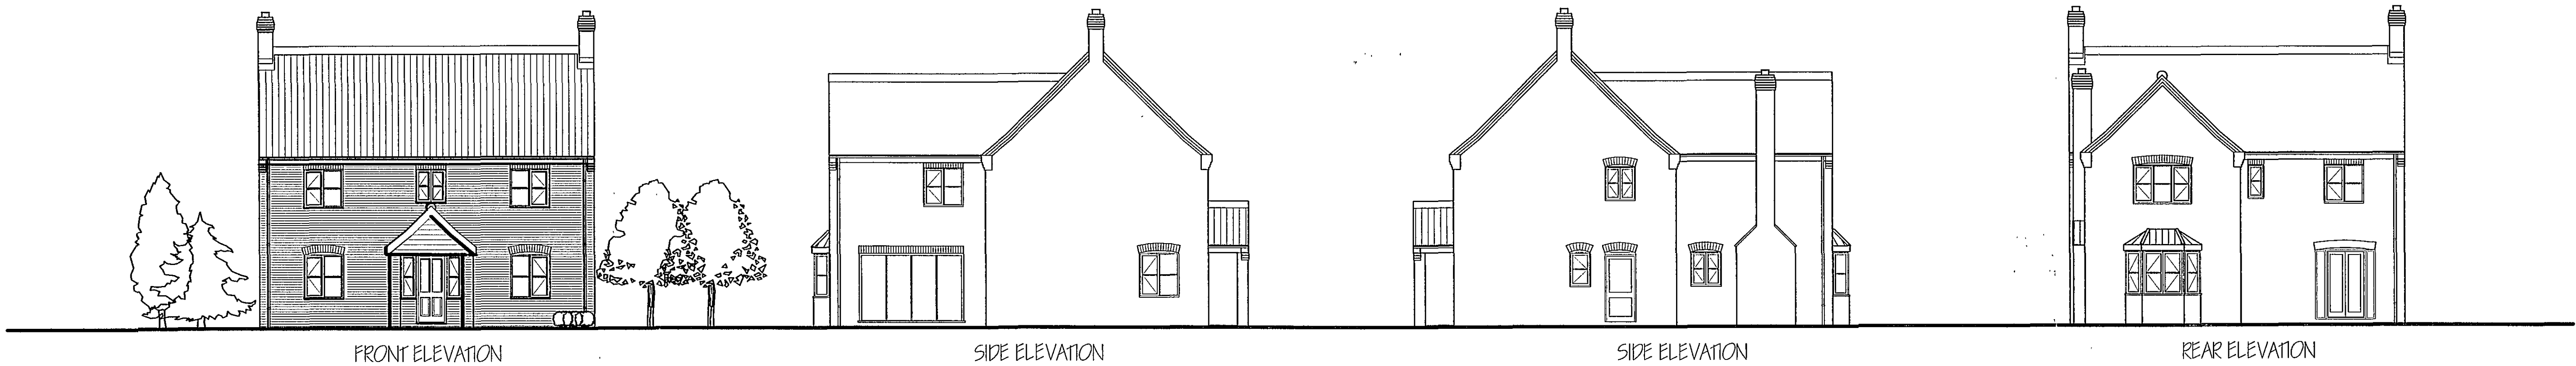

GROUND FLOOR LAYOUT PLAN

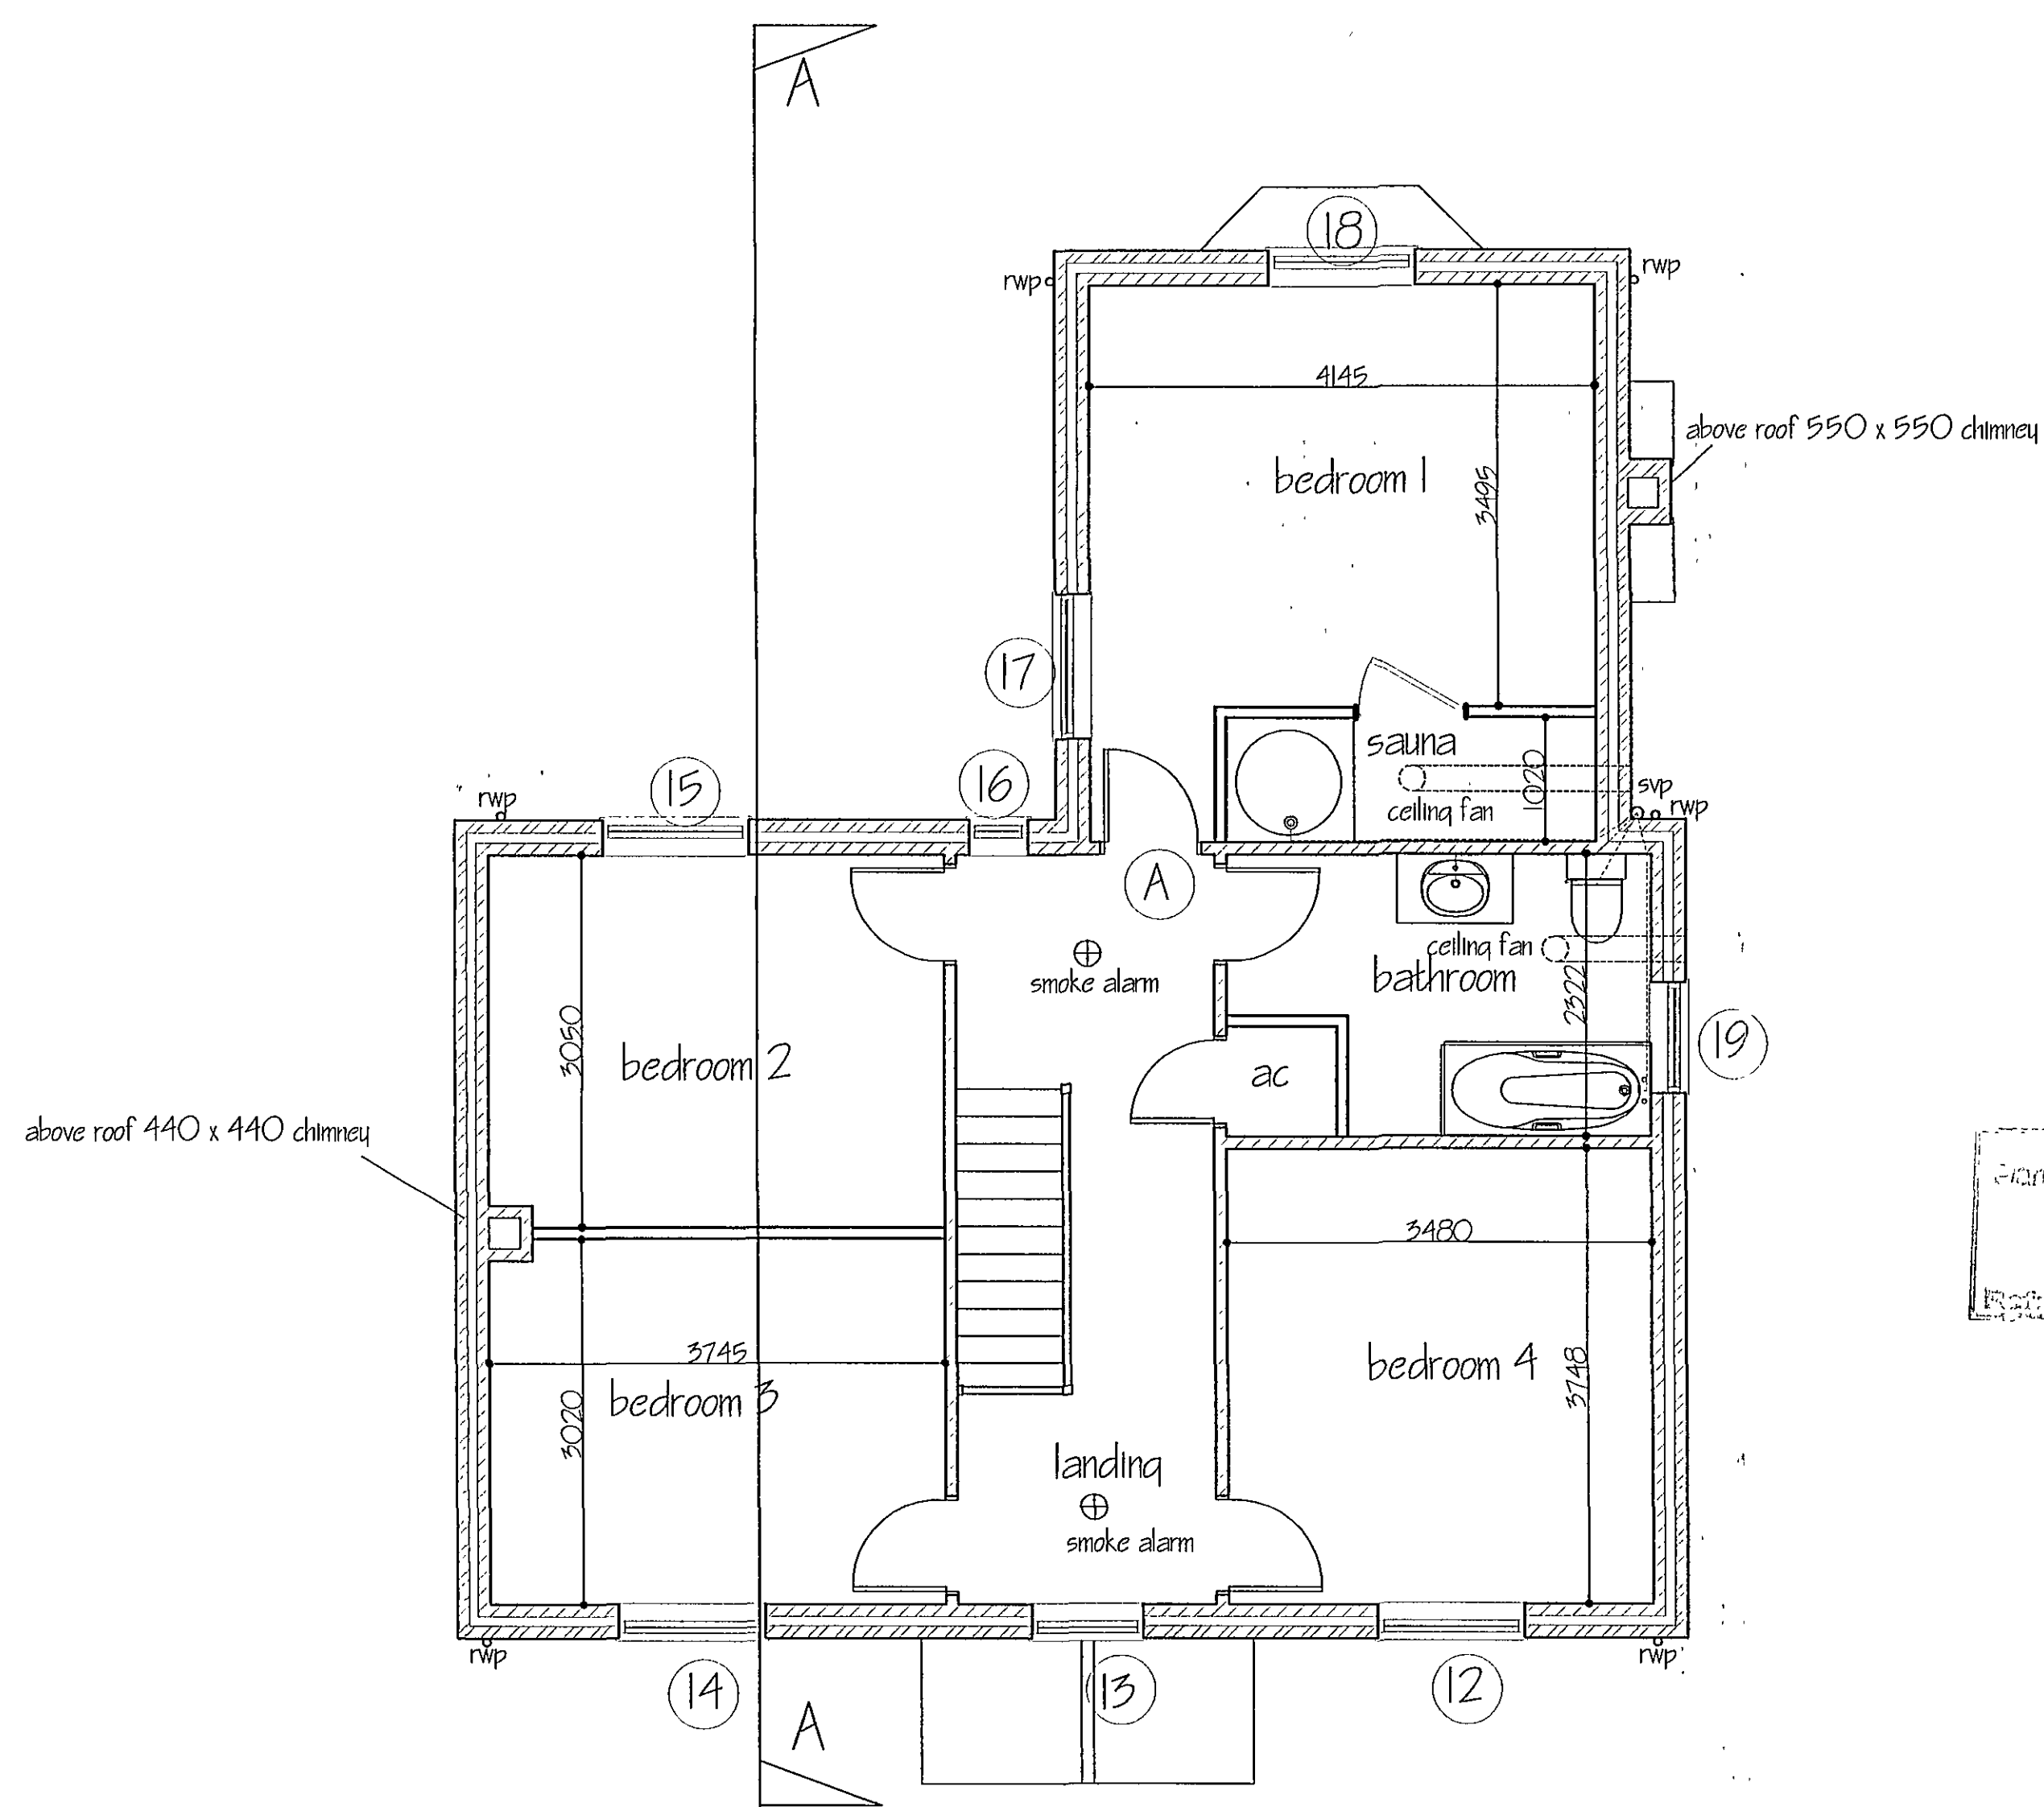

FIRST FLOOR LAYOUT PLAN

A	CLIENTS ALTERATIONS	OCT '07
ref	revision	date

G. R. MERCHANT
I. ENG AMICE FIWO
ARCHITECTURAL, STRUCTURAL
AND LAND DRAINAGE
CONSULTANTS
 Unit 4, Wrights Mews
 12A Park Road, Holbeach,
 Spalding, Lincs. PE12 7FE
 Tel: 01406 490600
 Fax: 01406 428744
 E-Mail: G. R. Merchant @ Merchant, FB.
 Co, UK

Project
 RESIDENTIAL DEVELOPMENT,
 ASHREE FARM
 LITTLE DOG DROVE
 HOLBEACH ST JOHN'S

Client
 MR D BACON

Drawing
 FLOOR PLANS & ELEVATIONS.

Job Ref.
 1640/07

Drawing No.
 02A

Date
 OCT '07

Drawn
 SLB

Scales
 1/50 1/100

DO NOT SCALE FROM THIS DRAWING
 This drawing is copyright and may not be altered, copied, reproduced or used for any other purpose other than that for which it is issued. The General Contractor is to check all dimensions on site and report any discrepancies to the Architect. All details shown on this drawing including foundations are based upon typical site conditions related to the area. No responsibility can be accepted for abnormal conditions which may be discovered before foundation work is completed. The Architect is not to be held responsible for any errors or omissions. This drawing is not to be used for any other purpose than that for which it is issued. It is only for the purpose of obtaining Planning Permission. This drawing must not be used as a contract document. The works will not be undertaken on site by G. R. Merchant or any representative thereof. It is the client or their representative who has the responsibility to control workmanship, substitution of materials, adherence to specification, variations to contract etc.
 All materials to be used unless otherwise stated and all components and materials etc. to be used must conform to the appropriate British Standard Specification or BS standard or equivalent. The Employer/Client shall ensure that the selected contractor is competent with and adopts all measures necessary to achieve compliance with Health and Safety legislation for building and work places. The Employer/Client is advised that should the works proceed in compliance with the Construction Design and Management Regulations as Independent Planning Supervisor will be required. The works shall comply with all that is shown on the drawing and the works that may not specifically shown but may be reasonably inferred as necessary to carry out the works shall be deemed to be included.

DETERMINE
 PLAN