



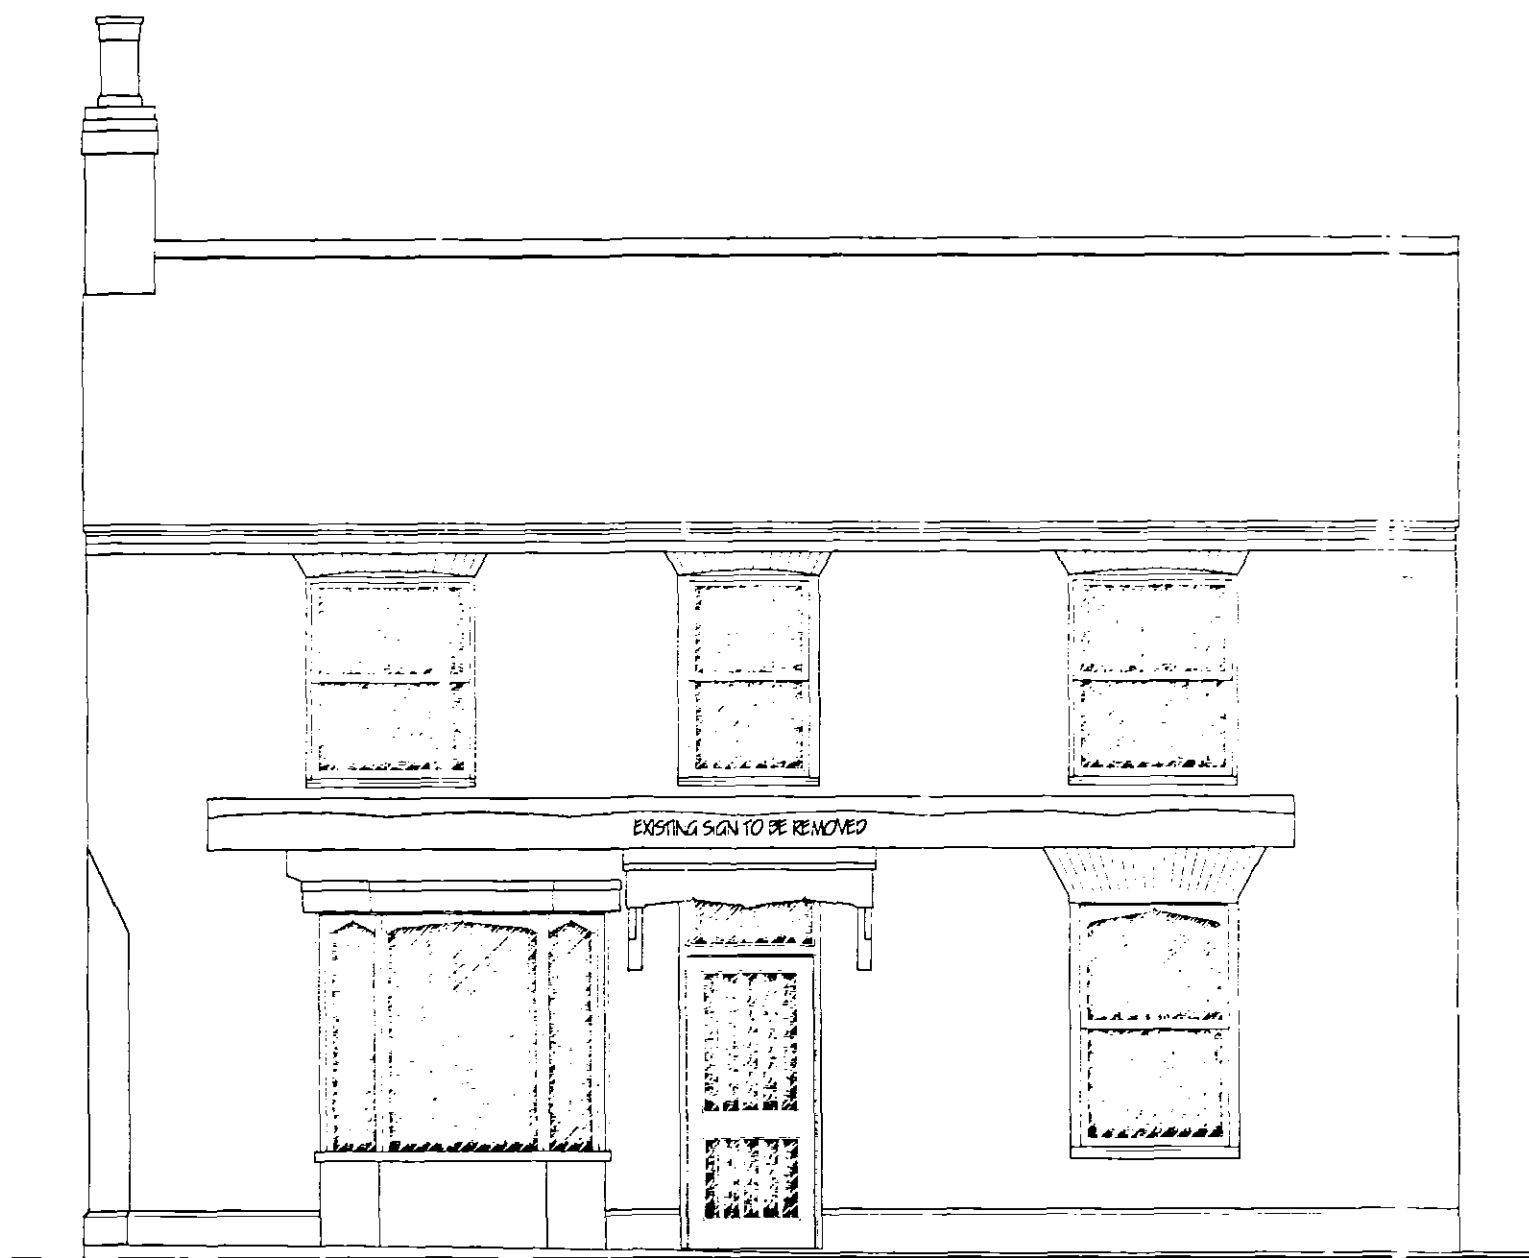


WEST ELEVATION EXISTING

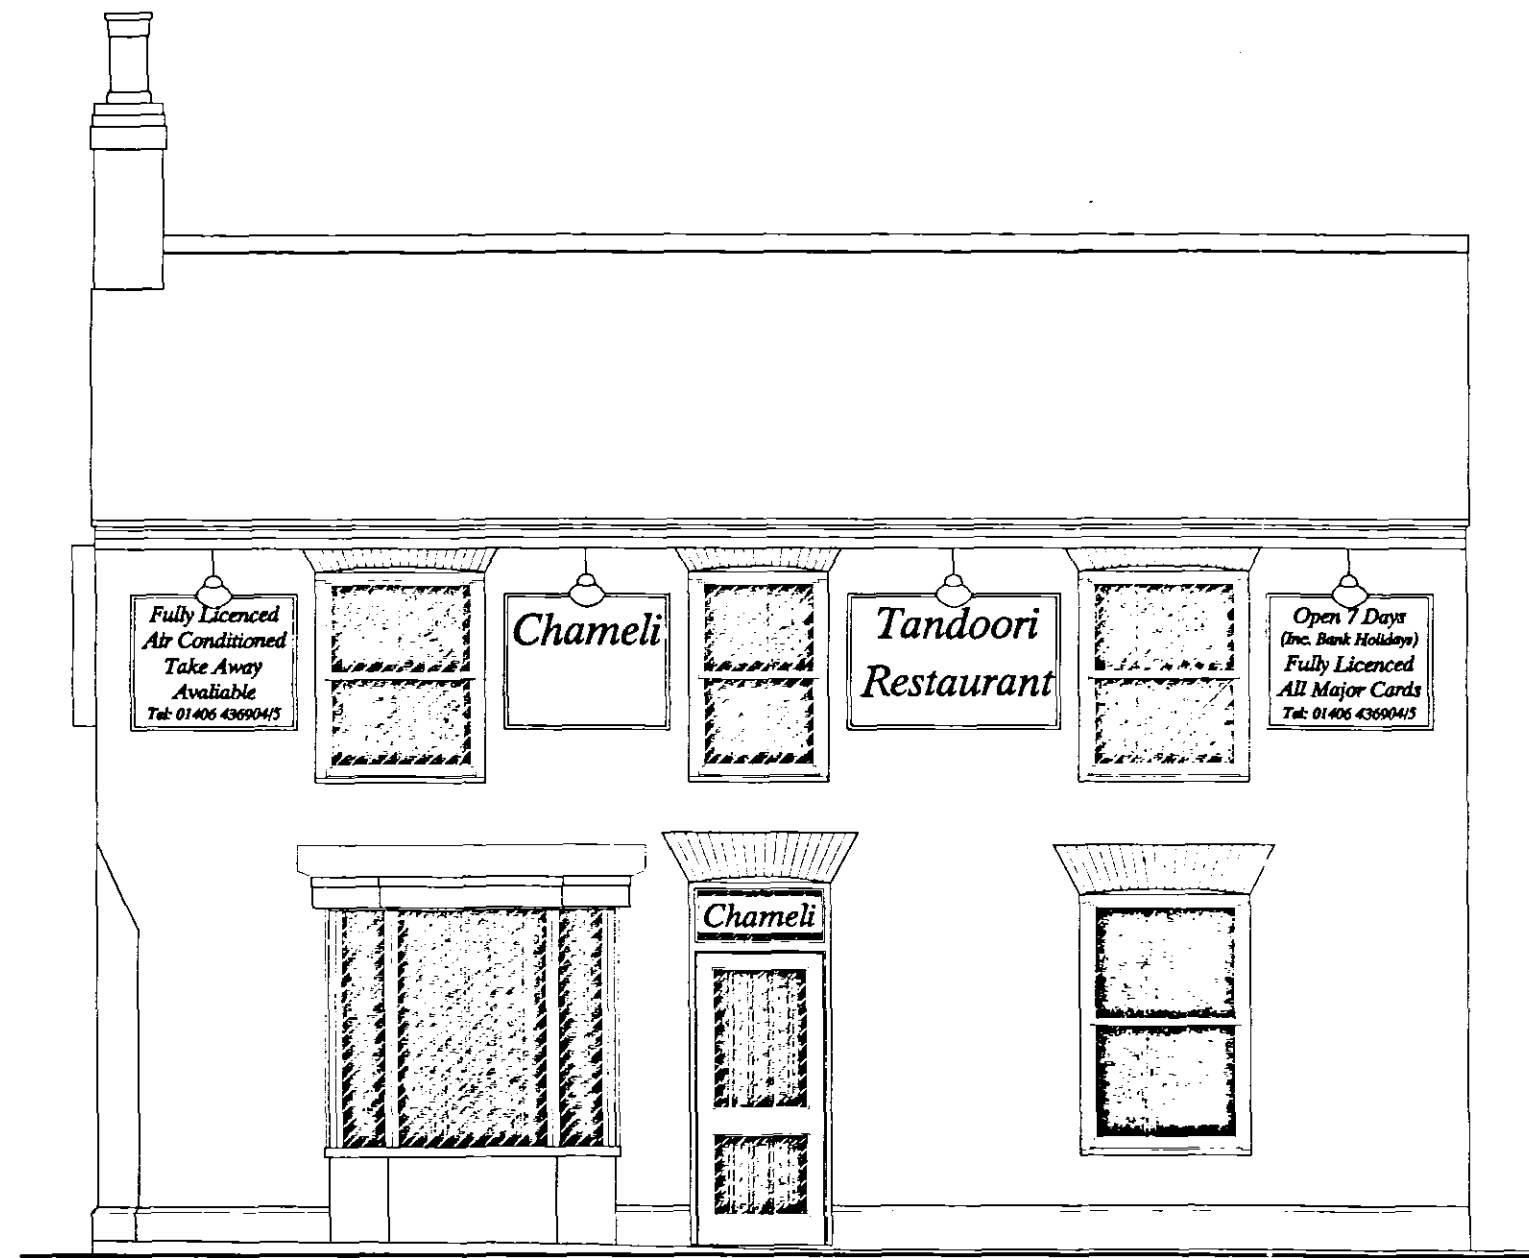


WEST ELEVATION PROPOSED

EXISTING WINDOWS TO BE REPLACED WITH DARK BROWN UP.V.C

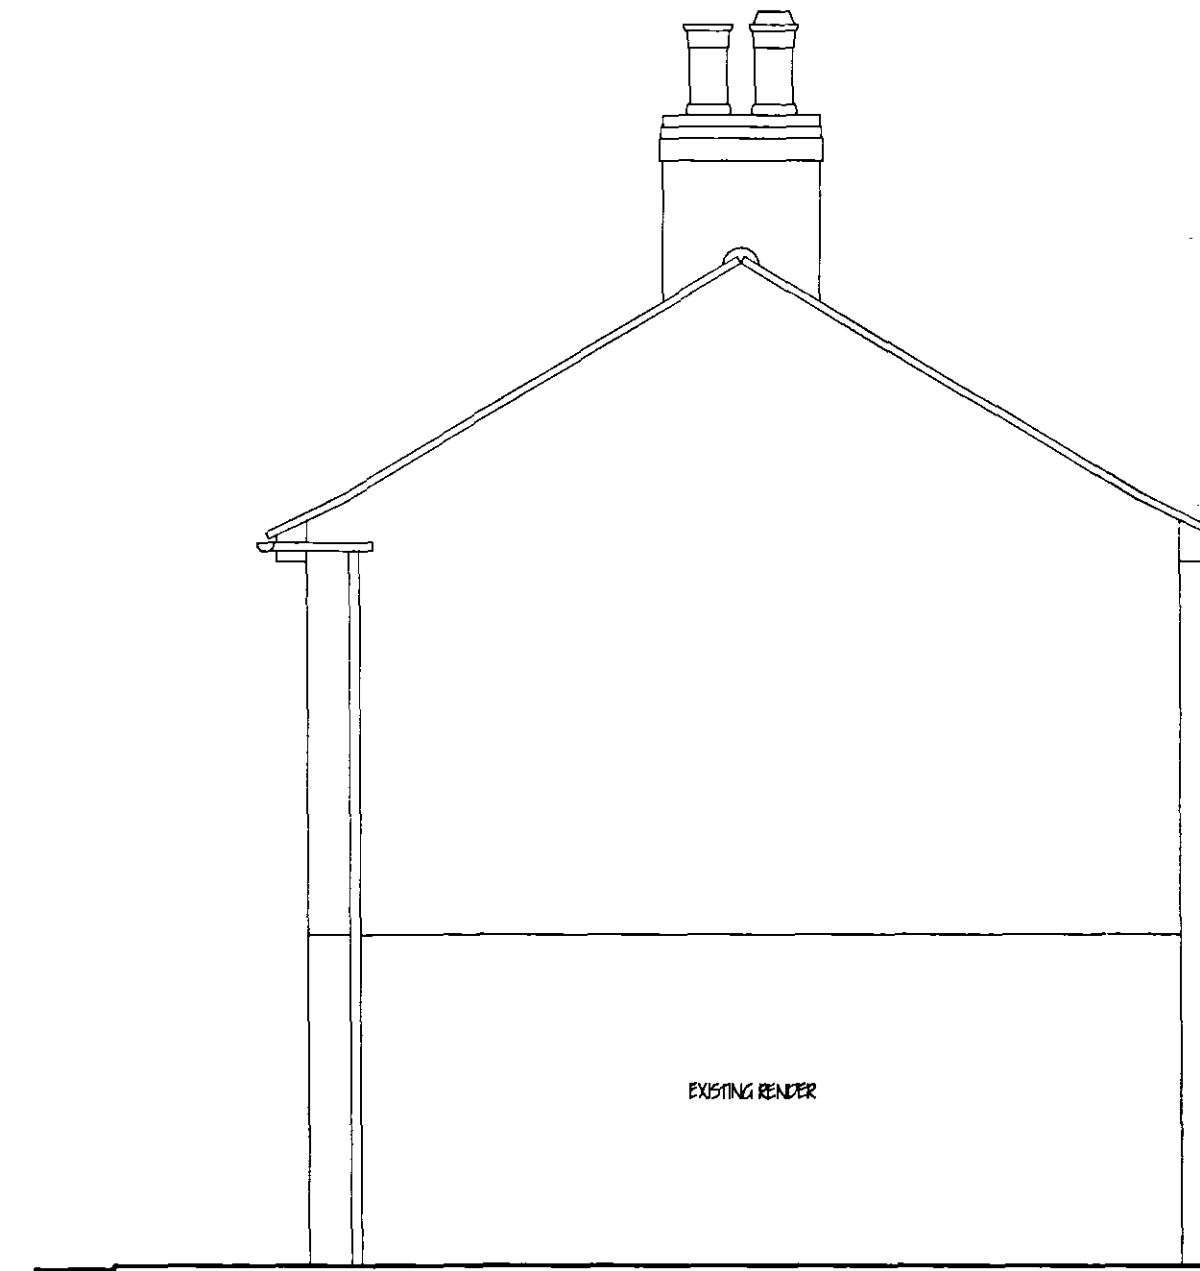


SOUTH ELEVATION EXISTING

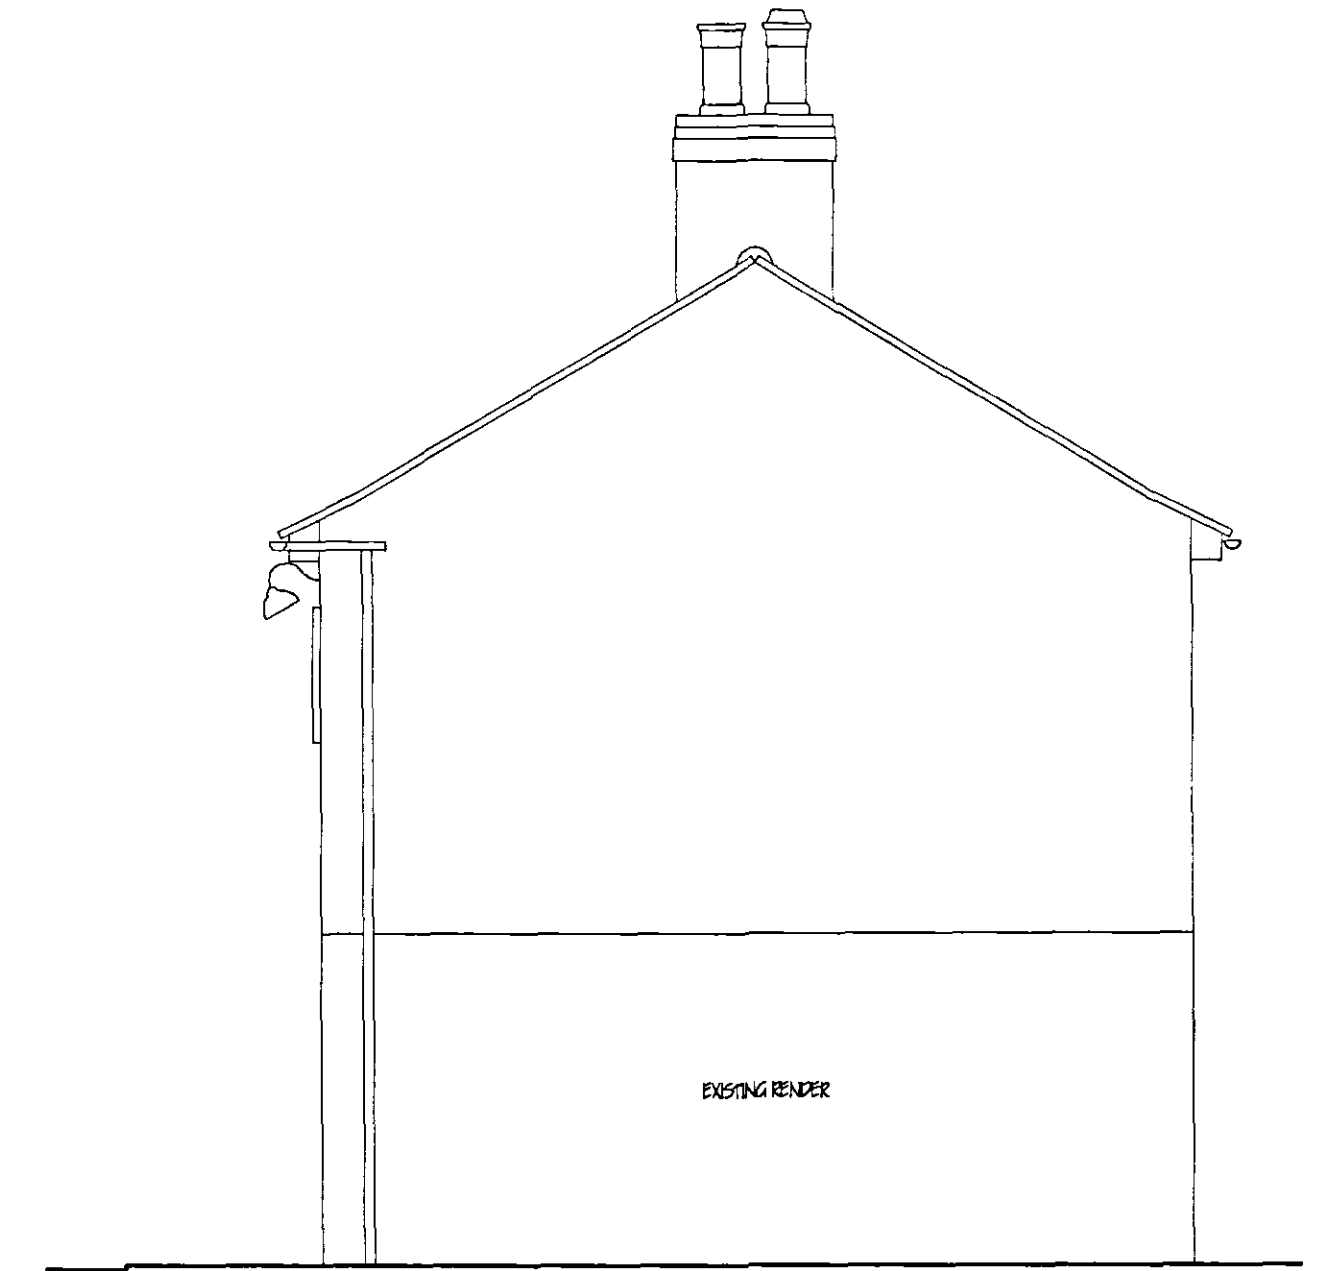


SOUTH ELEVATION PROPOSED

GLAZING.
Double glaze property throughout with timber windows (minimum 16mm air gap to all units with Low 'E' 'O').
Glazed max 12' max 19' W/ 14m K excluding garage.
All doors between F.F.I. and 800mm high and between F.F.I. and 1500mm high in doors and side lights to be safety glass to B.S. 6206. All windows/ doors to be draught sealed.

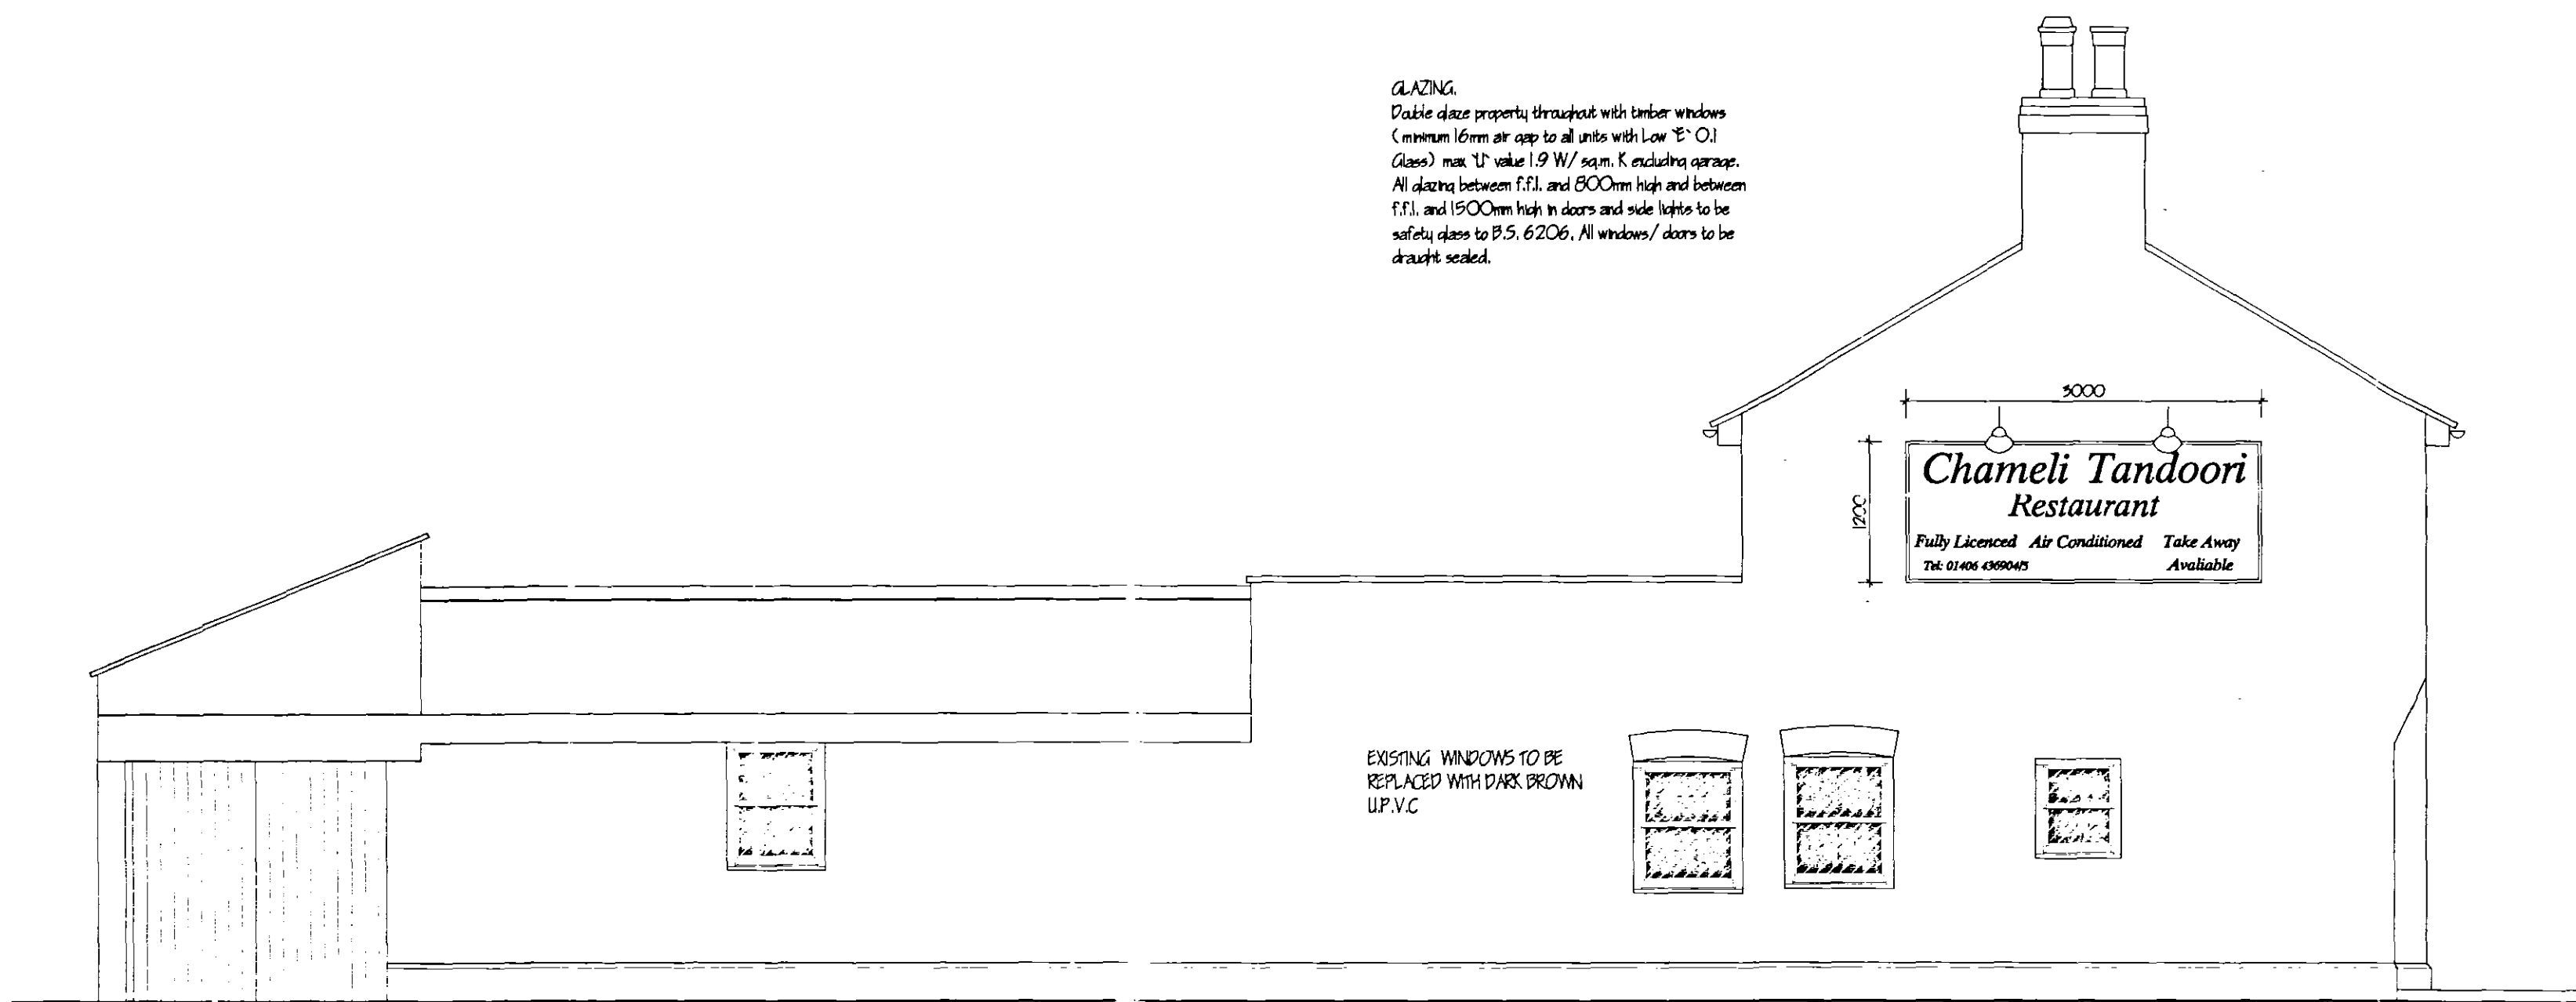

NORTH ELEVATION PROPOSED

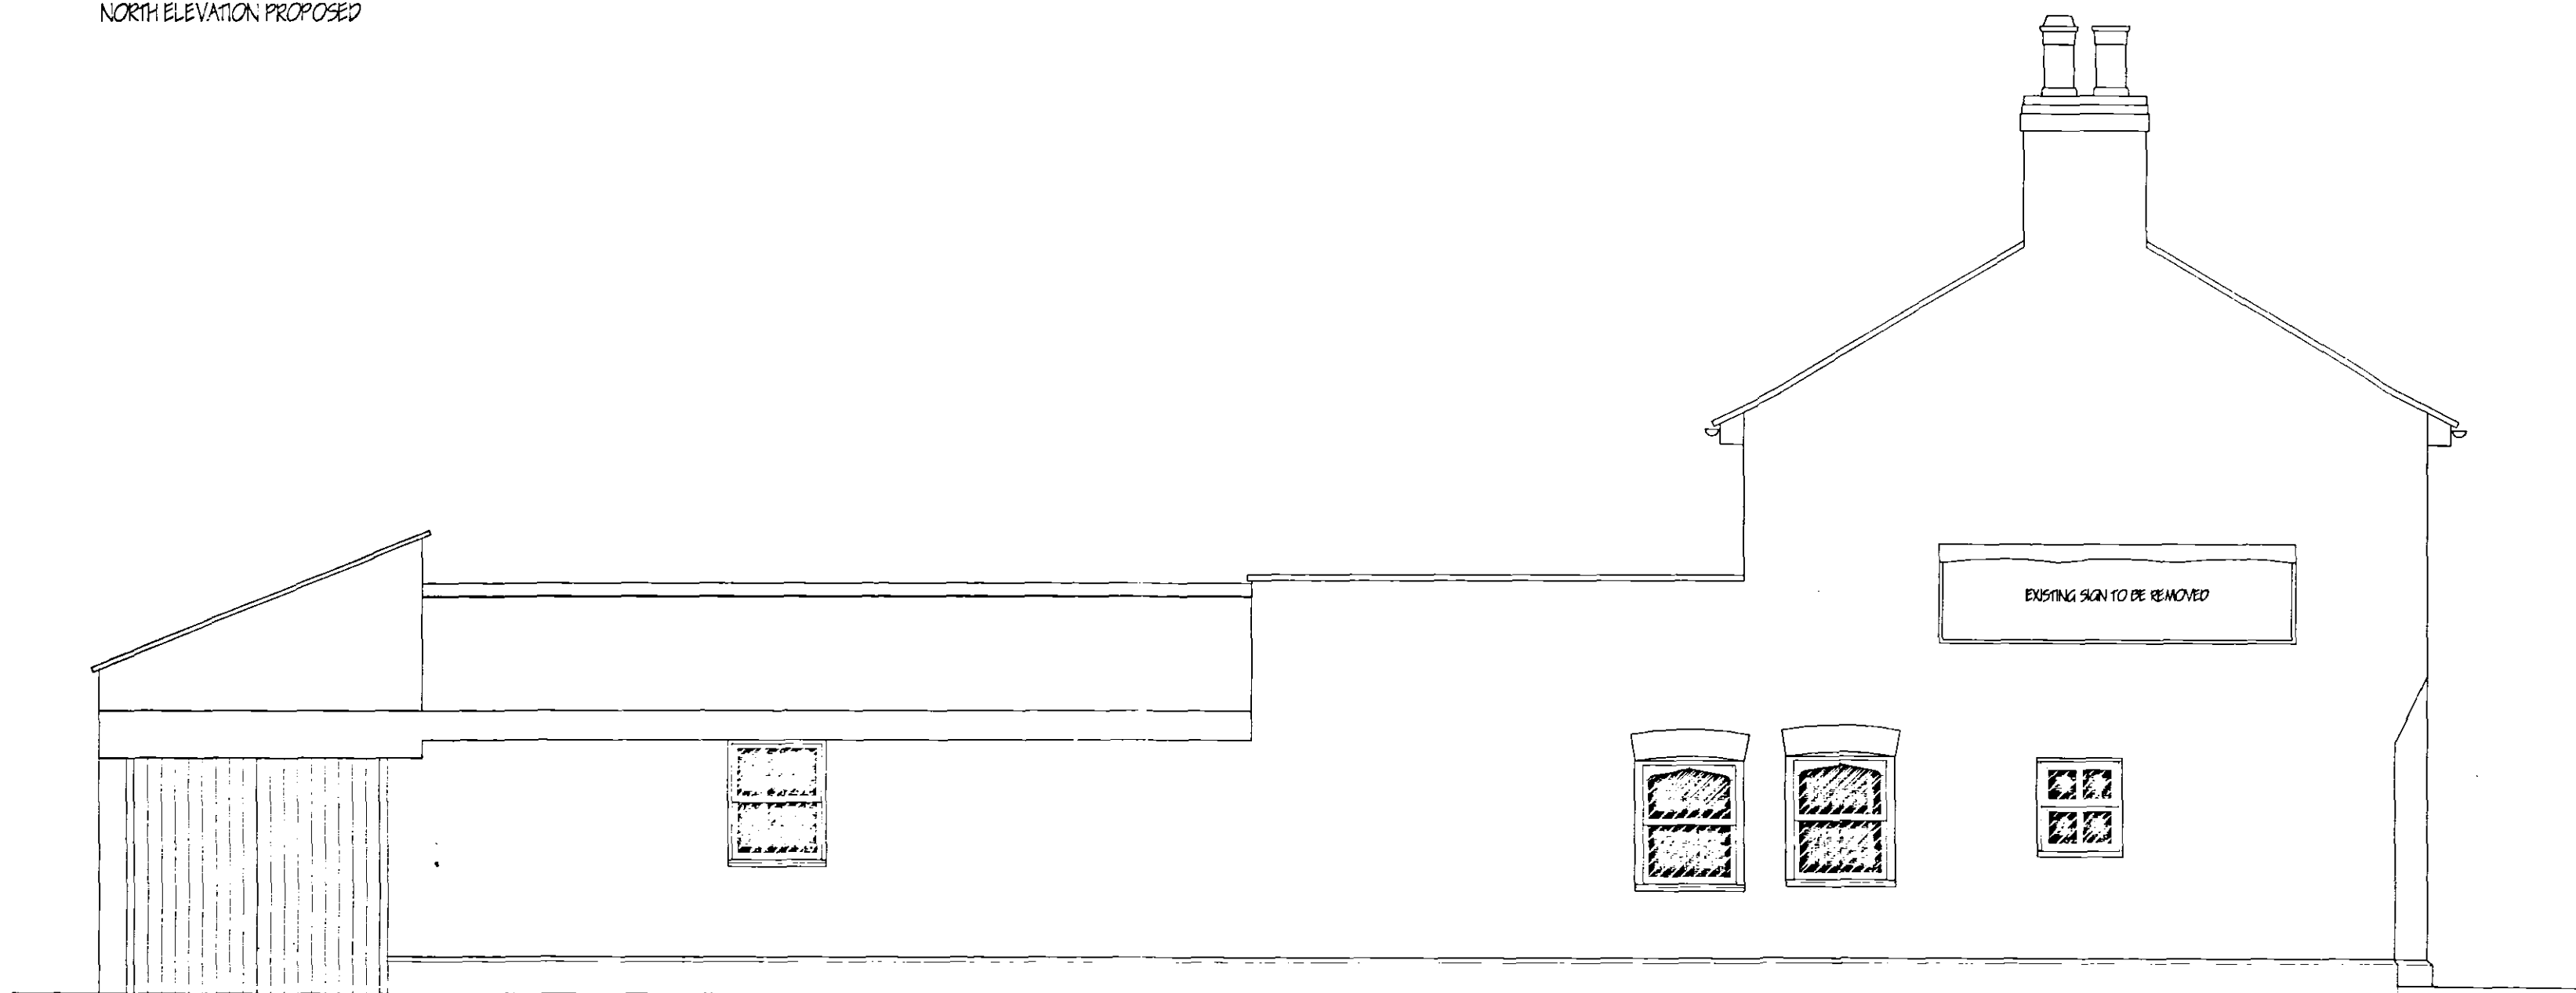

WEST ELEVATION EXISTING

revision	date	init.	revision details

COOPER ARCHITECTURAL DESIGN
WRIGHTS MEWS, 12A PARK ROAD,
HOLBEACH, SPALDING, Lincs PE12 7EE
Tel/Fax : 01408 423762
Mobile : 07808 125 778

Client: CHAMELI TANDOORI RESTAURANT

Project:
PROPOSED NEW SIGNAGE & REPLACEMENT WINDOWS
17 ST JOHN'S STREET
HOLBEACH
SPALDING
Lincs.

Drawing:

Scale 1:50	Drawing No. 0521-01-A
Date: APRIL '04	Drawn: J.C.