


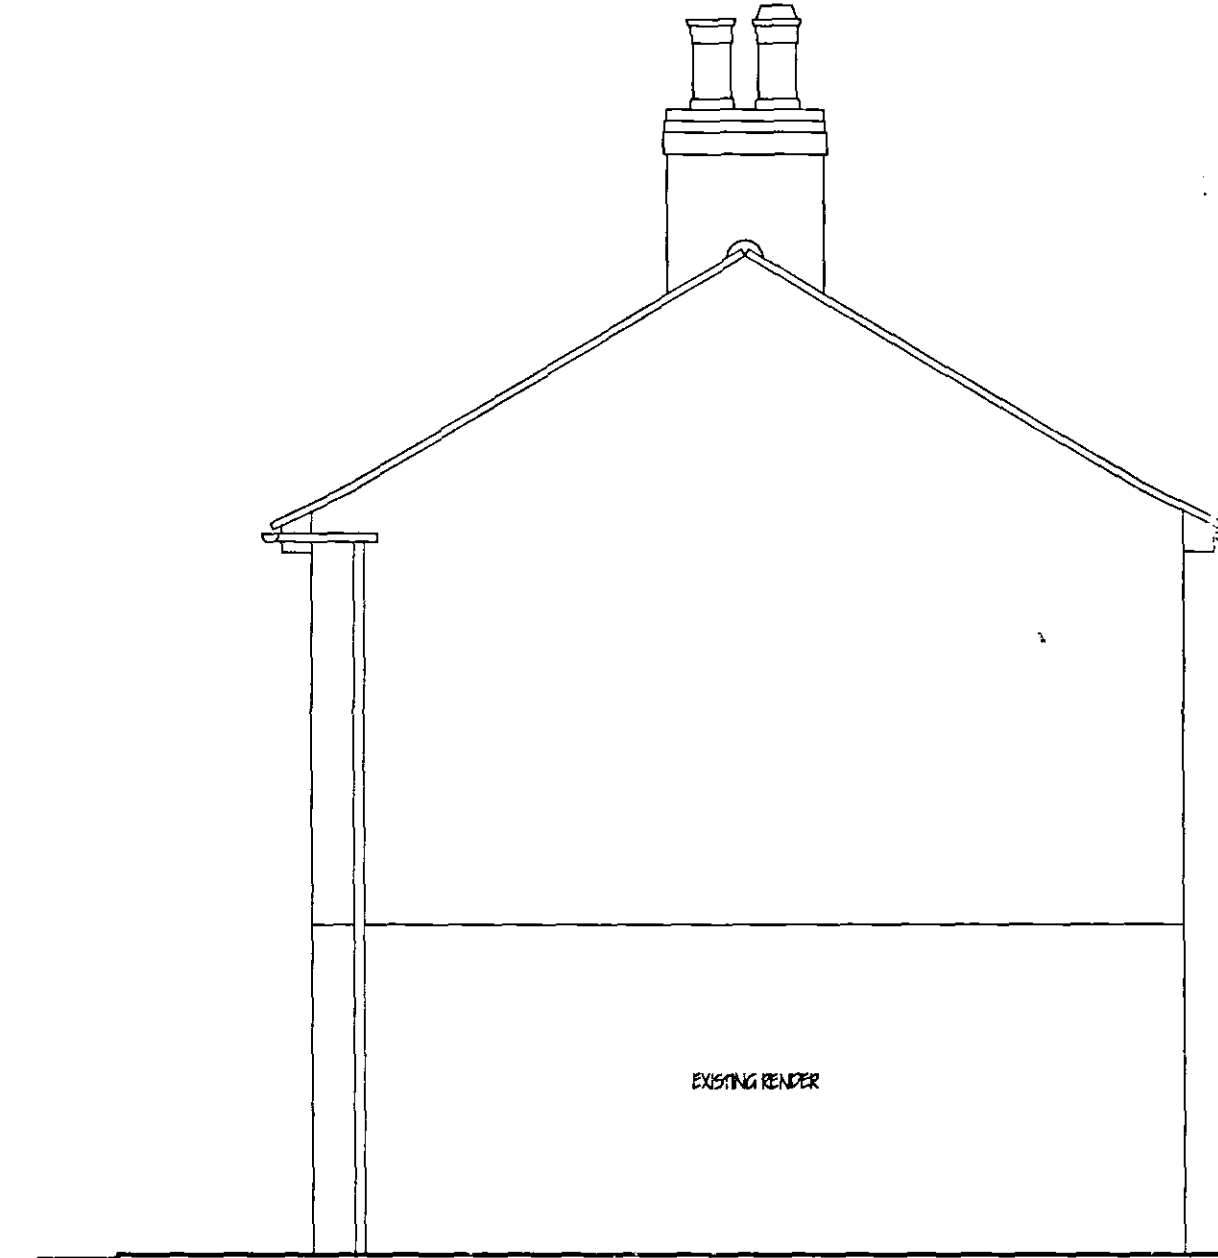


WEST ELEVATION EXISTING



WEST ELEVATION PROPOSED




SOUTH ELEVATION EXISTING

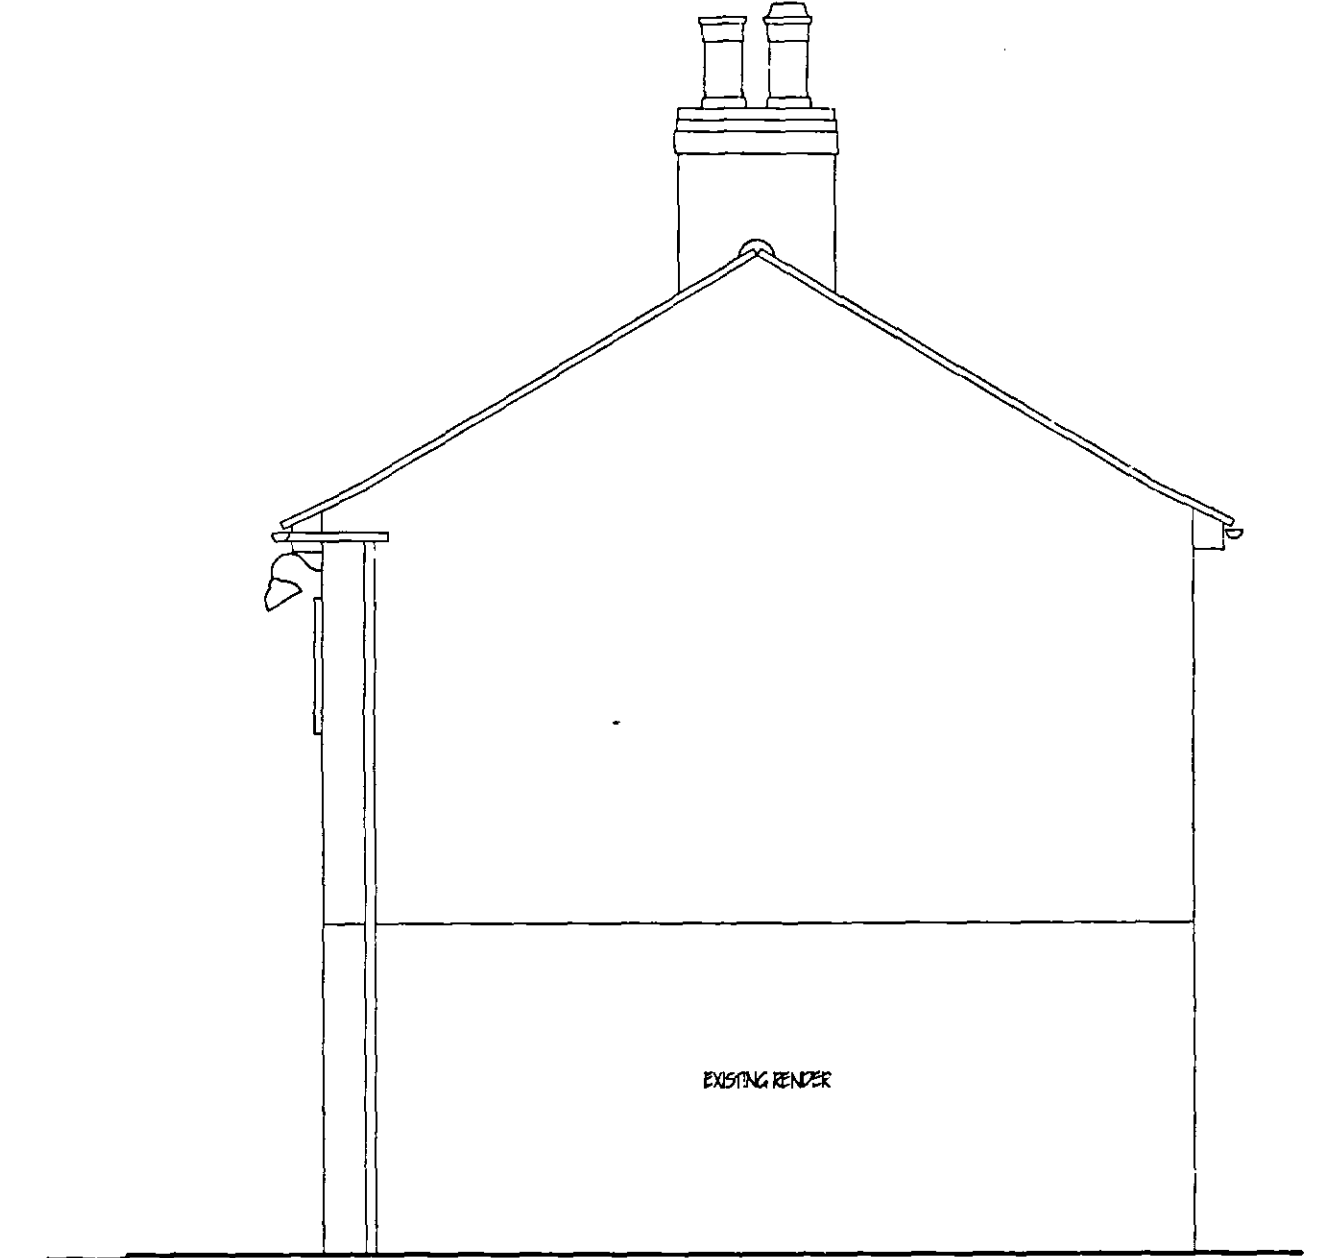


SOUTH ELEVATION PROPOSED

GLAZING
Double glaze property throughout with timber windows (minimum 16mm air gap to all units with Low 'E' O.I. Glass) max 'U' value 1.9 W/ sq.m. K excluding glazing. All glazing between 600mm and 2000mm high and between 600mm and 2000mm high in doors and side lights to be self-closing to BS 6206. All windows/doors to be draught sealed.

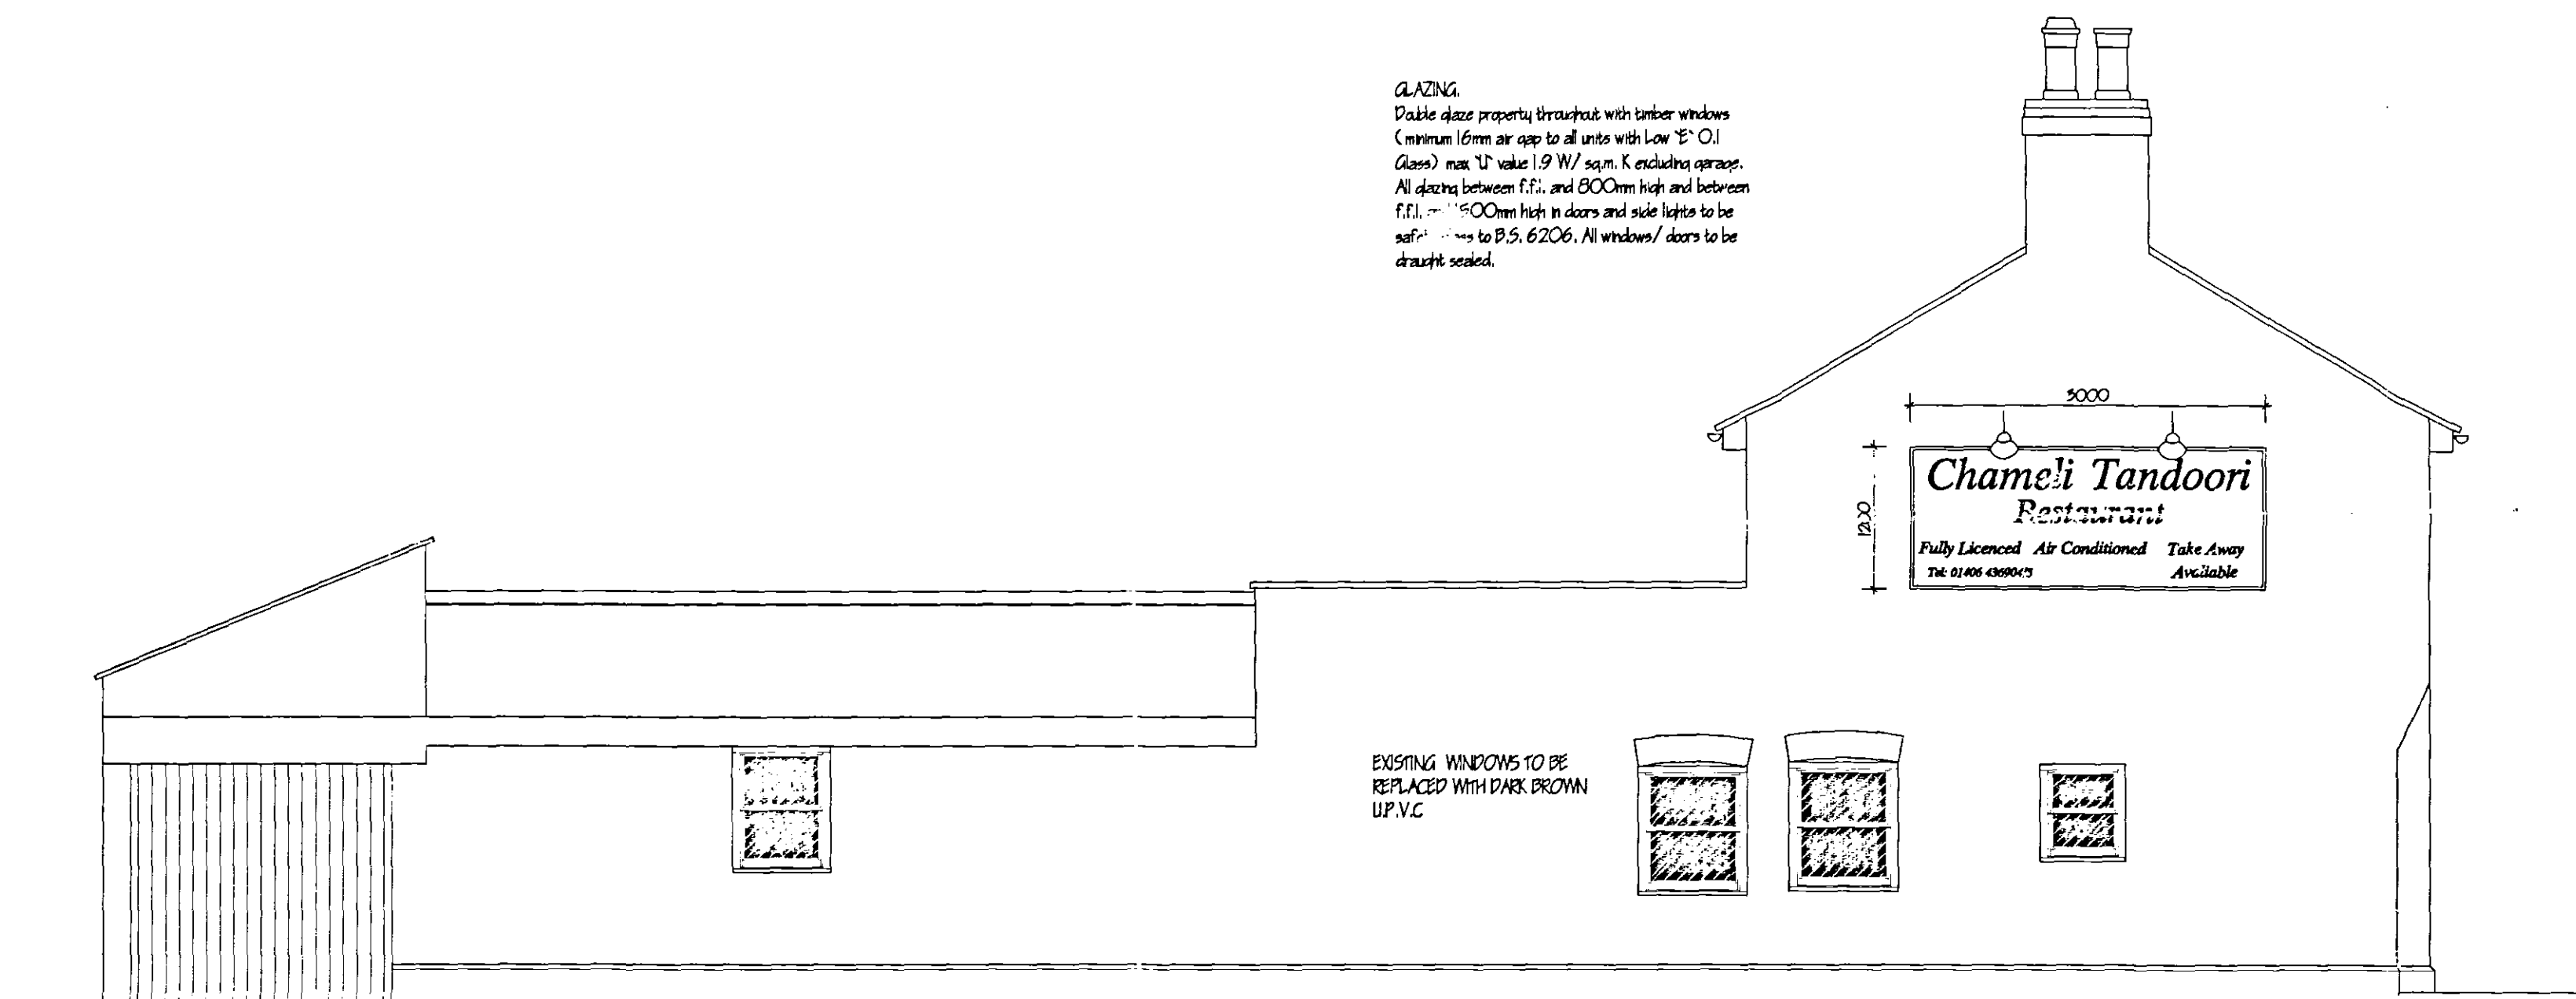

NORTH ELEVATION PROPOSED

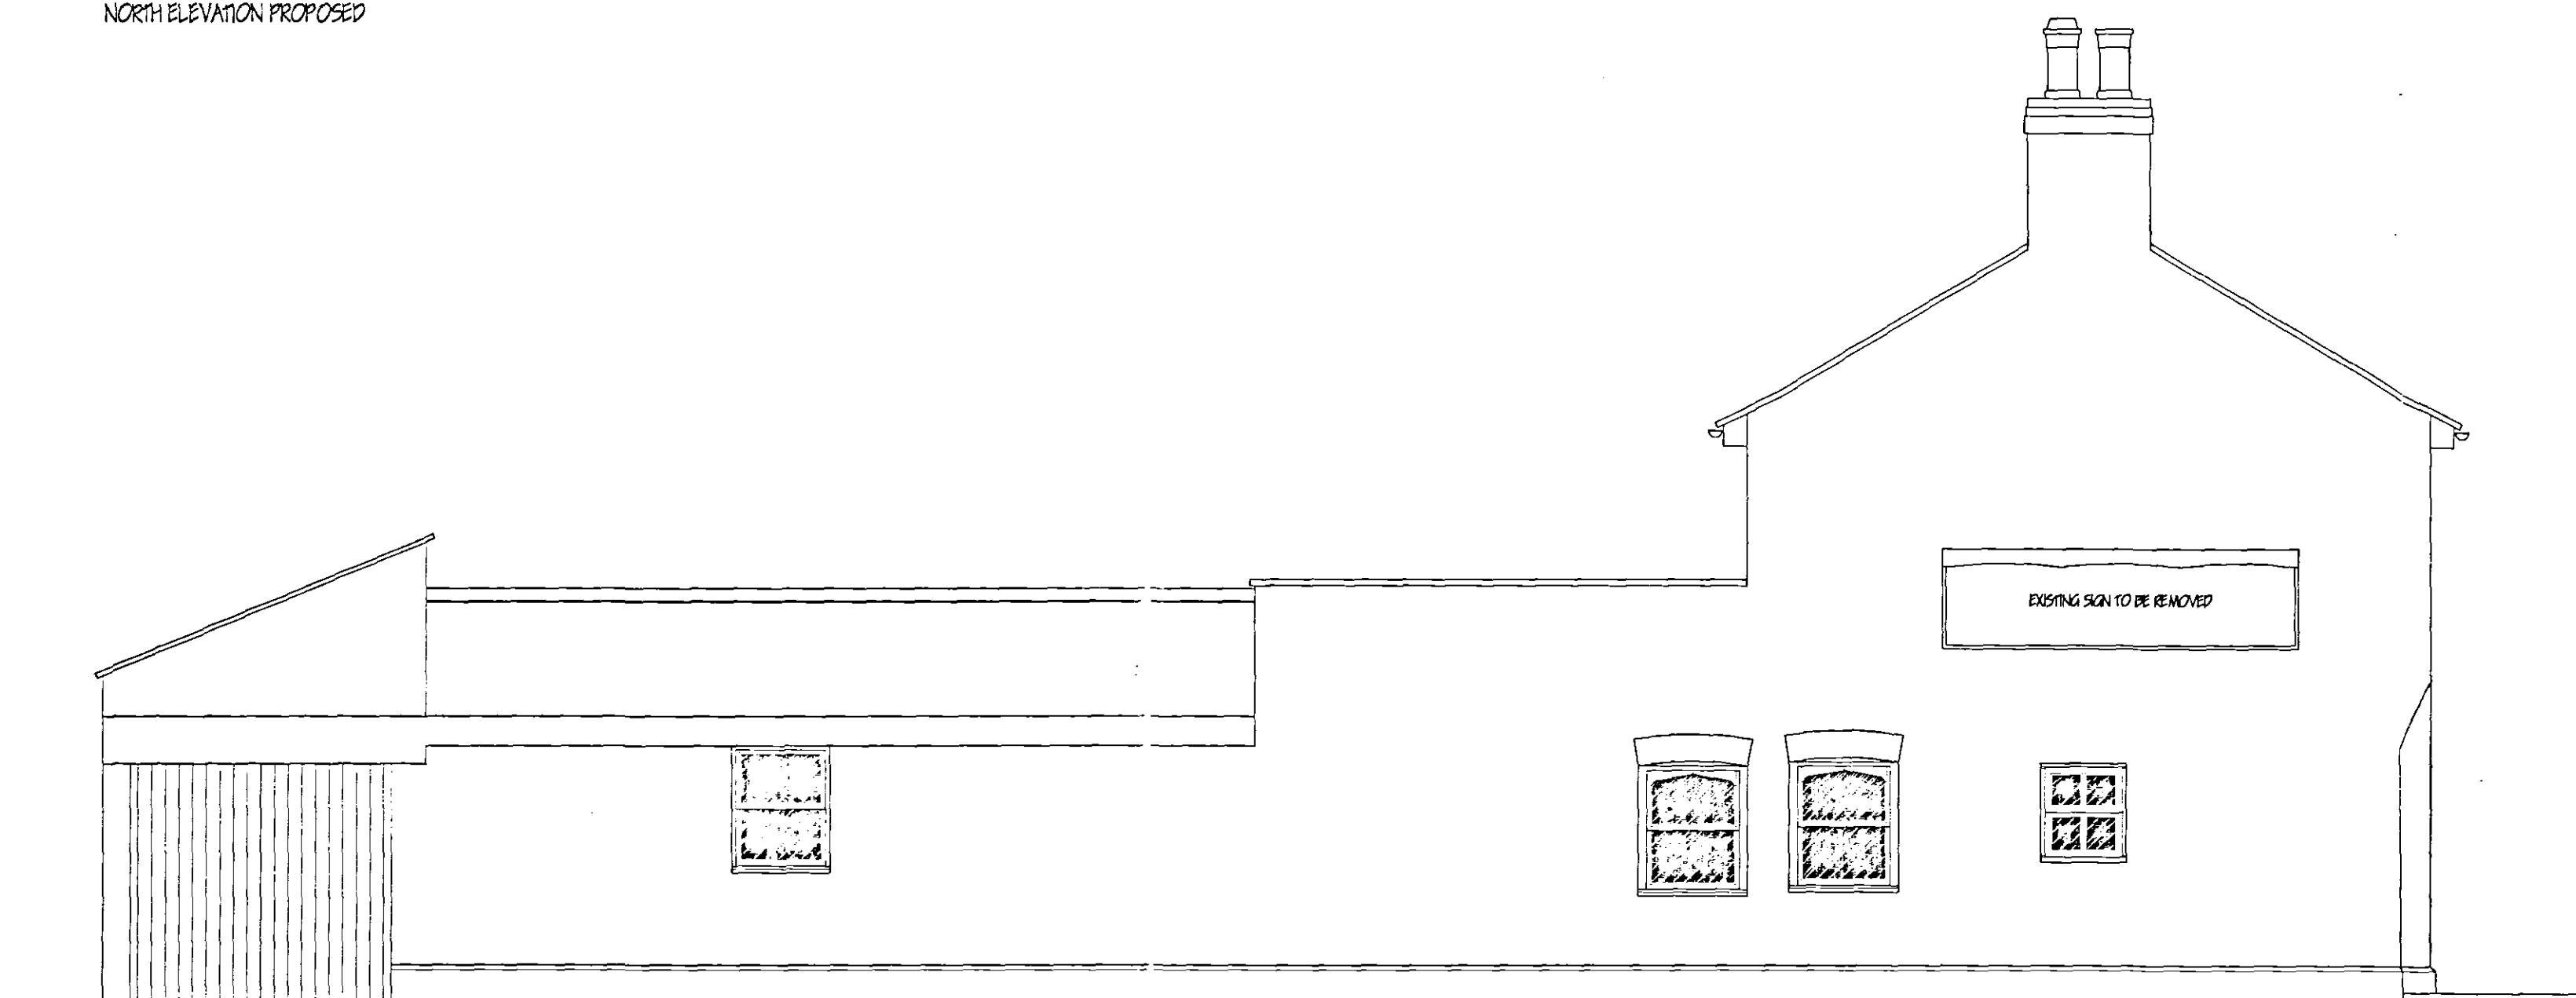

WEST ELEVATION EXISTING

revision	date	init.	revision details

COOPER ARCHITECTURAL DESIGN
WRIGHTS MEWS, 12A PARK ROAD,
HOLBEACH, SPALDING, Lincs PE12 7EE
Tel/Fax : 01408 423762
Mobile : 07808 125 778

Client: CHAMELI TANDOORI RESTAURANT

Project: PROPOSED NEW SIGNAGE & REPLACEMENT WINDOWS
17 ST JOHN'S STREET
HOLBEACH
SPALDING
Lincs.

Drawing: **DETERMINED PLAN**

SHCC
Planning & Development
17 OCT 2005
Ref: 1417/05

Scale 1:50	Drawing No. 0321-01-A
Date APRIL '04	Drawn. J.C.