



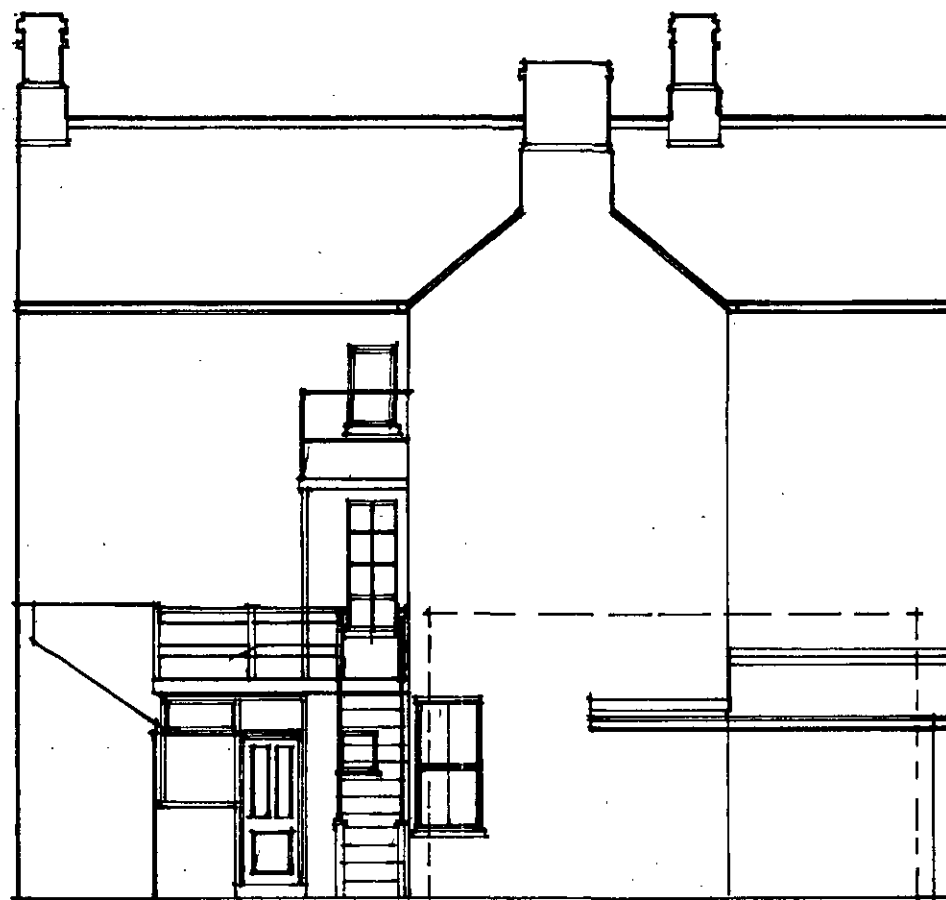

E X I S T I N G

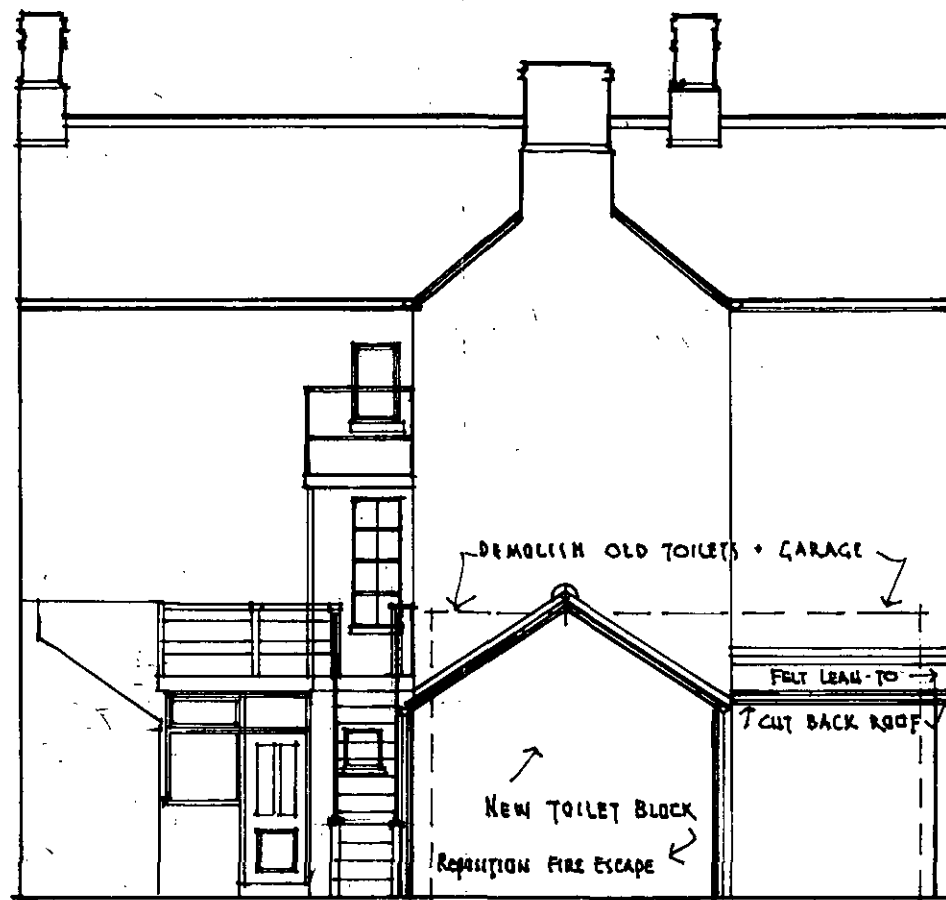

P R O P O S E D

AMENDED PLAN

Ref. A1

SHDC
Planning & Development

19 DEC 2007

Ref: 1428/07

DETERMINED
PLAN

THE BELL HOTEL
121 HIGH STREET (PE12 7BU)
HOLBEACH Lincs

PROPOSED
DEMOLITION WORK
NEW GENTS /
DISABLED TOILET
FOR
ELGOOD & SONS LTD

SCALE
1/50 + 1/100

DATE
OCT. 07



REAR ELEVATIONS

L.A. PLANNING REF. NO H09/1428/07 - OCT/NOV. 07



JOB NO
ES/JT/BAB/10/07

W H G
21/10/07
01A/01.

PART PLAN OF ROOF LAYOUTS

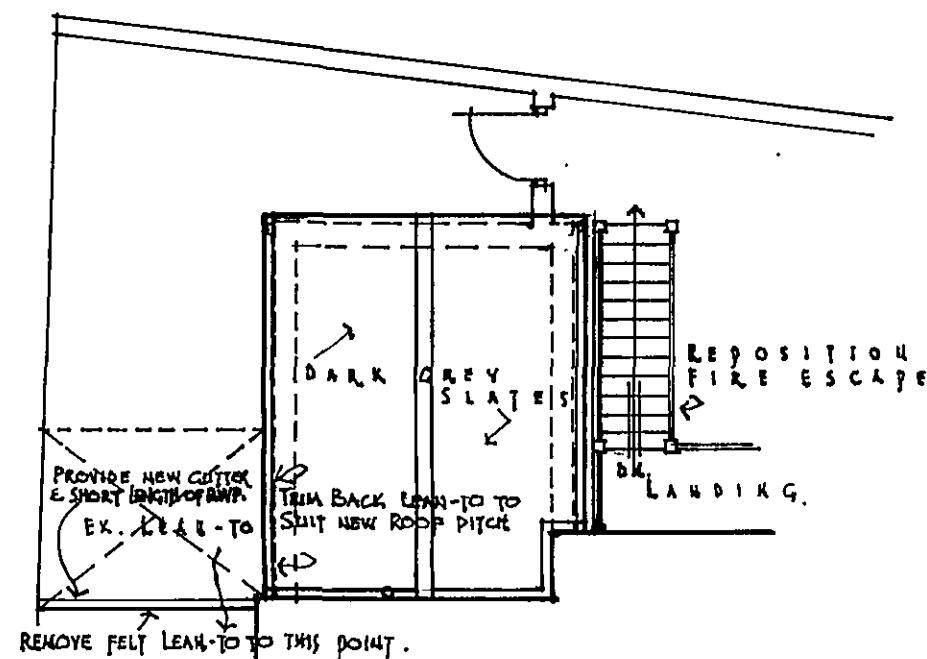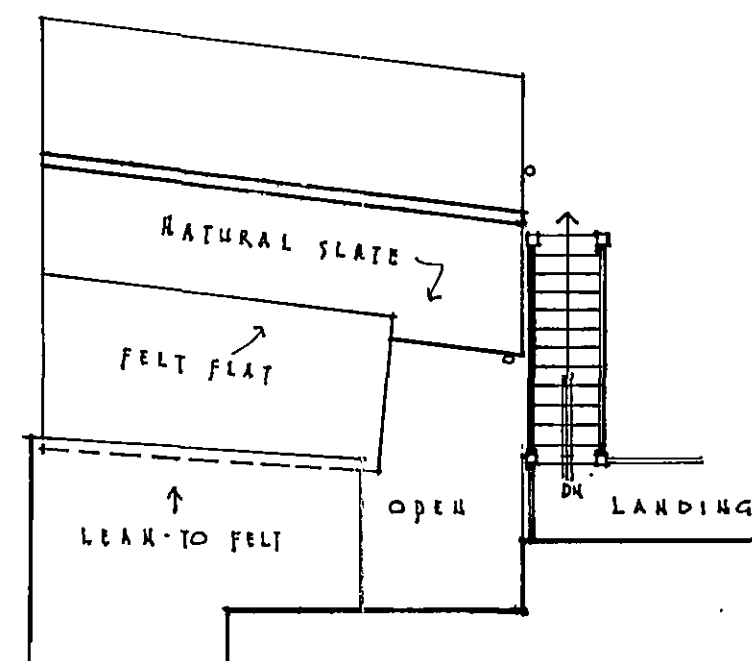



ELEVATIONS

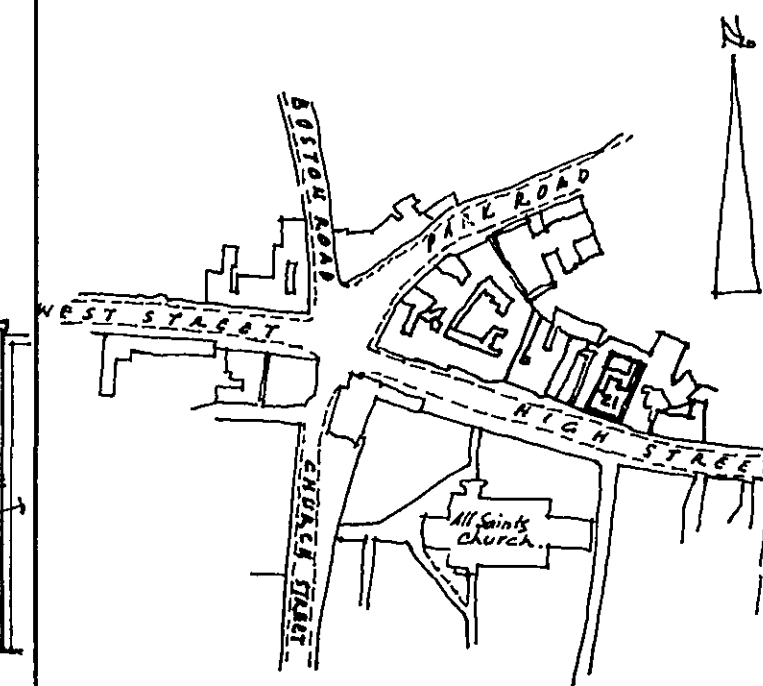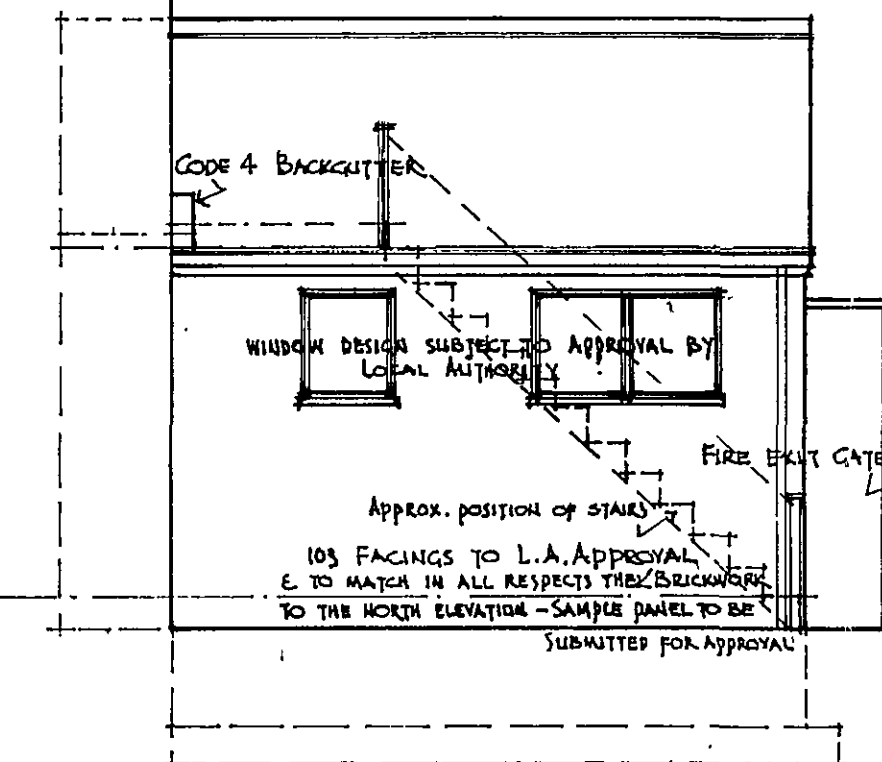



HOLBEACH

LOCATION PLAN 1/2500
L.A. PLANNING REF. NO H09/1428/07 - OCT/07


PART GROUND FLOOR PLANS

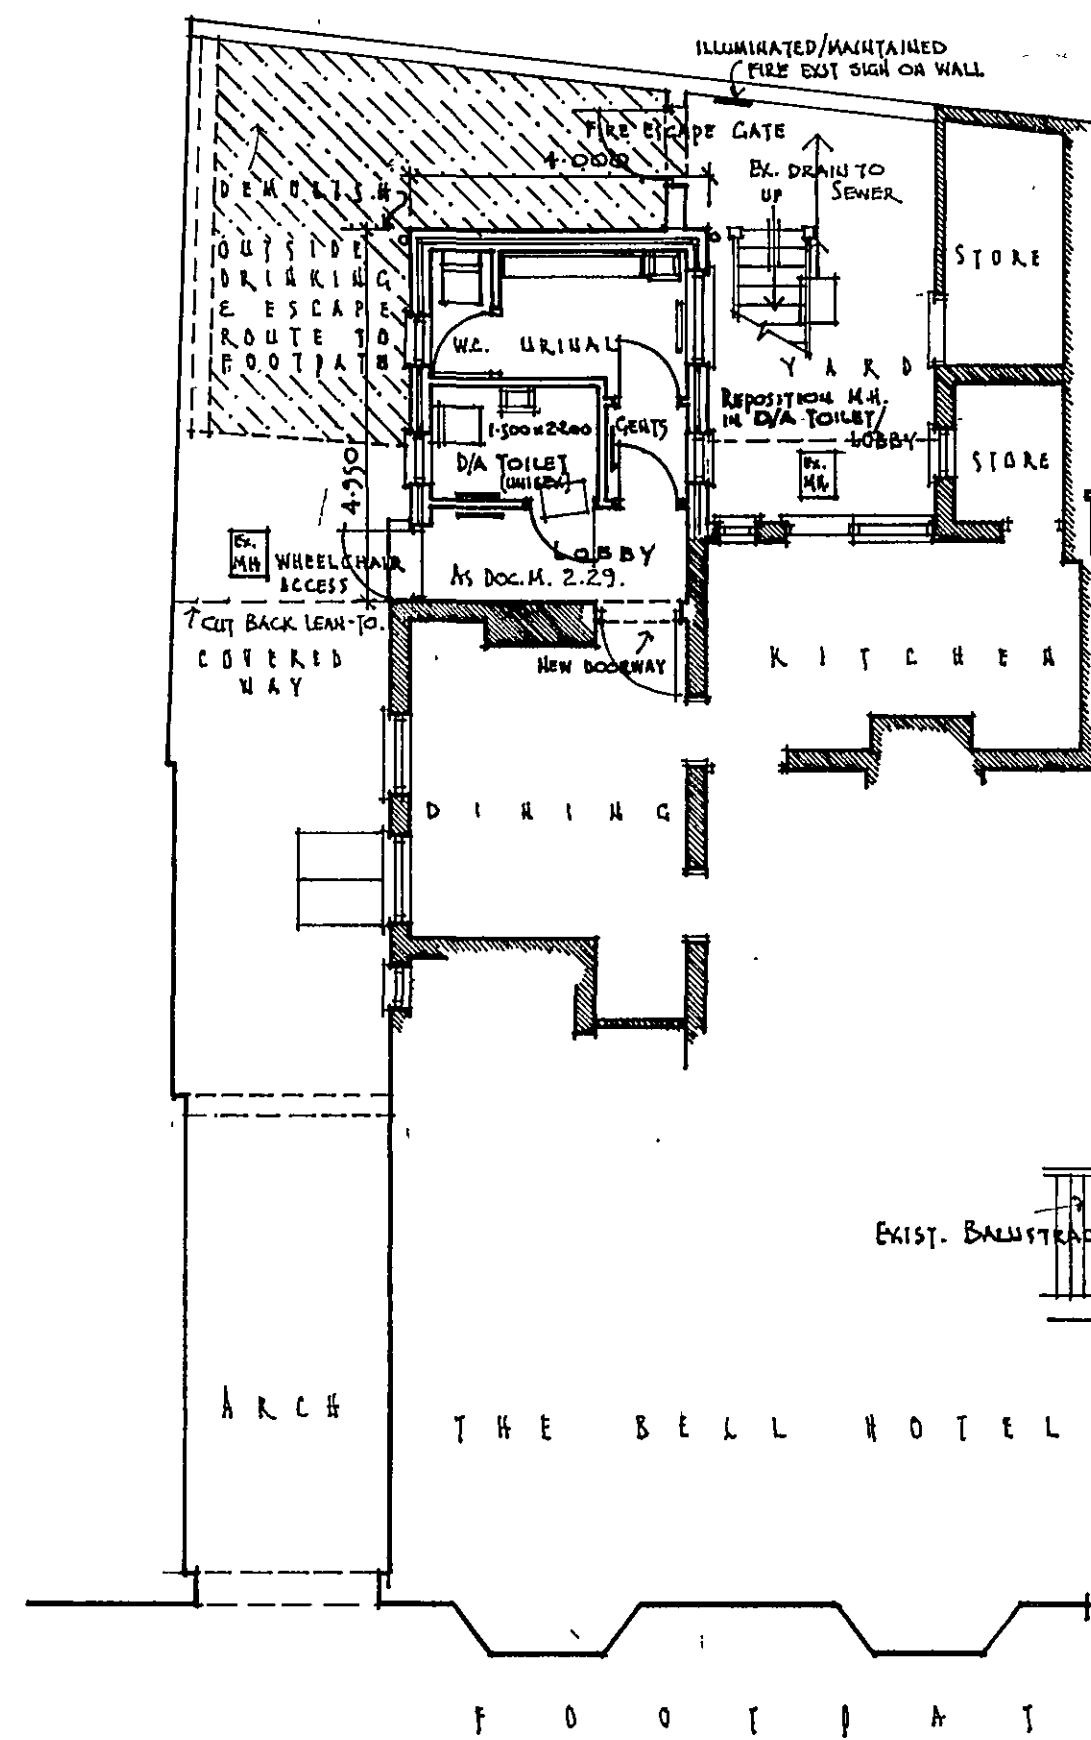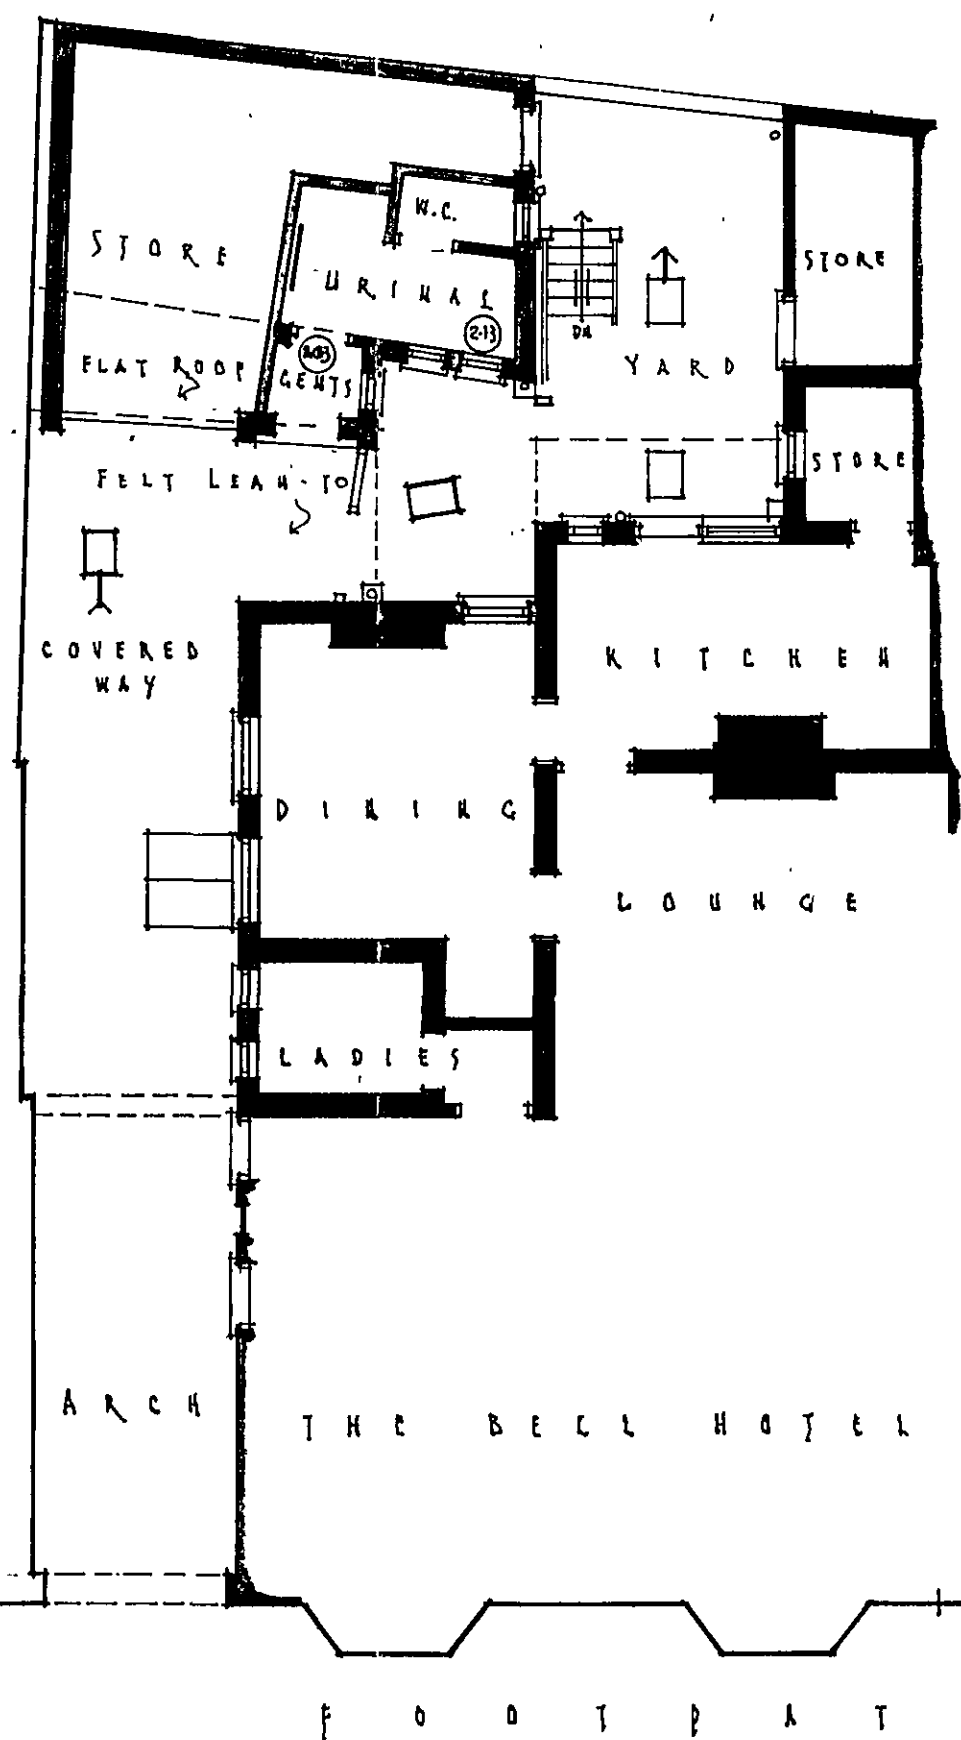

FLOOR AREA NEW EXTENSION 16.13M²
FLOOR AREA OF DEMOLITION 25.60M²
DECREASE IN FLOOR AREA 9.47M²

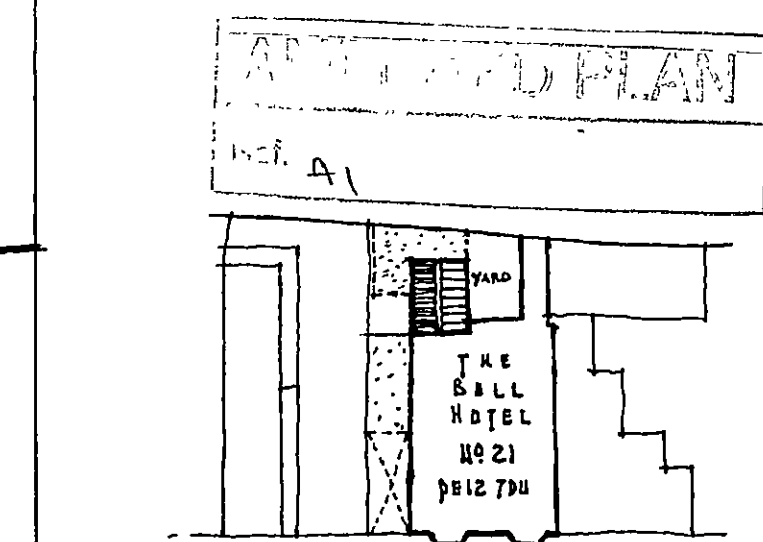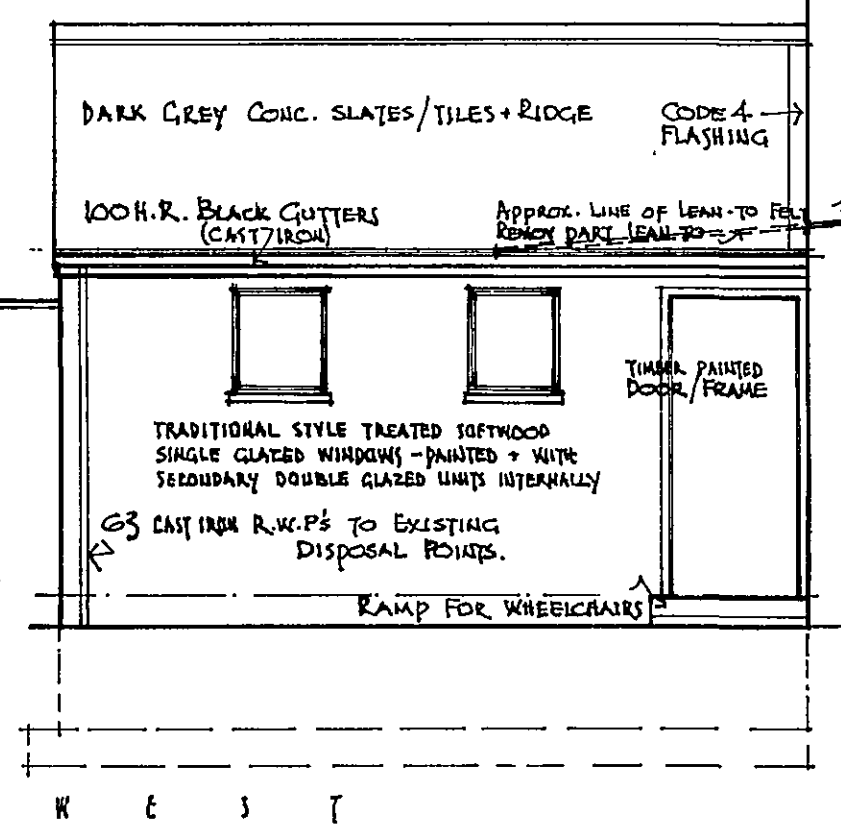

BLOCK PLAN 1/500
THE BELL HOTEL
1428/07
19 DEC 2007

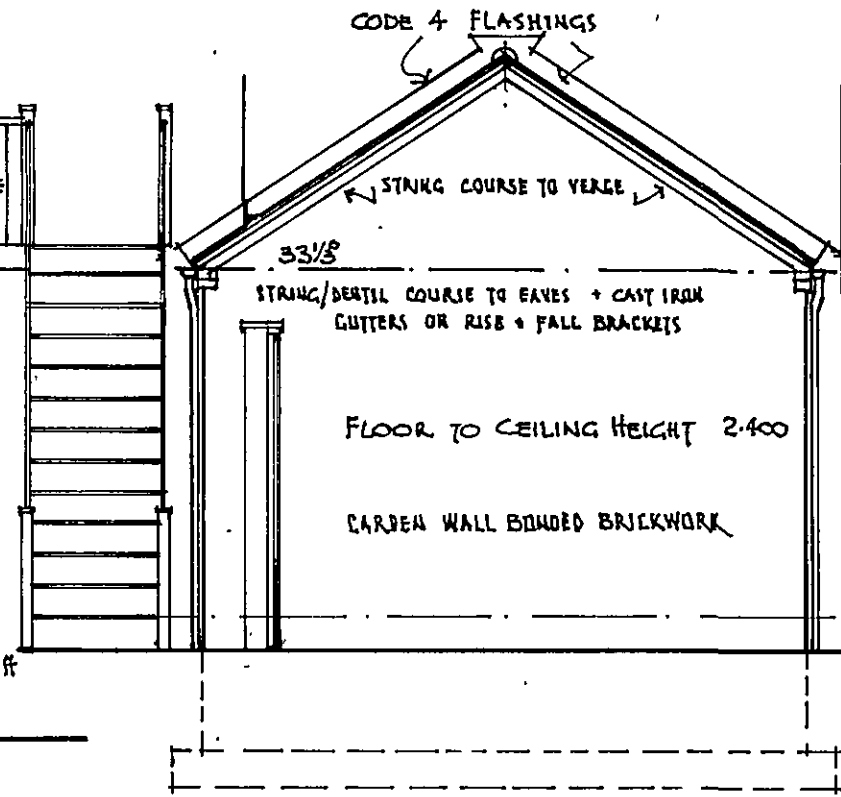

PROPOSED DEMOLITION WORK
NEW GENTS / DISABLED TOILET
FOR ELGOOD & SONS LTD

SCALE 1/50 + 1/100
DATE OCT. 07

ELGOOD & SONS LTD
NORTH BRINK BREWERY
WISBECH CAMBS. PE13 1LN
TEL. 01945 583160 FAX. 01945 587711
EMAIL: info@elgoods-brewery.co.uk



JOB NO ES/IT/BRE/10/07
DATE 21/10/07

AS EXISTING


AS PROPOSED

WORK



PART PLAN OF ROOF LAYOUTS

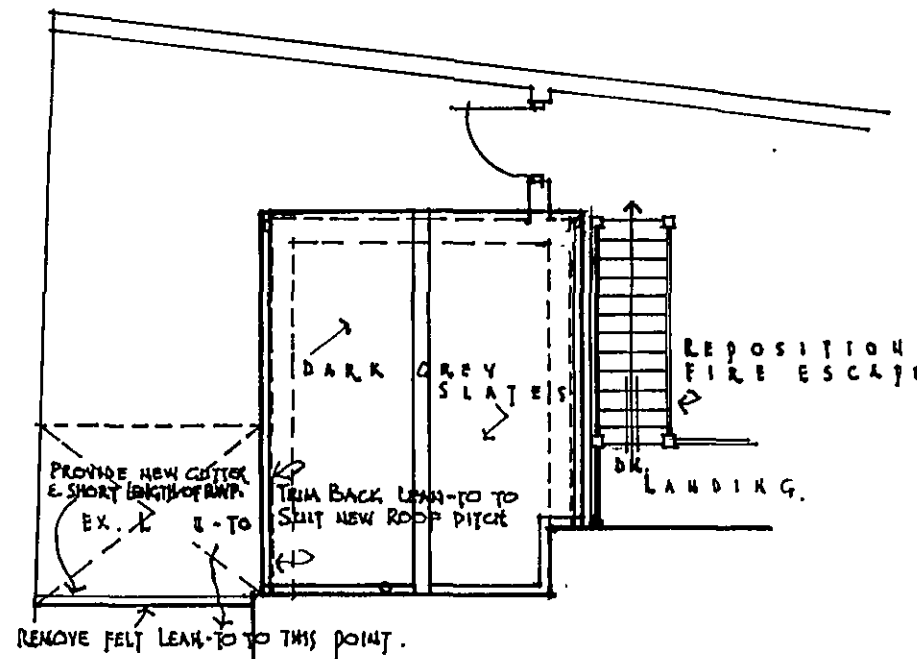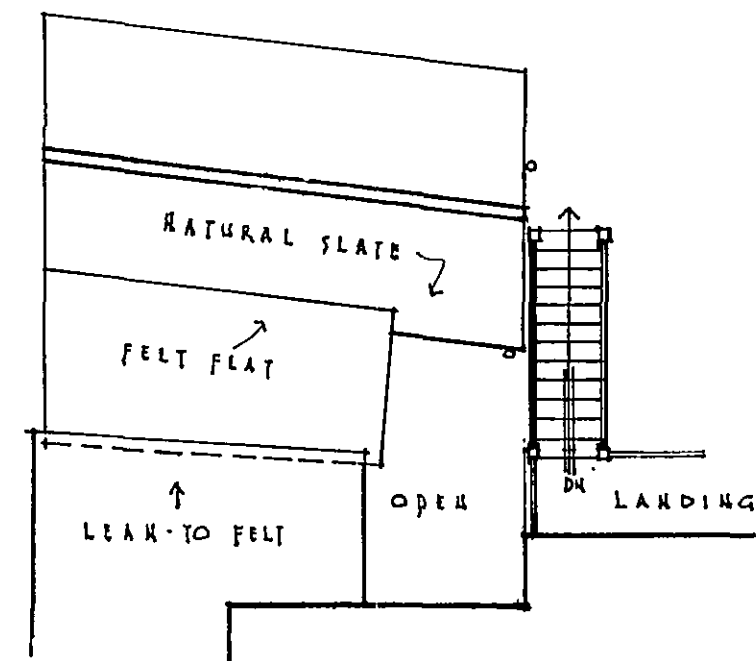




ELEVATIONS

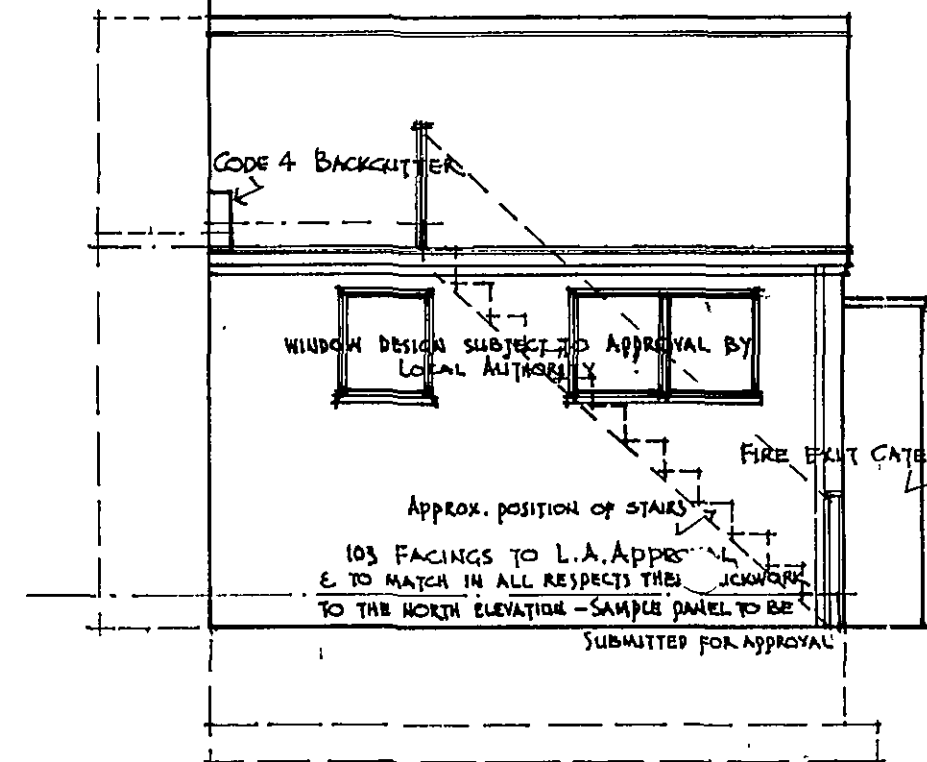


PART GROUND FLOOR PLANS

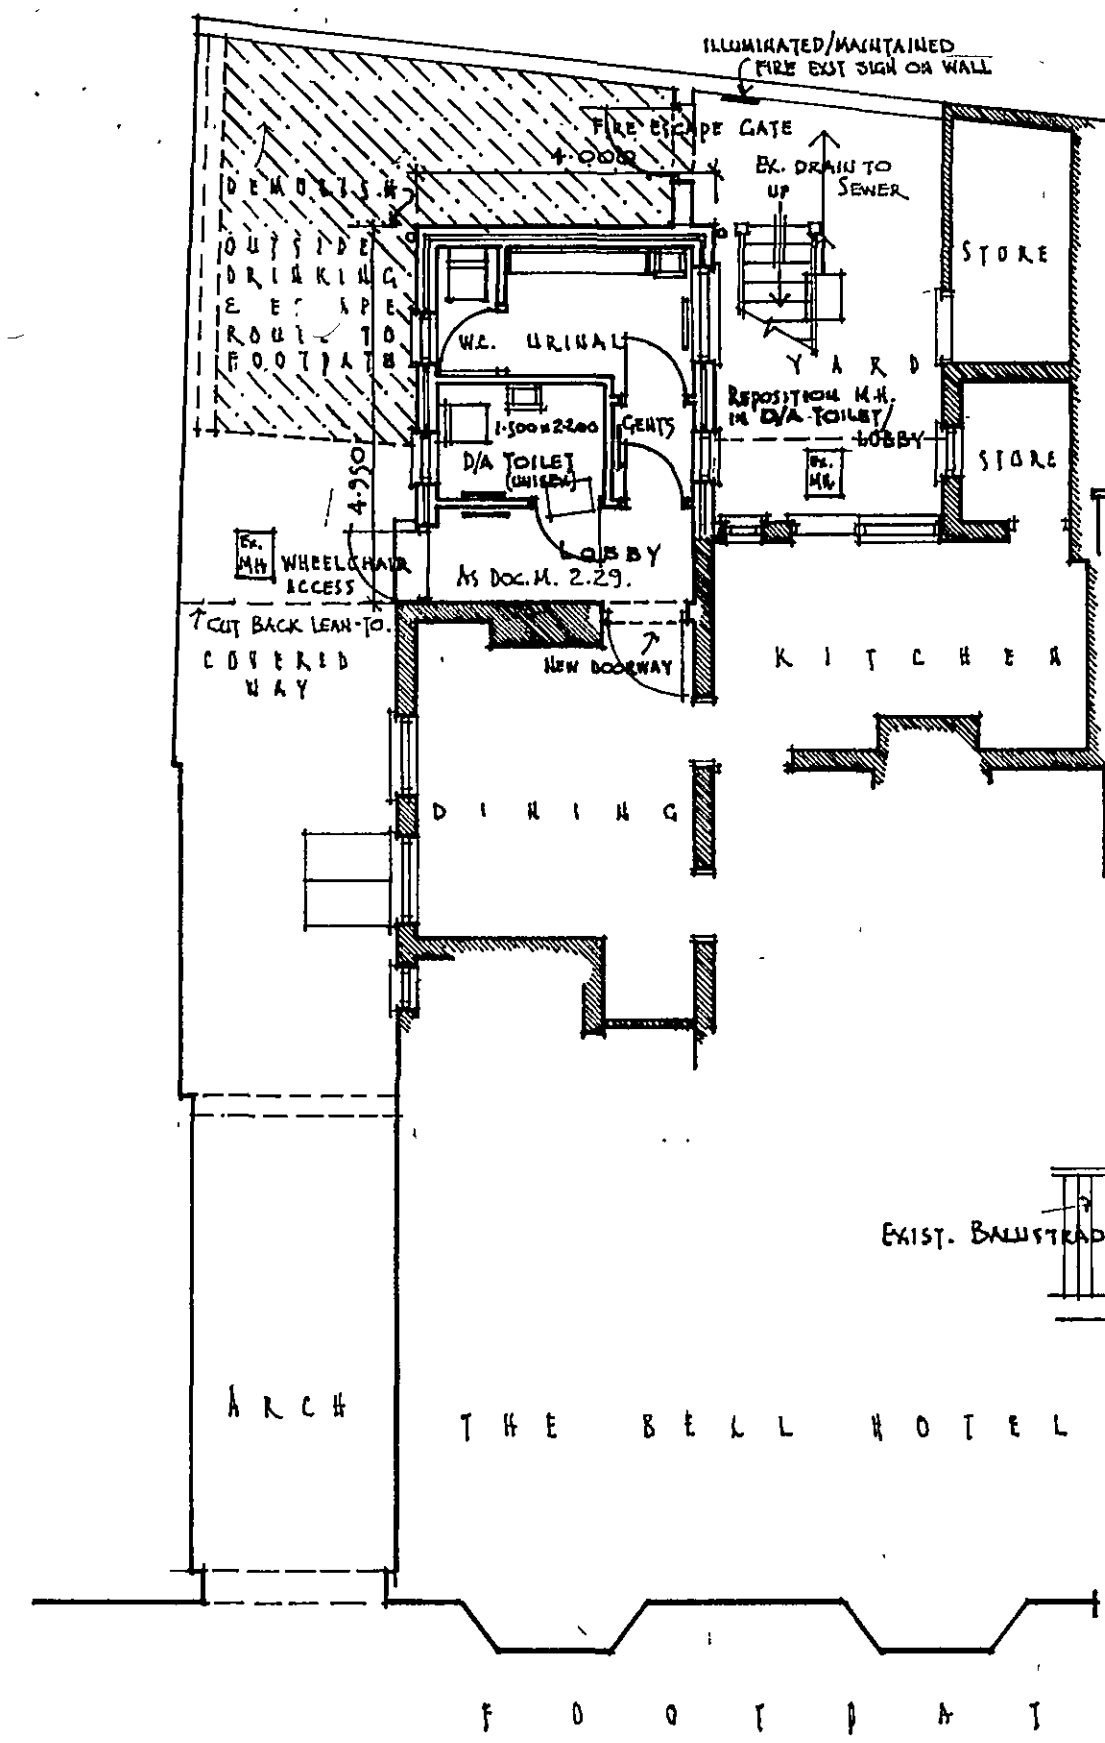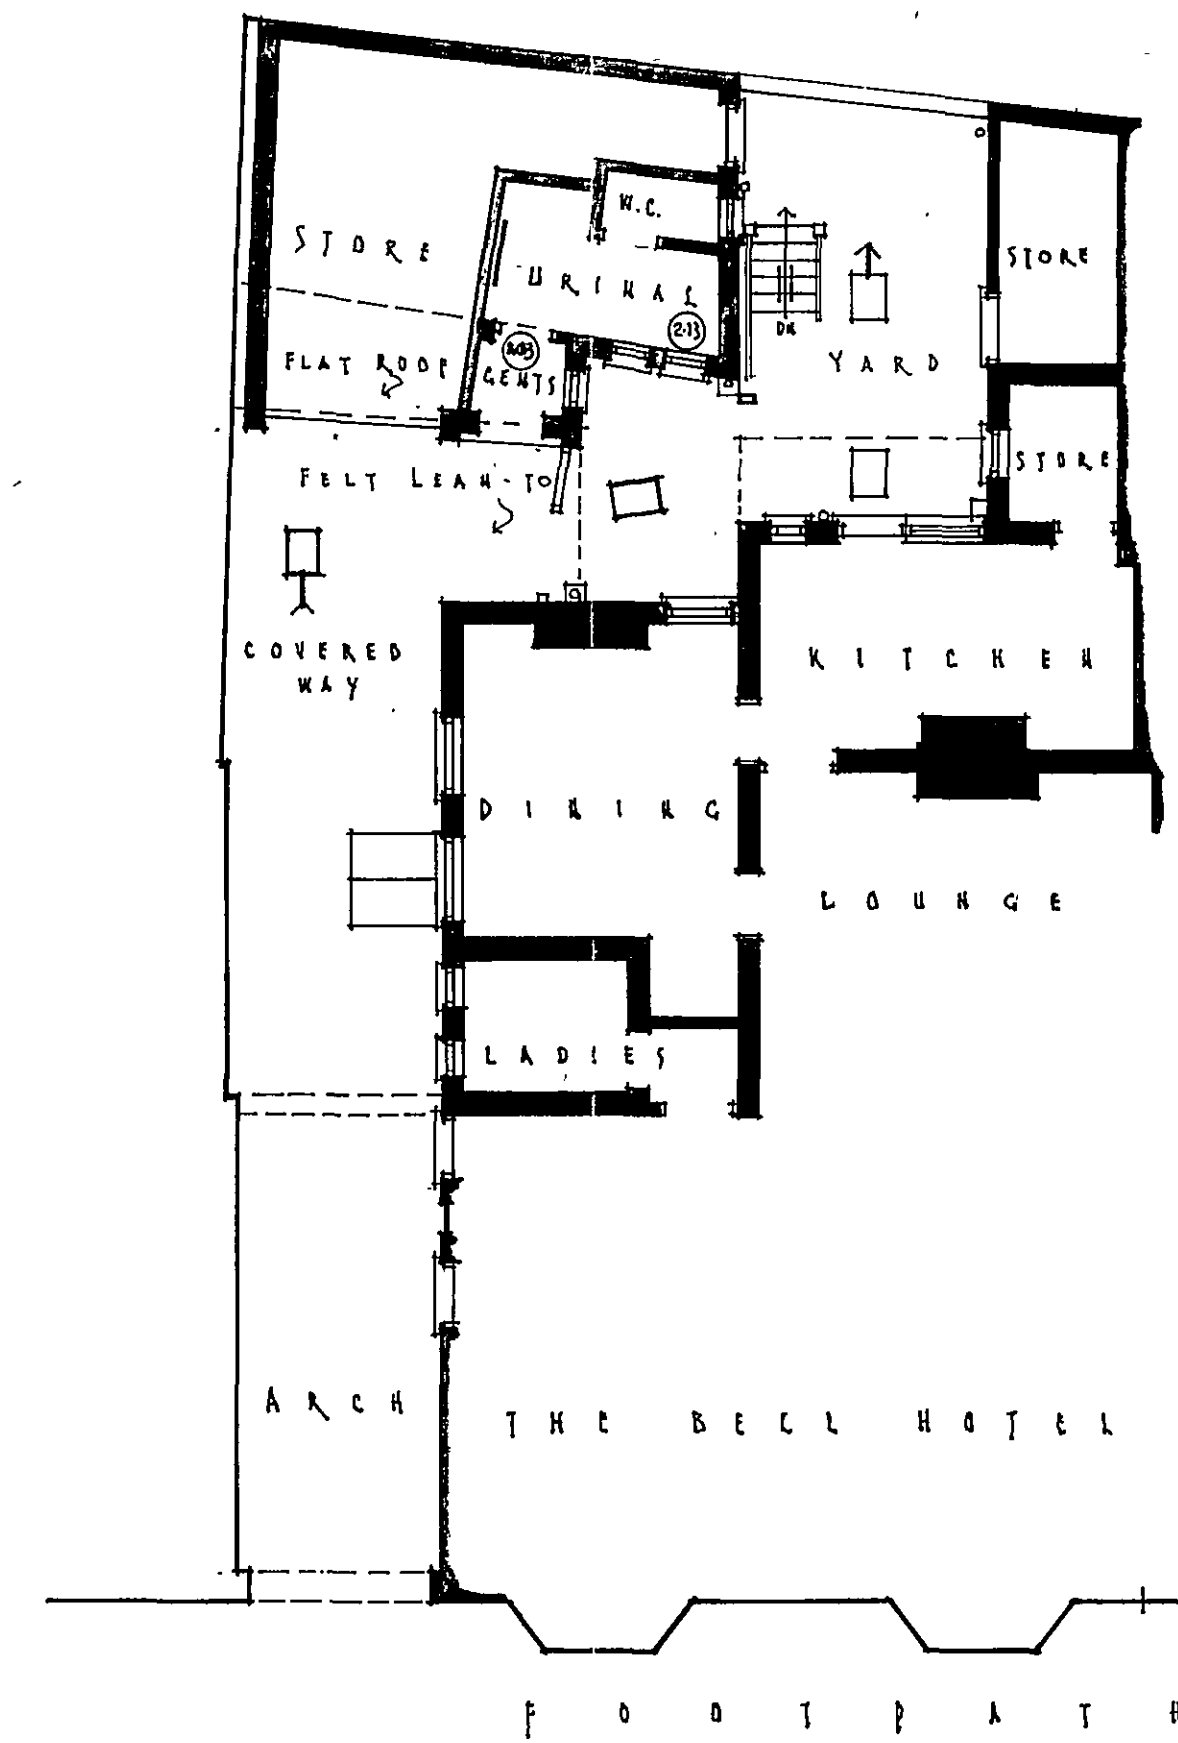

FLOOR AREA NEW EXTENSION 16.15M²
FLOOR AREA OF DEMOLITION 25.60M²
DECREASE IN FLOOR AREA - 9.47M²

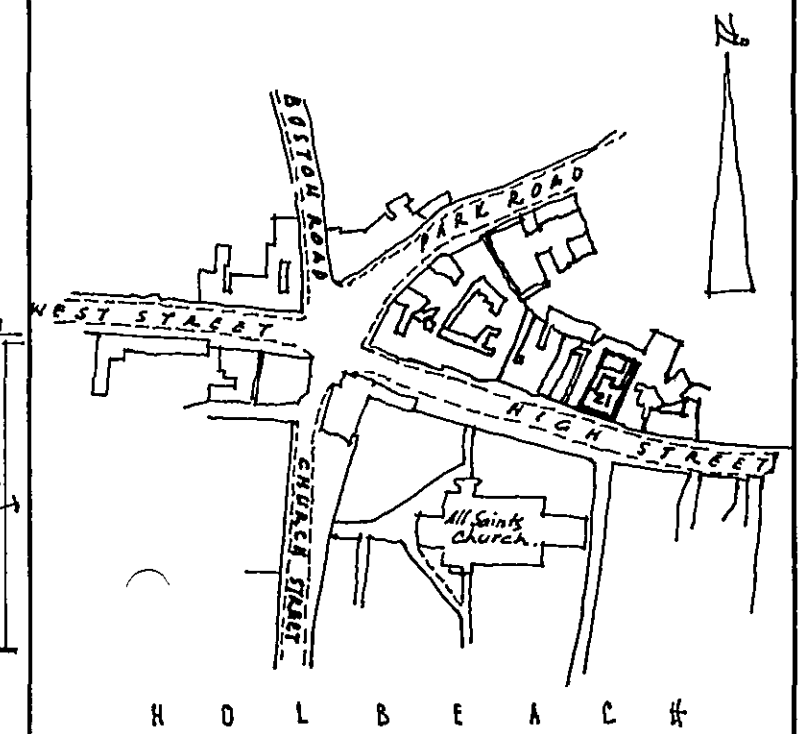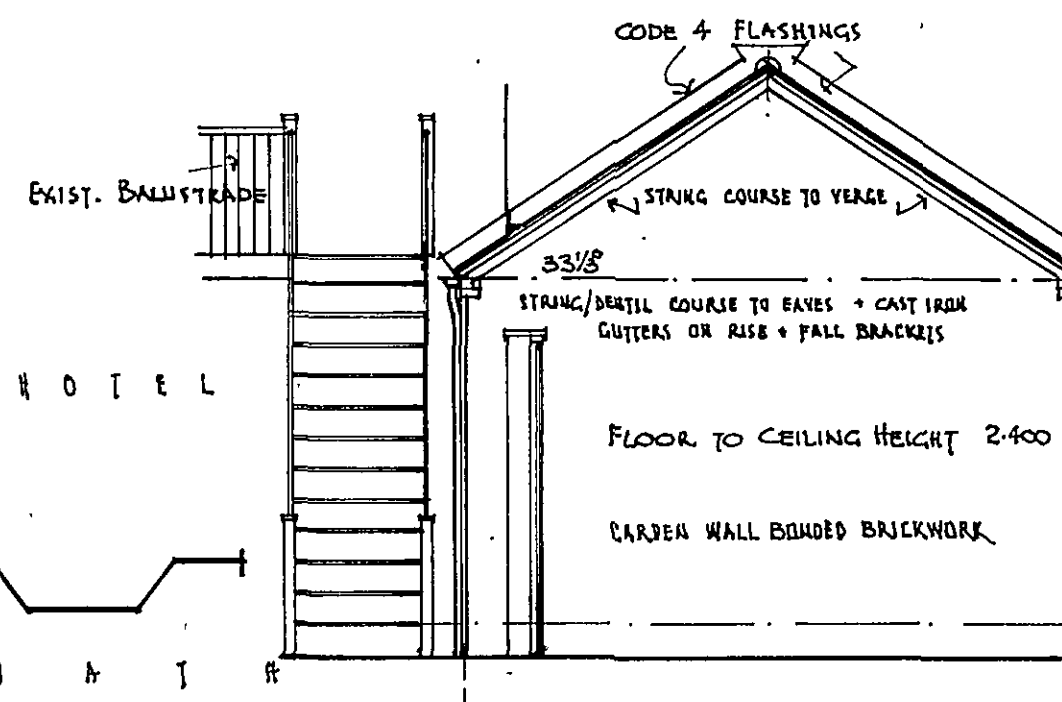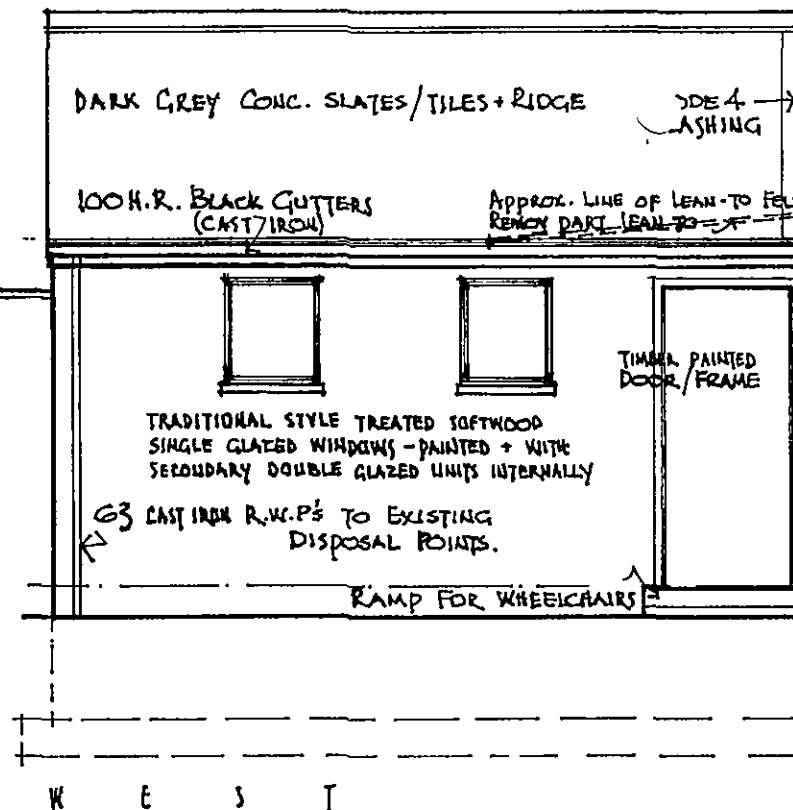

LOCATION PLAN 1/2500
L.A. PLANNING REF. NO. H09/1428/07 - OCT/07

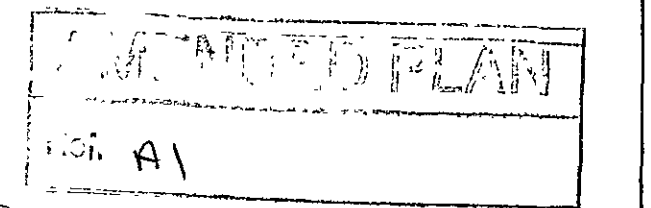

BLOCK PLAN 1/500
THE BELL HOTEL
1421 HIGH ST (PE12700)
HOLBEACH Lincs

PROPOSED
DEMOLITION WORK
NEW GENTS/
DISABLED TOILET
FOR
ELGOOD & SONS LTD

SCALE 1/50 + 1/100
DATE OCT. 07

ELGOOD & SONS LTD
NORTH BRINK BREWERY
WISBECH CAMBS. PE13 1LN
TEL. 01945 583160 FAX. 01945 587711
EMAIL: info@elgoods-brewery.co.uk



JOB NO
ES/IT/BAH/10/07
10/01

AS EXISTING



AS PROPOSED

NORTH

PART PLAN OF ROOF LAYOUTS

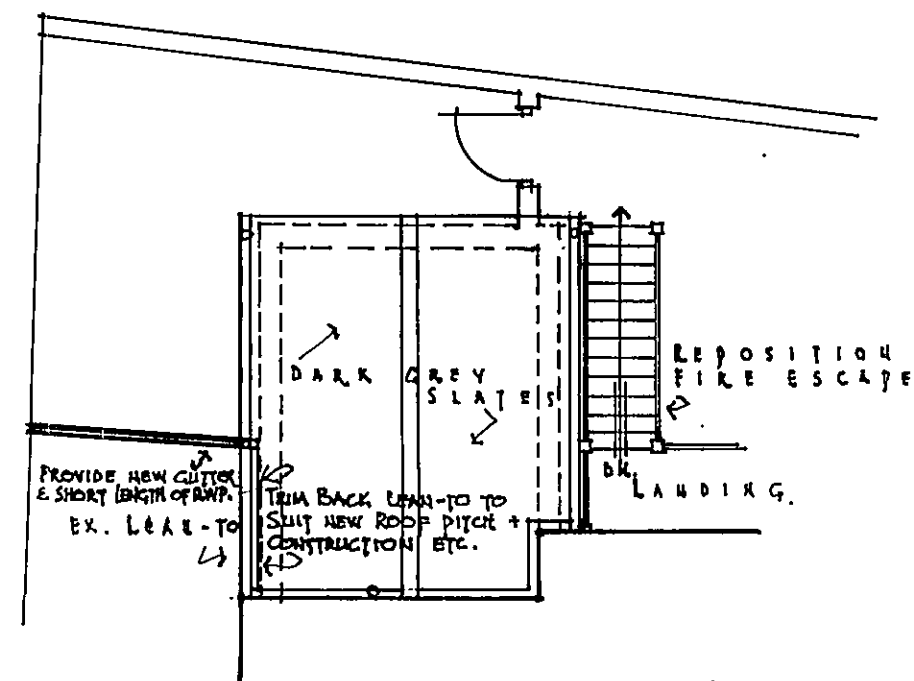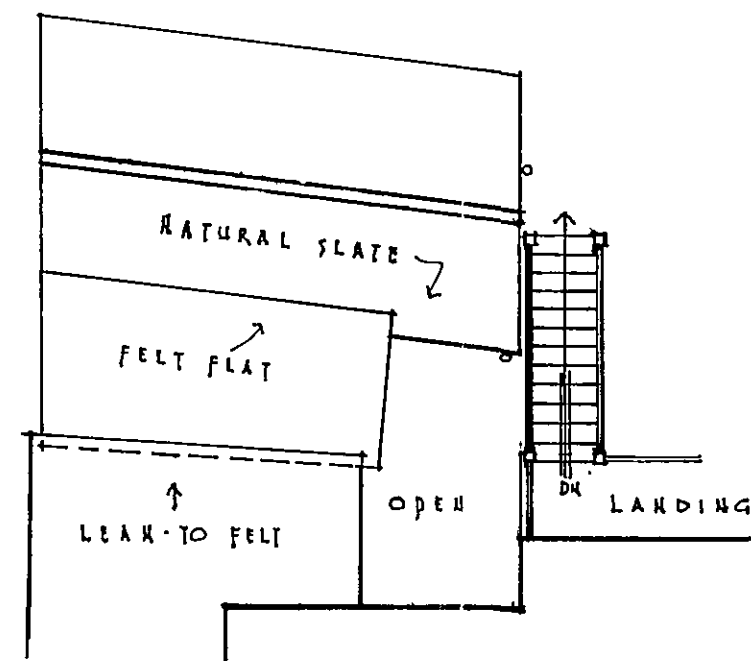


PART GROUND FLOOR PLANS

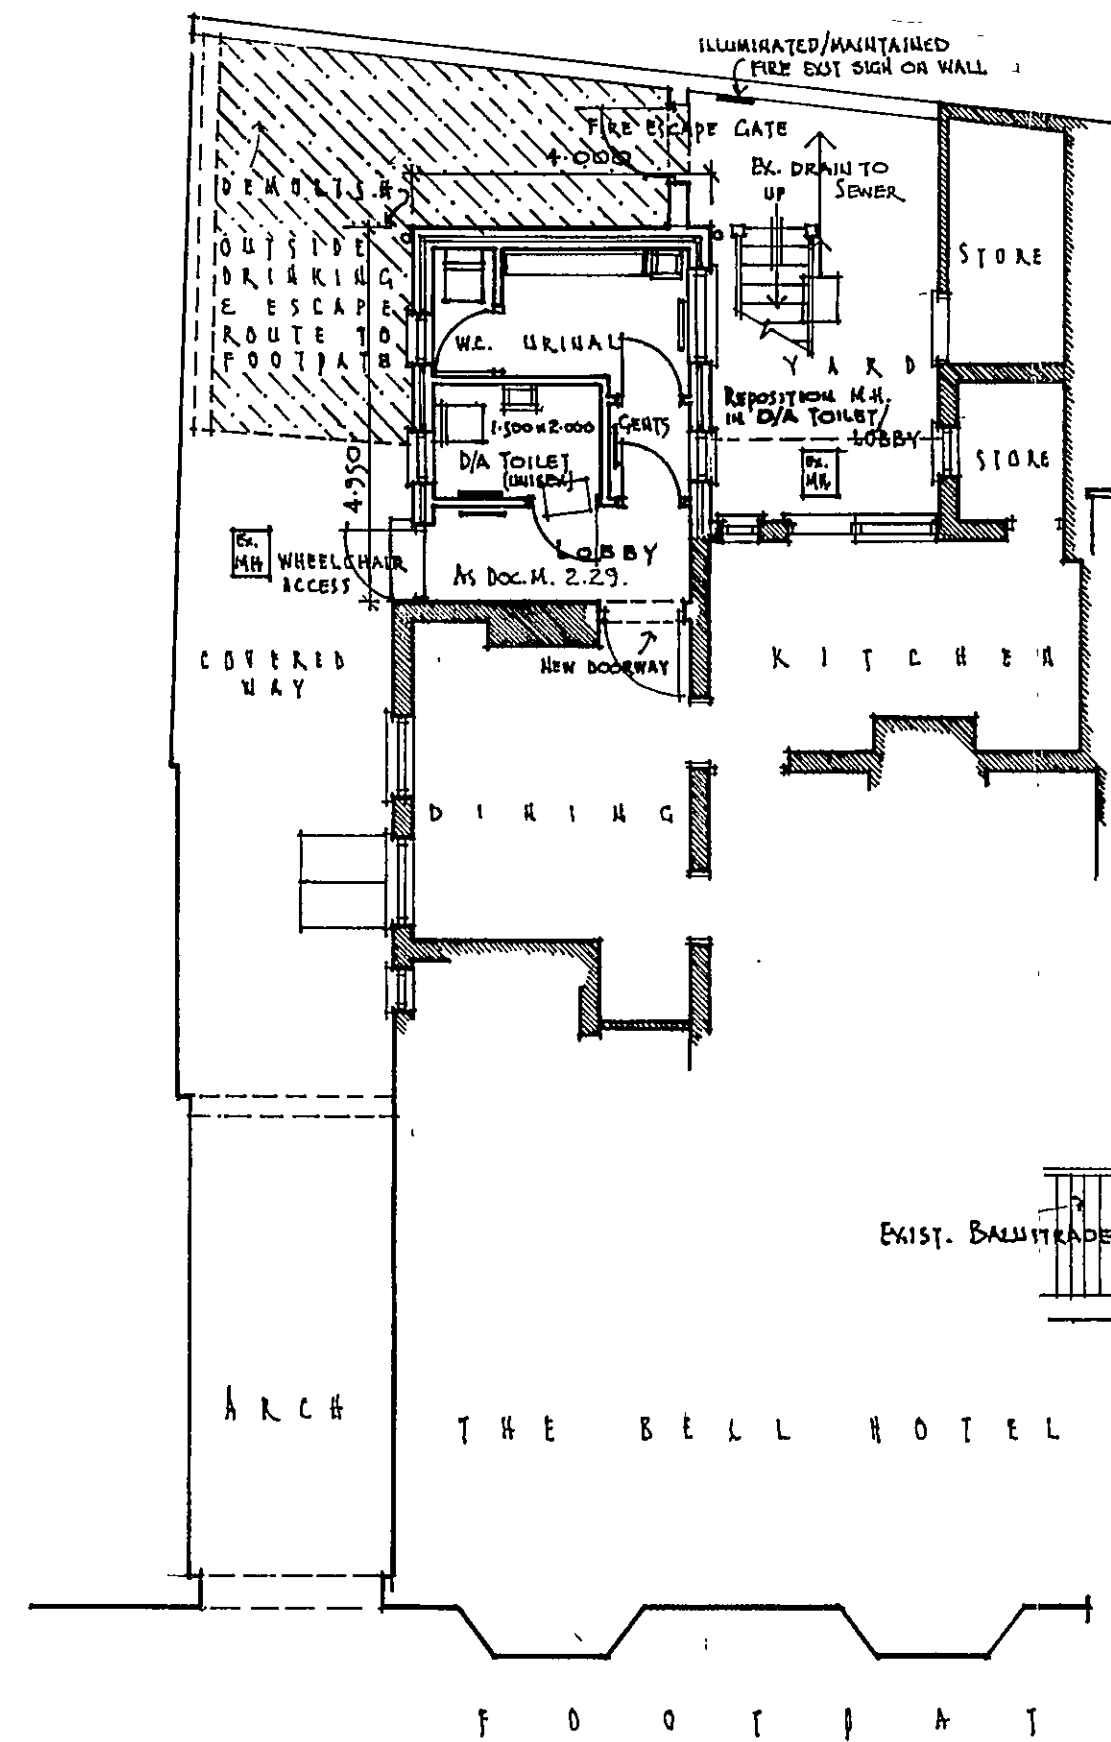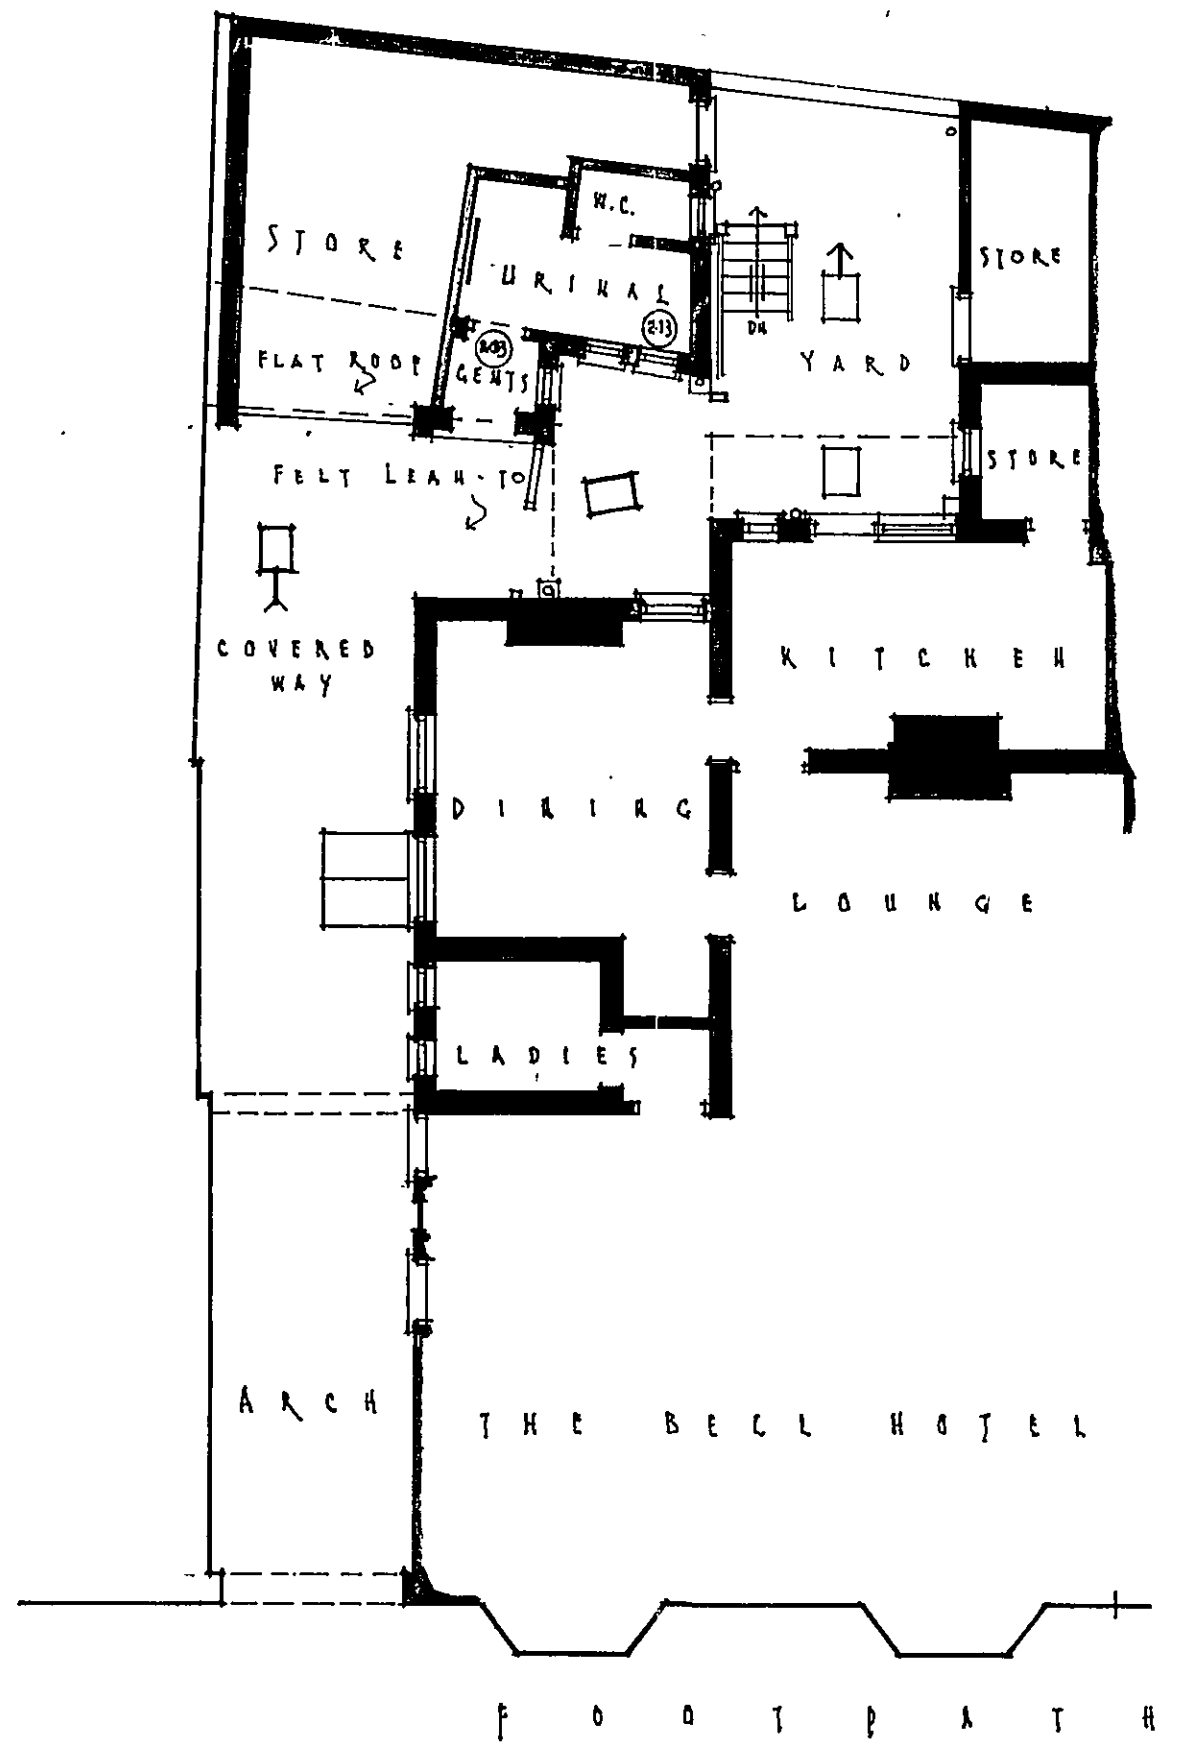

AS EXISTING


AS PROPOSED

ELEVATIONS

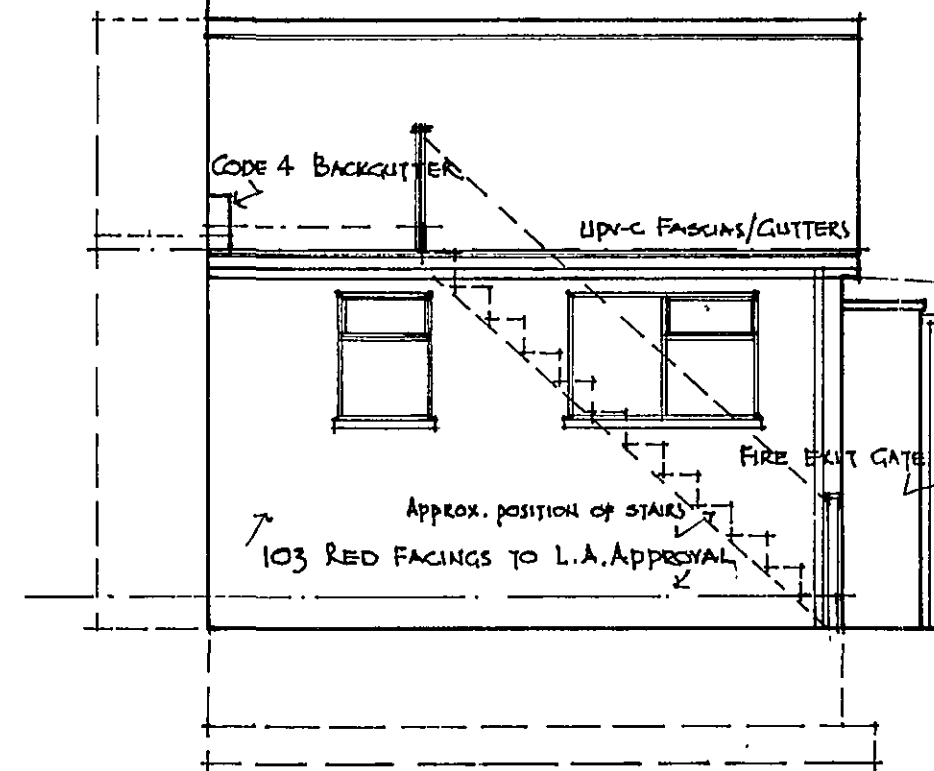


EAST




FLOOR AREA NEW EXTENSION 10.13M²
FLOOR AREA OF DEMOLITION 25.60M²
DECREASE IN FLOOR AREA: 9.47M²

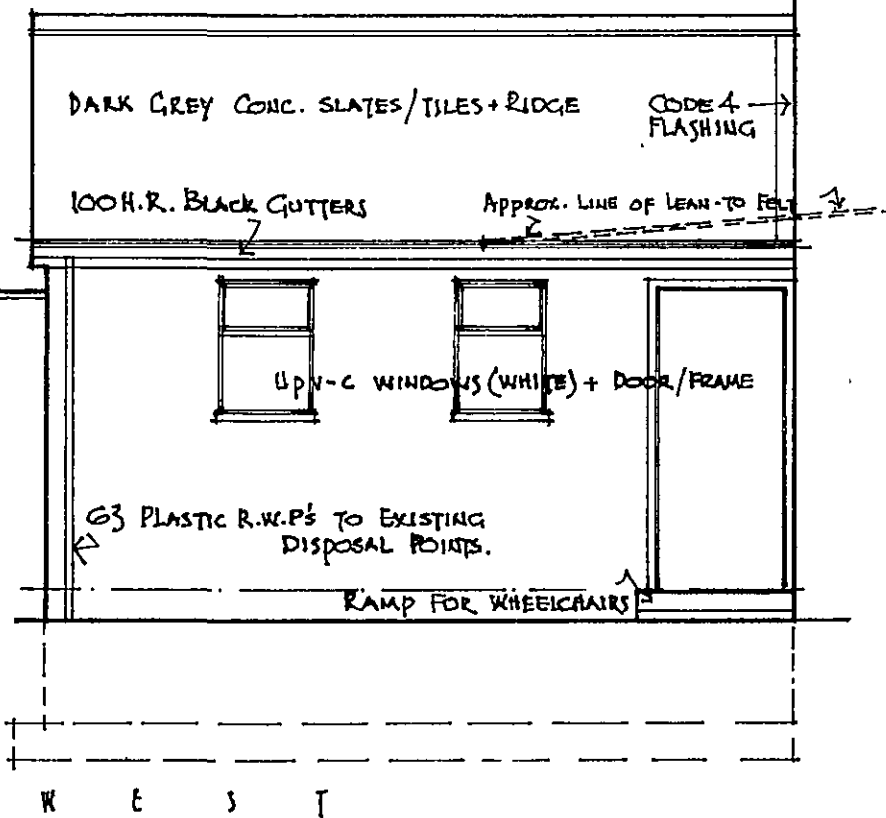


WEST

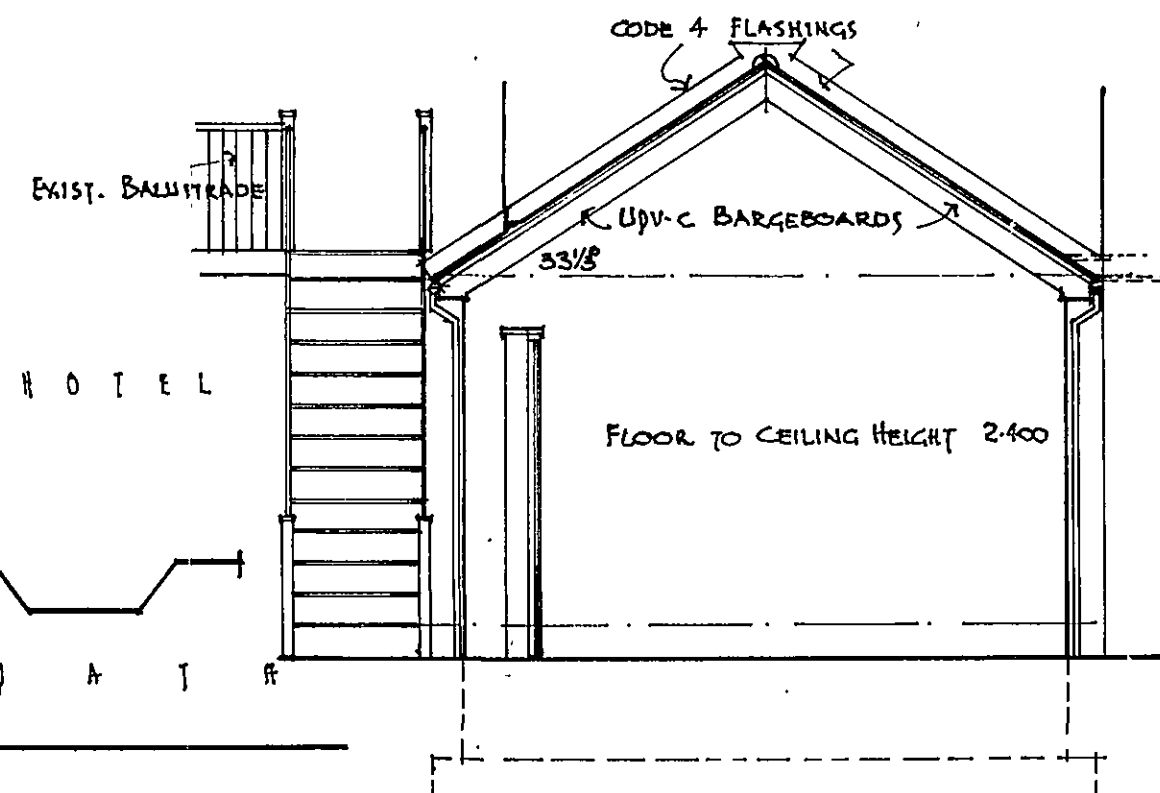

NORTH

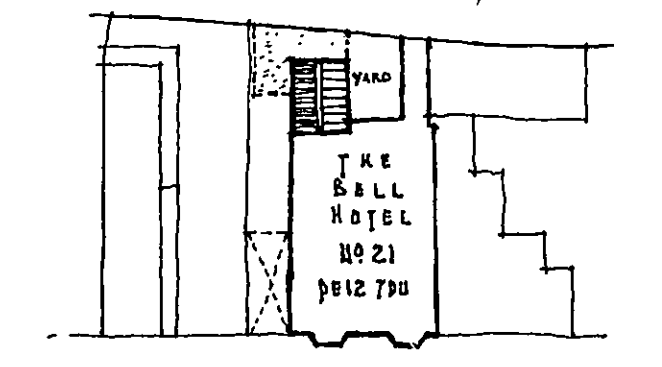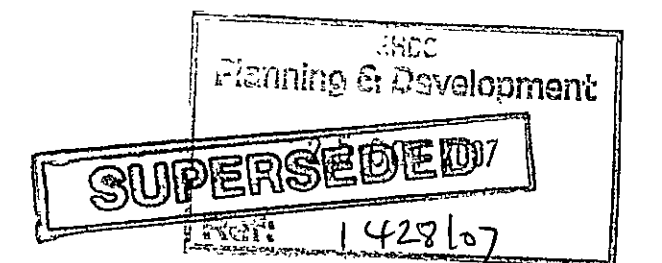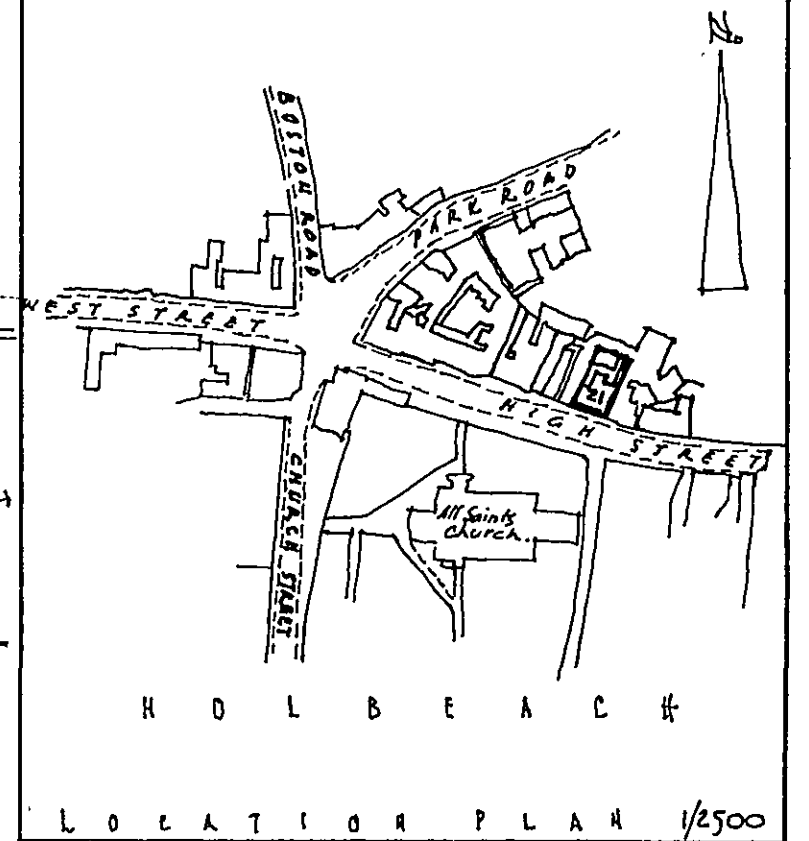

HIGH ST.

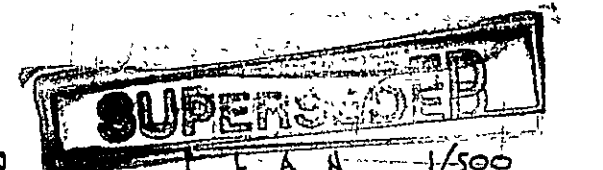

BLOCK PLAN 1/500

THE BELL HOTEL
No 21 HIGH ST (PE12 7BU)
HOLBEACH Lincs

PROPOSED
DEMOLITION WORK
NEW GENTS /
DISABLED TOILET
FOR
ELGOOD & SONS LTD

SCALE 1/50 + 1/100	DATE OCT. 07
-----------------------	-----------------

ELGOOD & SONS LTD
NORTH BRINK BREWERY
WILBECH CAMBS. PE13 1LN
TEL. 01945 583160 FAX. 01945 587711
EMAIL: info@elgoods-brewery.co.uk

JOB No ES/IT/BAE/10/07	Drawn by 21/10/07 01/01
---------------------------	-------------------------------