



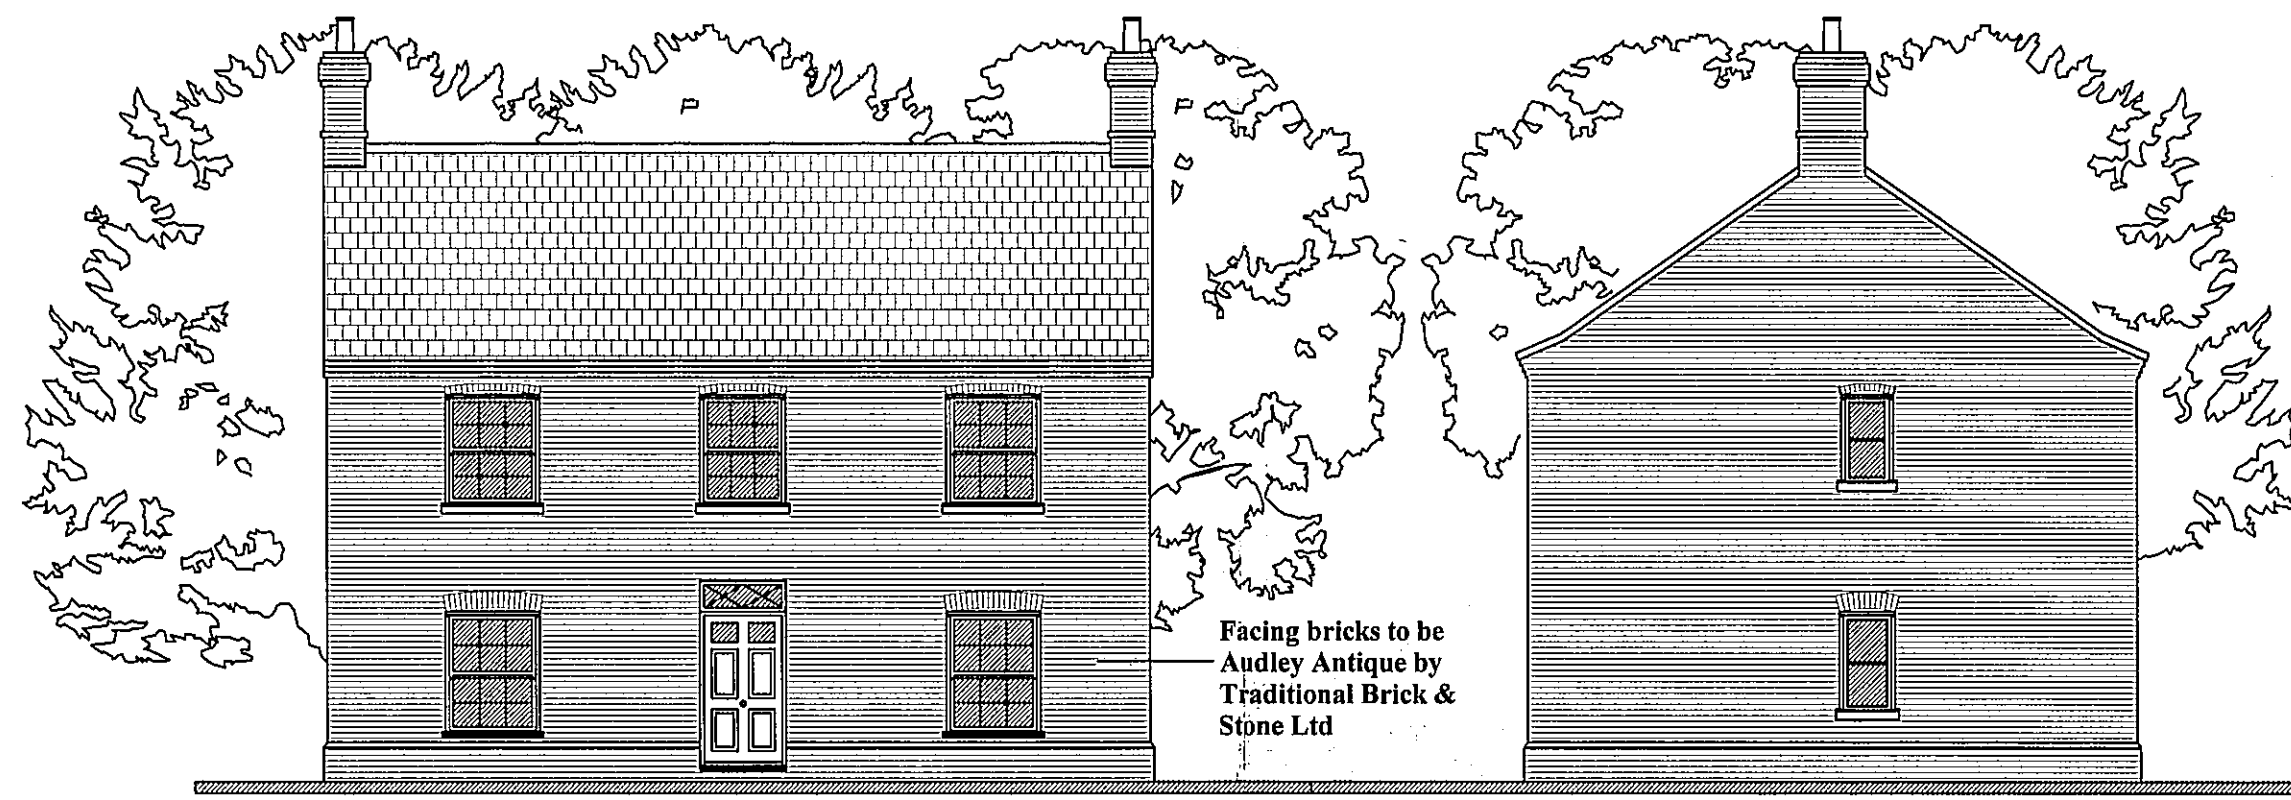


FRONT ELEVATION
SCALE 1:100

SIDE ELEVATION
SCALE 1:100

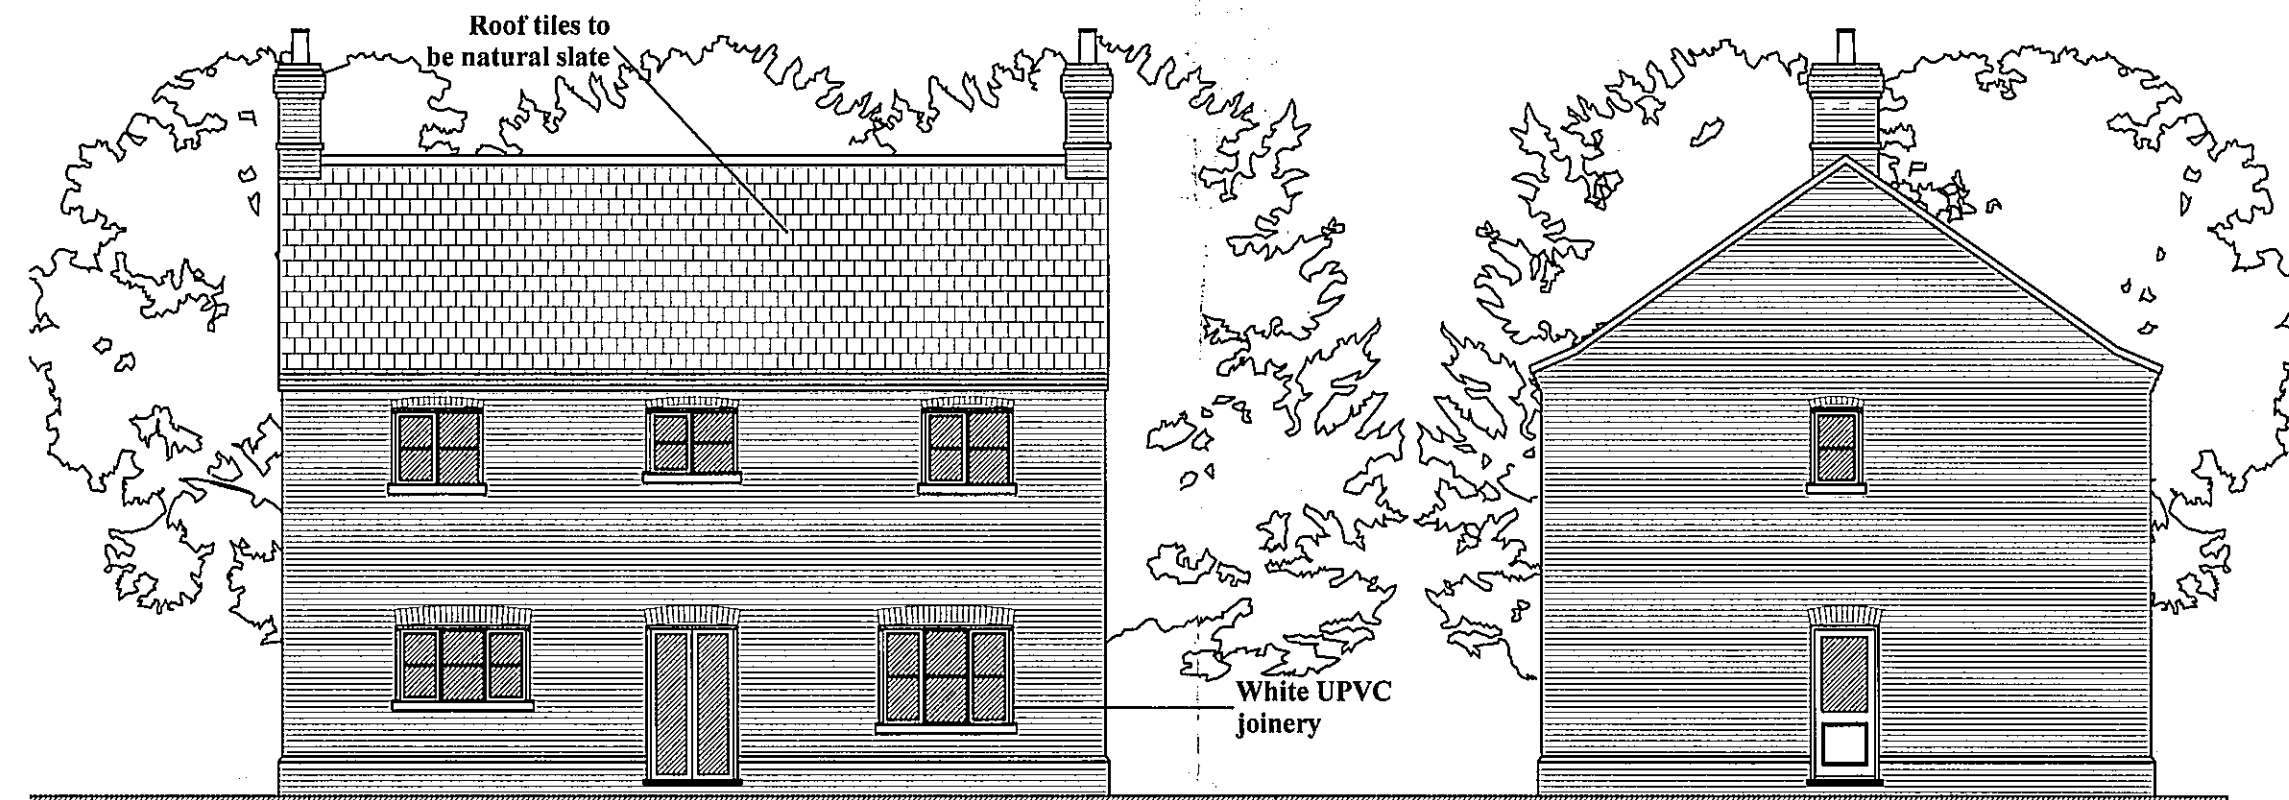


REAR ELEVATION
SCALE 1:100

SIDE ELEVATION
SCALE 1:100

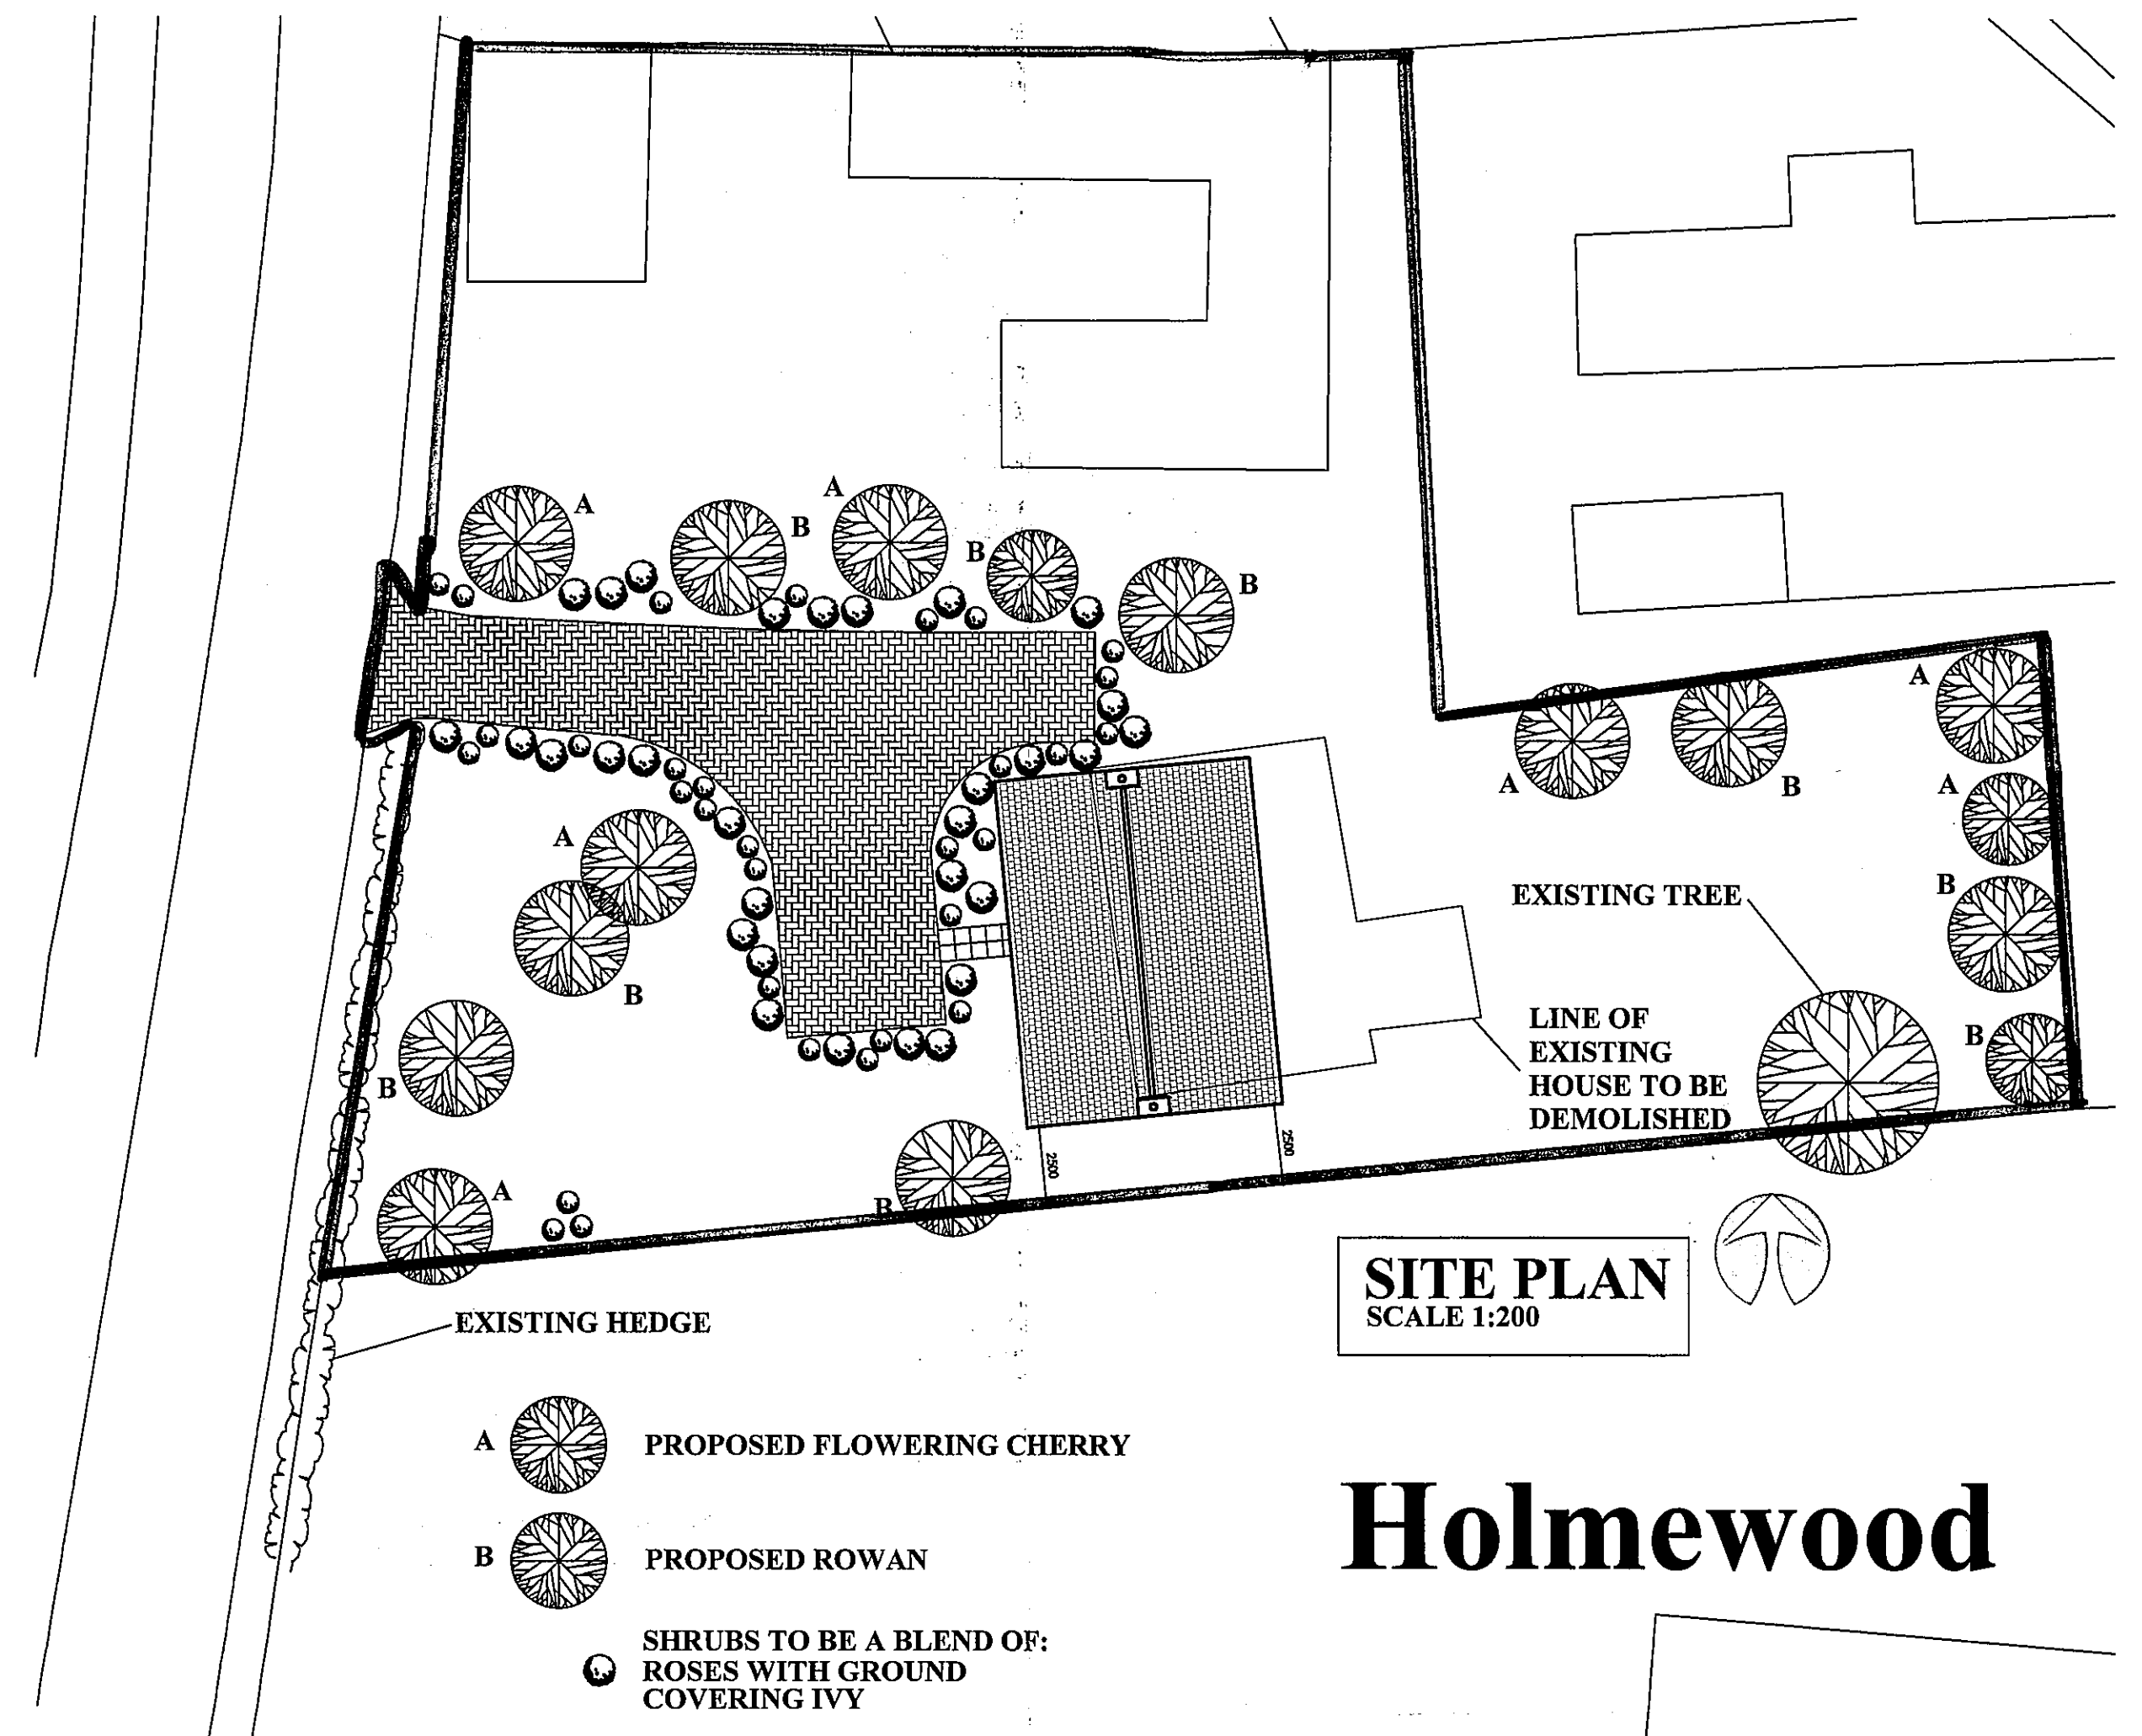


SITE PLAN
SCALE 1:200


Holmewood

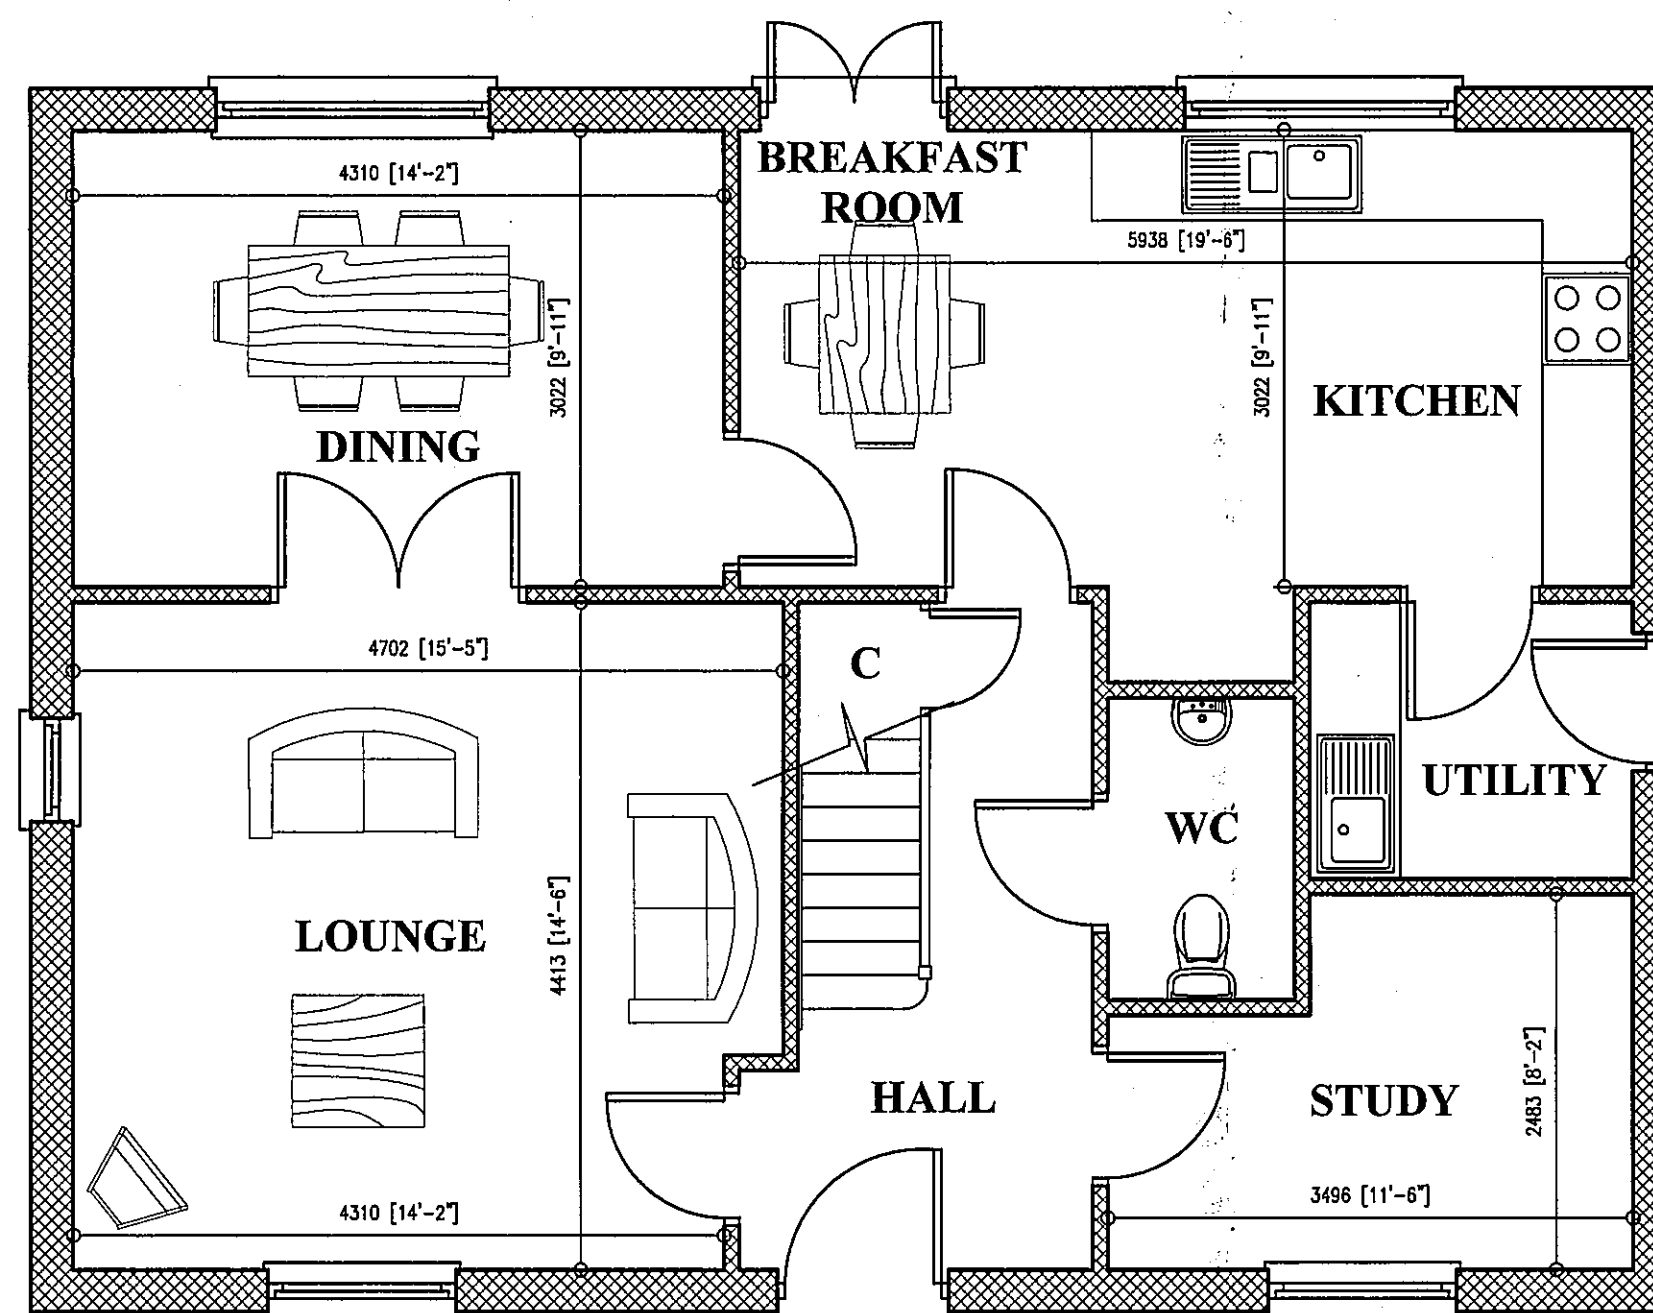

GROUND FLOOR PLAN
SCALE 1:50

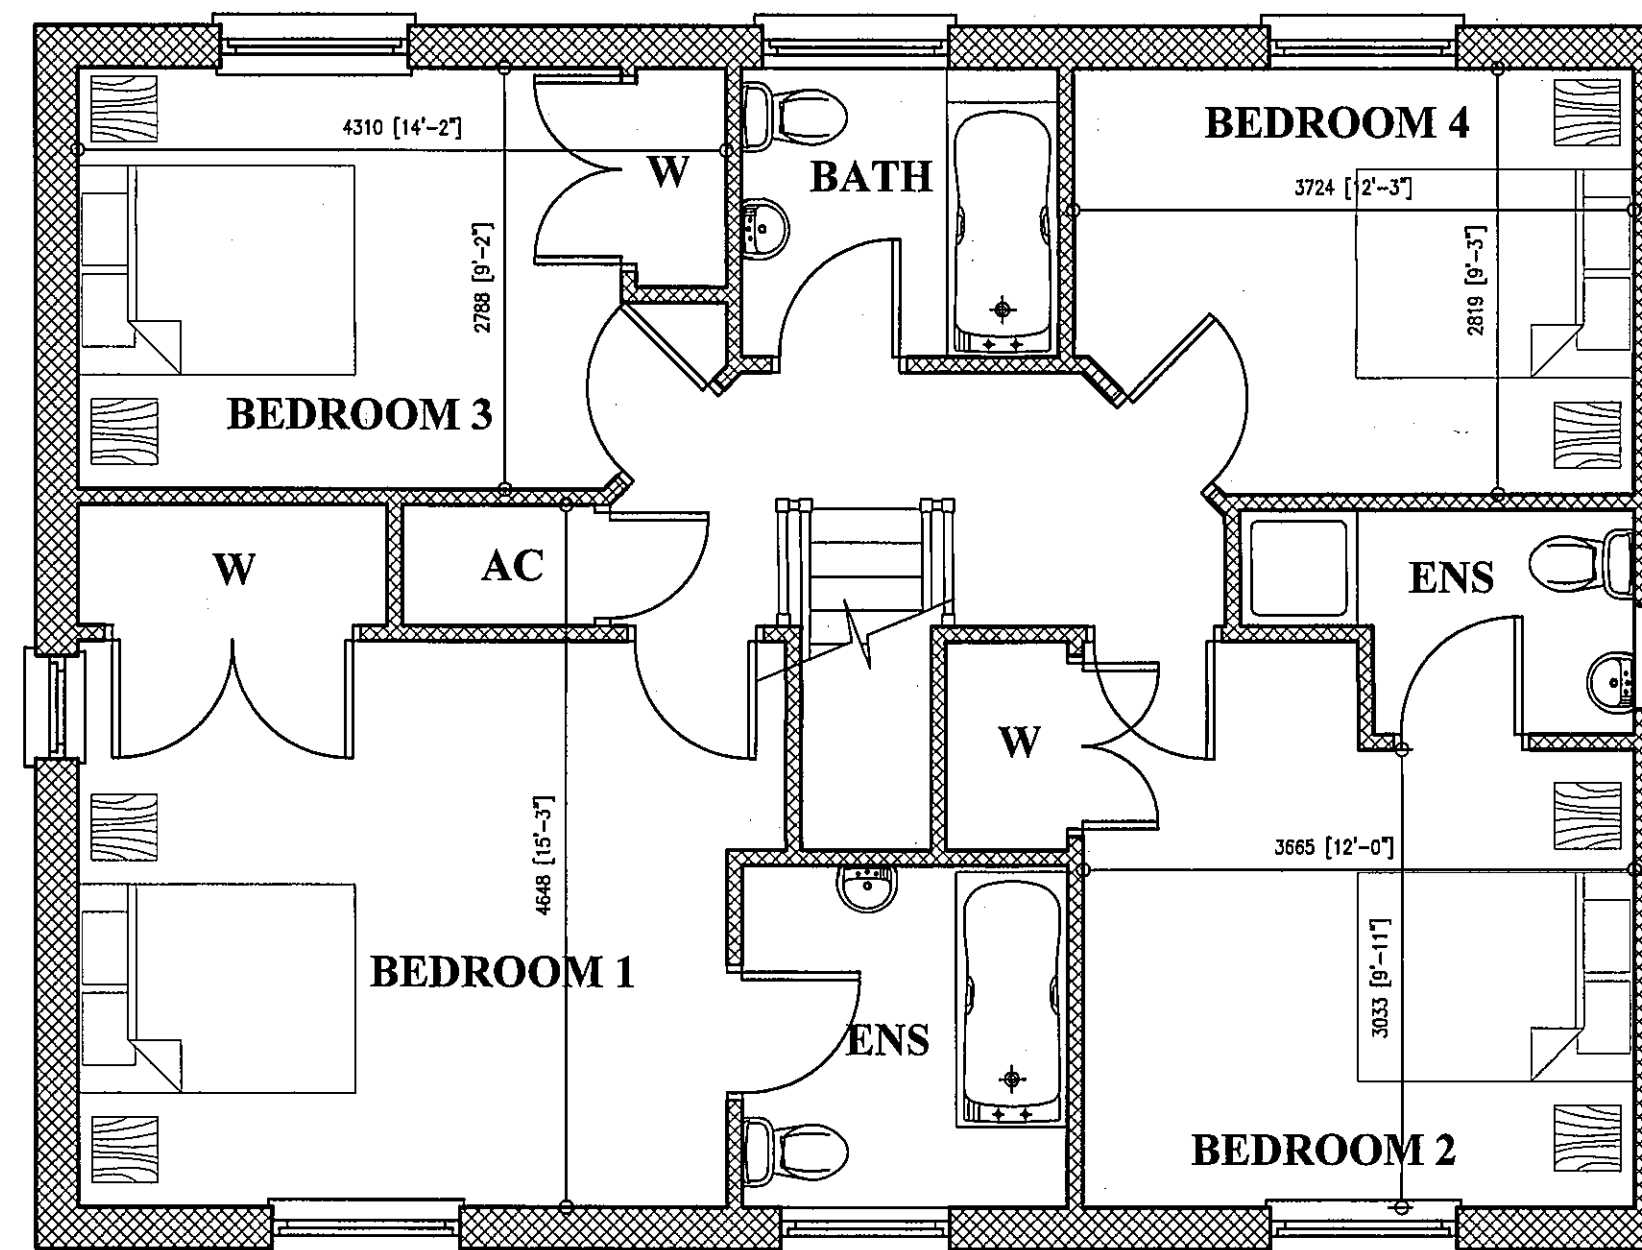

FIRST FLOOR PLAN
SCALE 1:50

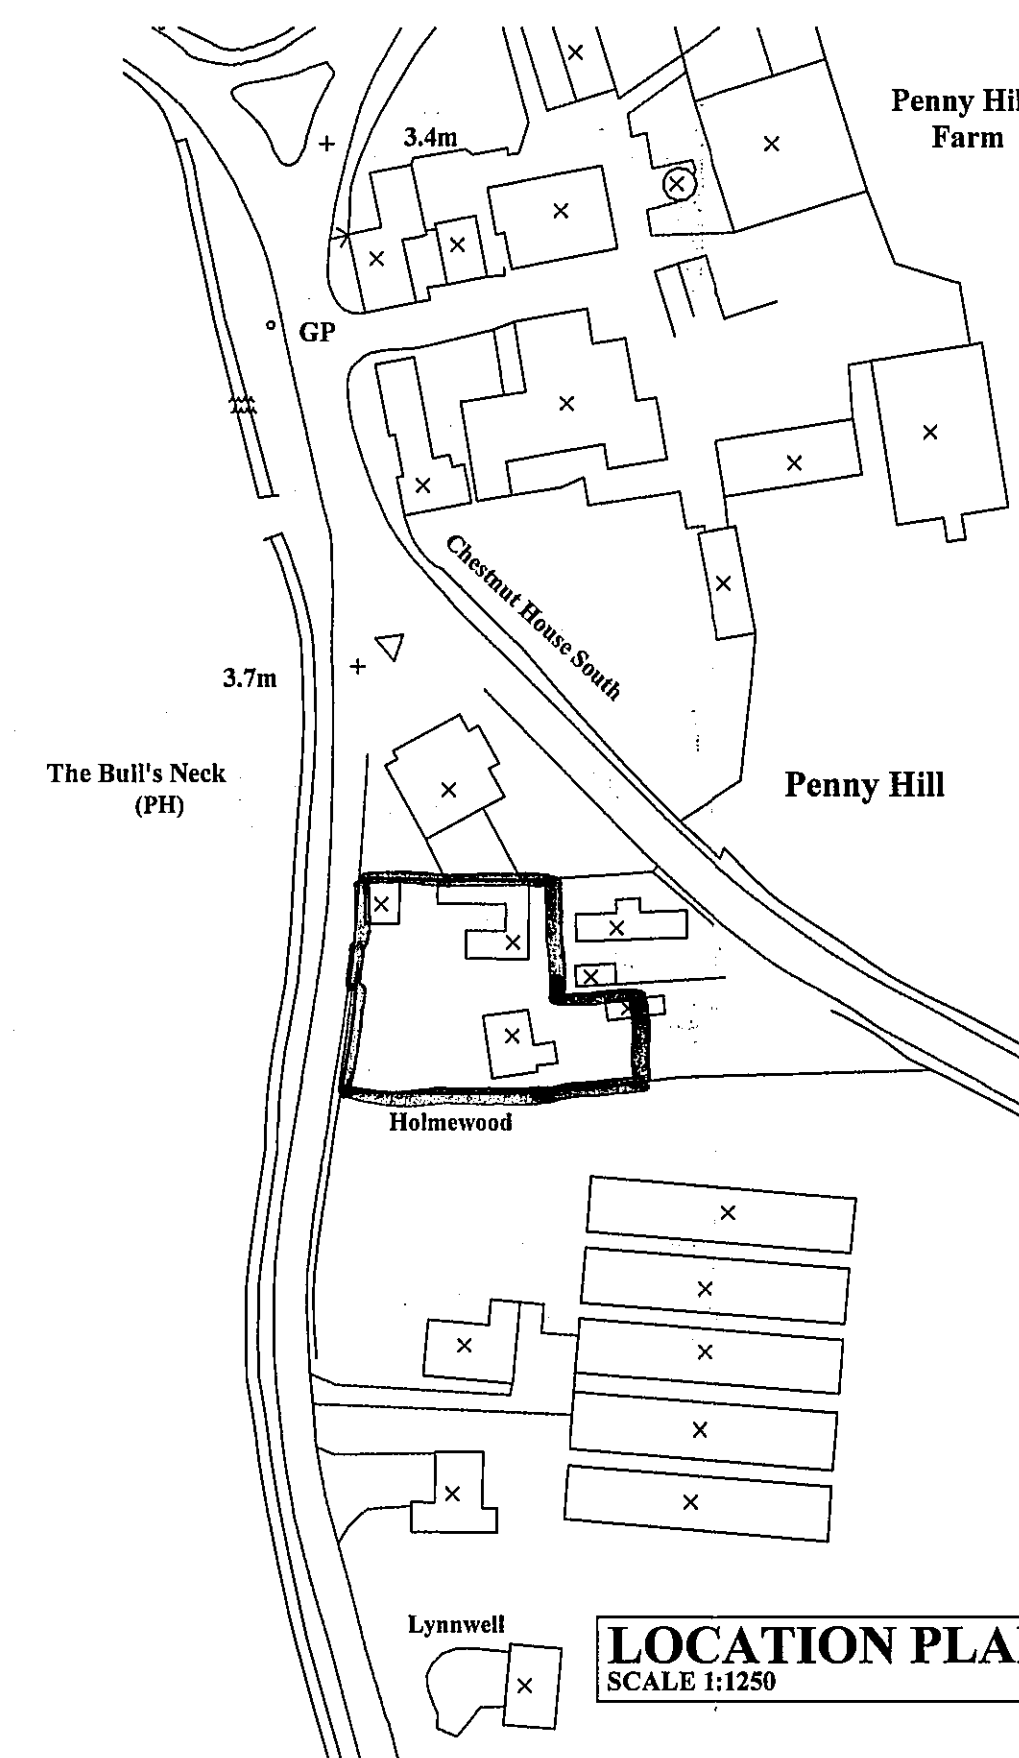

LOCATION PLAN
SCALE 1:1250

AMENDED PLAN
Ref. A \

DETERMINED PLAN

SWA
Planning & Development
25 NOV 2005
Ref: 1457105

D 24/11/05 Planning requirements
C 28/10/05 Planning requirements
B 19/10/05 Planning requirements
A 22/07/05 Client's requirements

REVISION:

Peter Humphrey Associates Ltd.
ARCHITECTURAL DESIGN AND BUILDING

PROJECT
**PROPOSED REPLACEMENT DWELLING
PENNY HILL
HOLBEACH
LINCOLNSHIRE**

CLIENT
MR K GITTINS

DATE June 2005 SCALE 1:50 1:100 JOB No. KL/10266/01D

DO NOT SCALE FROM THIS DRAWING
COPYRIGHT. THIS DRAWING MUST NOT BE ISSUED, LOANED OR COPIED
WITHOUT THE CONSENT OF PETER HUMPHREY ASSOCIATES LTD.

Peter Humphrey Associates Ltd.
ARCHITECTURAL DESIGN AND BUILDING
TELEPHONE 01563 660902
FAX 01563 660867
E-MAIL: info.kingslynn@peterhumphrey.co.uk
124 LONDON ROAD, KINGS LYNN, NORFOLK
PE30 3ES