



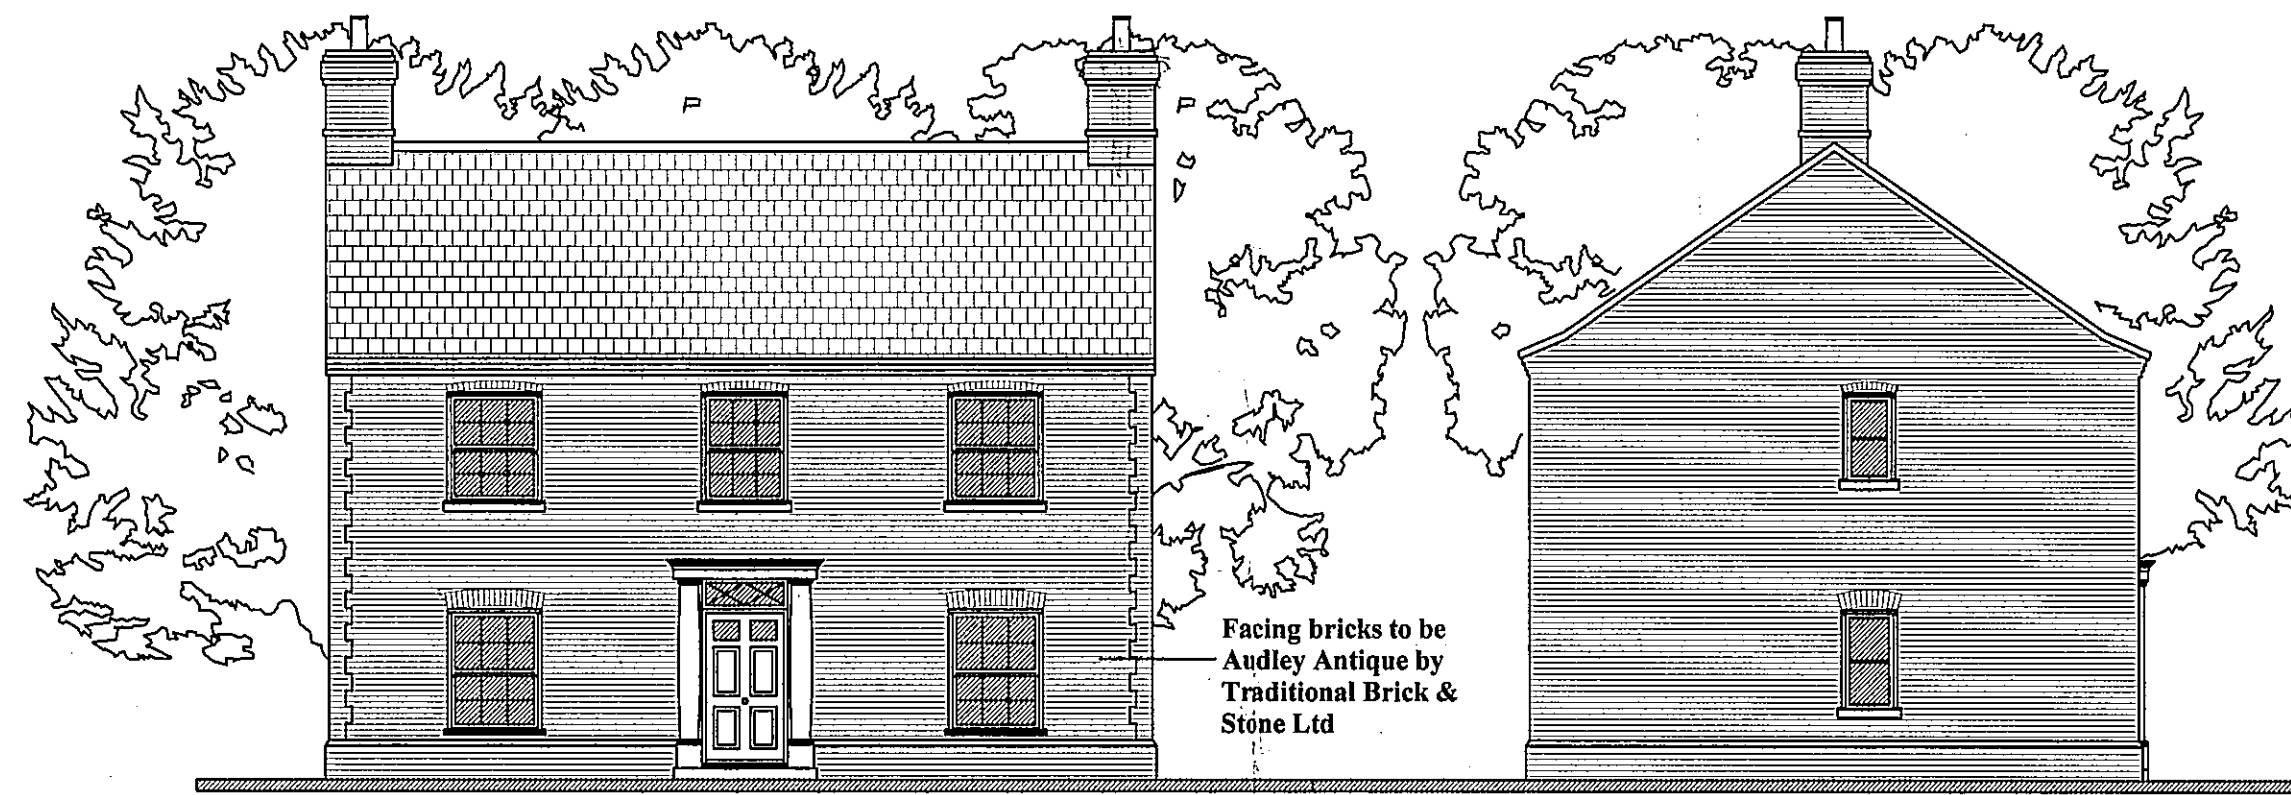

FRONT ELEVATION
SCALE 1:100


SIDE ELEVATION
SCALE 1:100

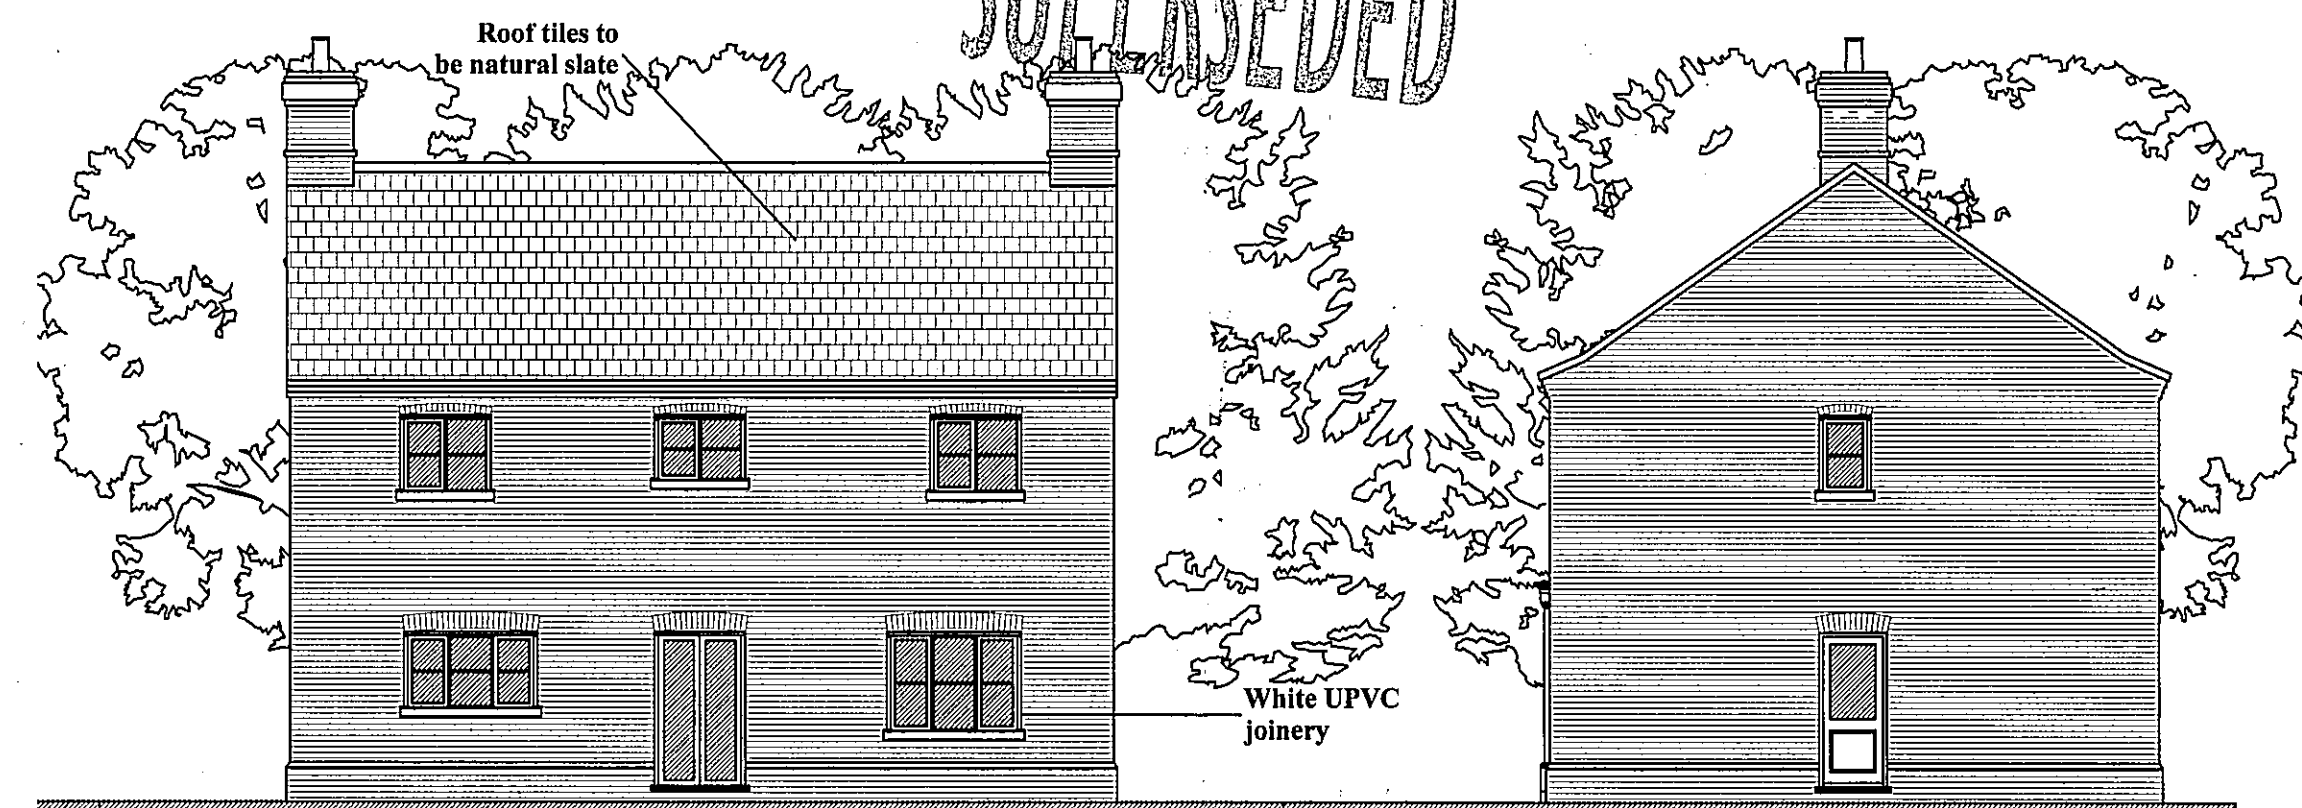

REAR ELEVATION
SCALE 1:100


SIDE ELEVATION
SCALE 1:100

SUPERSEDED

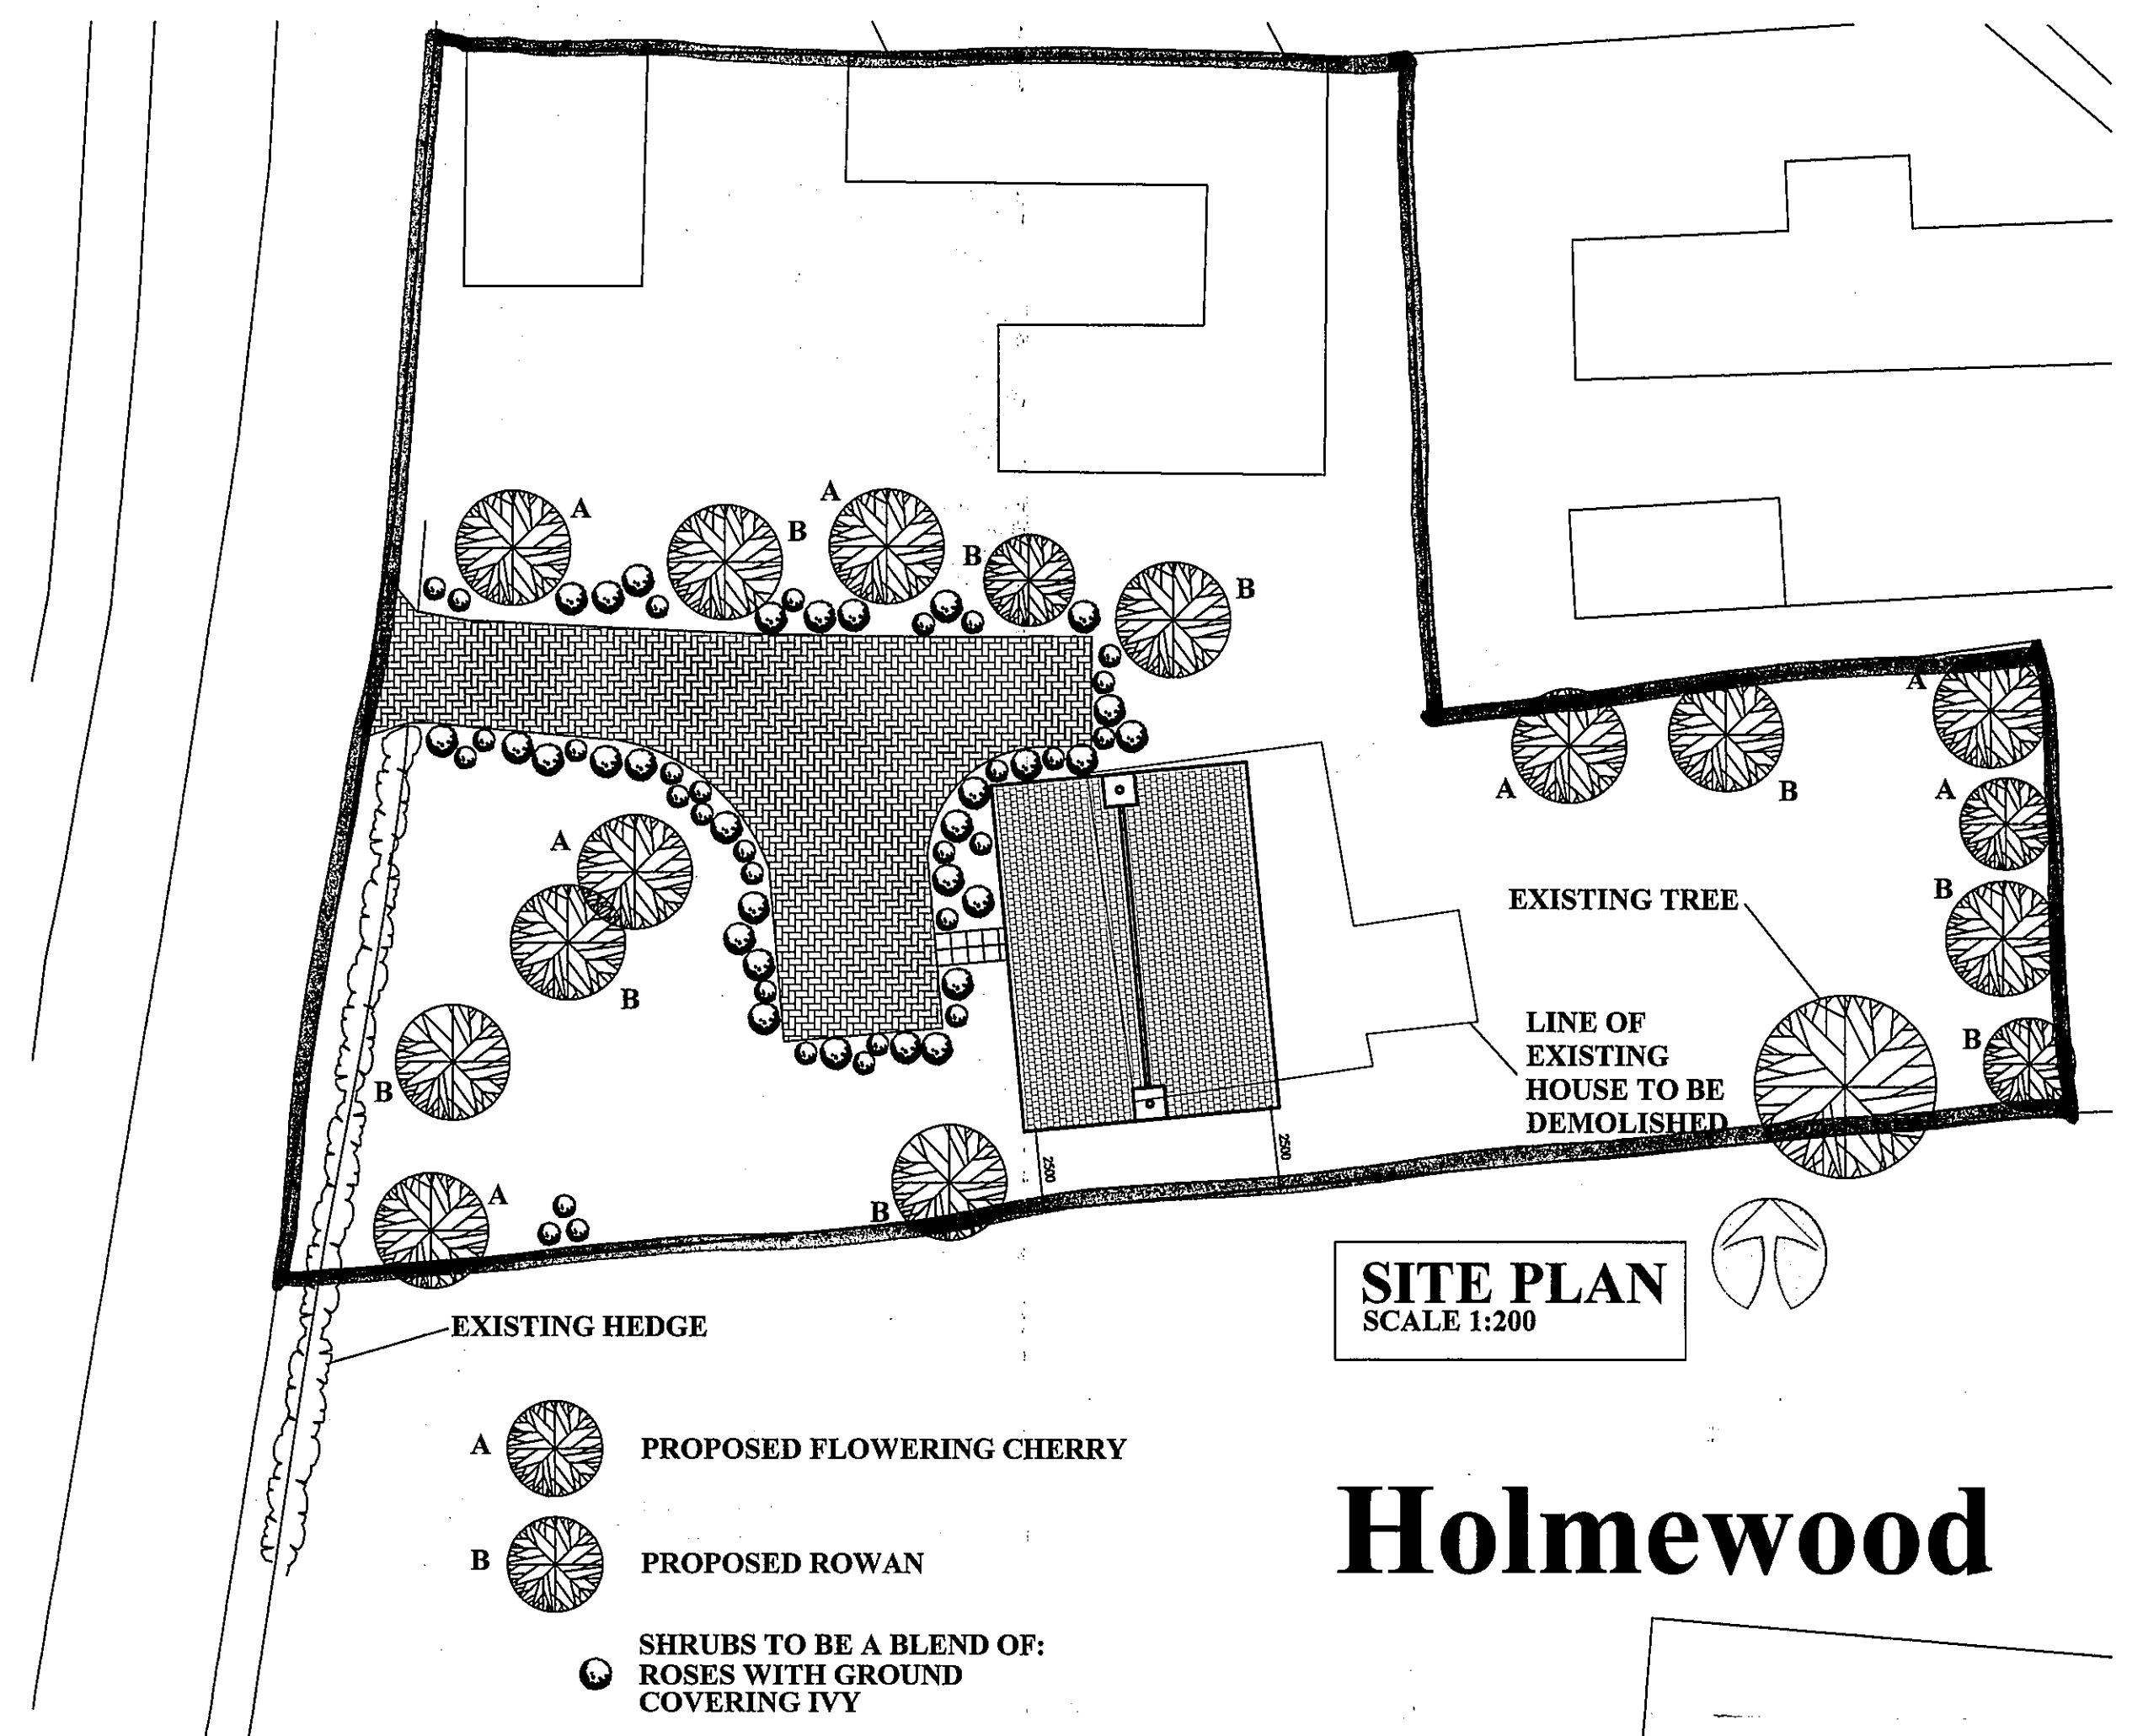


SITE PLAN
SCALE 1:200


Holmewood

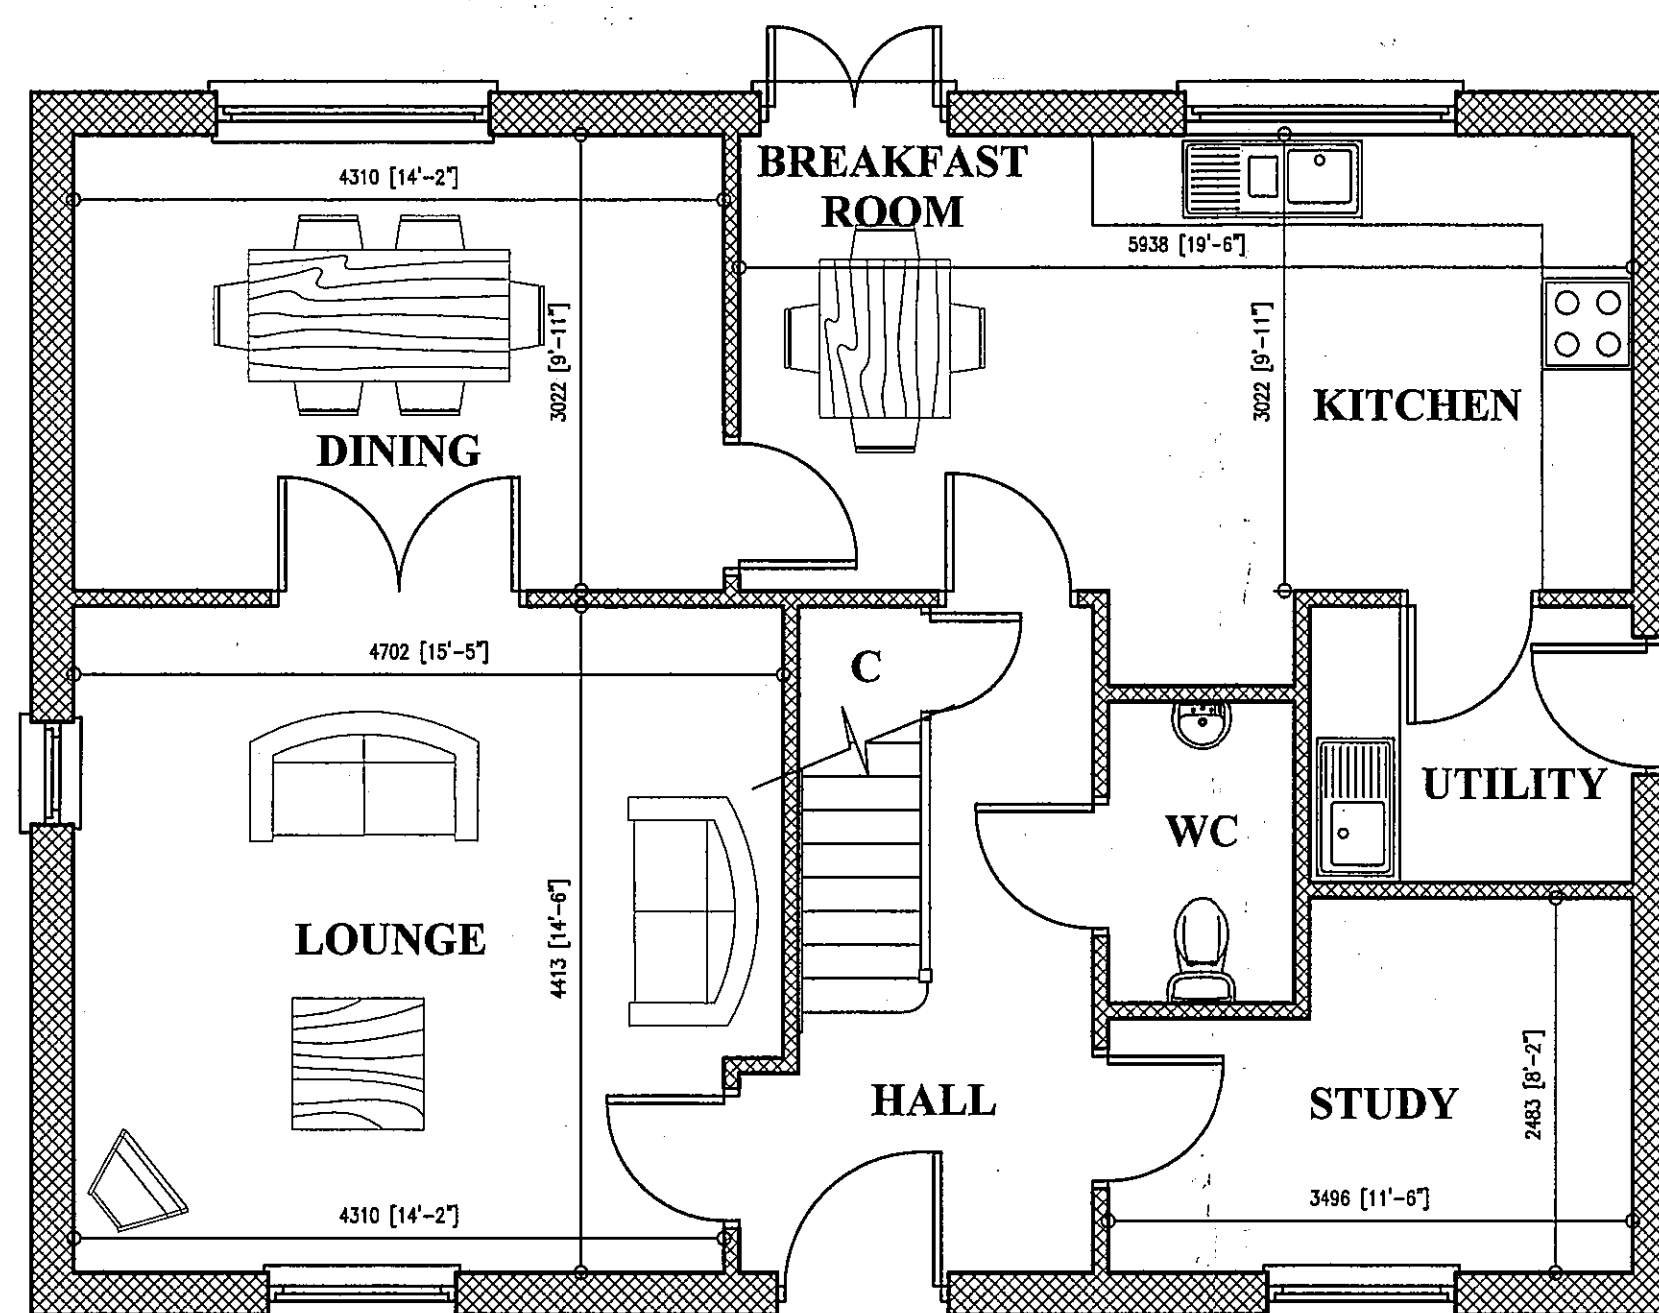


GROUND FLOOR PLAN
SCALE 1:50

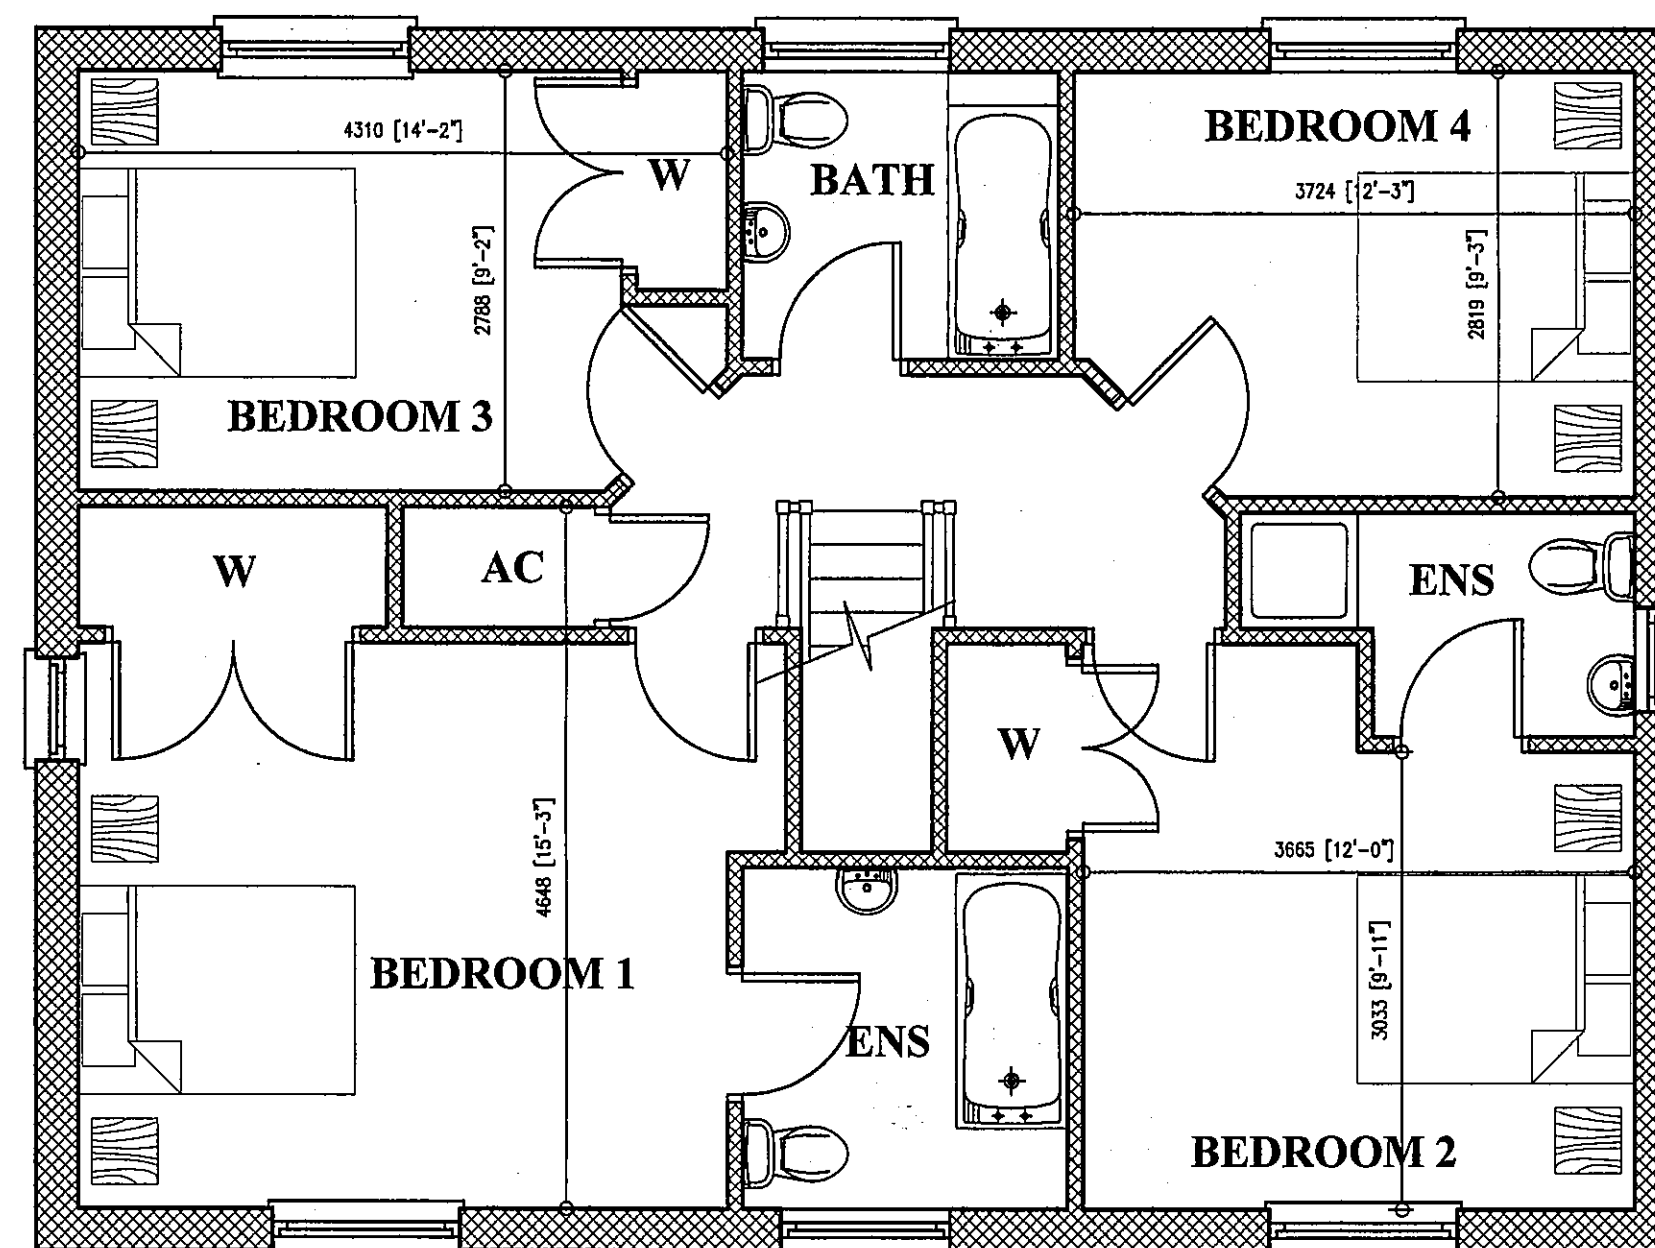

FIRST FLOOR PLAN
SCALE 1:50

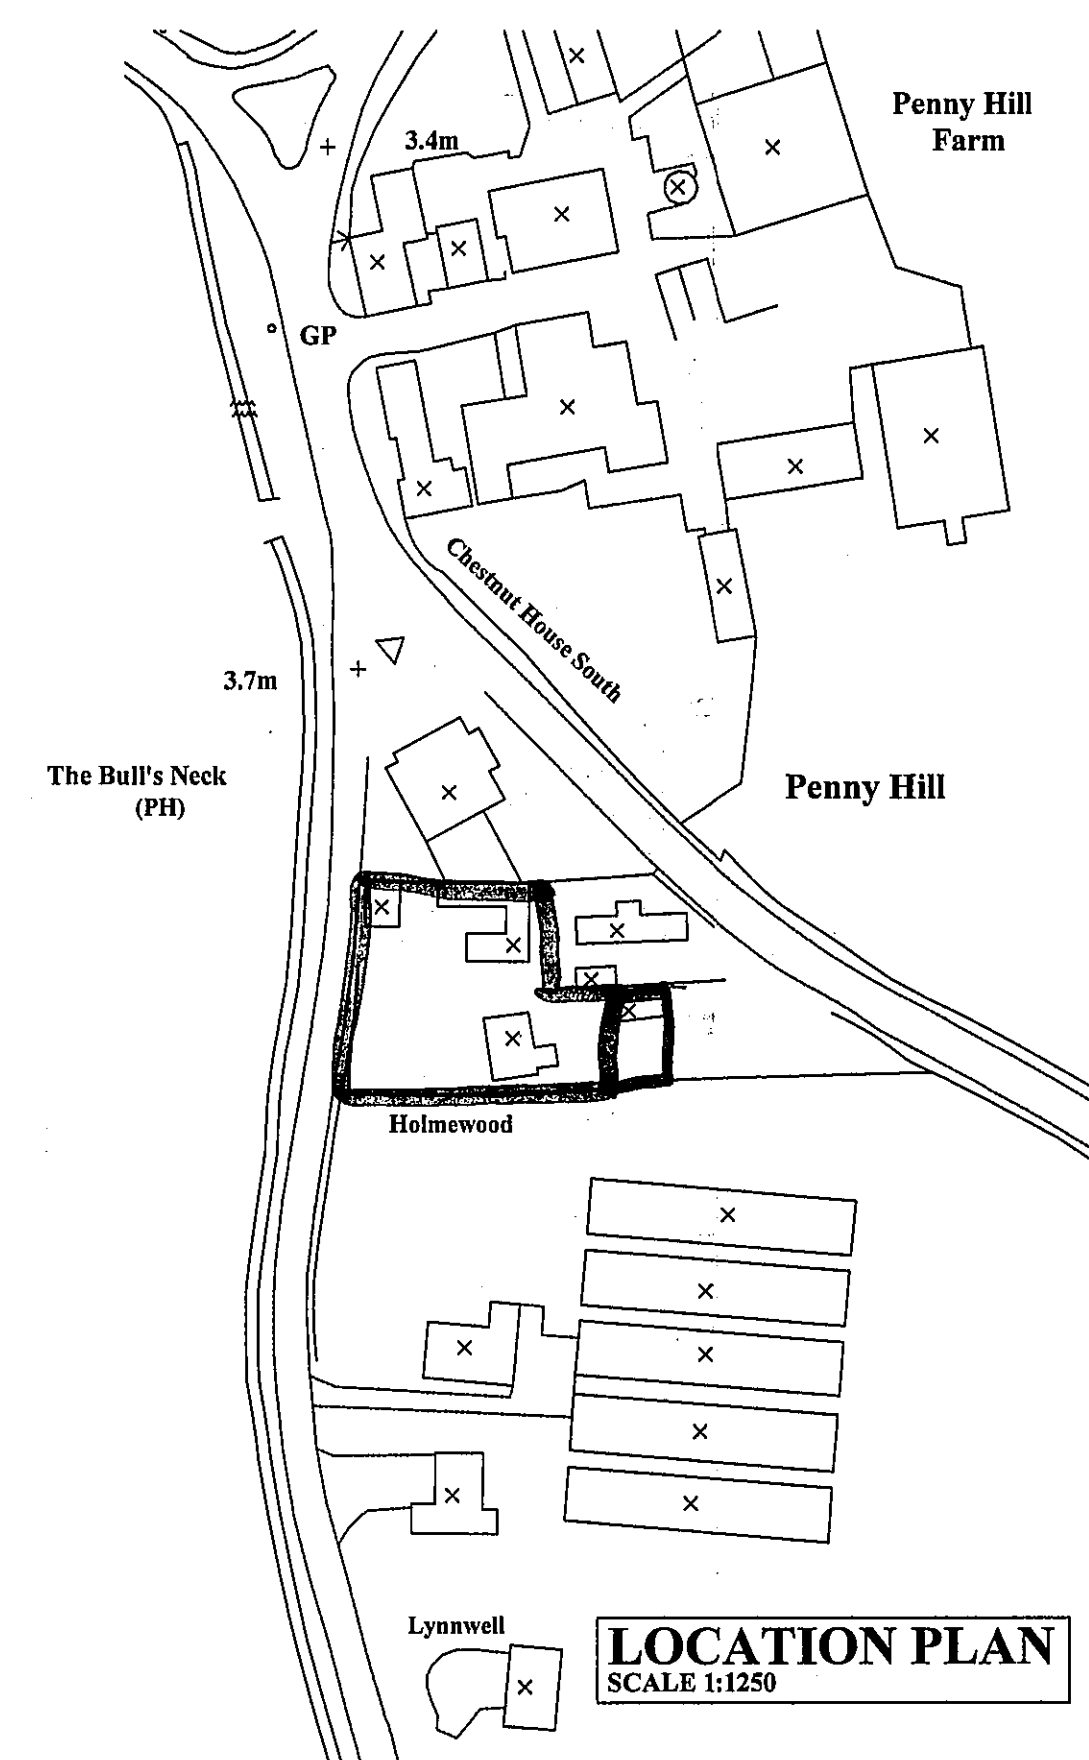

LOCATION PLAN
SCALE 1:1250

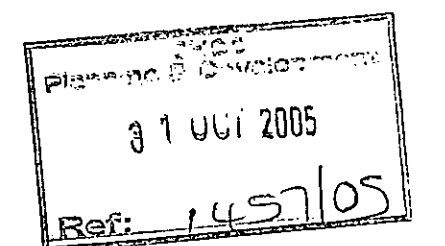

SUPERSEDED

C 28/10/05 Planning requirements
B 19/10/05 Planning requirements
A 22/07/05 Client's requirements

REVISION:

Peter Humphrey Associates Ltd.
ARCHITECTURAL DESIGN AND BUILDING

PROJECT
PROPOSED REPLACEMENT DWELLING
PENNY HILL
HOLBEACH
LINCOLNSHIRE

CLIENT
MR K GITTINS

DATE June 2005 SCALE 1:50 1:100 JOB No. KL/10266/01C

DO NOT SCALE FROM THIS DRAWING
COPYRIGHT: THIS DRAWING MUST NOT BE ISSUED, LOANED OR COPIED
WITHOUT THE CONSENT OF PETER HUMPHREY ASSOCIATES LTD.

Peter Humphrey Associates Ltd.
ARCHITECTURAL DESIGN AND BUILDING
TELEPHONE 01553 660902
FAX 01553 660907
E-MAIL: info.kingslynn@peterhumphrey.co.uk
124 LONDON ROAD, KING'S LYNN, NORFOLK
PE30 5ES
British Institute of
Architectural Technologists