




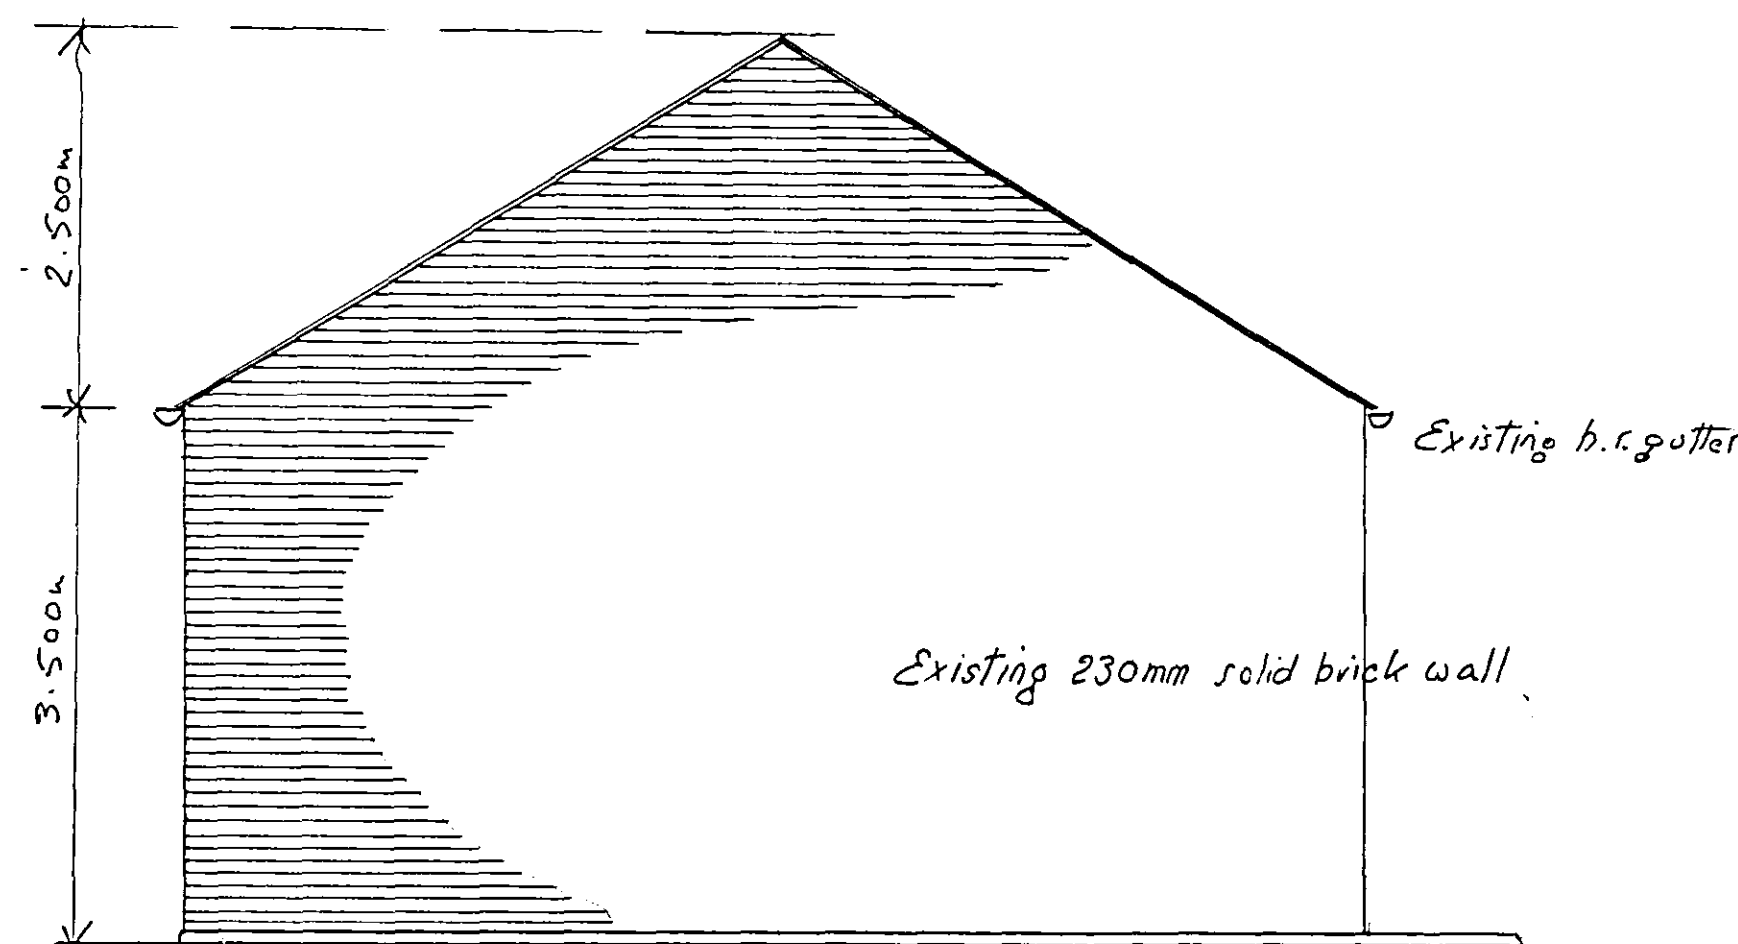

END ELEVATION :- EXISTING

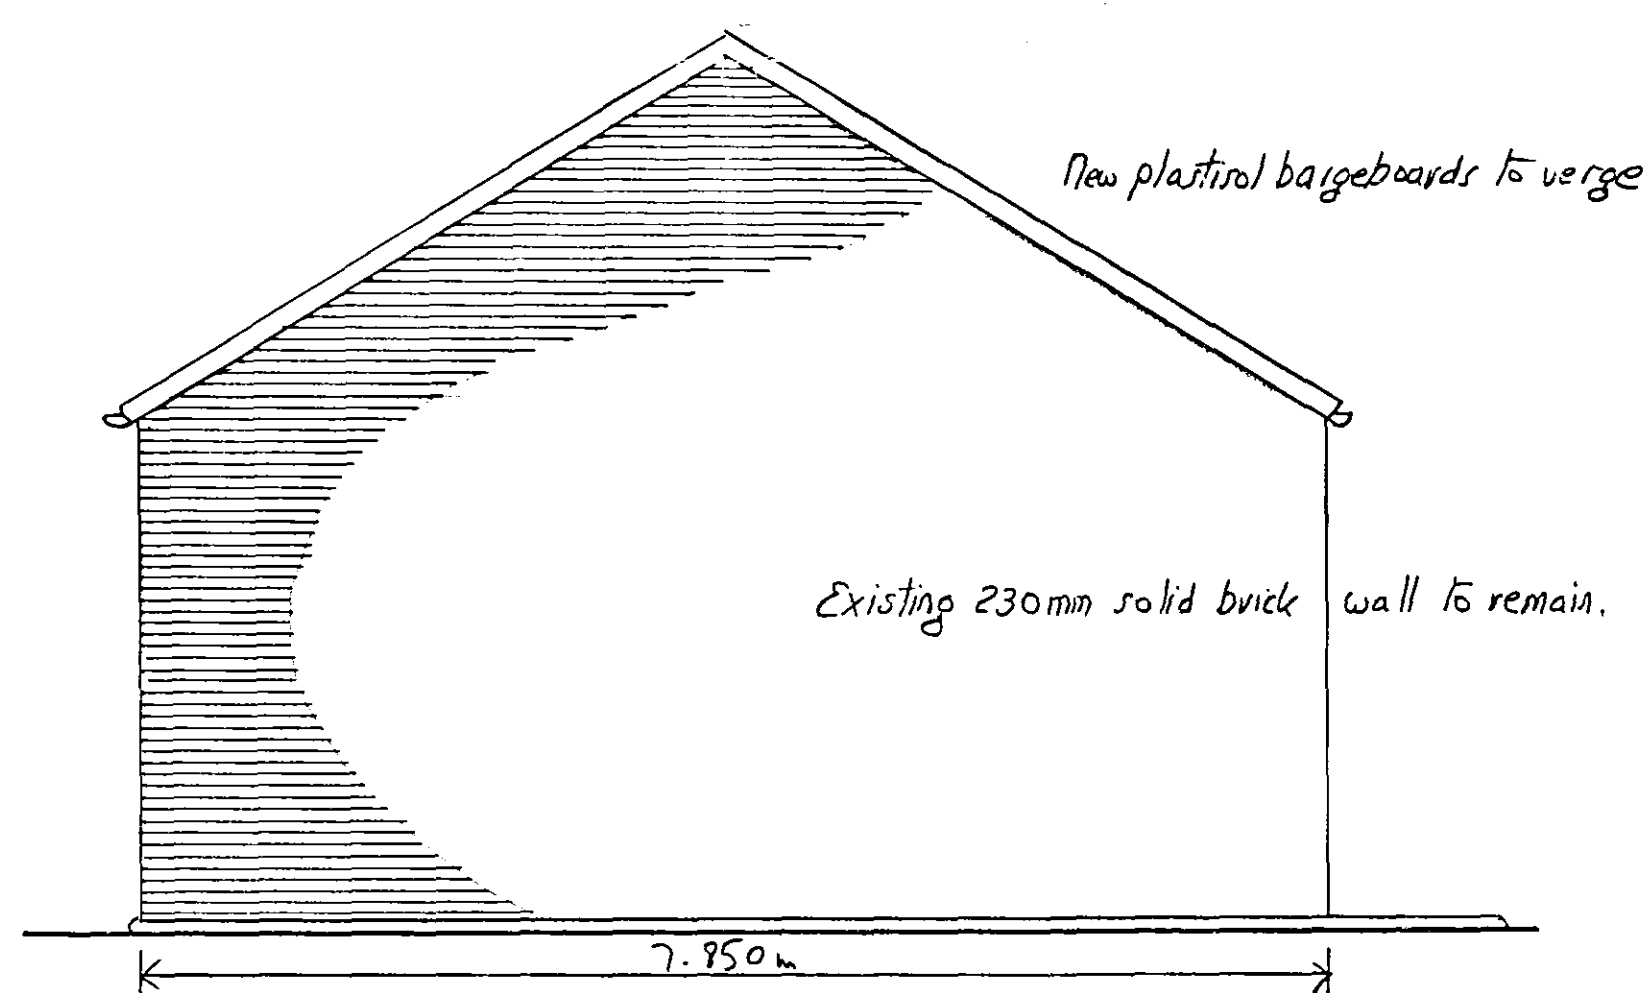

END ELEVATION :- PROPOSED

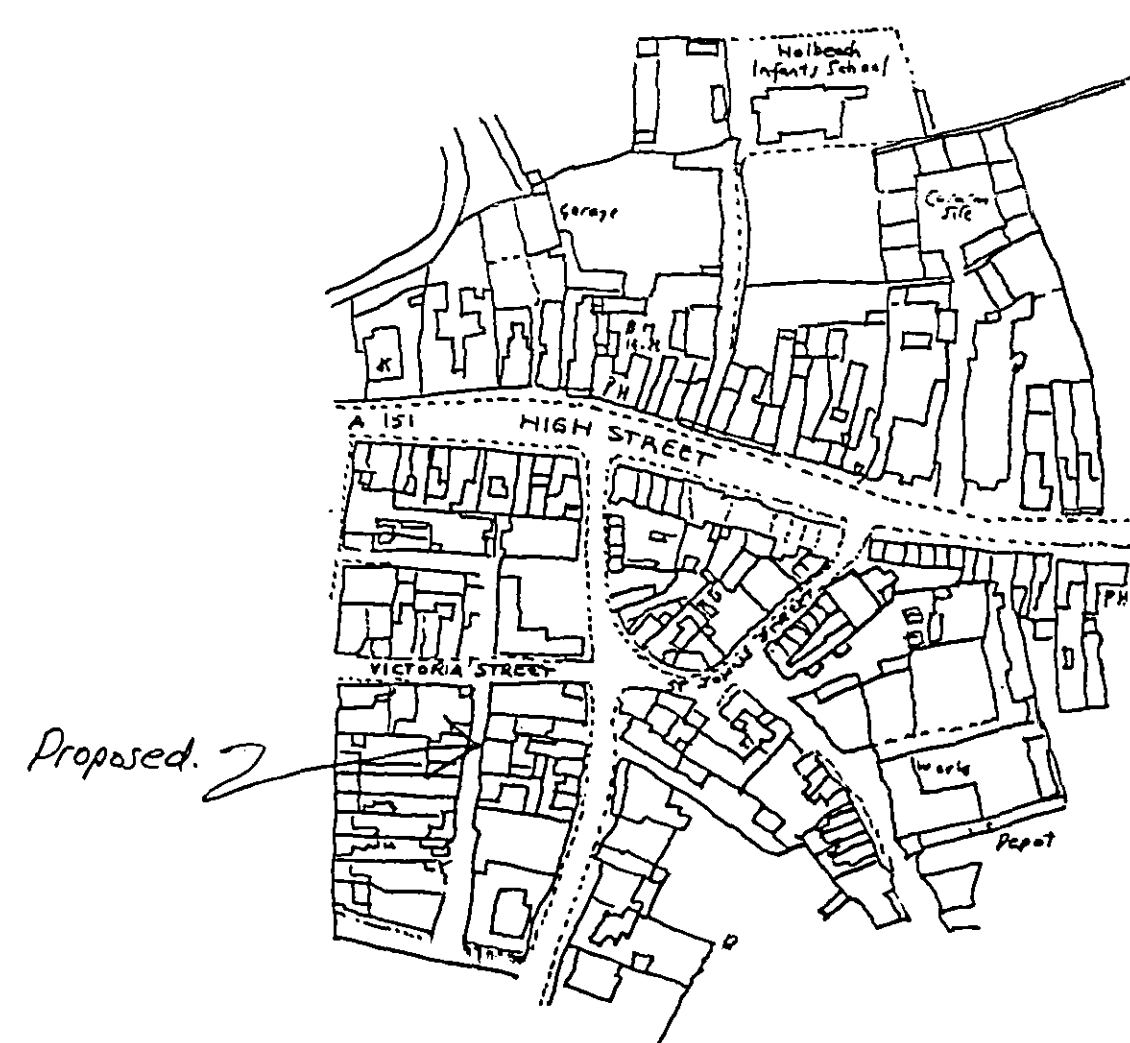


LOCATION PLAN

Scale: 1:2500


New plastic box profile composite roof cladding 80mm insulation colour fastening grey on galvanised steel purlins all on structural steel framework to specialist engineers design.

Vertical cladding of plastic box profile composite 60mm insulation colour fastening grey on galvanised steel purlins all on structural steel framework to engineers design.


Existing slate roof on timber battens & timber trusses replaced with plastic box profile composite roof cladding on galvanised steel purlins all on structural steel framework to specialist engineers design.

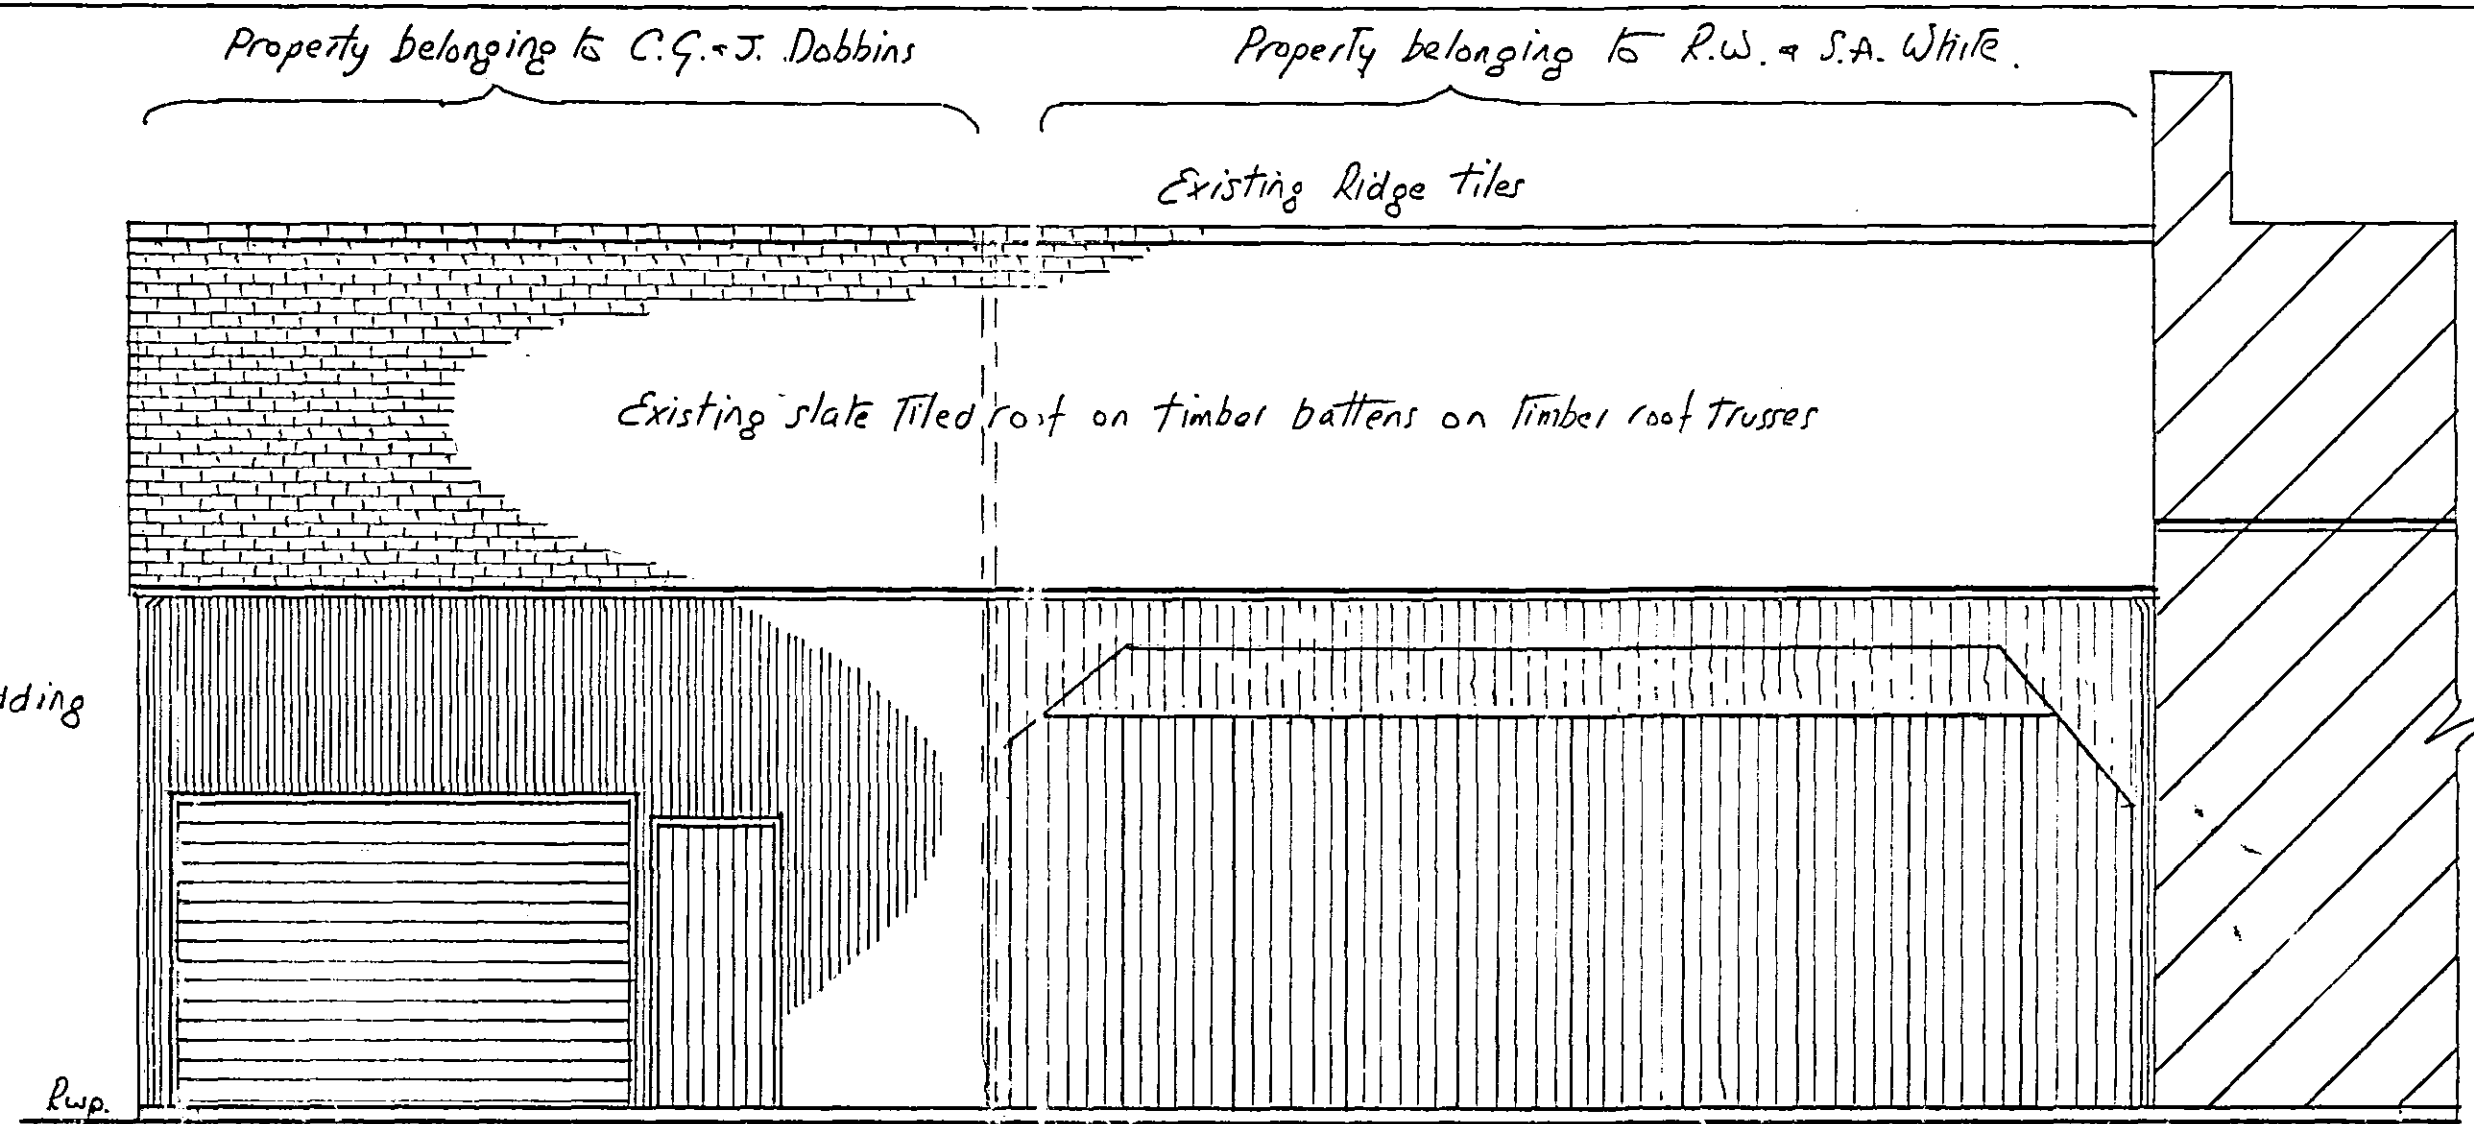

FRONT ELEVATION :- EXISTING

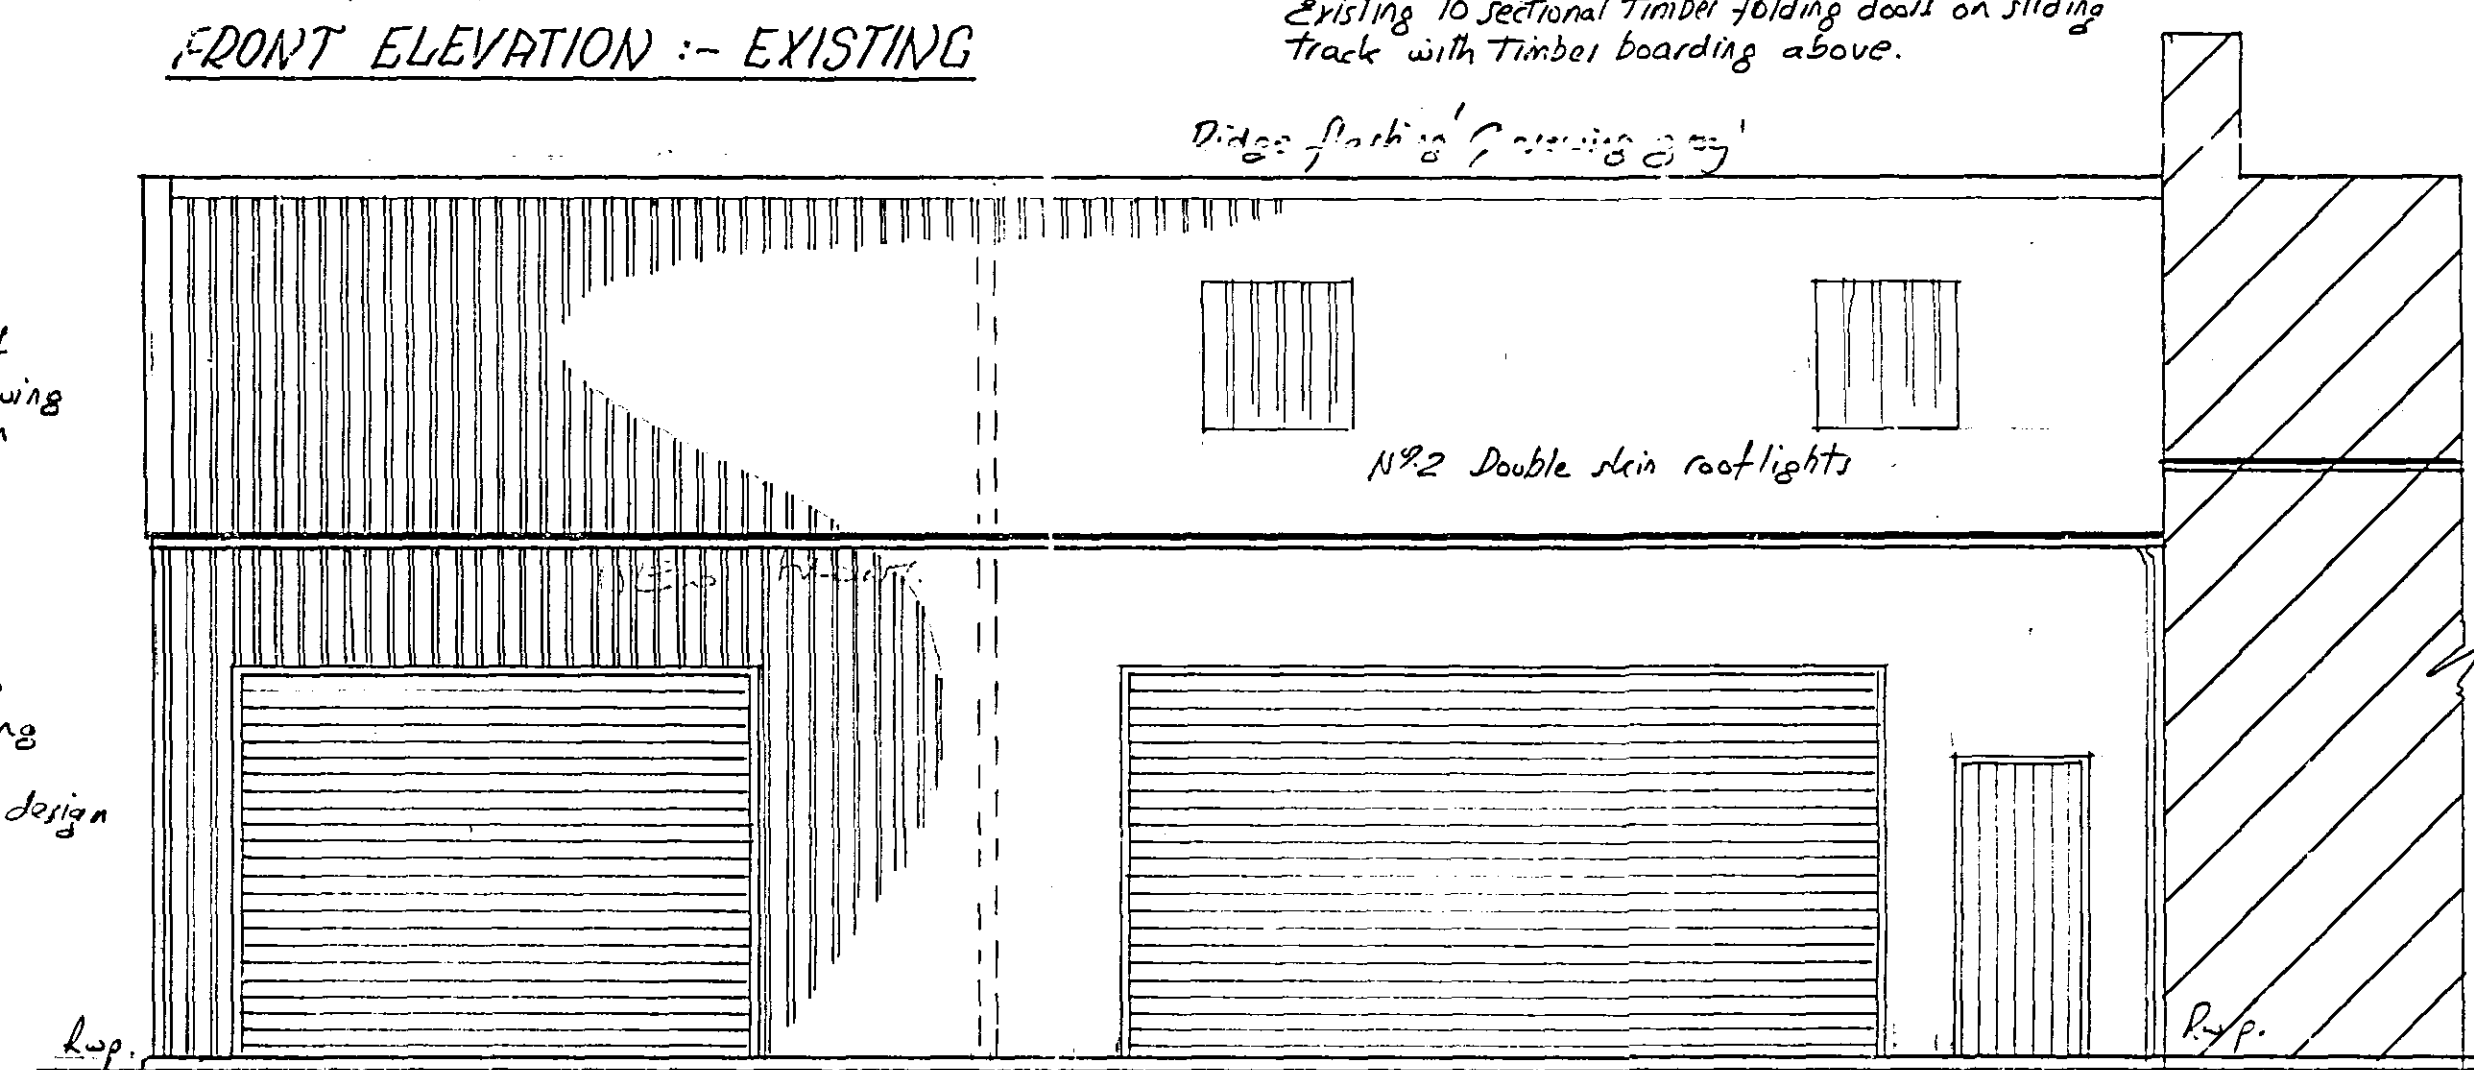

FRONT ELEVATION :- PROPOSED

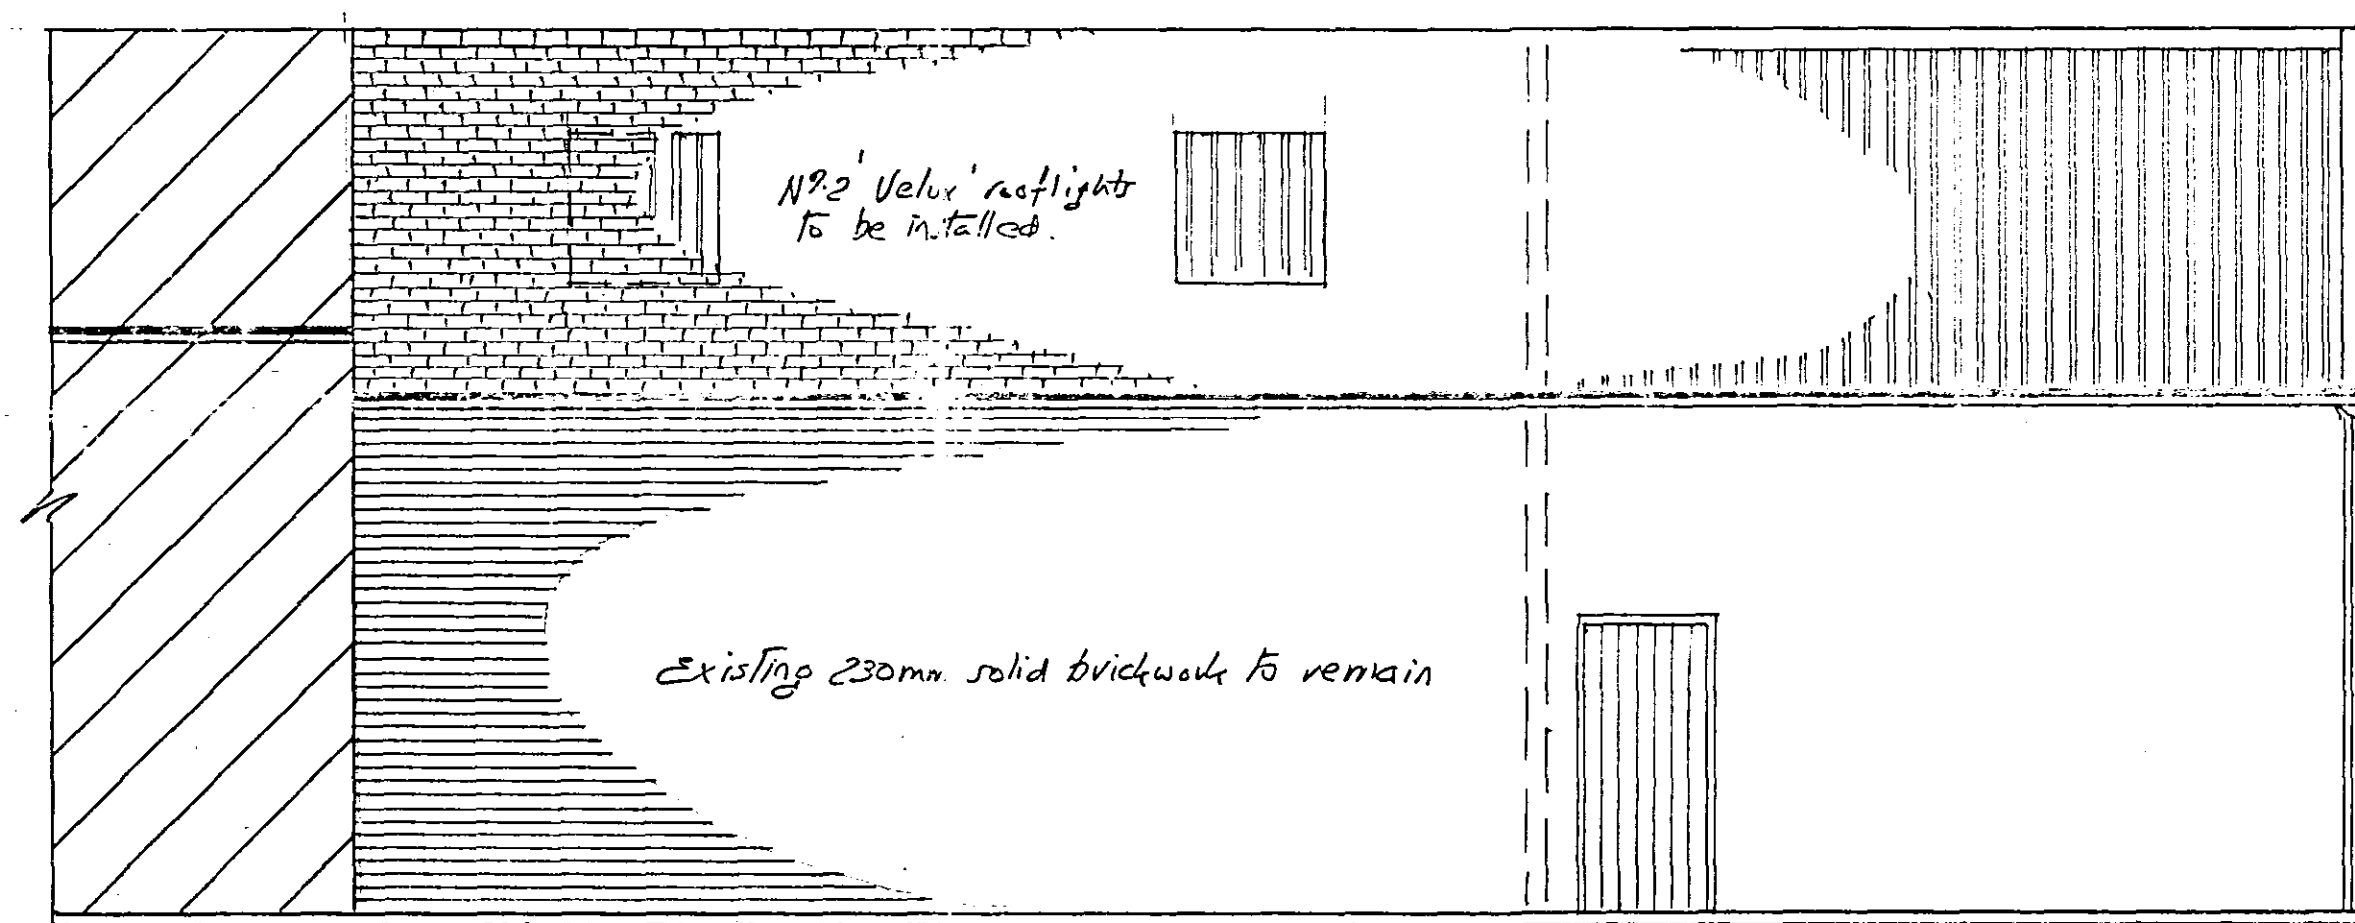

REAR ELEVATION :- EXISTING & PROPOSED

DETERMINED PLAN

PROPOSED RENOVATION & REFURBISHMENT OF EXISTING GARAGE & WAREHOUSE AT GREEN LANE, HOLBEACH FOR R.W. & S.A. WHITE & C.G. & J. DOBBINS.

Scale 1:50

Drawn:- R.W.

Date Oct '06

149766