


Limitations
 All dimensions shall be taken from site from actual work.
 Under no circumstances shall measurements be taken from this drawing for construction or ordering purposes.
 All given dimensions shall be checked by the Builder/Contractor and will be their responsibility from commencement of work.
 No works will be executed or installed by Mark Dennis - Architectural Services.
 Health and safety
 The Employer/Client shall ensure that the selected contractor/builder is conversant with and adopts all measures necessary to achieve compliance with current health and safety legislation.

DO NOT SCALE FROM THIS DRAWING


This drawing is copyright and may not be altered, traced, copied, photographed or used for any other purpose other than that for which it is issued without consent of Mark Dennis - Architectural Services. The General Contractor is to check all dimensions on site and report any discrepancies to the Architect.

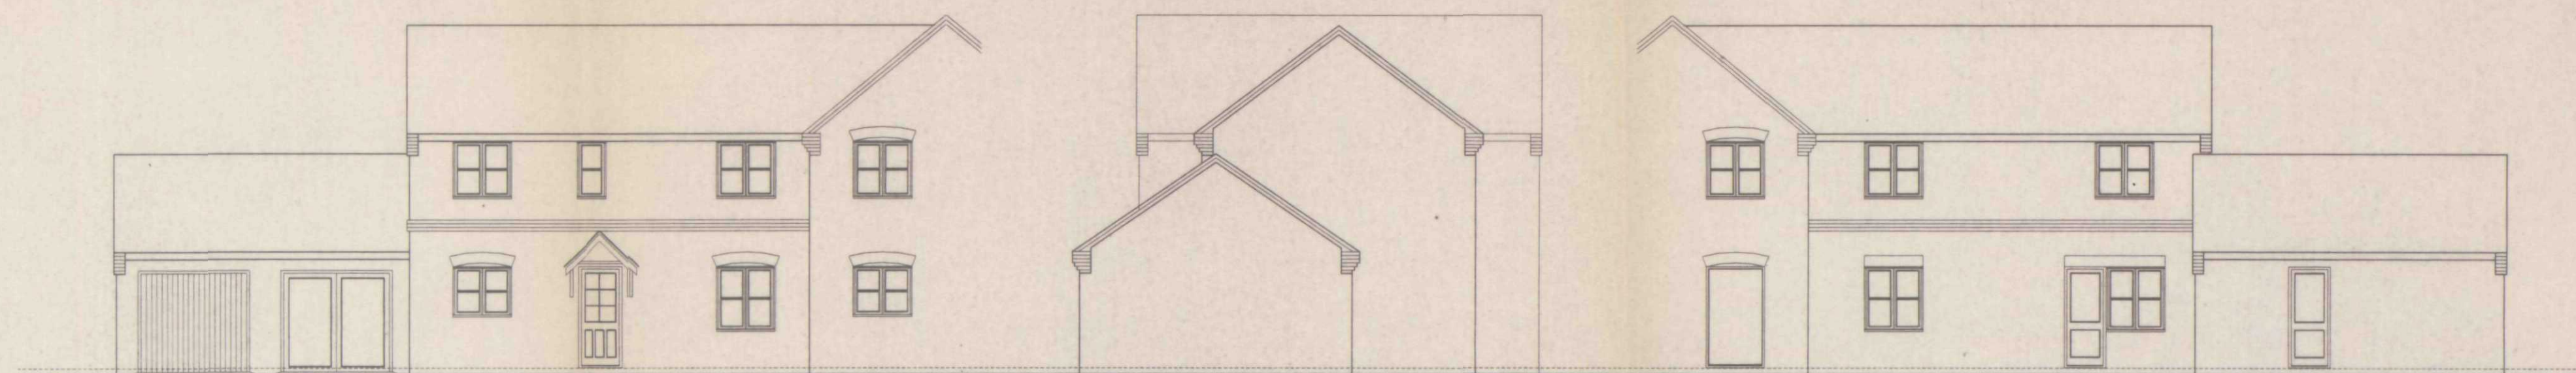

FRONT ELEVATION - from Broome Way
 EXISTING ELEVATIONS

SIDE ELEVATION

REAR ELEVATION

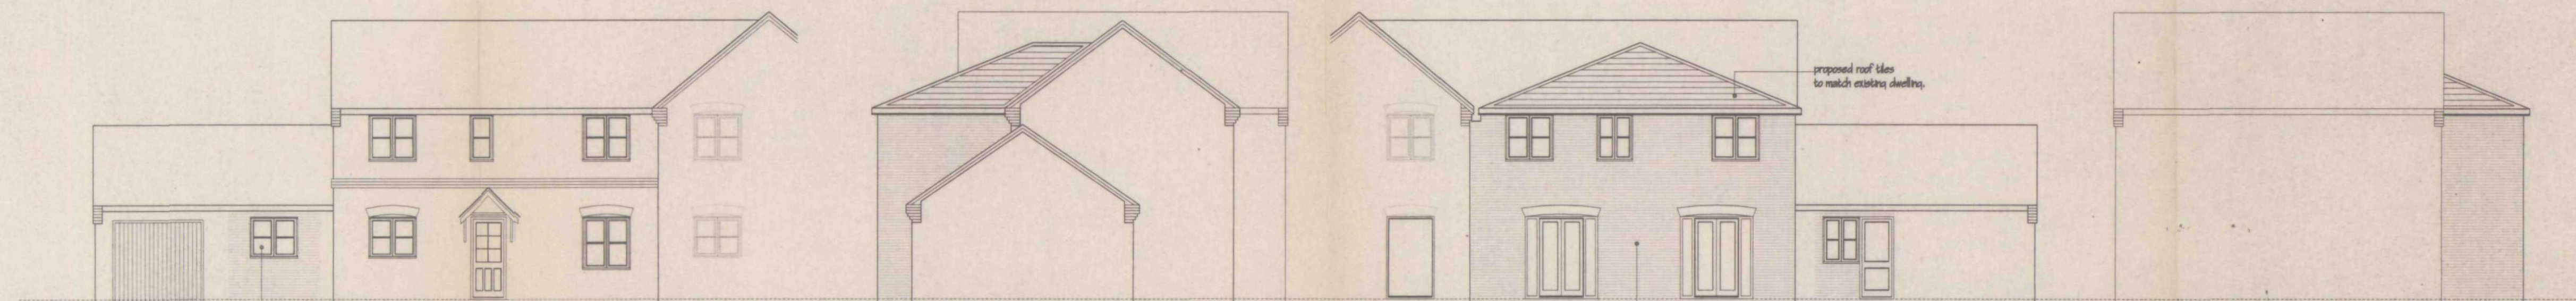


FRONT ELEVATION - from Broome Way
 PROPOSED ELEVATIONS


SIDE ELEVATION

REAR ELEVATION


SIDE ELEVATION

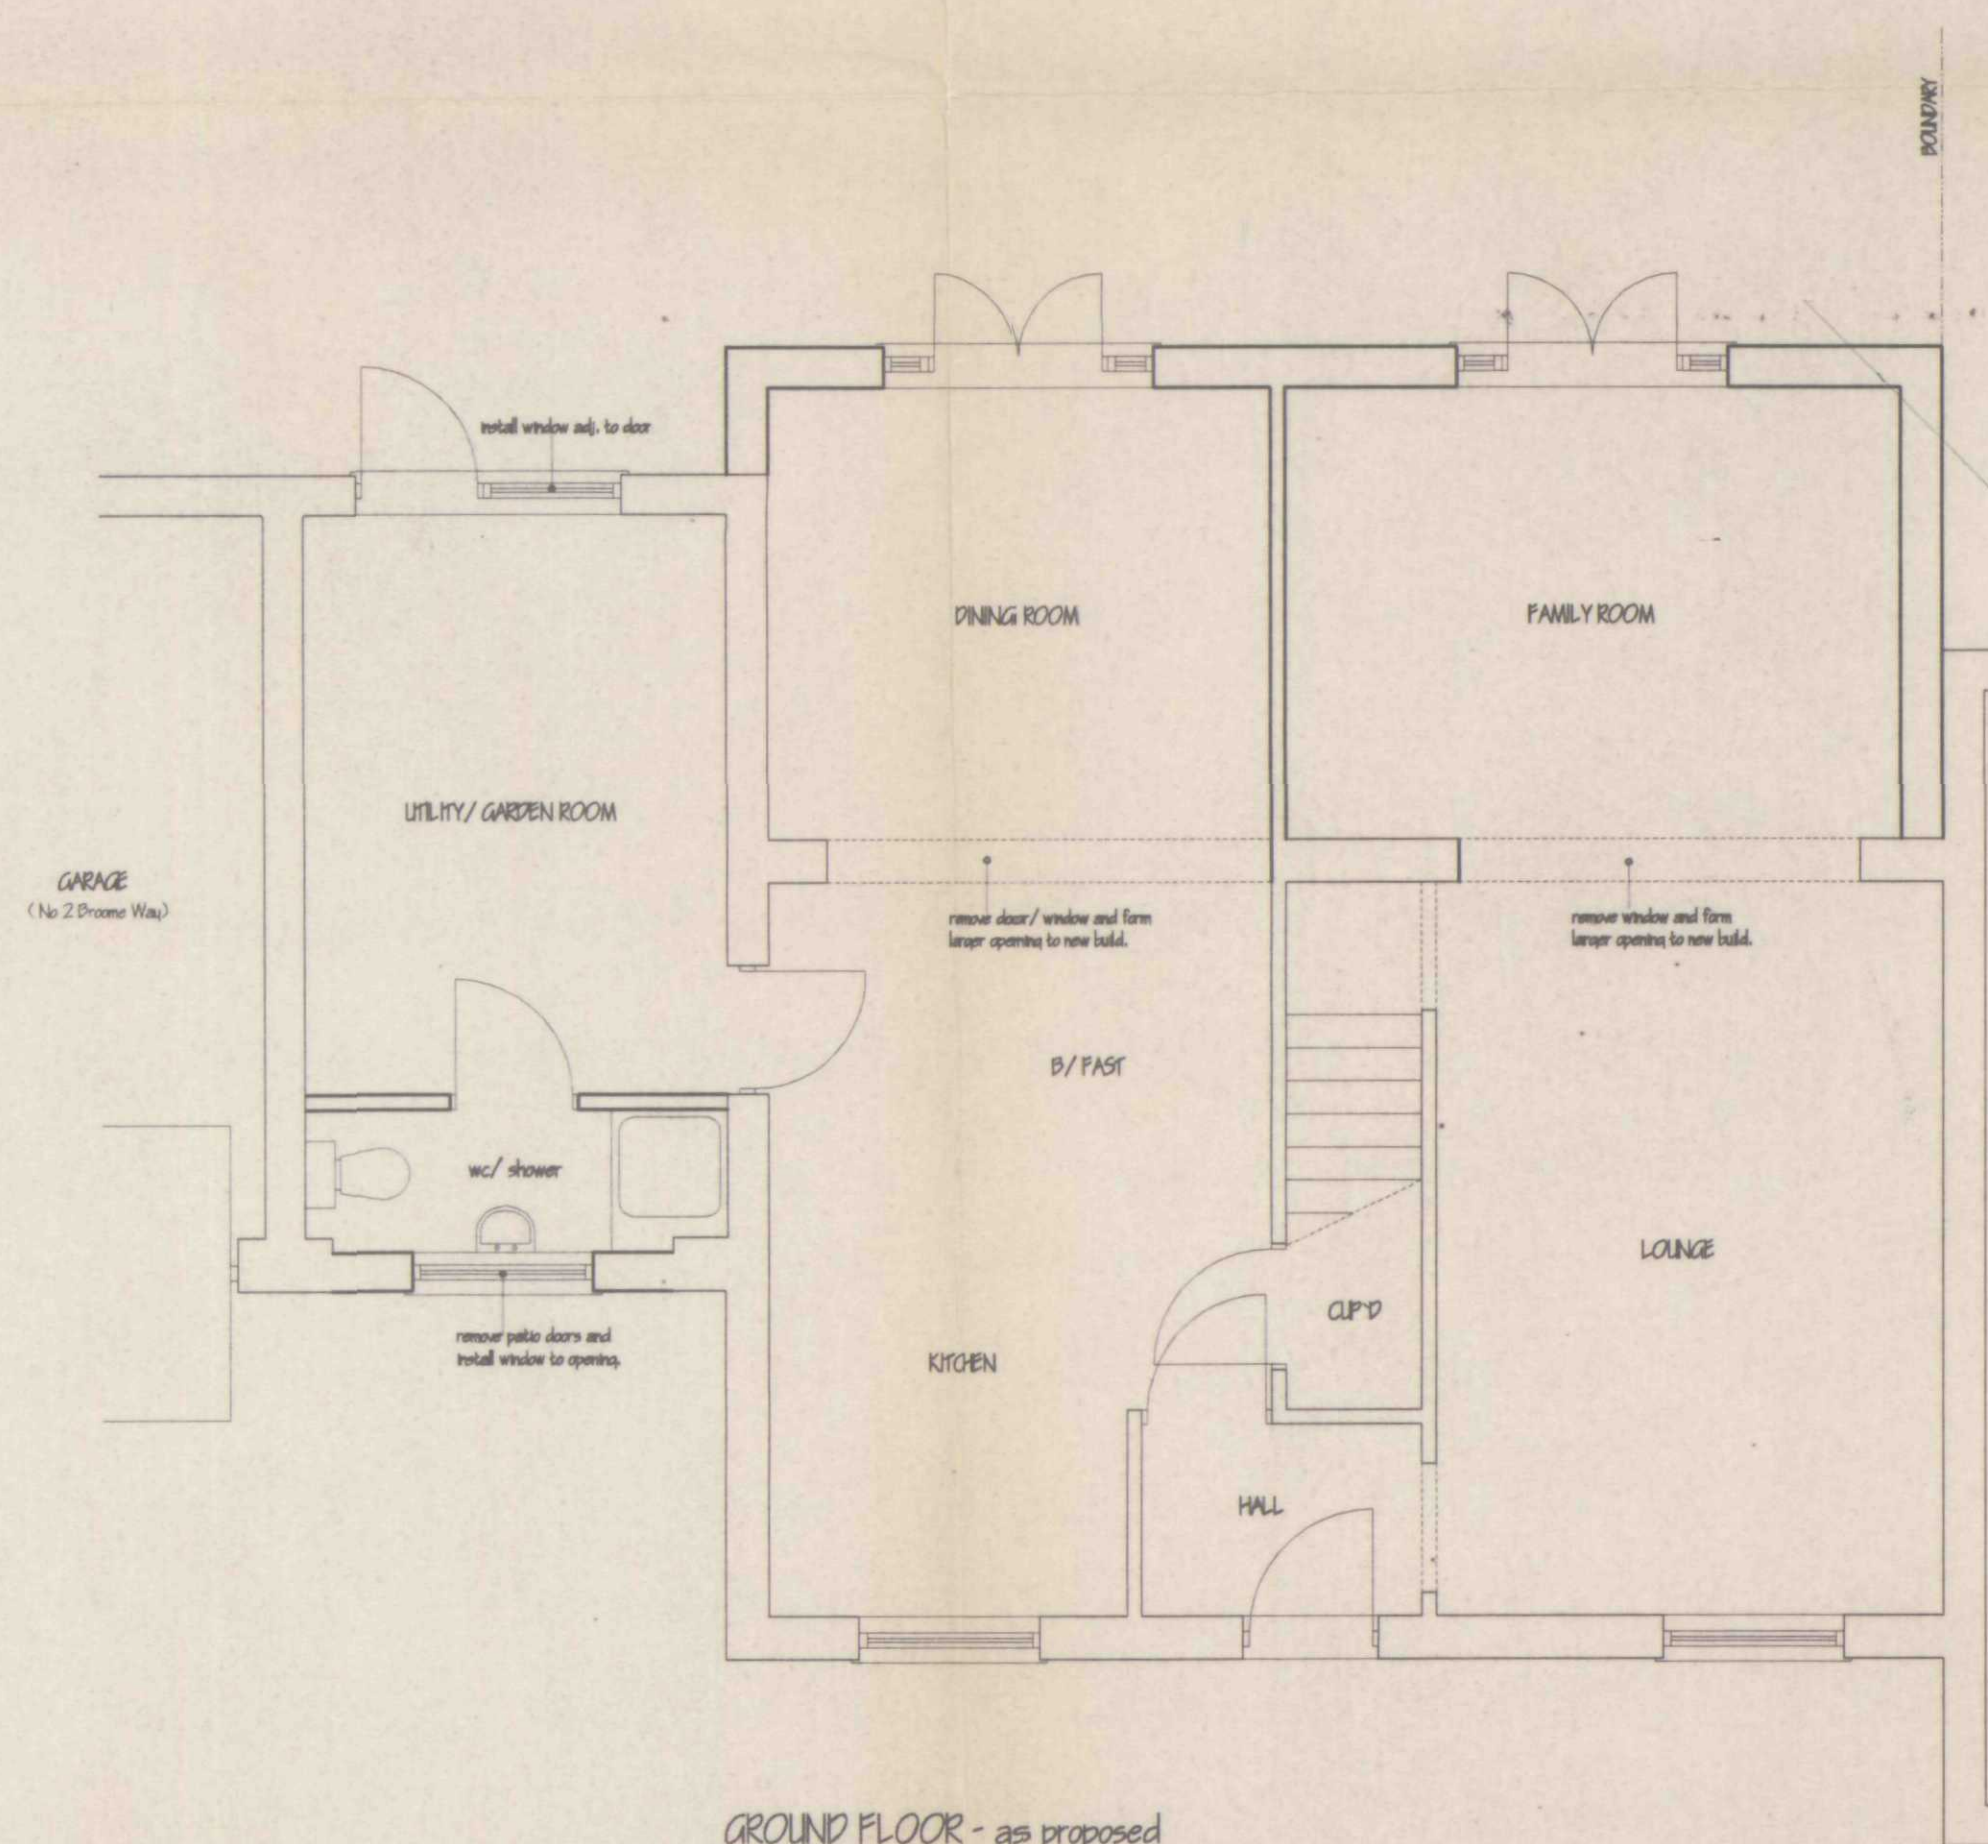

GROUND FLOOR - as proposed

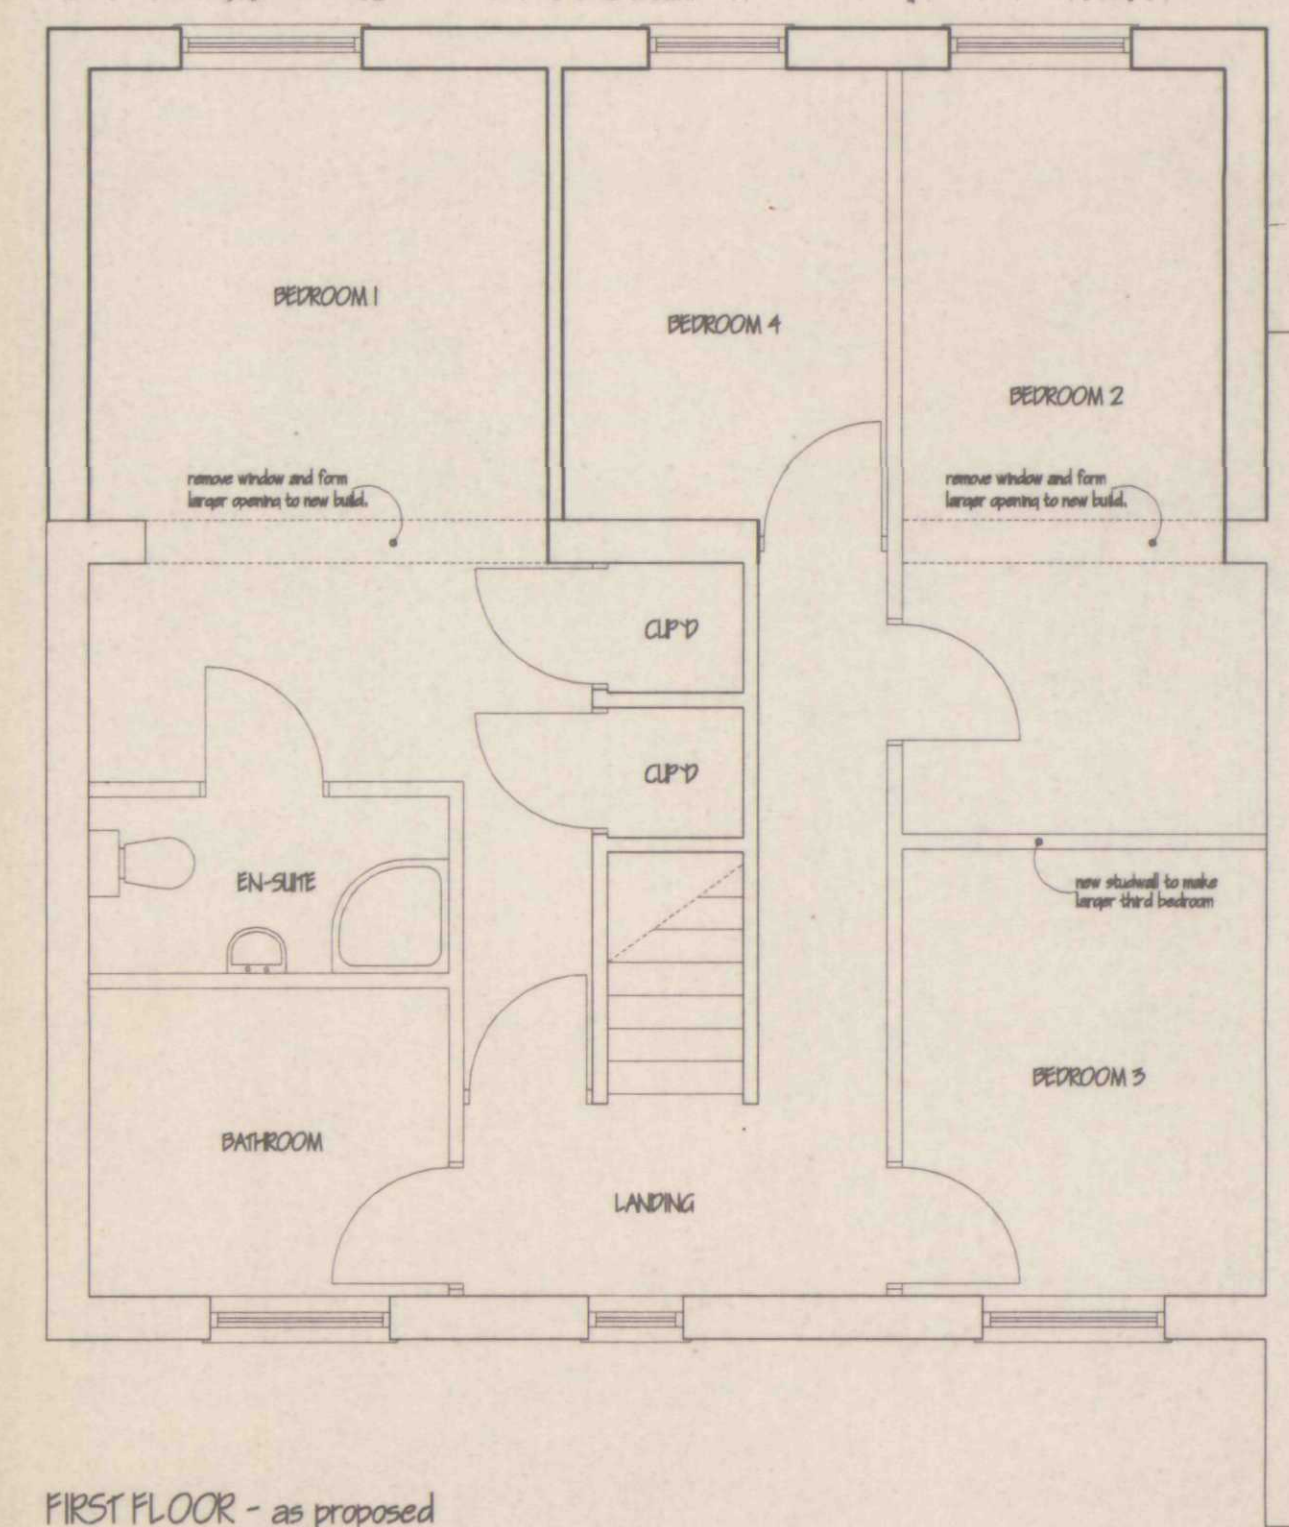

FIRST FLOOR - as proposed

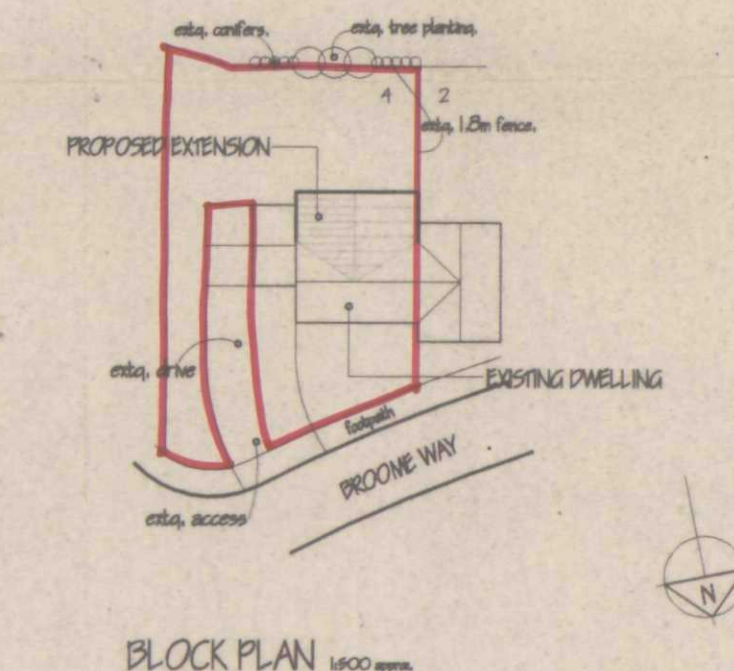

BLOCK PLAN 1:500 approx.

MARK DENNIS
 architectural services
 32 PRIMROSE CRESCENT - PINCHBECK
 SPALDING - LINCOLNSHIRE - PE11 3RT
 TEL: 01775 760396 FAX: 01775 760396

**DETERMINED
 PLAN**

SHDC
 PLANNING & DEVELOPMENT
 12 DEC 2003

Ref. 1499/03

PROJECT TITLE
**PROPOSED EXTENSION AND ALTERATIONS AT
 No 4 BROOME WAY, HOLBEACH,
 SPALDING, LINCOLNSHIRE.**
 FOR: MR & MRS P BLAKE.
 LAYOUTS, ELEVATIONS & BLOCK PLAN.

REV	DESCRIPTION	DATE	BY

SCALE
 1:100, 1:150, 1:500
 DRAWN
 MD
 DATE
 DEC 03
 DRAWING No.
 03.034/01