






SIDE ELEVATION

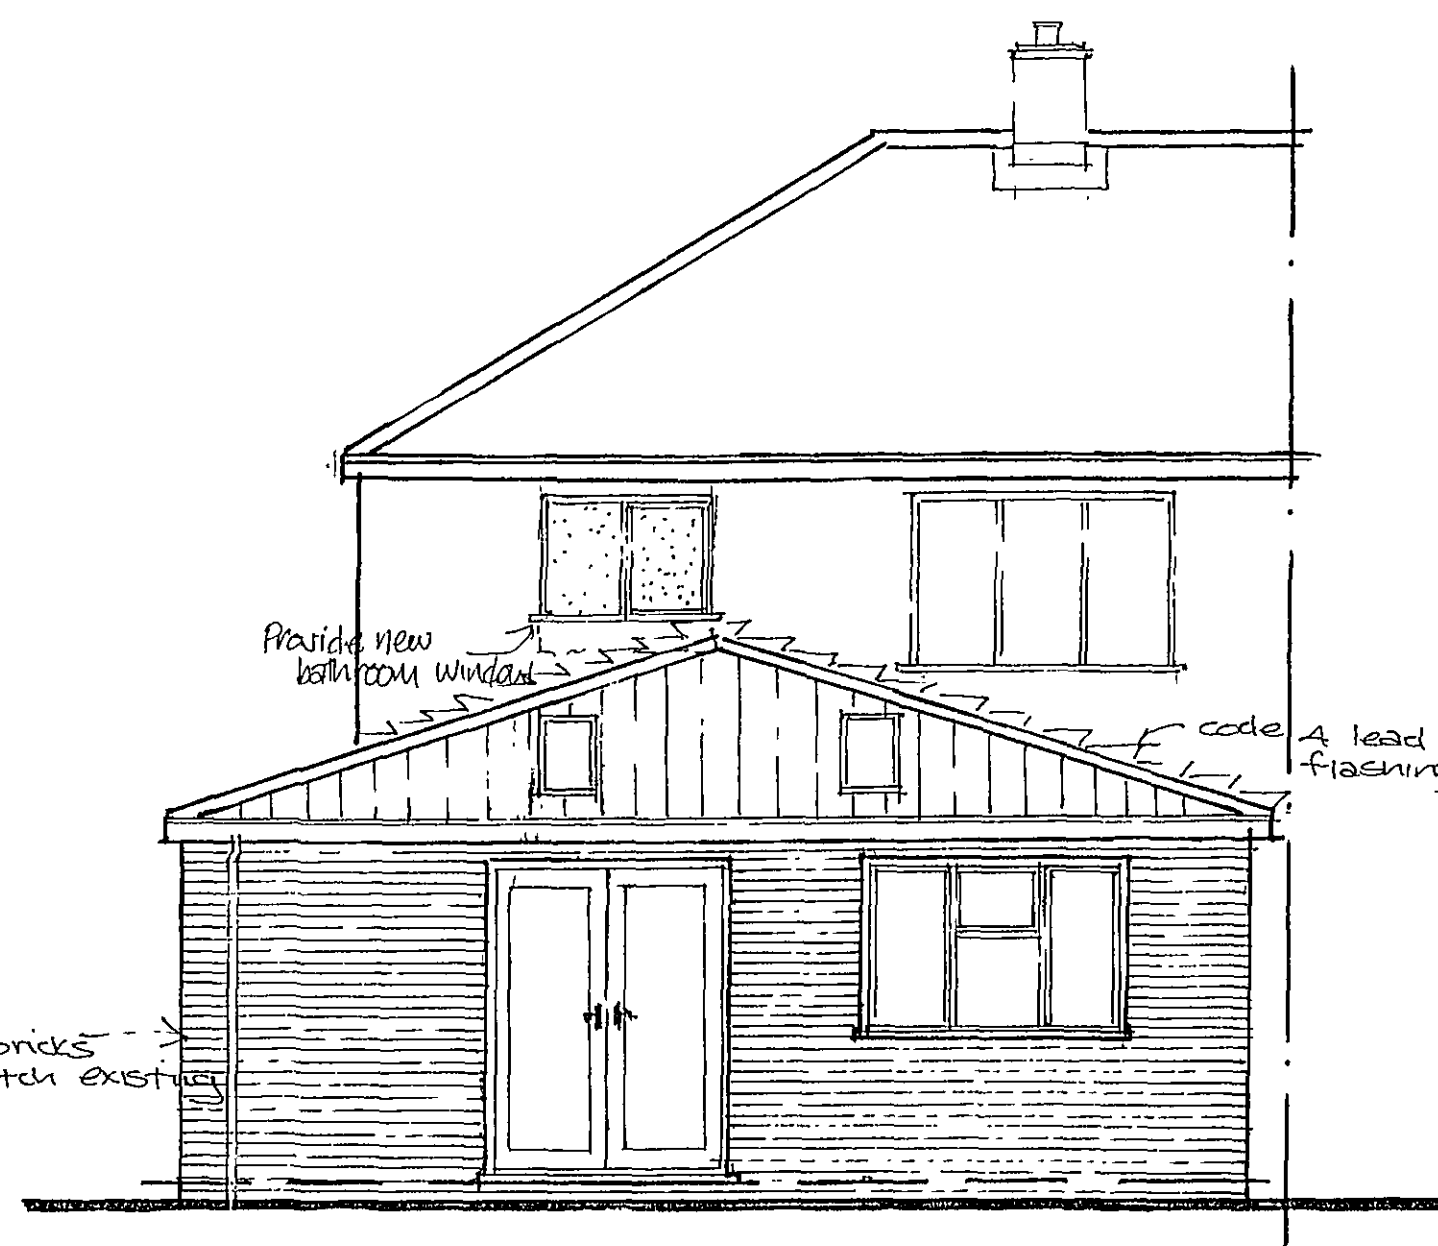

REAR ELEVATION

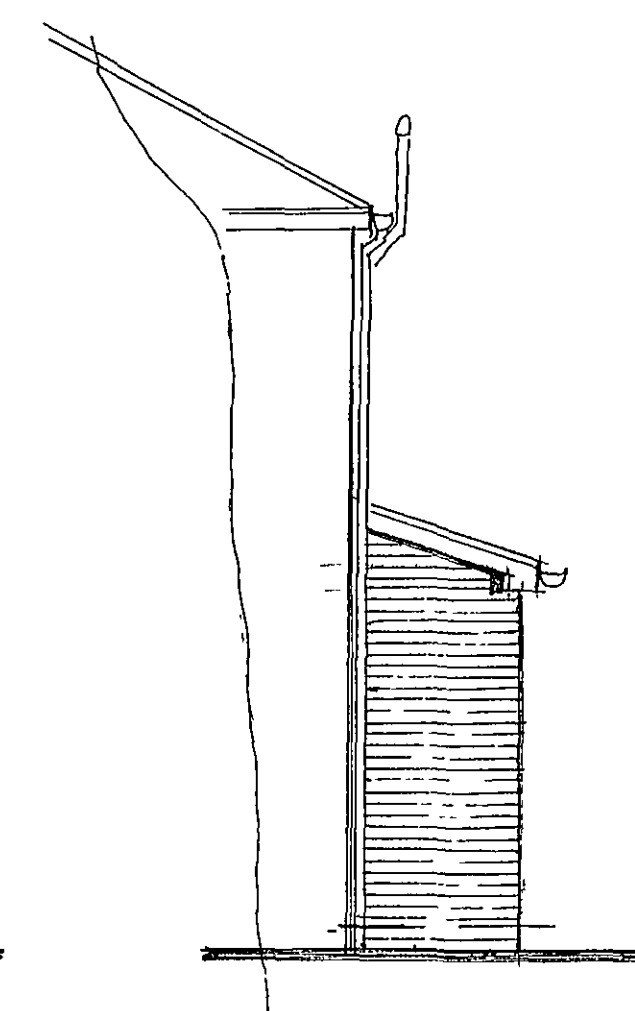

PART FRONT ELEVATION

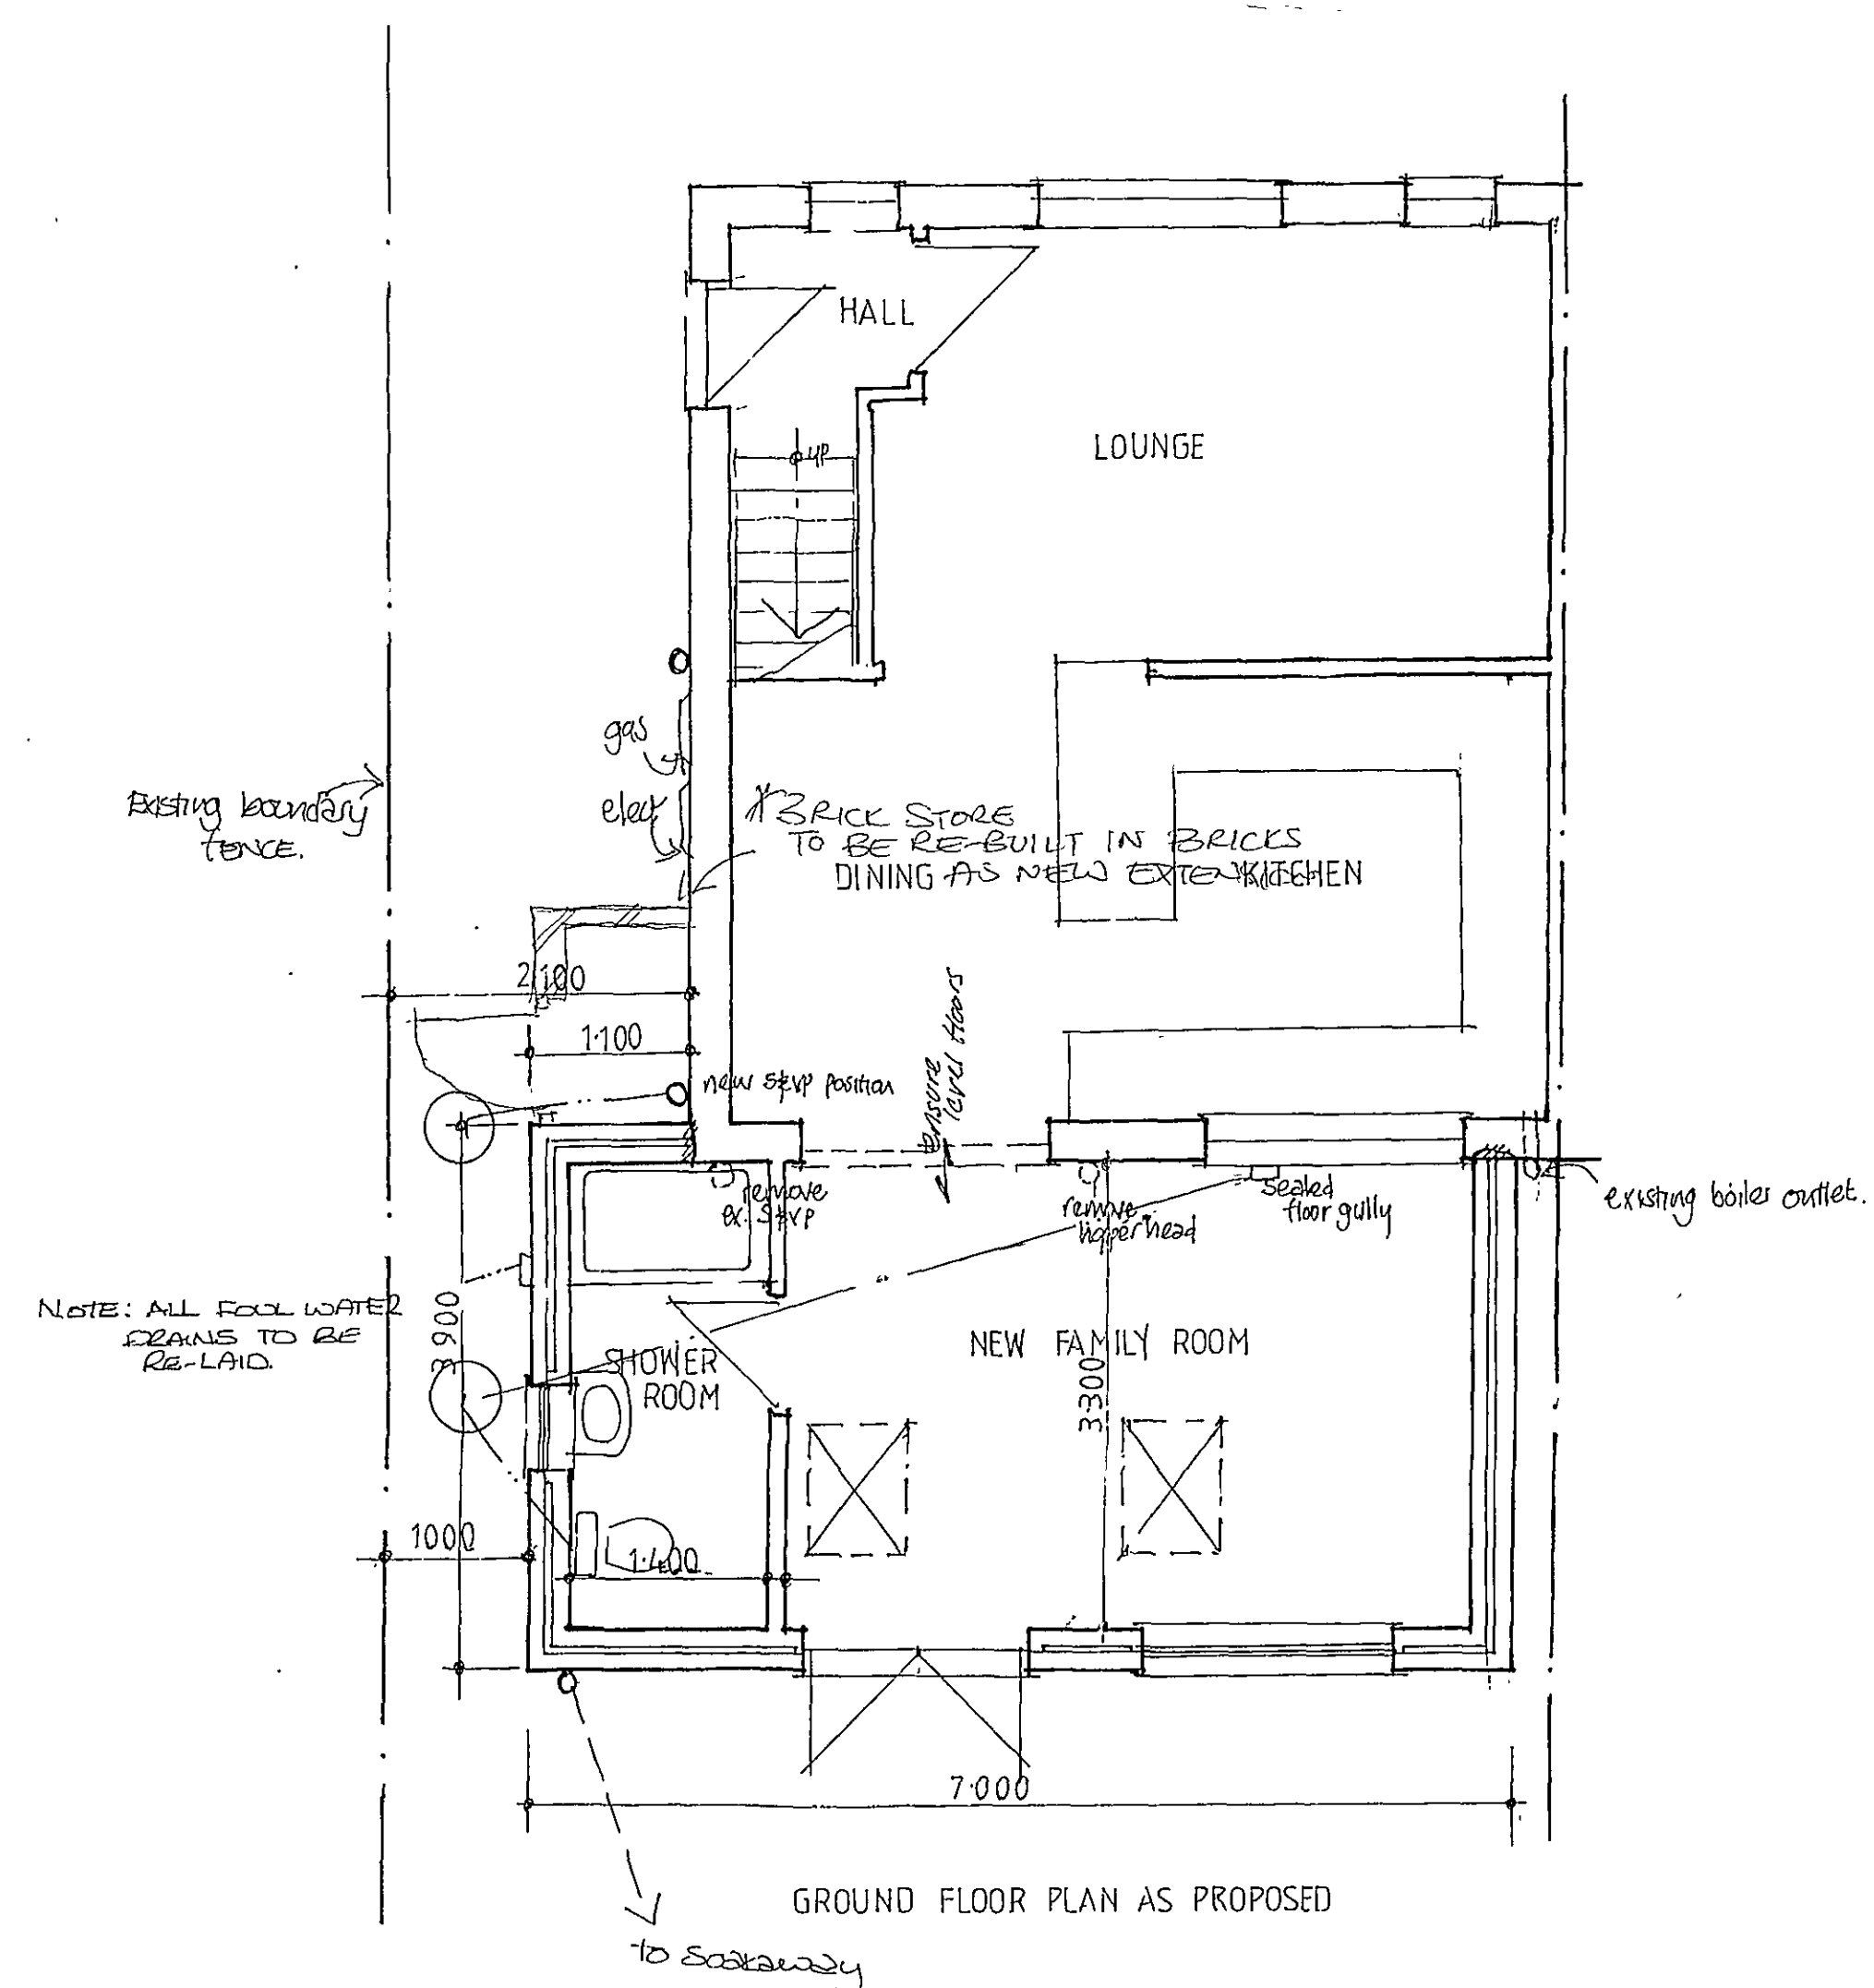

project: PROPOSED SINGLE STOREY EXTENSION AT REAR
49 HALL HILL ROAD, HOLBEACH, Lincs.

clients: MR AND MRS A IVATT.

scale: 1:50

date: NOV, 07.