

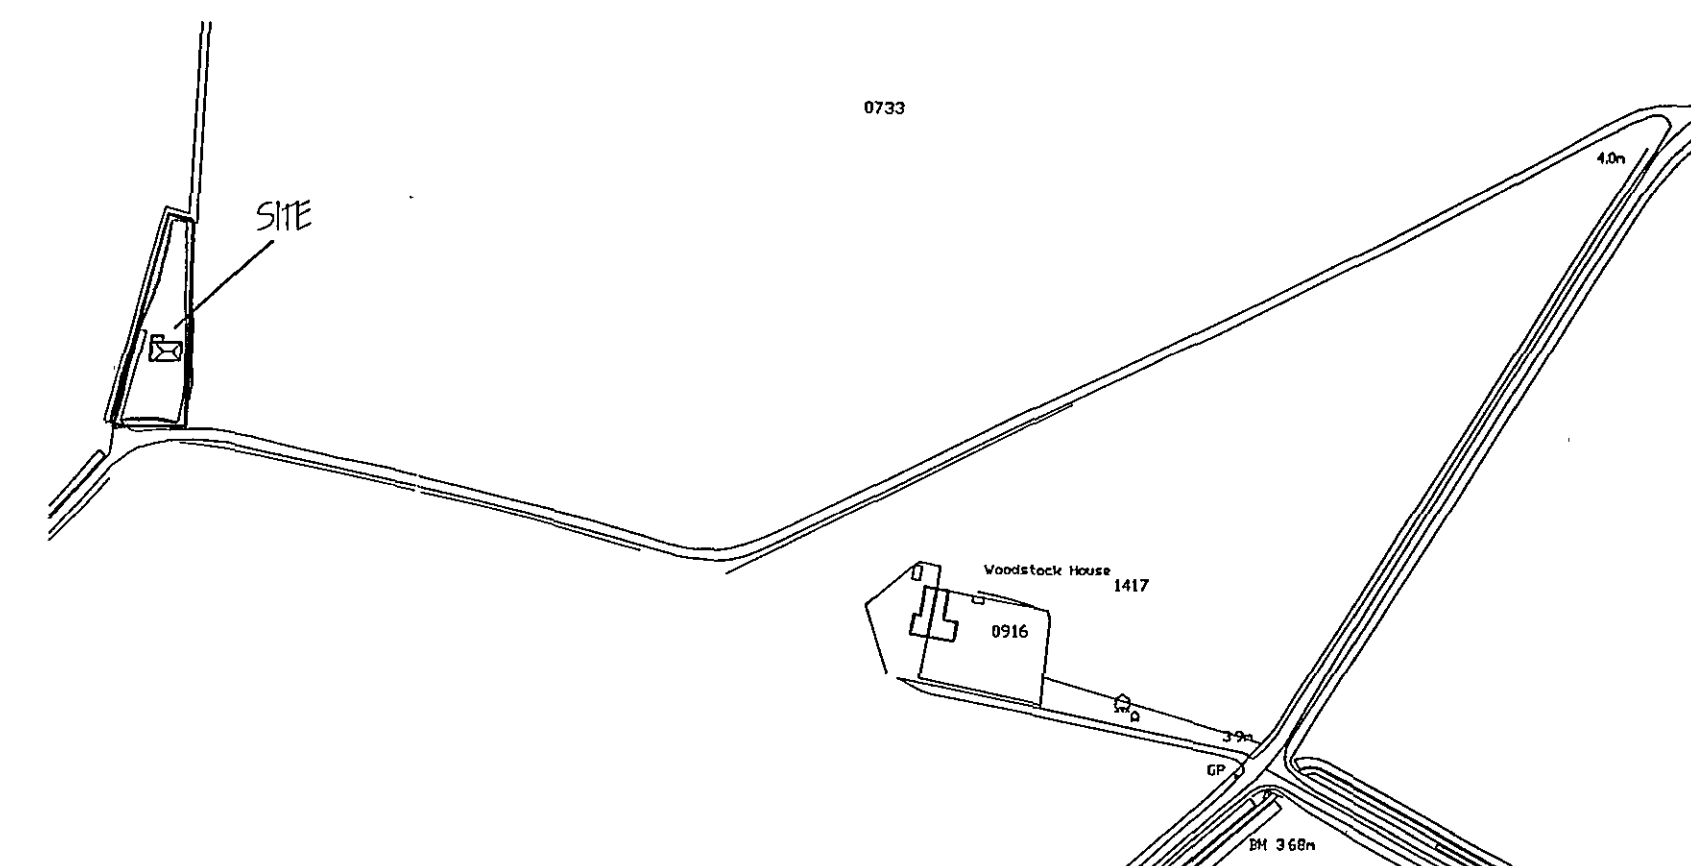
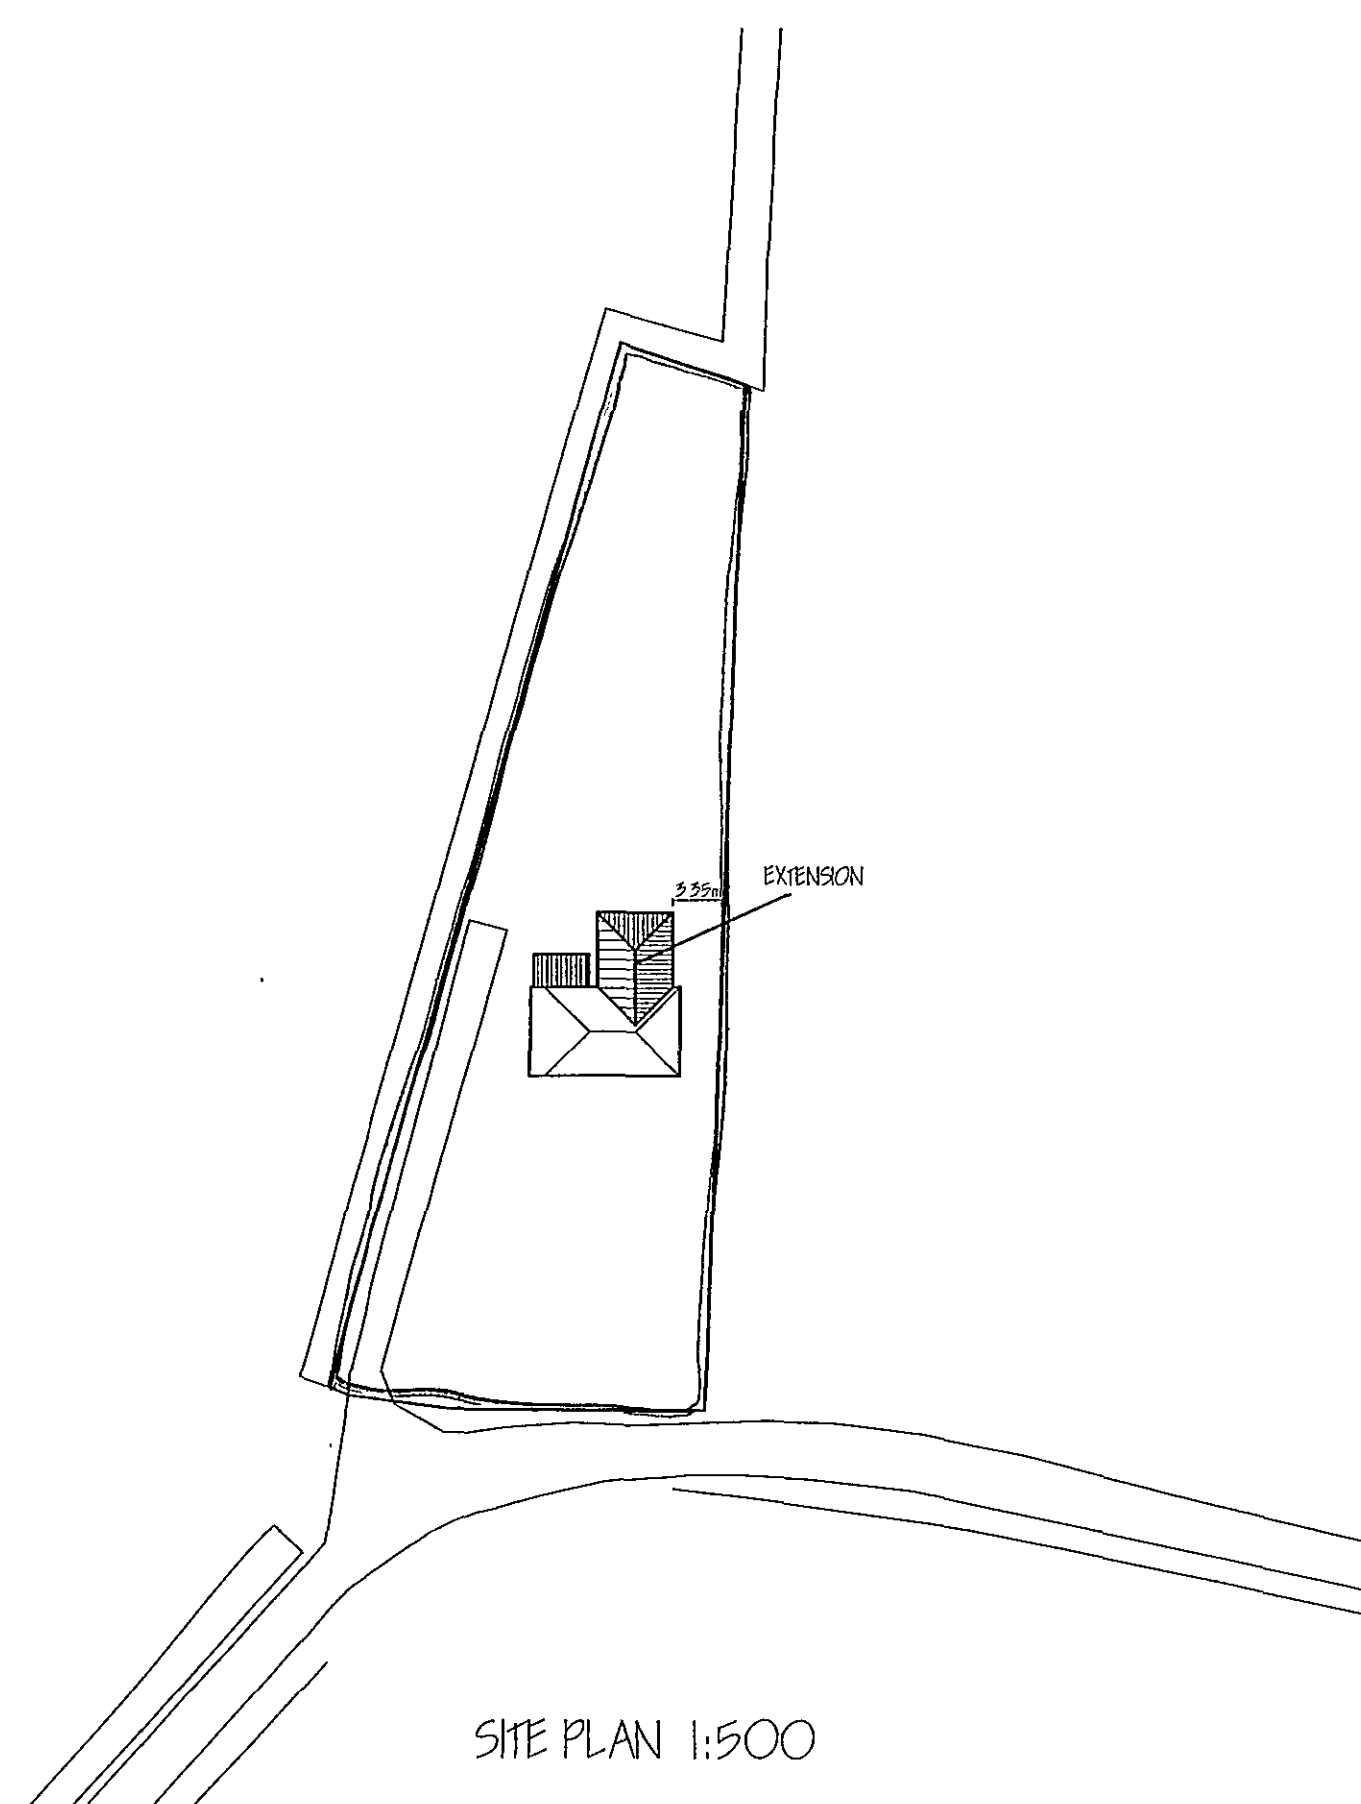
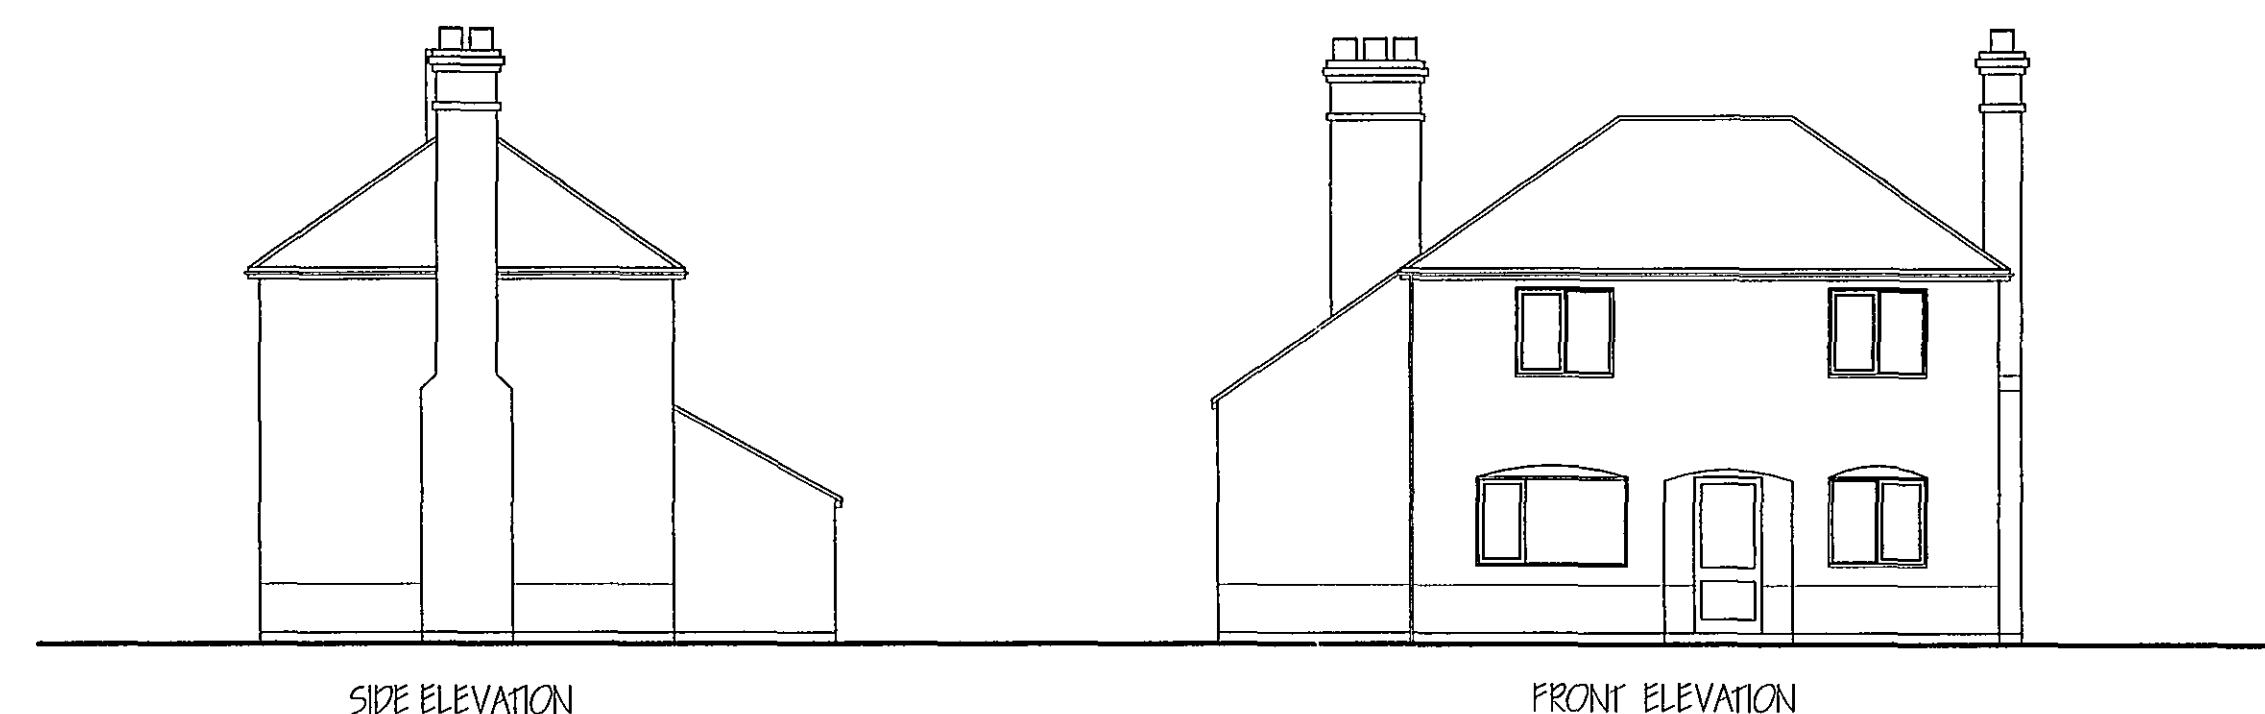


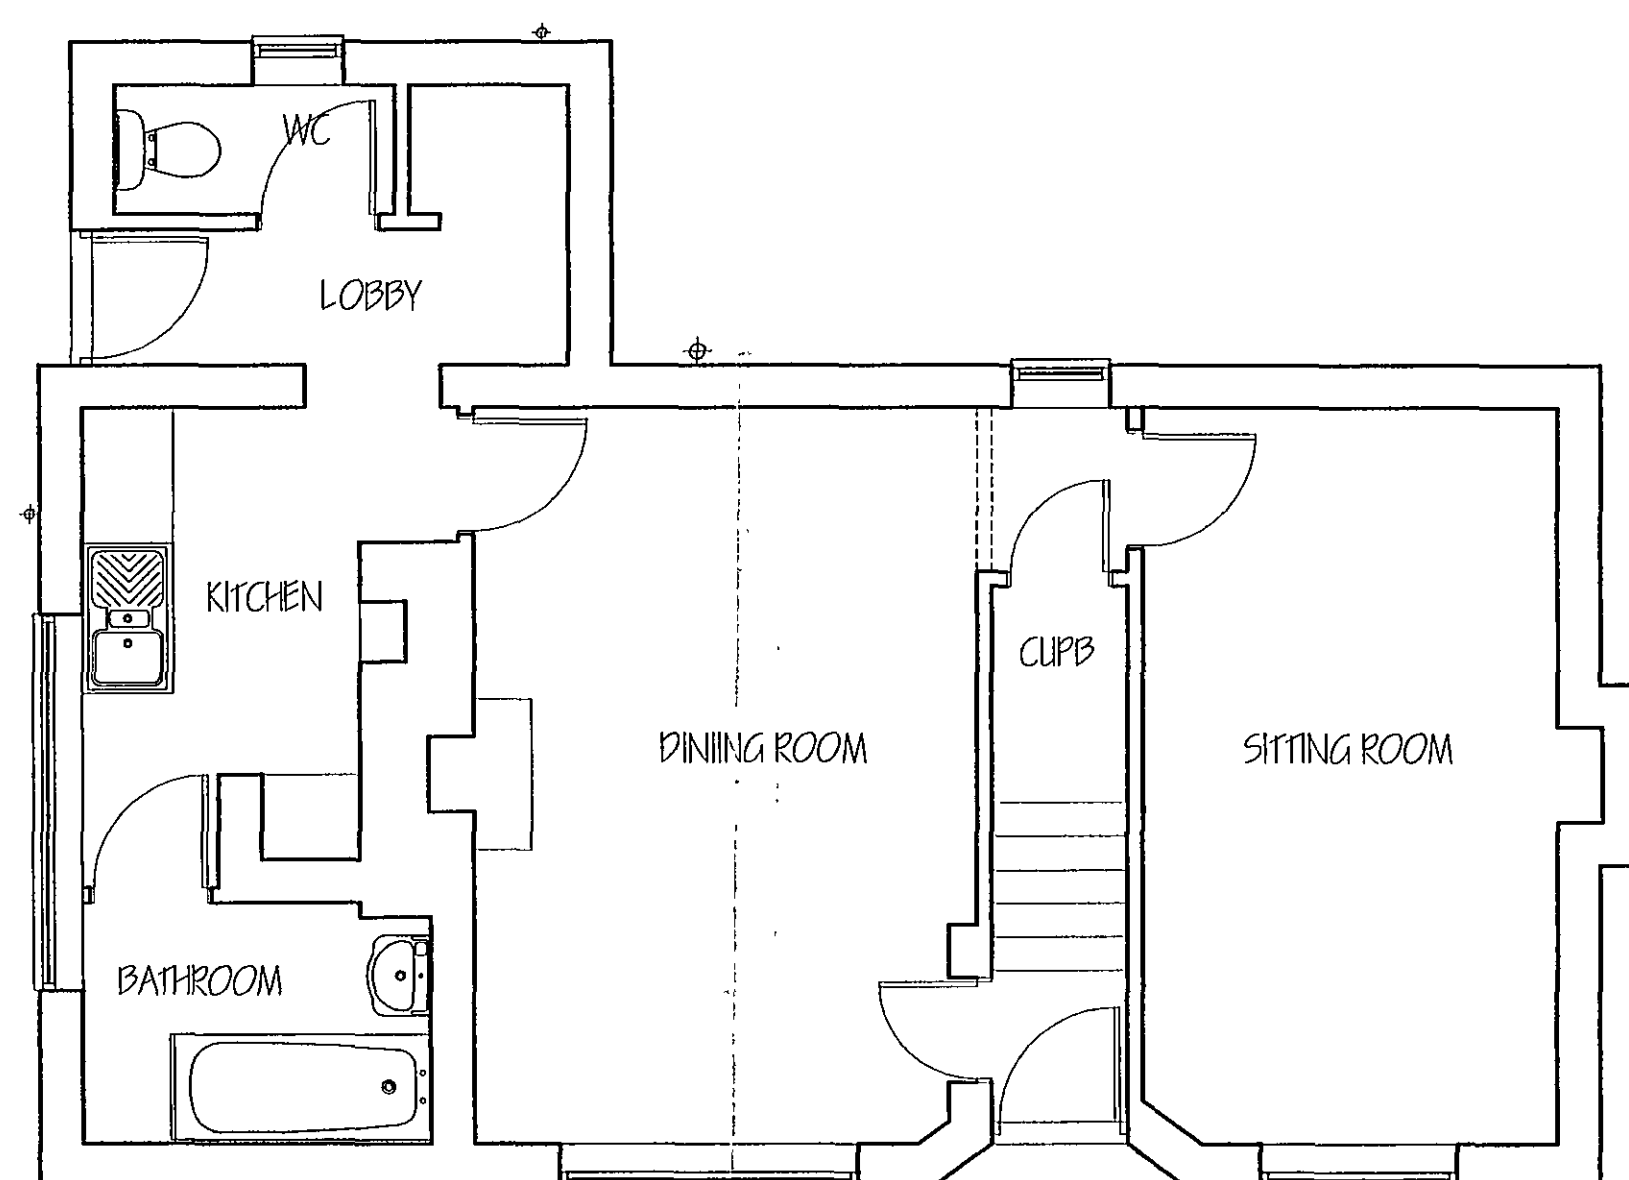


? Crown Copyright 2007. All rights reserved. Licence number 100020449


LOCATION PLAN 1:1250

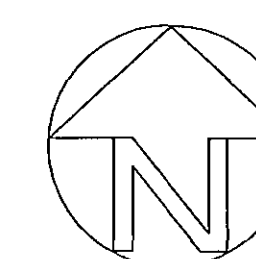

GROUND FLOOR PLAN

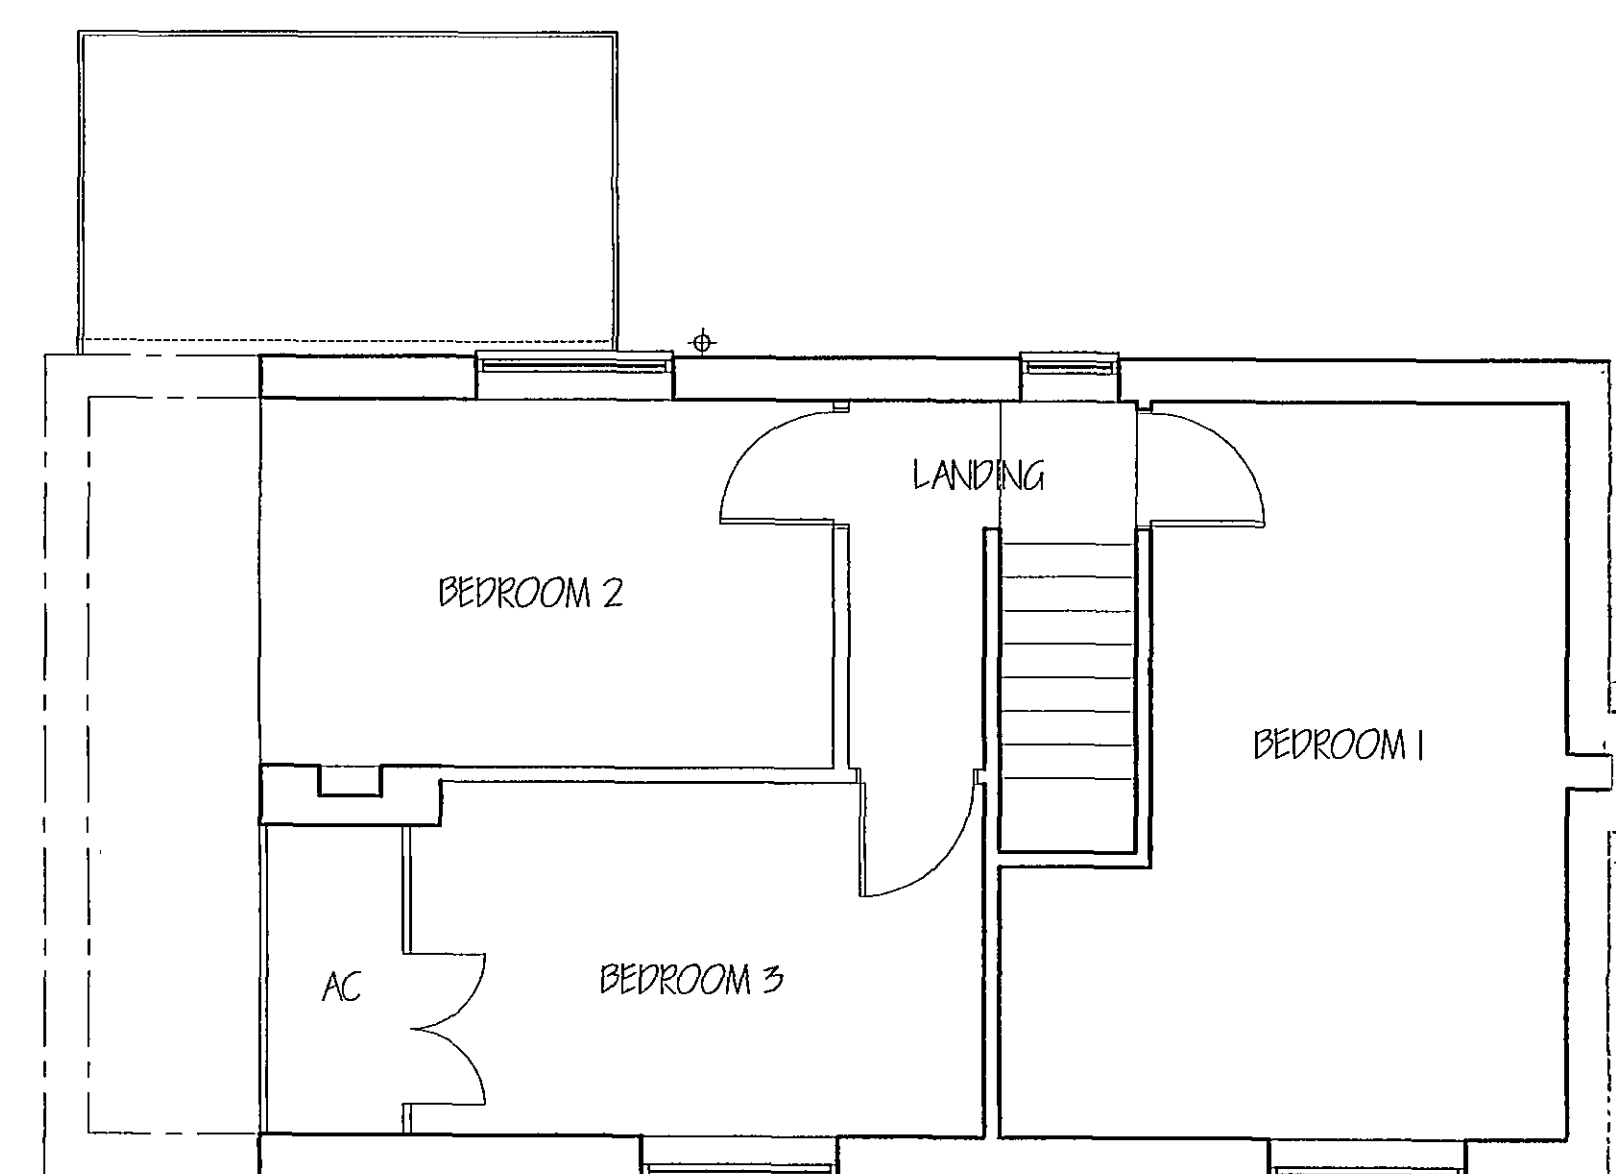

FIRST FLOOR PLAN

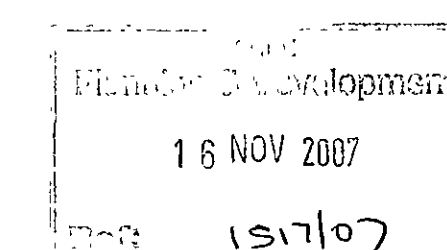

B	Clients Amendments	Nov '07
A	Clients Amendments	Nov '07
ref:	revision	date

G. R. MERCHANT LTD.
I.ENG AMICE FIWO
**ARCHITECTURAL, STRUCTURAL
AND LAND DRAINAGE
CONSULTANTS**
4 Wrights Mews
12A Park Road, Holbeach,
Spalding, Lincs. PE12 7EE
Tel 01408 490800
Fax: 01408 425744
E-Mail: gr.merchant@btconnect.com

Project
PROPOSED EXTENSION & ALTERATIONS
NOOK HOUSE
POPLARS FARM
HOLBEACH ST MARKS PE12 8EP

Client
MR & MRS G. STROUD

Drawing

EXISTING FLOOR PLANS & ELEVATIONS
SITE & LOCATION PLANS

Job Ref. 1600/07	Drawing No. 01
Date 01/07	Drawn SLH

1/50 1/100 & AS INDICATED	
---------------------------	--

DO NOT SCALE FROM THIS DRAWING

Notwithstanding to whom this drawing is furnished, the Contractor shall be responsible for the interpretation and use of the drawing. The Contractor shall not be held responsible for any errors or omissions in the drawing, or for any damage or injury to persons or property resulting from the use of the drawing. The Contractor shall be responsible for the interpretation and use of the drawing. The Contractor shall not be held responsible for any errors or omissions in the drawing, or for any damage or injury to persons or property resulting from the use of the drawing.