




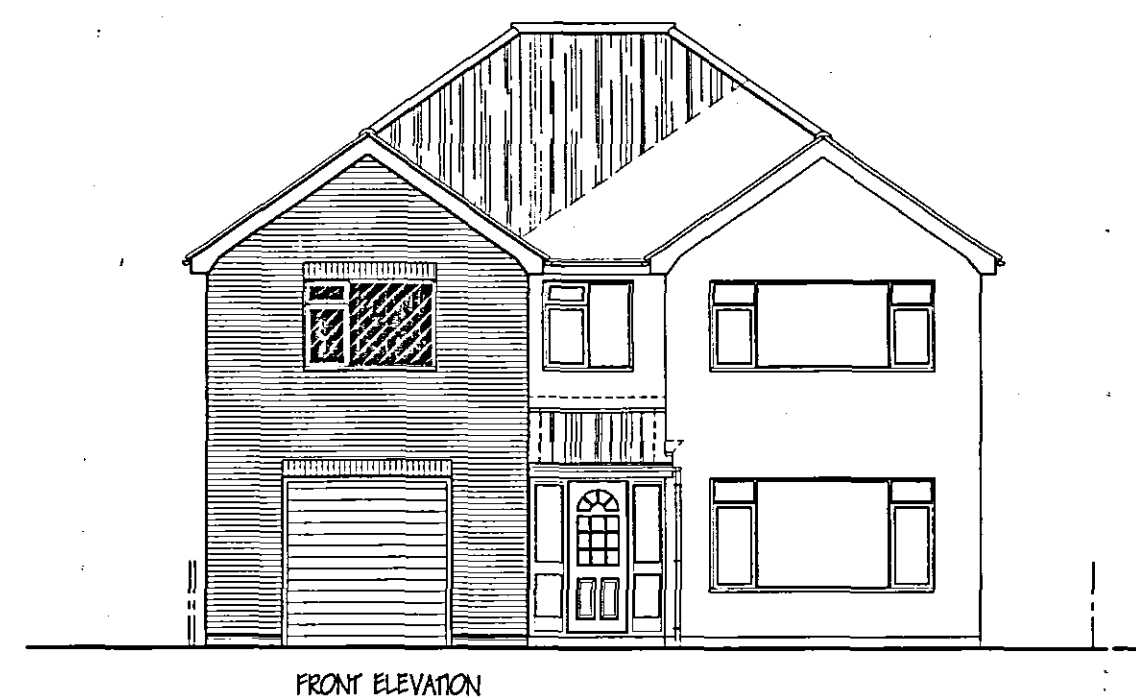


FRONT ELEVATION

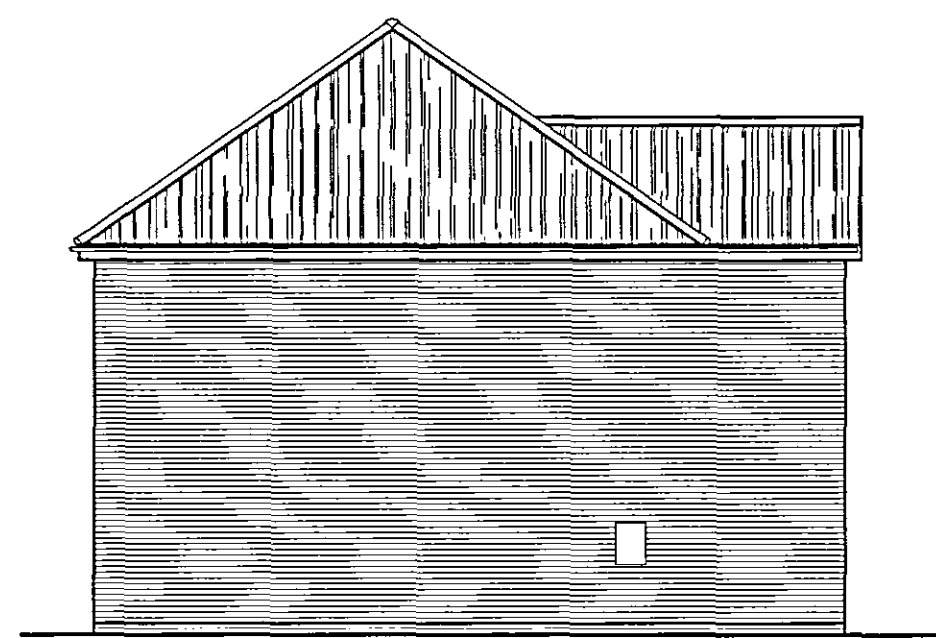


SIDE ELEVATION

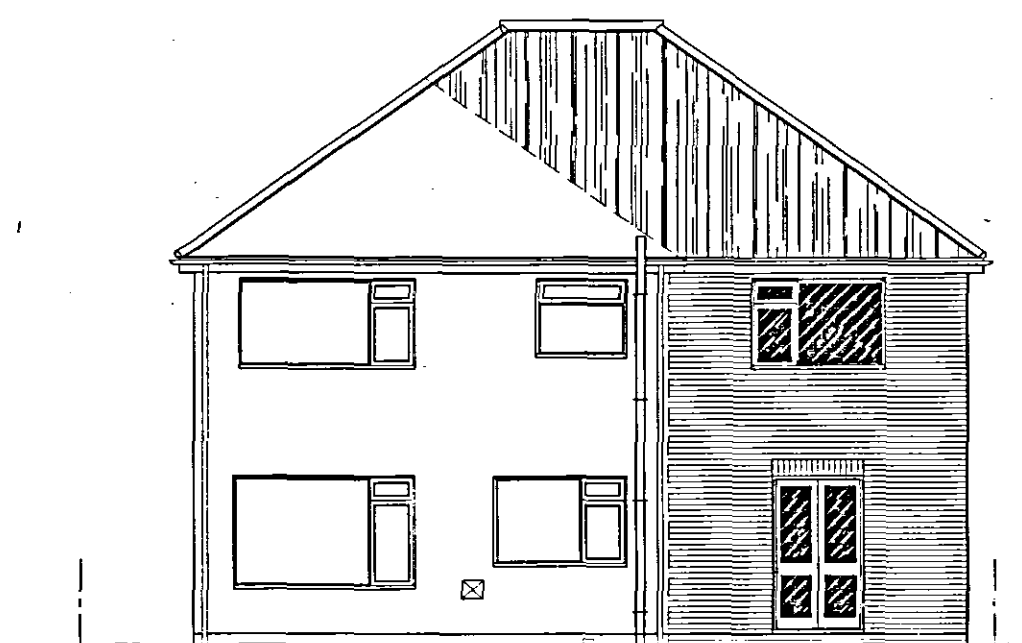


REAR ELEVATION

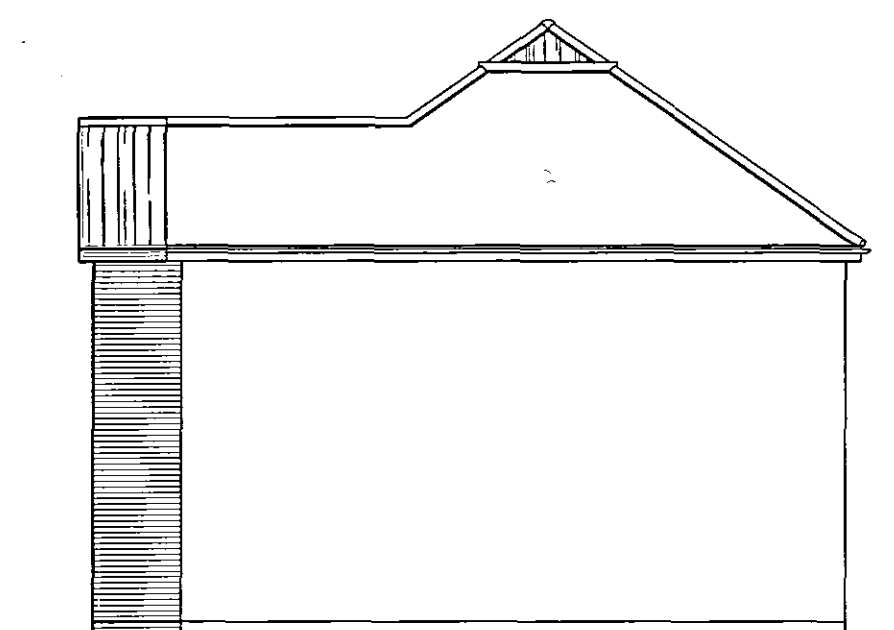

SIDE ELEVATION

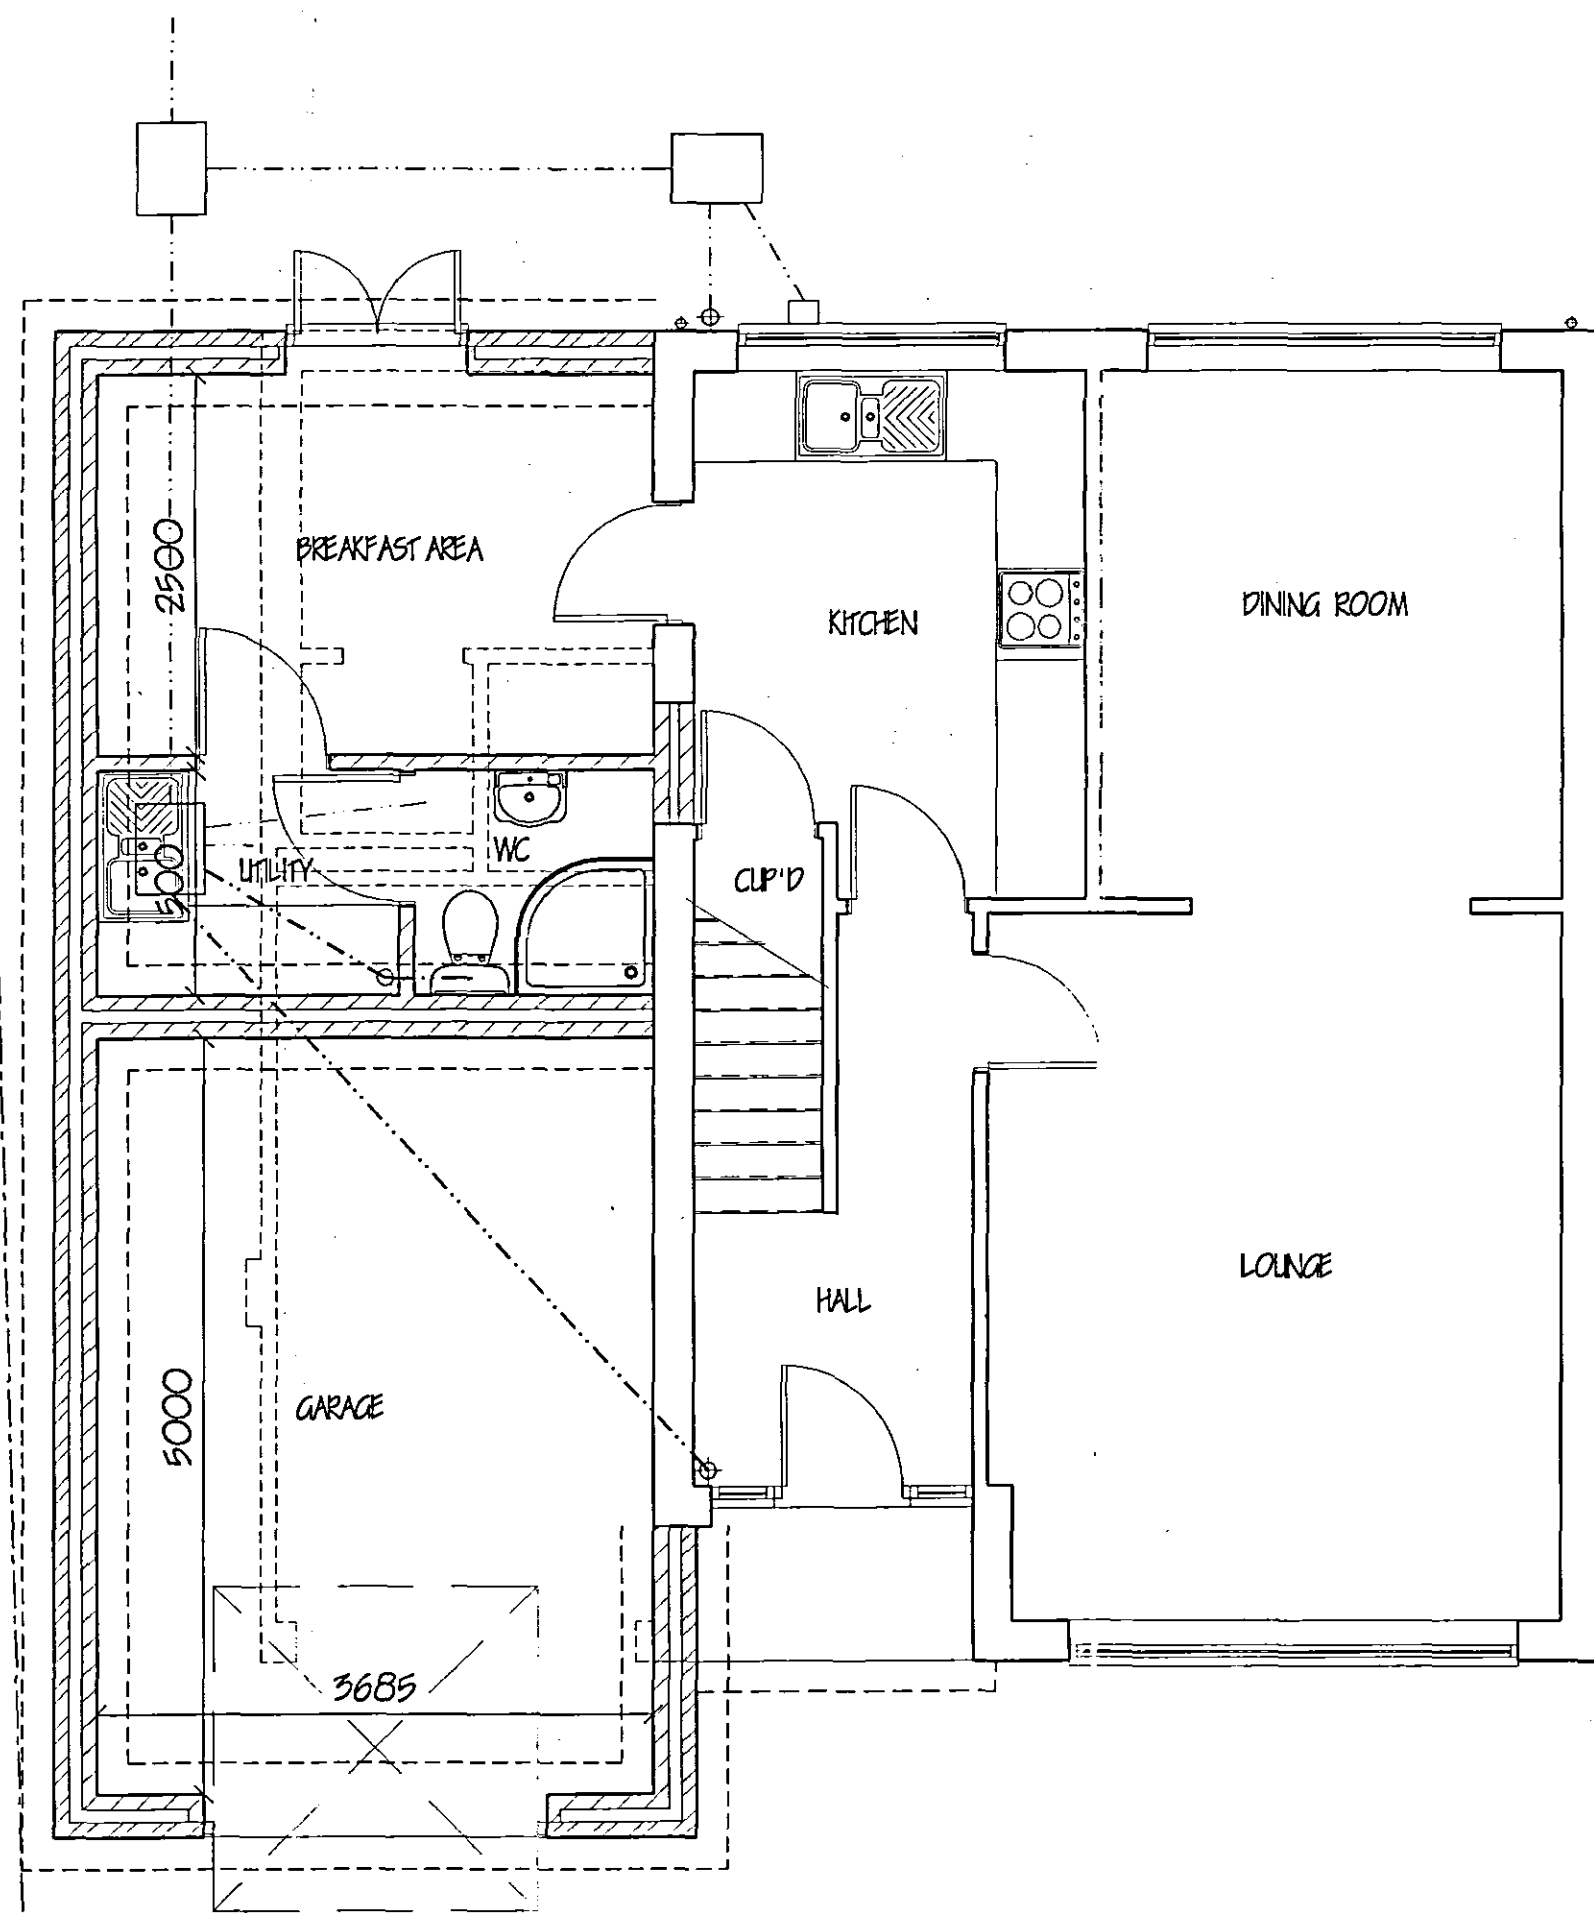

GROUND FLOOR PLAN

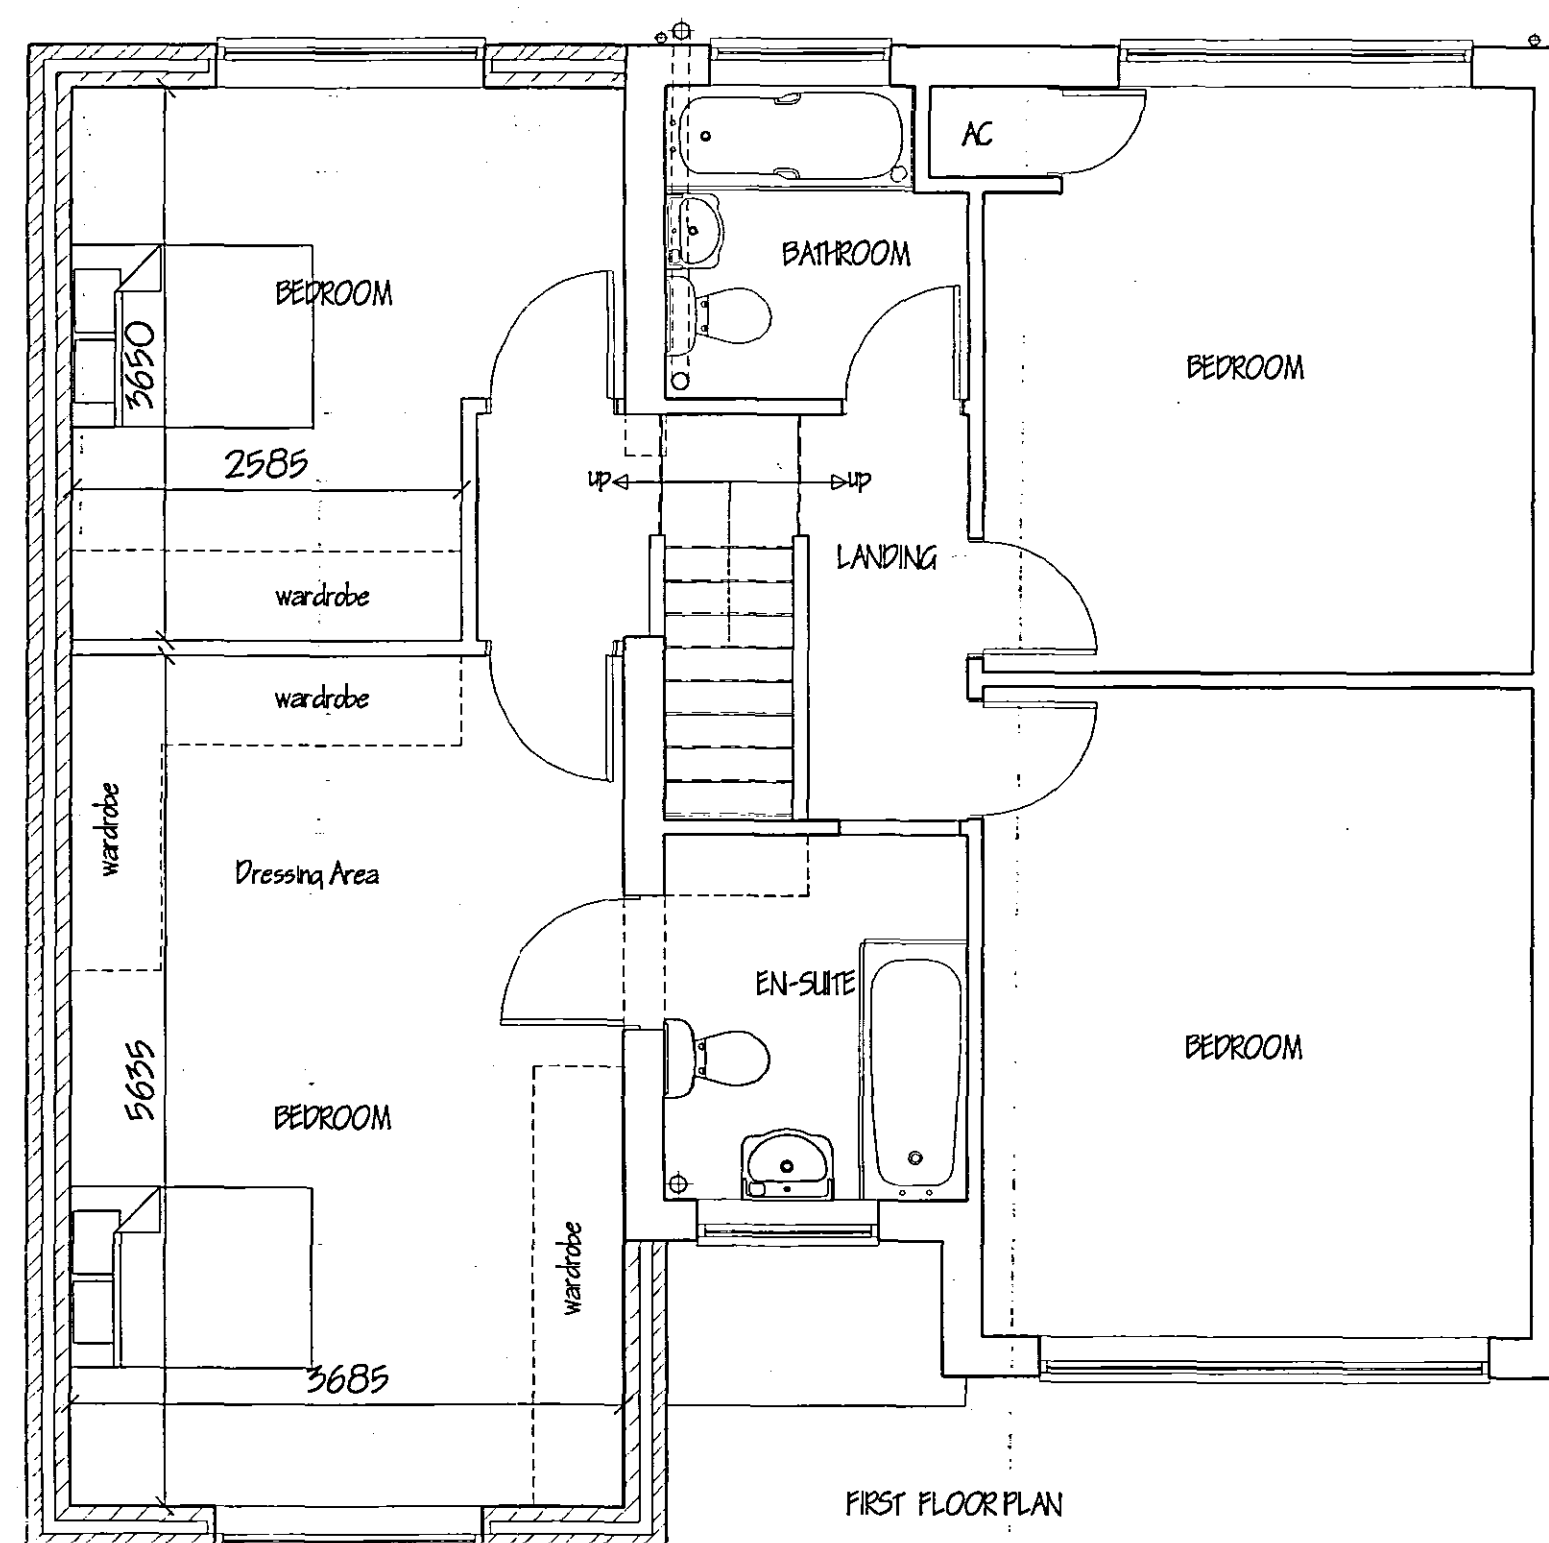

FIRST FLOOR PLAN

**DETERMINED
PLAN**

29 DEC 2003
Ref: 1561/03

ref.	revision	date
G. R. MERCHANT I. ENG AMICE FIWO ARCHITECTURAL, STRUCTURAL AND LAND DRAINAGE CONSULTANTS Unit 4, Wrights Mews 12A Park Road, Holbeach, Spalding, Lincs. PE12 7EE Tel: 01406 480800 Fax: 01406 425744 E-Mail: G. R. Merchant @ Merchant. FS. Co. UK		
Project EXTENSION & ALTERATIONS 11 CHESTNUT AVENUE, HOLBEACH, SPALDING, LINC'S.		
Client MR. & MRS. R. PORTASS.		
Drawing FLOOR PLANS & ELEVATIONS. - PROPOSED		
Job Ref.	Drawing No.	
845-03	02	
Date	Drawn	
DEC '03	GRM	
Scales 1/50 1/100		
DO NOT SCALE FROM THIS DRAWING This drawing is copyright and may not be copied, reproduced, photographed or used for any other purpose other than that for which it is issued. The Client/Contractor is to check all dimensions on site and report any discrepancies to the Architect. All details shown on this drawing including the schedule are based upon typical site conditions related to the site. No responsibility can be accepted for abnormal conditions which may be discovered during construction. Issues reported to the Architect are to be dealt with as a variation to the design. The Architect is not responsible for the design of foundations to retain specific site conditions before foundation work is undertaken. The drawing is issued in the event of information contained and does not purport to contain a full specification of the work. It is issued for the purpose of obtaining Planning / Building Regulation approval. This drawing shall not be used as a contract document. The works will not be undertaken or inspected on site by G. R. Merchant or any representative thereof. It is the client or their appointed agent's responsibility to control sequencing, installation of materials, and ensure to specification, materials to be used etc.		