
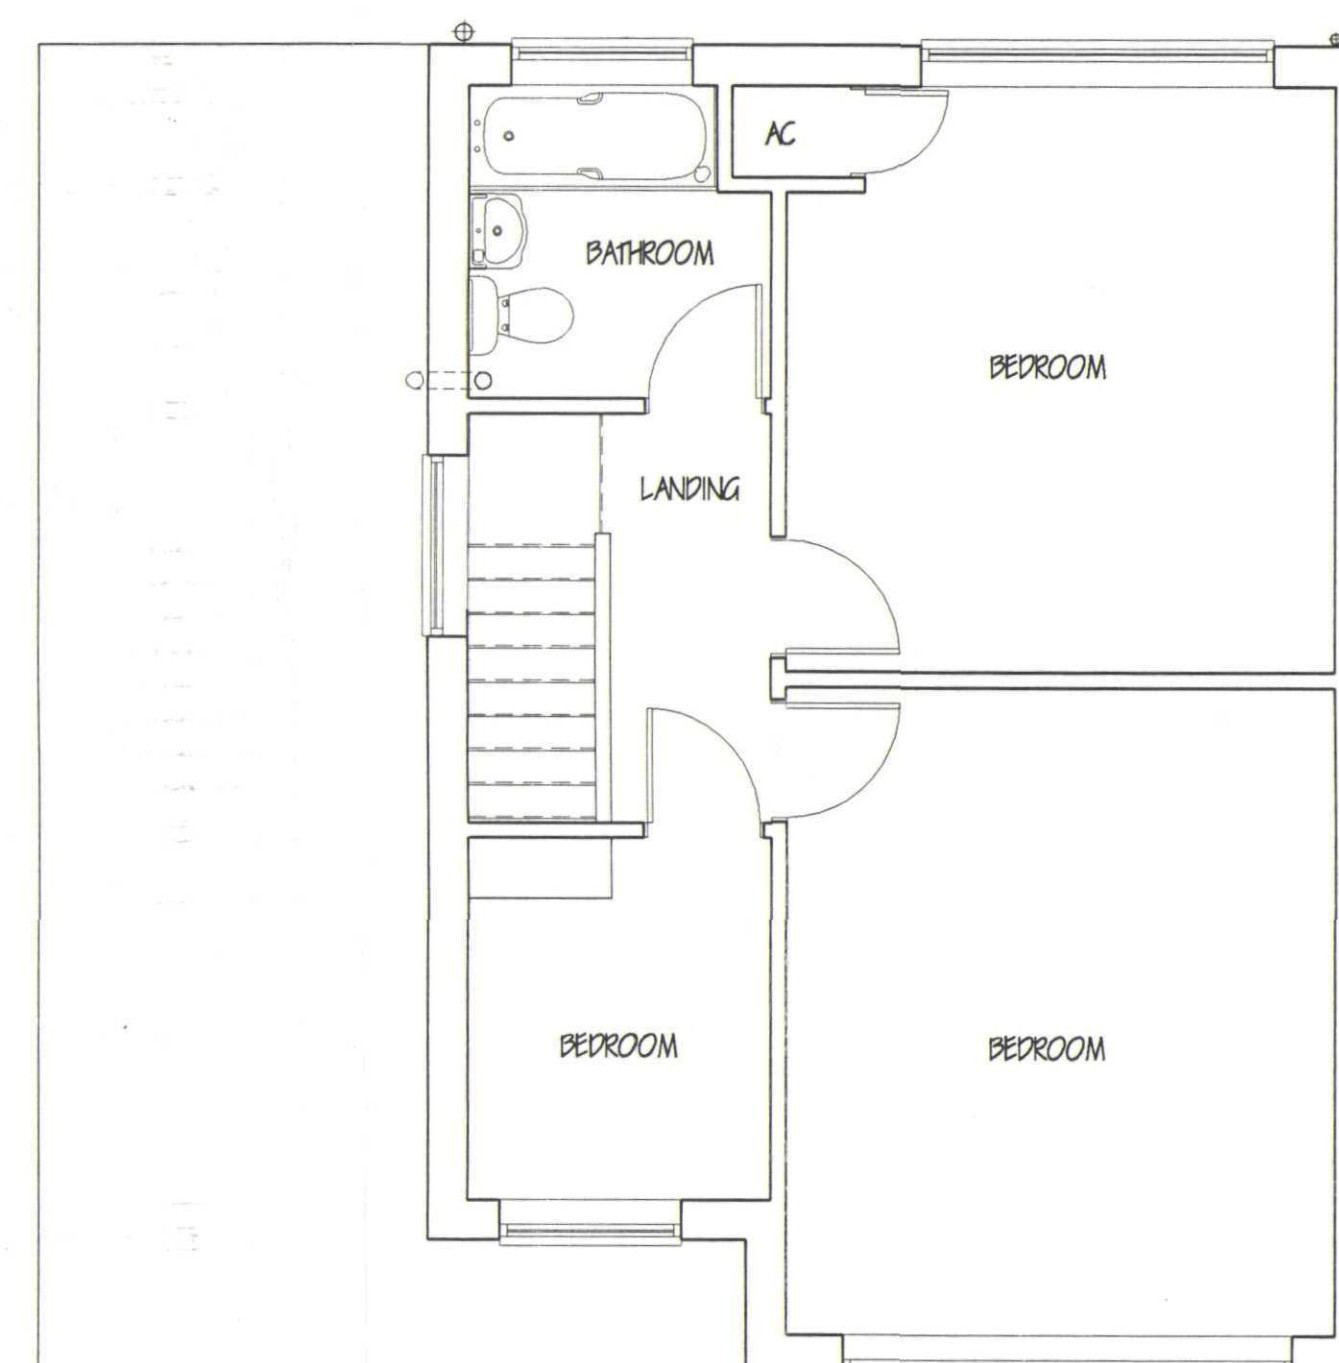
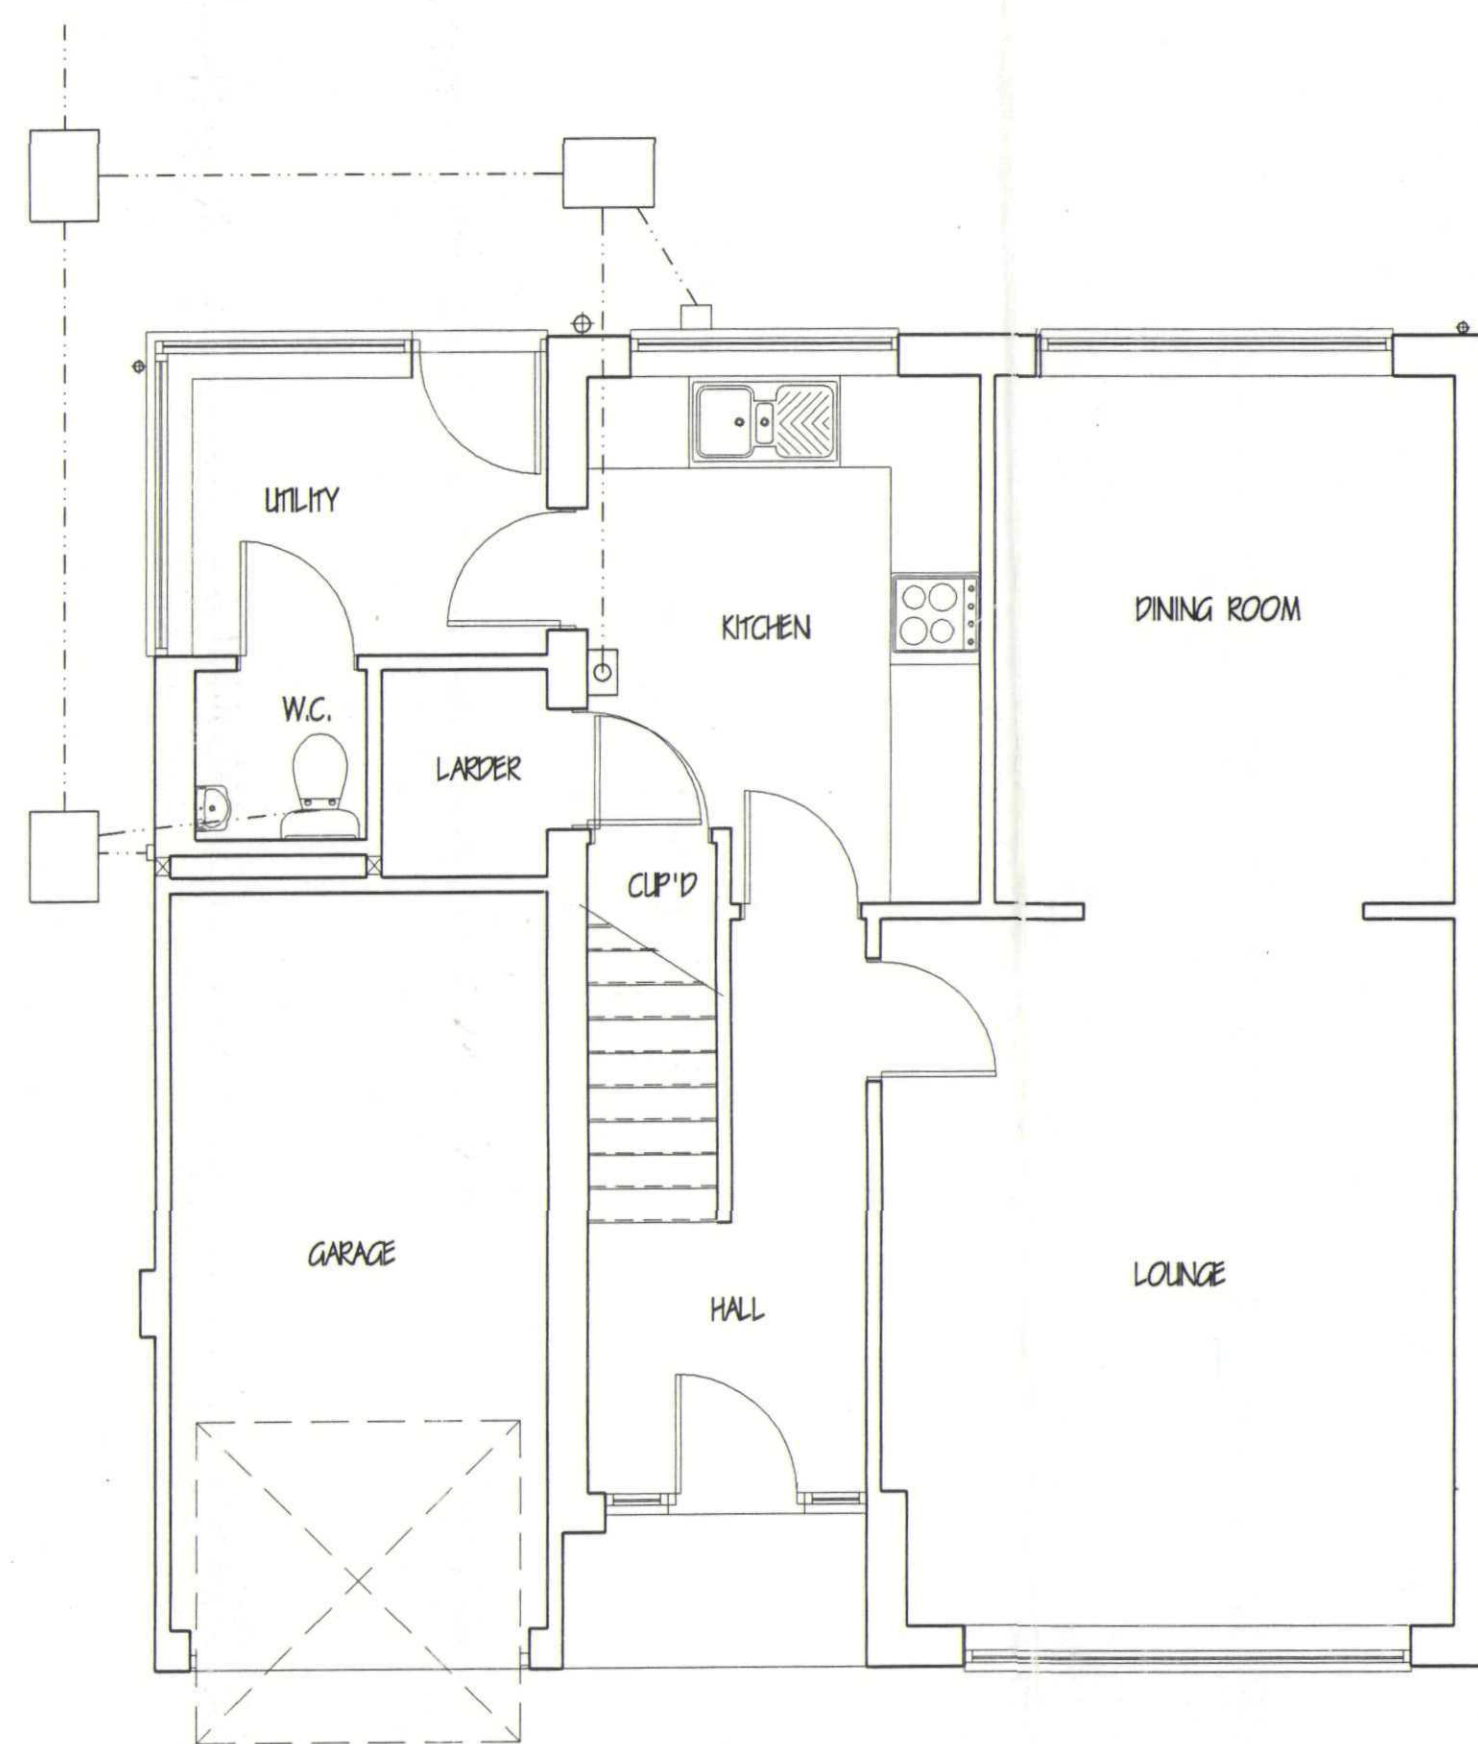
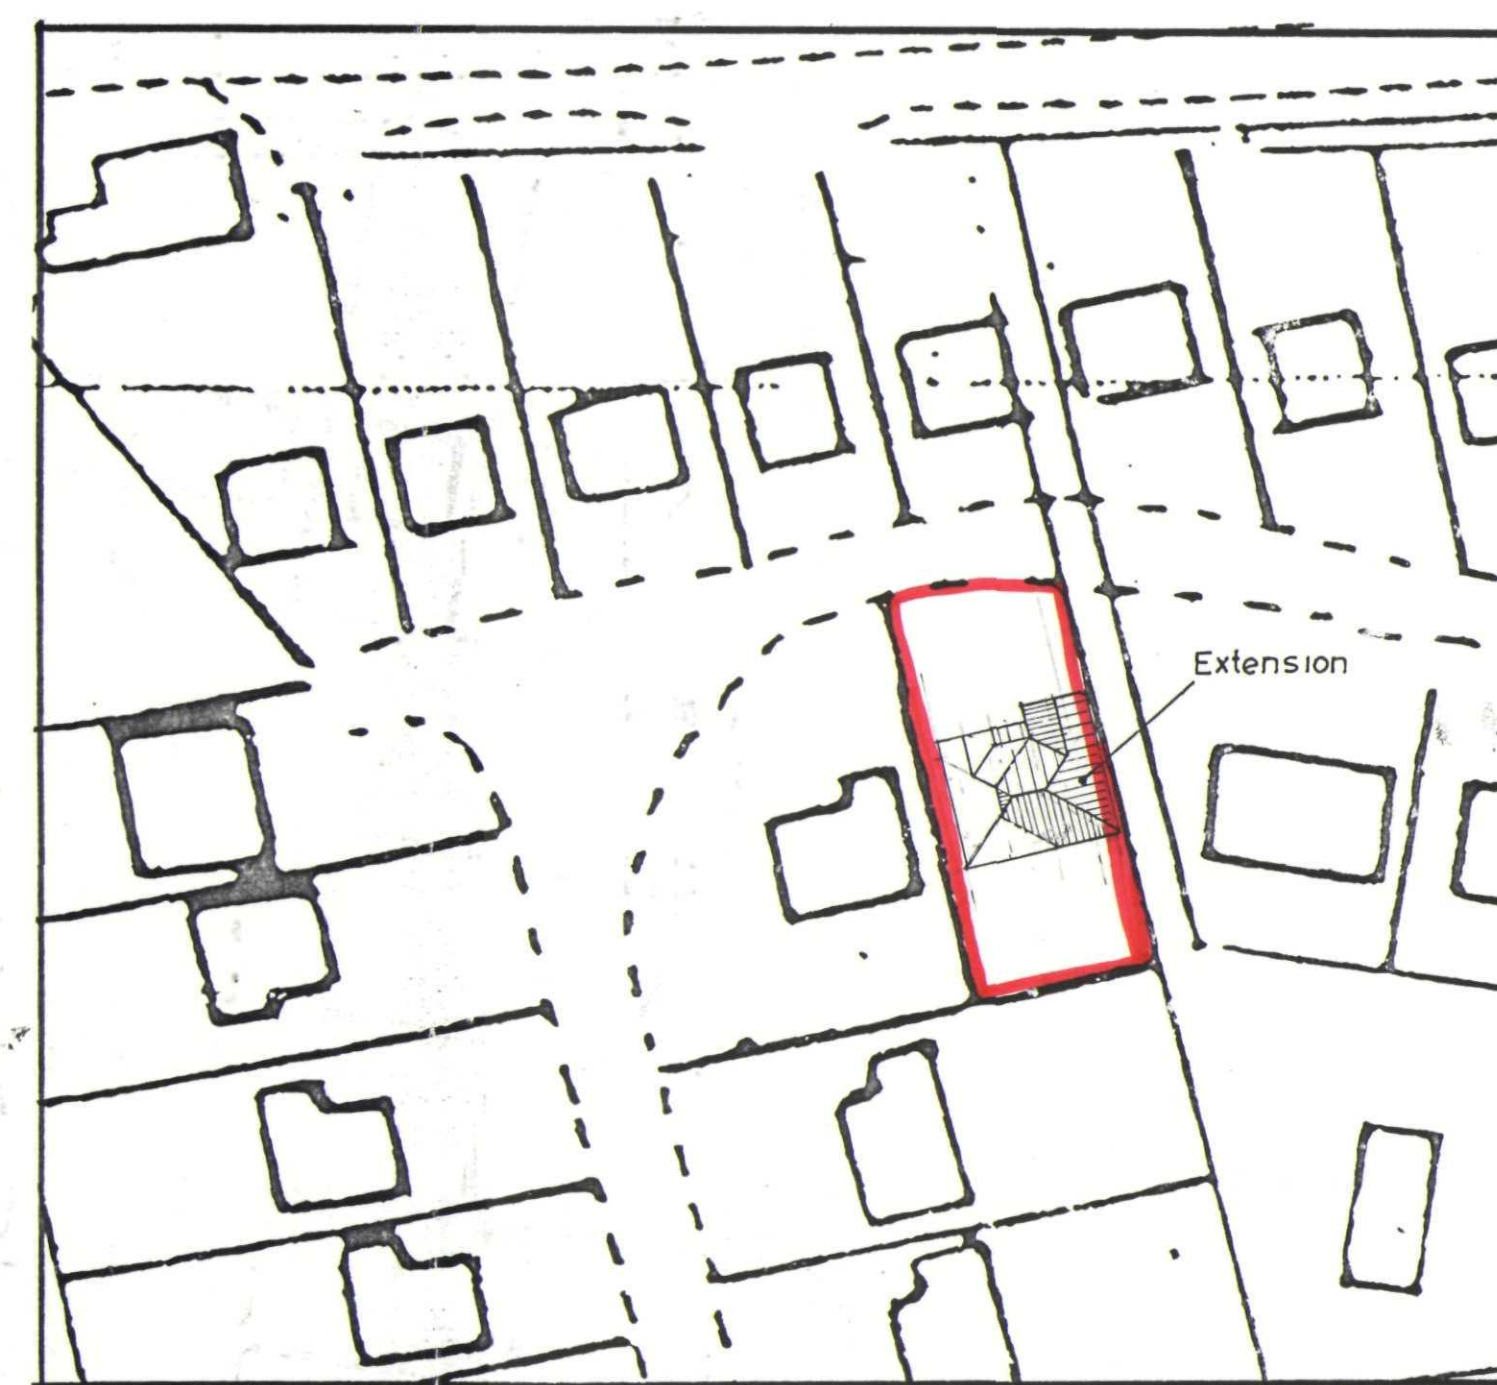


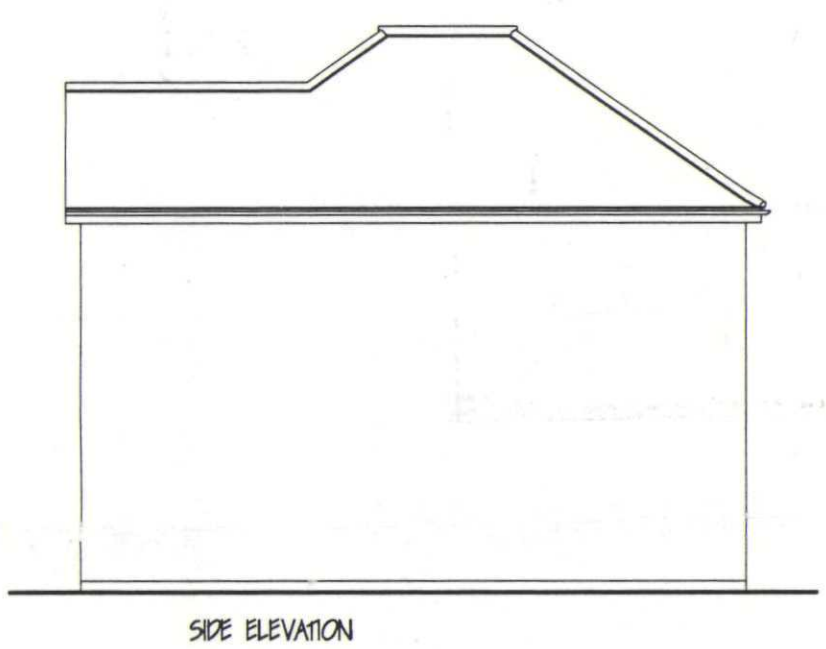

**DETERMINED
PLAN**

SMDC
Planning & Development
29 DEC 2003
65 1561103

156103

ref: revision	date
G. R. MERCHANT I.ENG AMICE FWO	
ARCHITECTURAL, STRUCTURAL AND LAND DRAINAGE CONSULTANTS	
Unit 4, Wrights Mews 12A Park Road, Metcham, Spalding, Lincs. PE12 7EE Tel 01408 480600 Fax 01408 428744	
E-Mail: G. R. Merchant @ Merchant. FS. Co. UK	
Project	
EXTENSION & ALTERATIONS 11 CHESTNUT AVENUE. HOLBEACH. SPALDING, LINC'S.	
Client	
MR & MRS. R. PORTASS.	
Drawing	
FLOOR PLANS & ELEVATIONS. - EXISTING -	
Job Ref.	Drawing No.
B43-03	01
Date	Drawn
NOV '03	GRM
Scales	
1/50 1/100 [unless otherwise stated]	
DO NOT SCALE FROM THIS DRAWING The drawing is copyright and may not be altered, traced, photographed or used for any other purpose other than that for which it is issued. The General Contractor is to check all dimensions on site and report any discrepancies to the Architect. All details shown on this drawing including foundations are based upon Special Allowance conditions related to the site. No responsibility can be accepted for any construction or planning errors. Any errors discovered during construction work is the Architects sole responsibility and shall be considered a failure of construction work. No alteration. This drawing is limited to the amount of information contained and does not purport to contain a full specification of the work. It is valid for the purpose of planning / Building Regulation approval. This drawing must not be used for a contracted document. The works will not be accepted or inspected or signed off if it is identified any discrepancies between it & the client or their appointed agents responsibility to control workmanship, suitability of materials, adherence to specifications, verification to contract etc. All materials to be new unless otherwise stated and all components and materials etc. to be used as stated and installed etc. in strict accordance with manufacturers instructions and relevant codes of practice. Materials shall conform to appropriate British standards specifications or BSIA standards or European union equivalents. The Employer / Client shall ensure that the installed construction is constructed with and adhere all measures necessary to achieve compliance with Health and Safety requirements for building and fire safety. The Employer / Client is advised that should the works require any work by the Construction Design and Management Regulations an Independent Planning Supervisor will be required. The works shall not be carried out as shown on the drawing and details. Note that any work not specifically stated may be necessary in order to ensure that the works shall be carried out as intended.	