




SOUTH ELEVATION




WEST ELEVATION




EAST ELEVATION

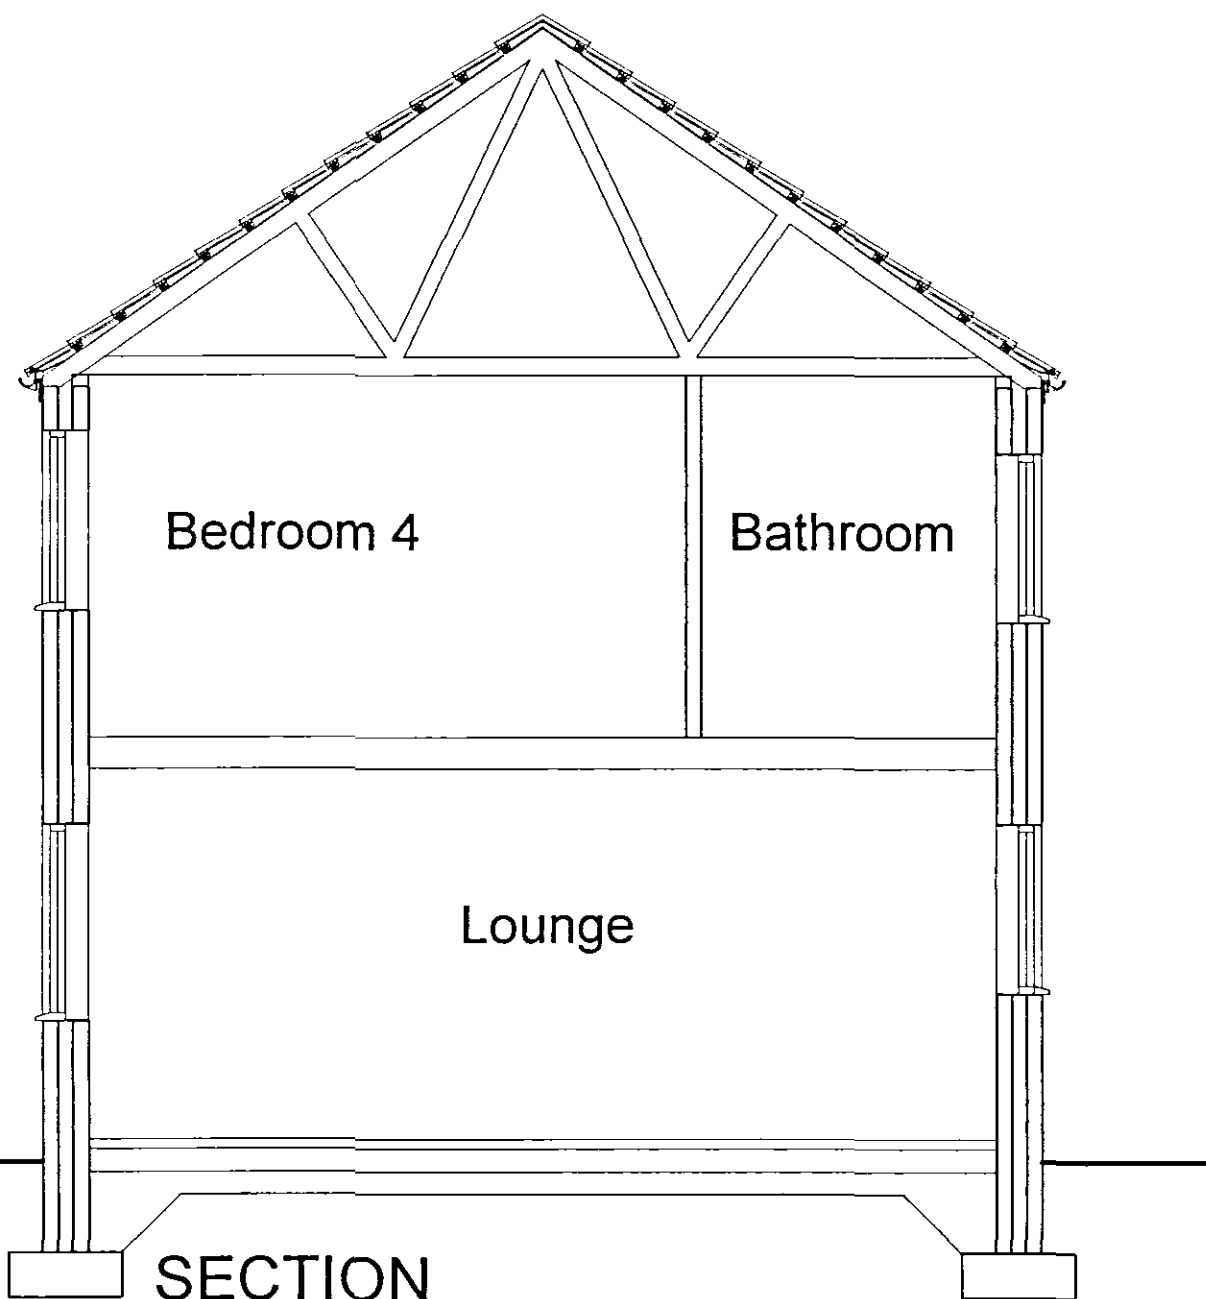


SECTION

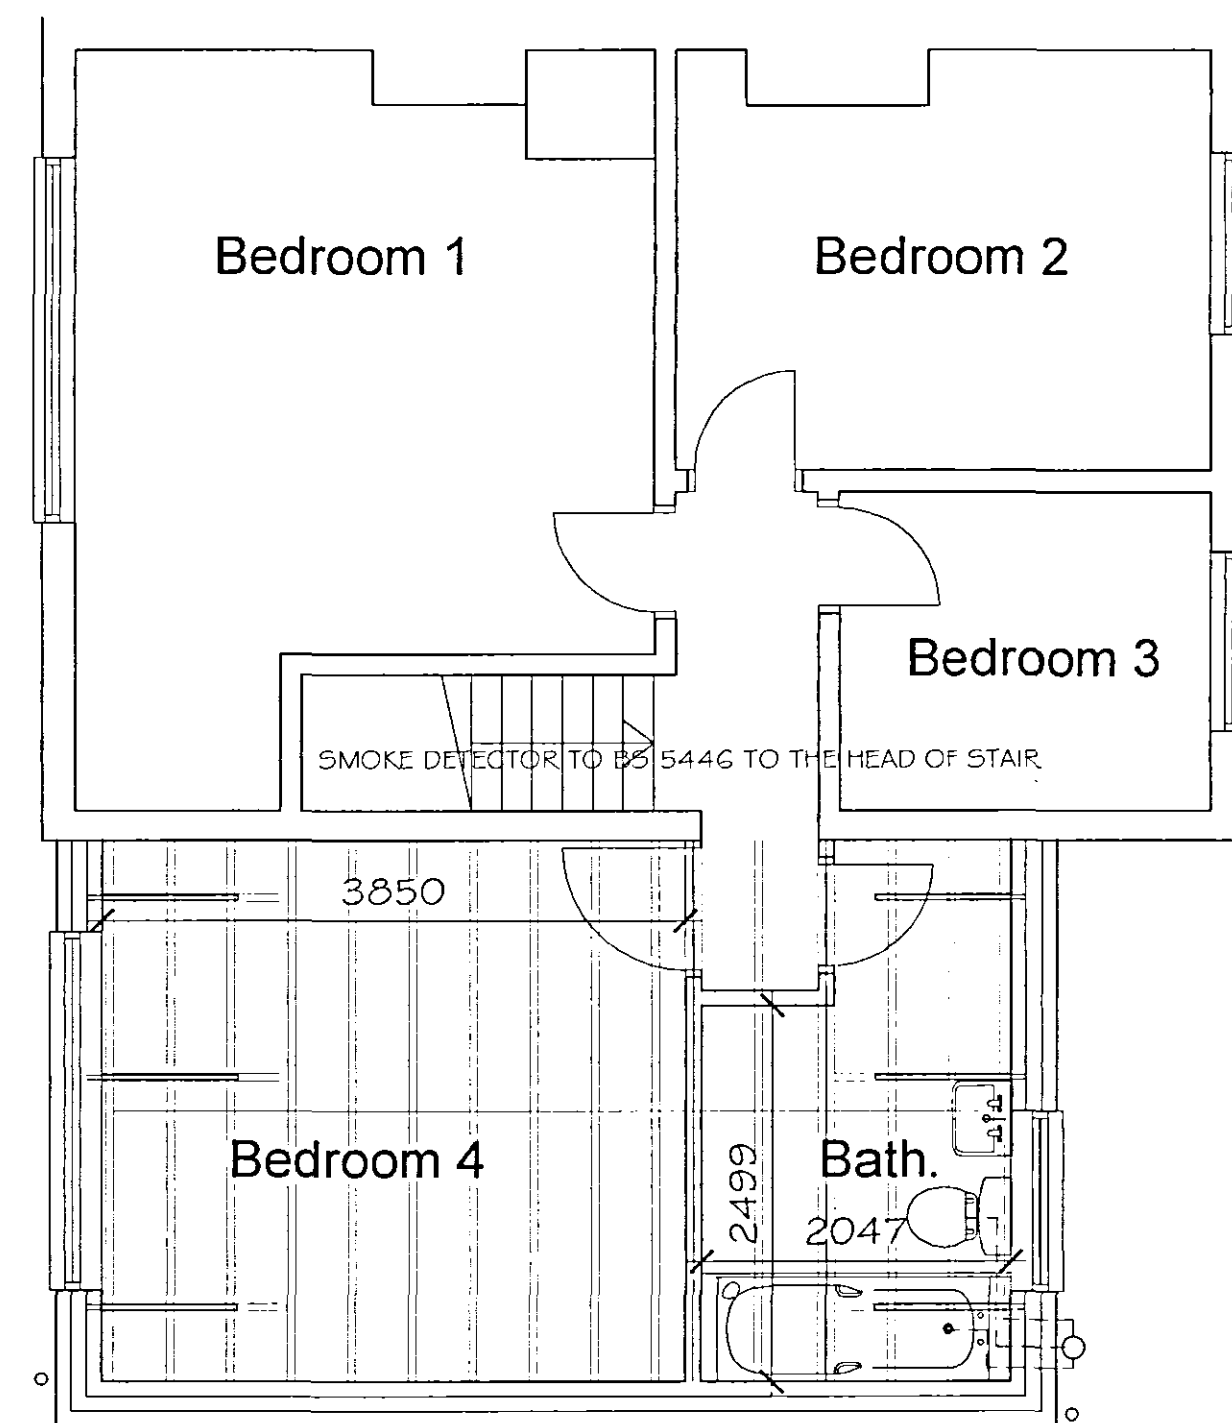


FIRST FLOOR PLAN

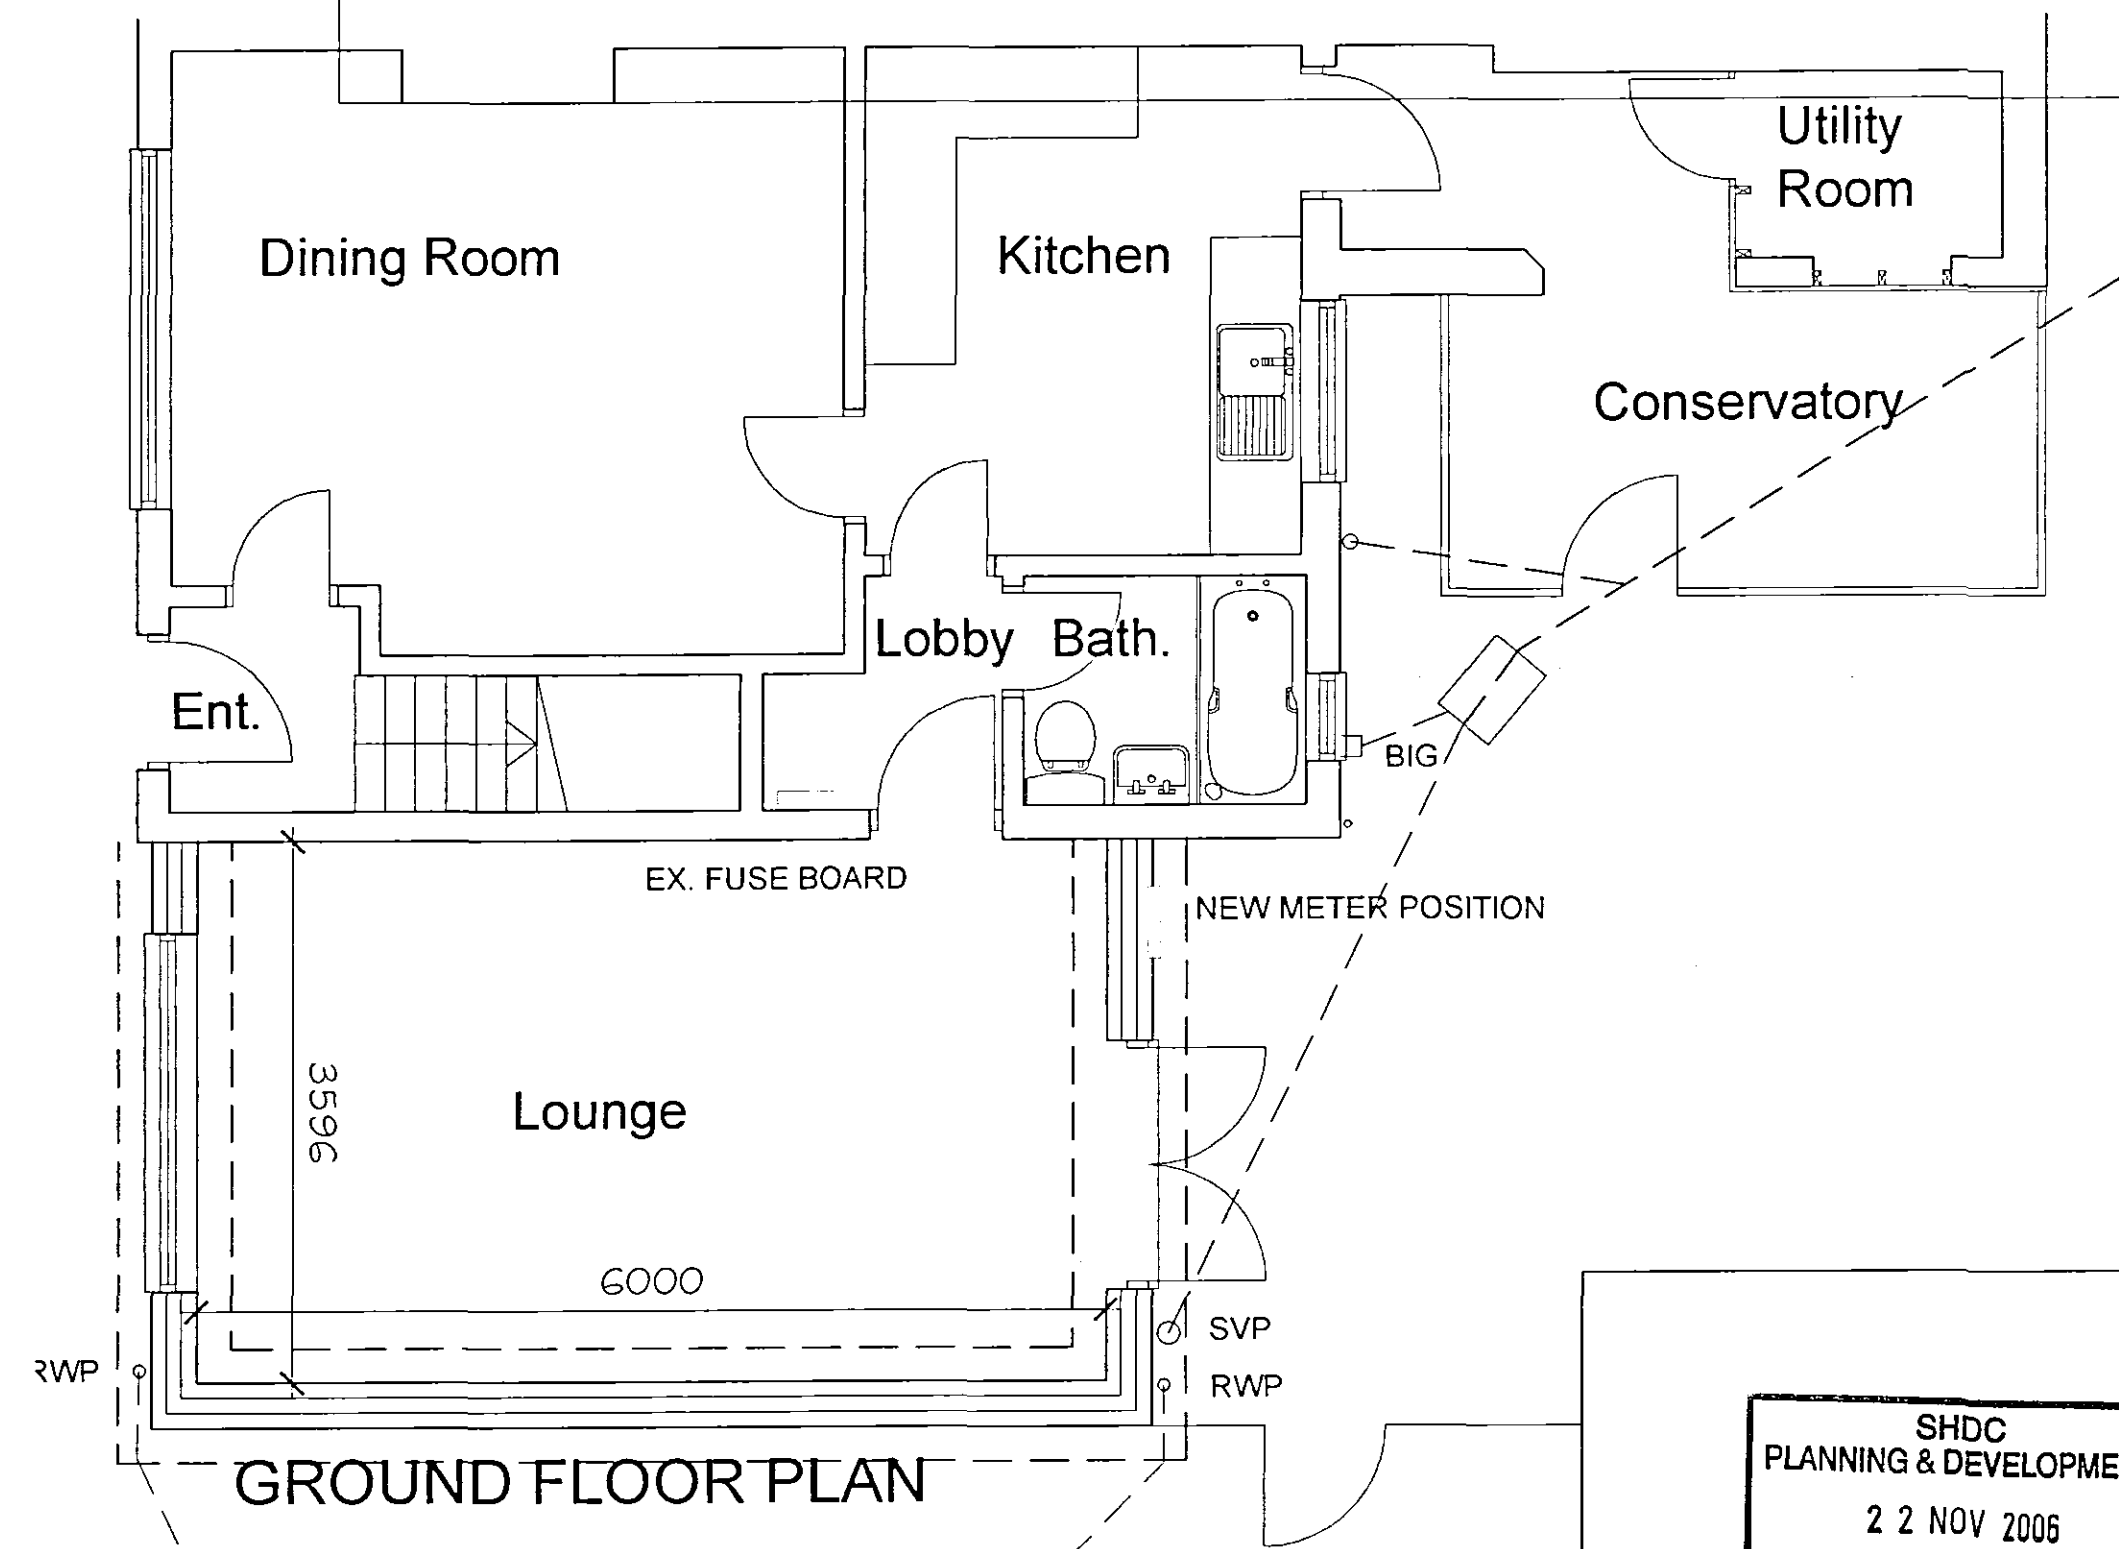

GROUND FLOOR PLAN

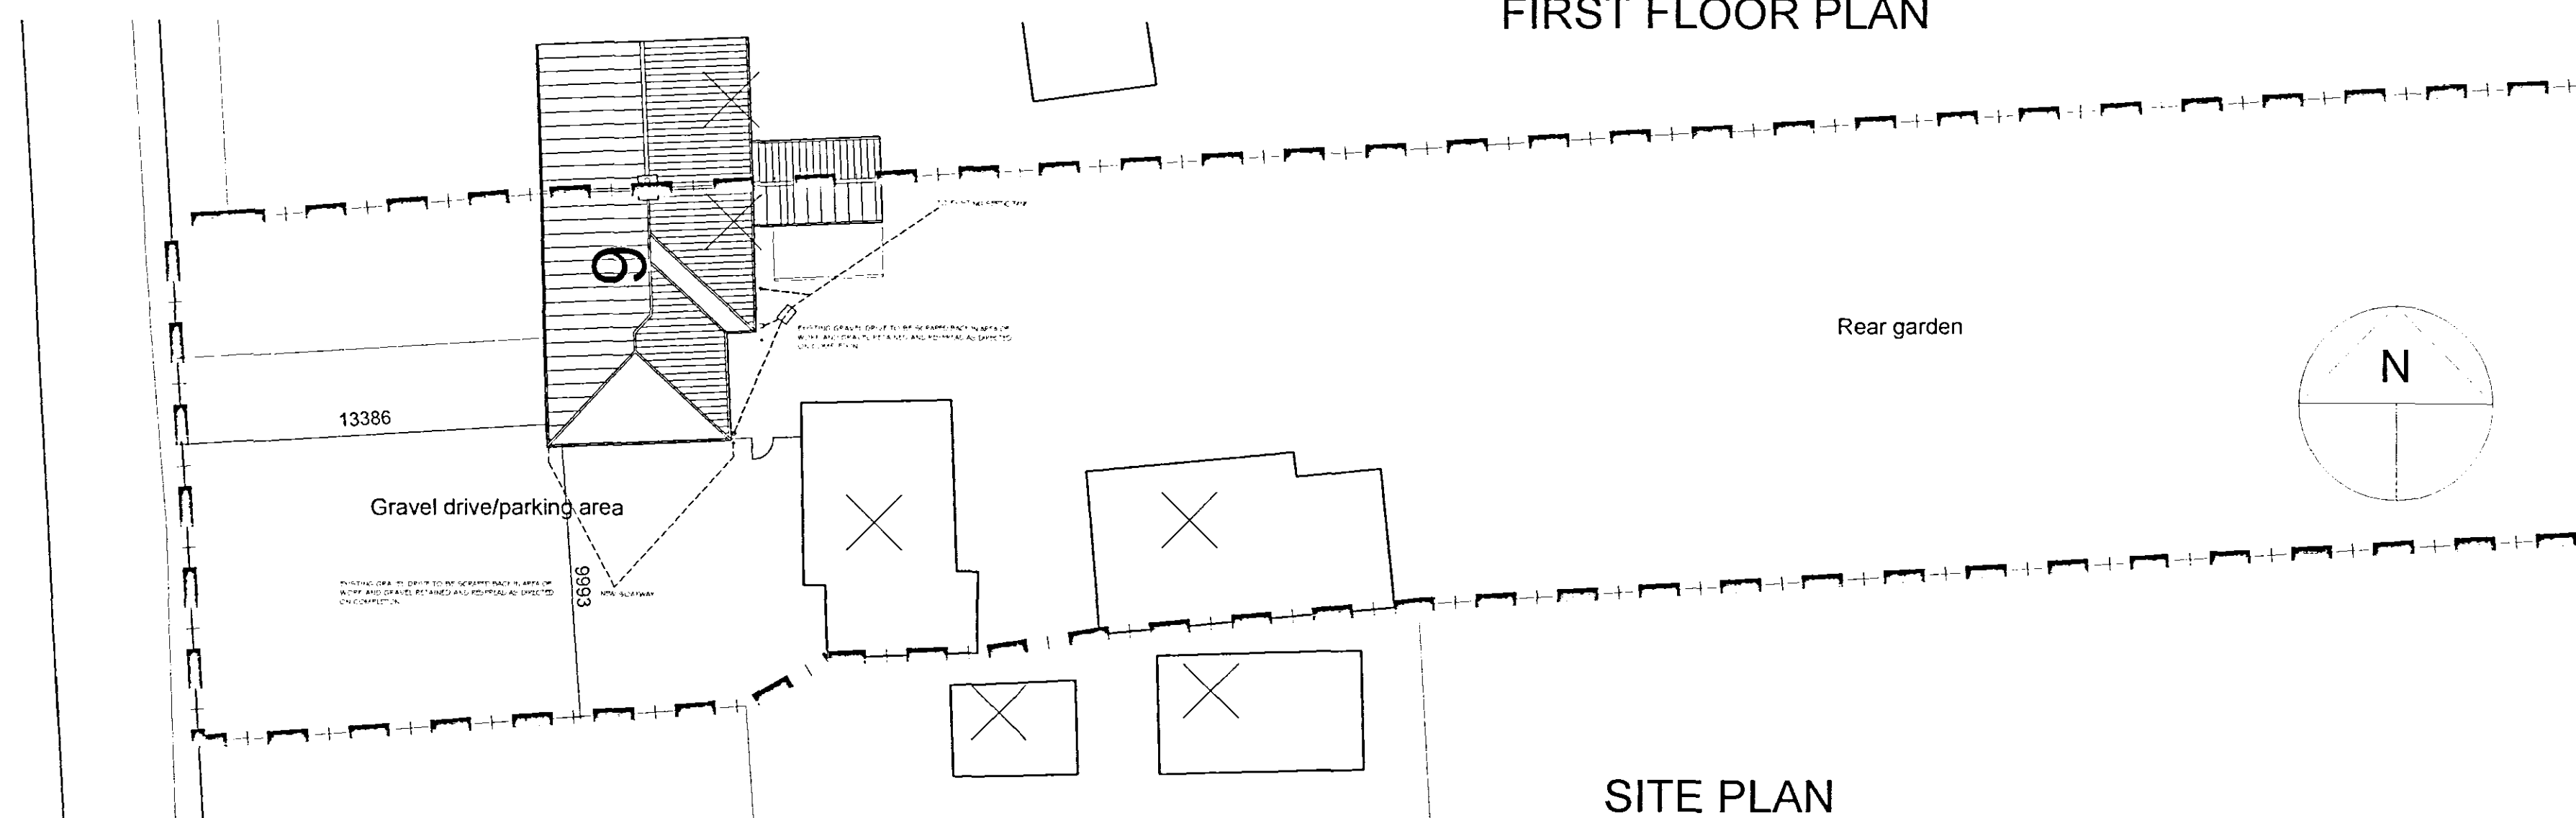

SITE PLAN

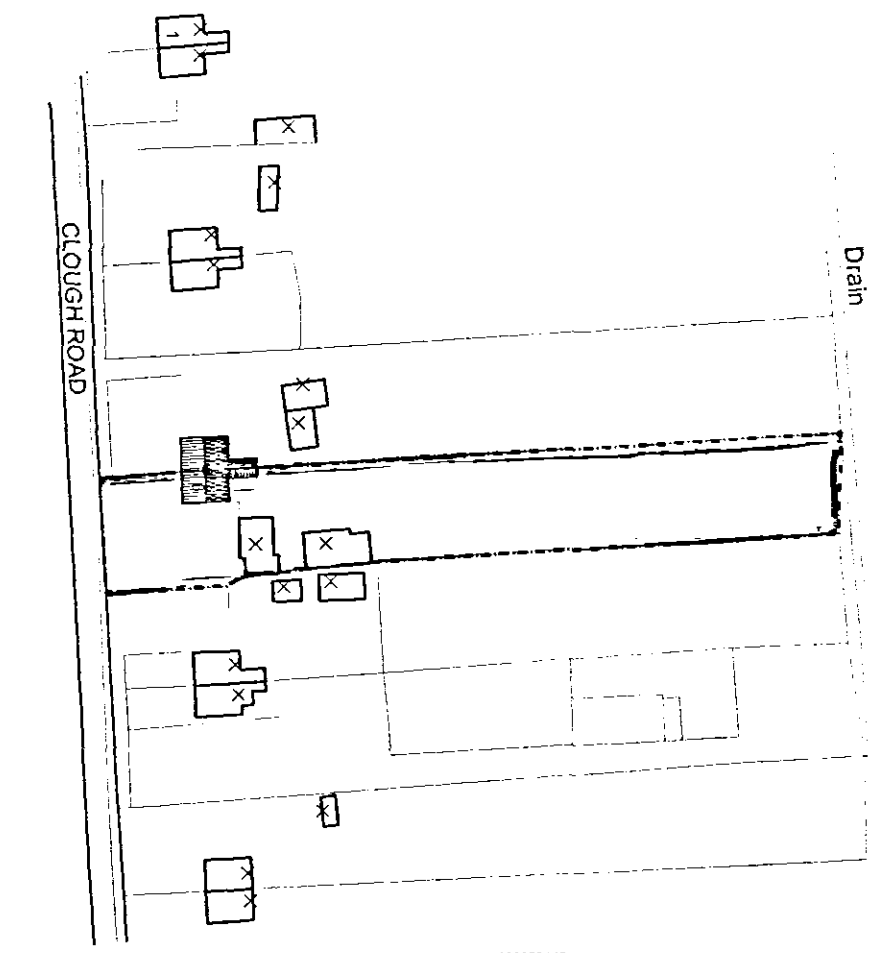

LOCATION PLAN

EXISTING ROOF

To entire area of existing roof remove existing roof tiles battens and felt and dispose in accordance with the waste regulations and test report. To entire area recover with marley equestrian membrane slates as main roof on min 25 X 50 treated battens on permeable underfelt.

new window to have an opening casement, windows to provide means of escape in the event of fire min clear 450 x 500

UPVC doors and windows

SHDC
PLANNING & DEVELOPMENT
2 2 NOV 2006
Ref. 1605106

DETERMINED
PLAN

copyright reserved ©

DC ARCHITECTURAL SOLUTIONS LIMITED
ARCHITECTURAL AND PLANNING SERVICES
26, SOUTHGATE, SLEAFORD, LINCOLNSHIRE, NG34 7RY
TEL NO: 01529 309611; FAX NO: 01529 309612
E-mail: dcarchitectural@btconnect.com

Client Mrs Wilkinson

Project Extension To House - Holbeach Clough
Lincolnshire

Drawing Title Plans, Elevations and Section as Proposed
Scale As Shown
Date November 06

Drawn GDM
Checked

Drawing number
dc:104:W:02