



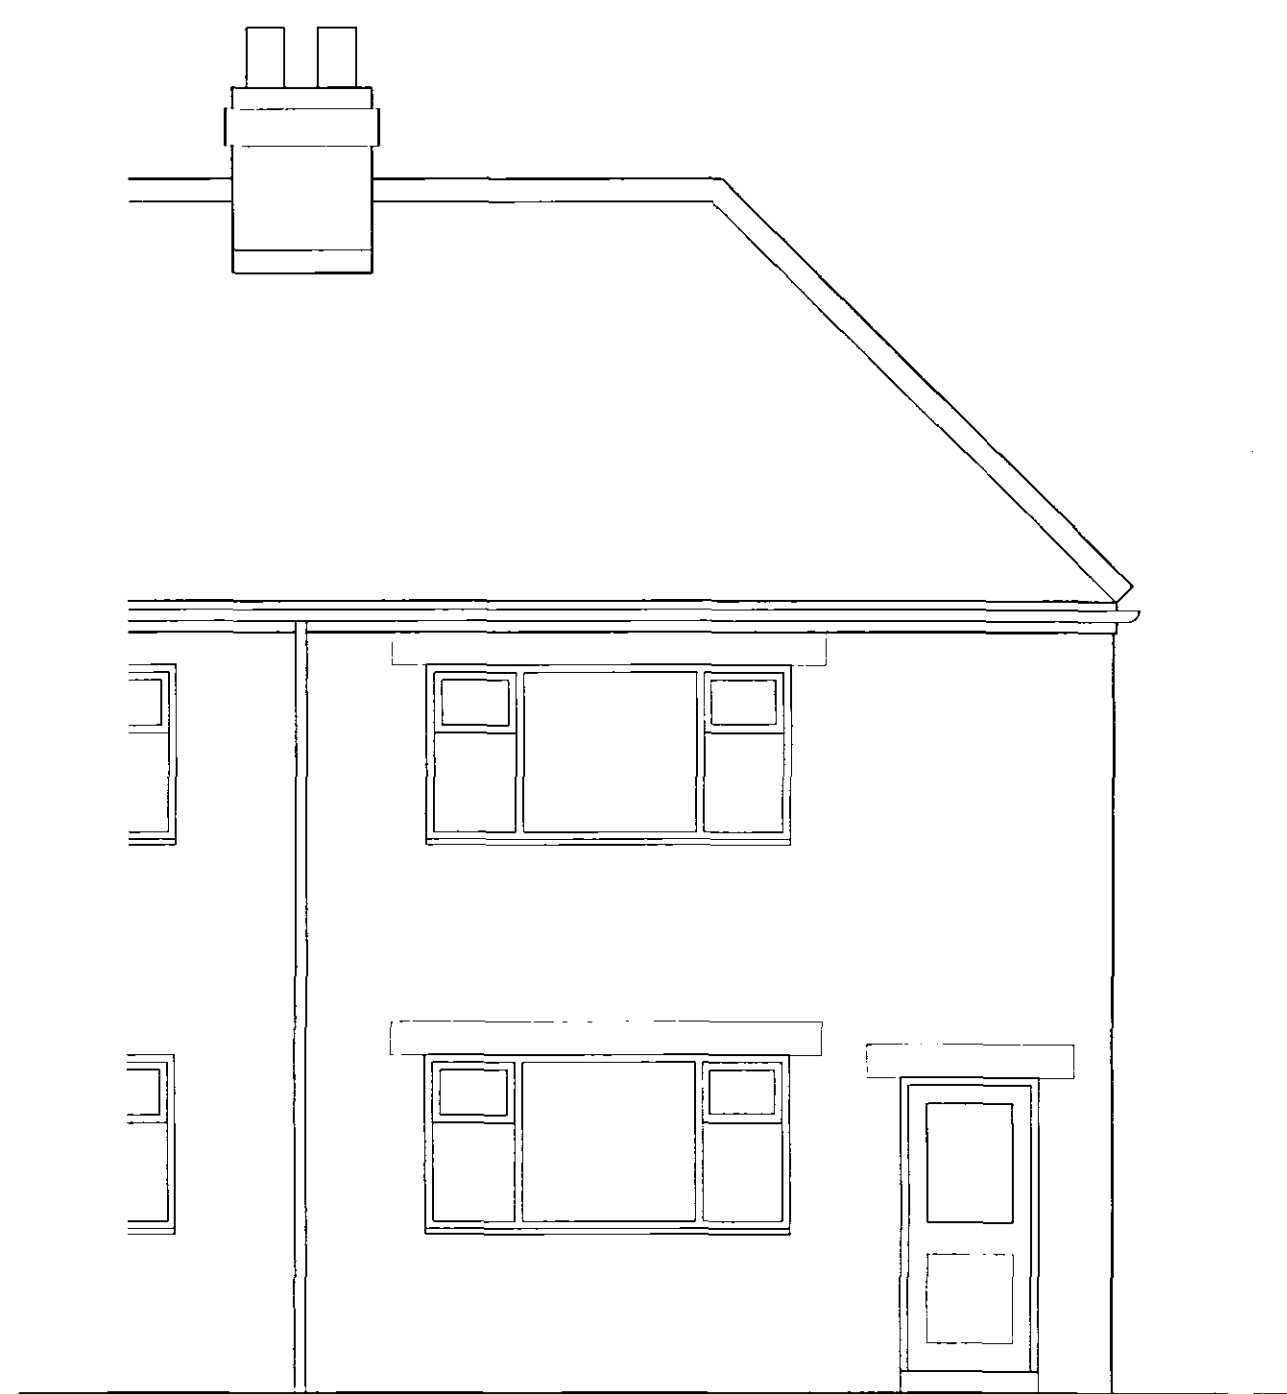

SOUTH ELEVATION




WEST ELEVATION

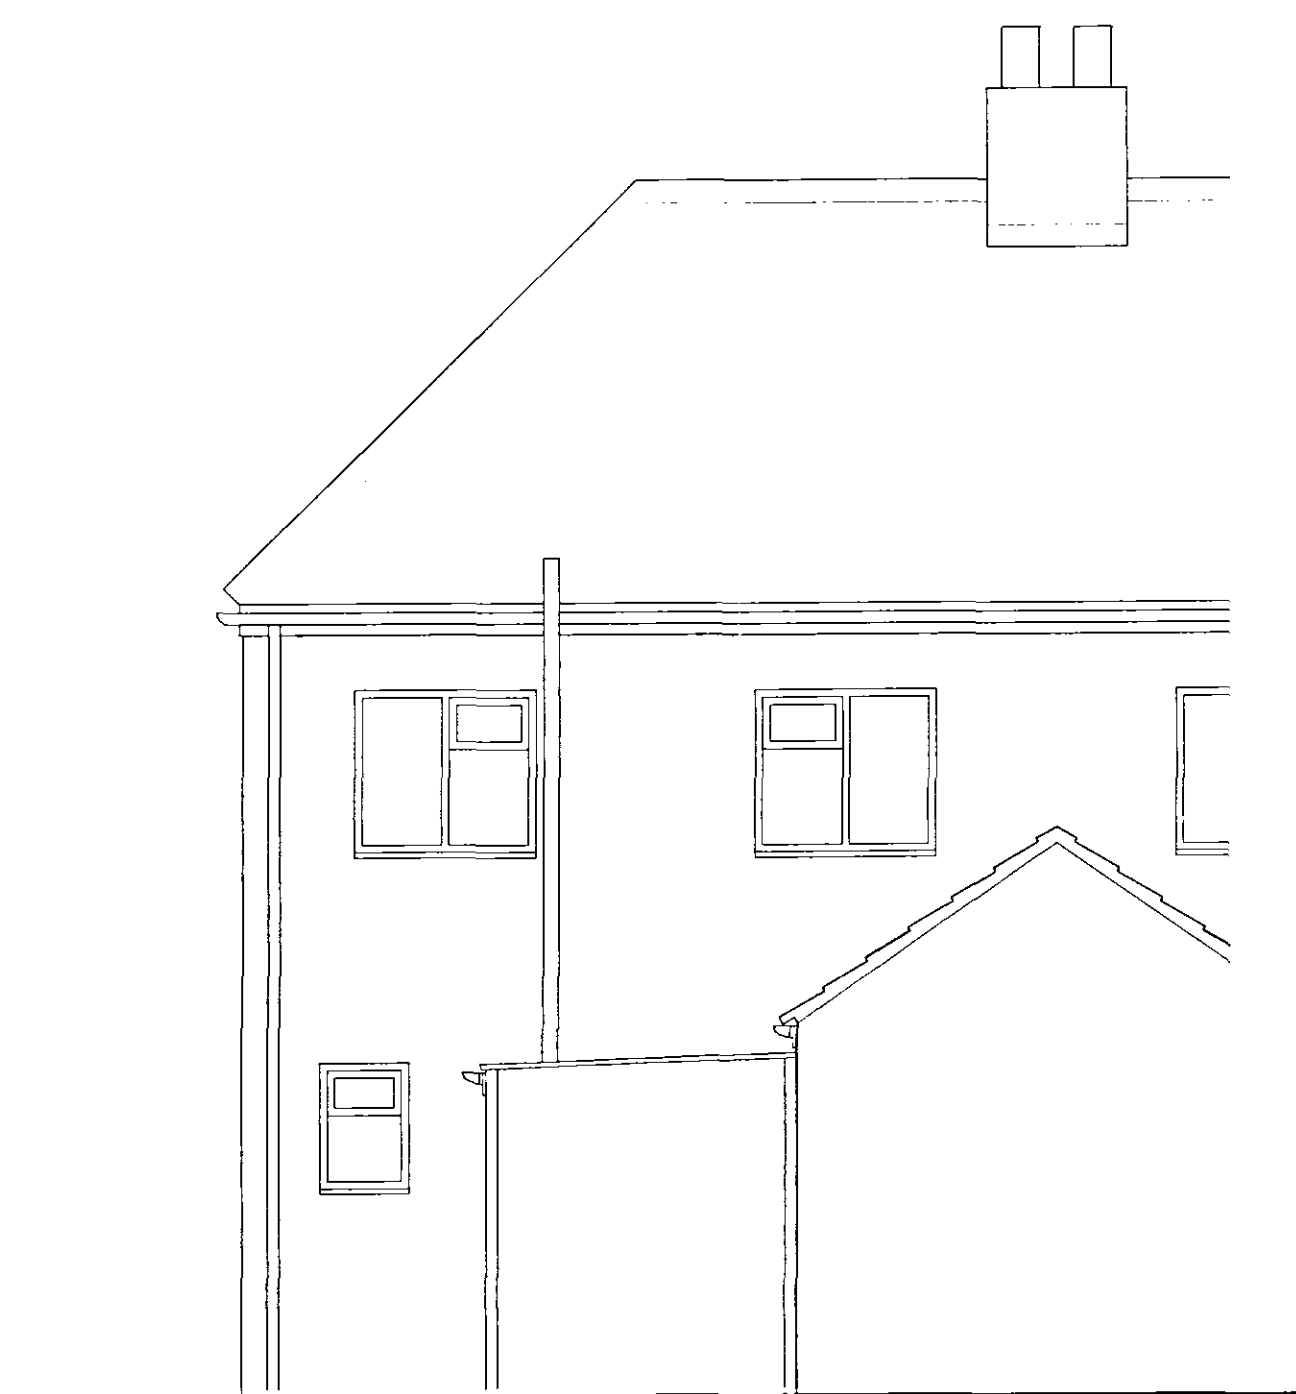


EAST ELEVATION



SECTION

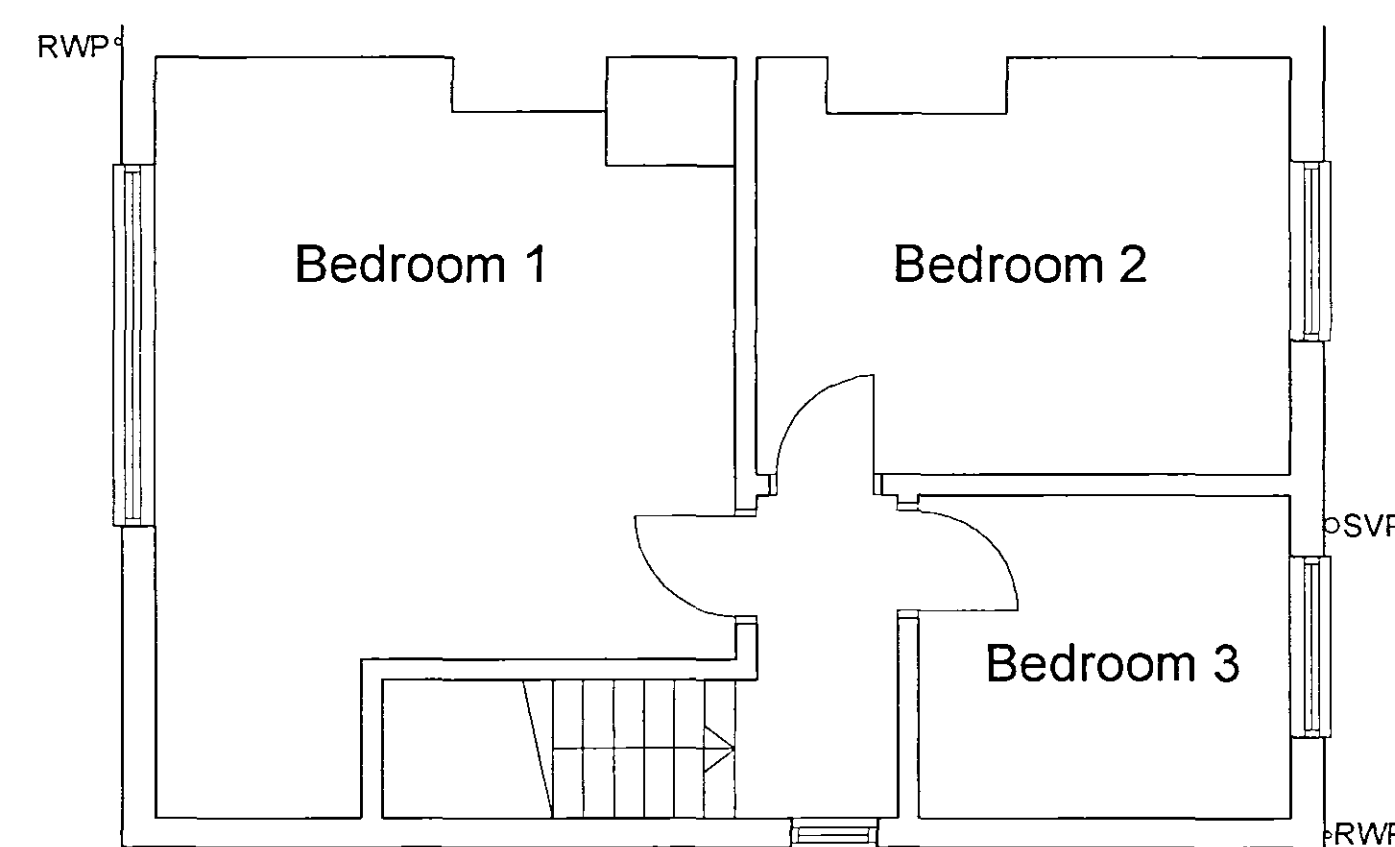


FIRST FLOOR PLAN

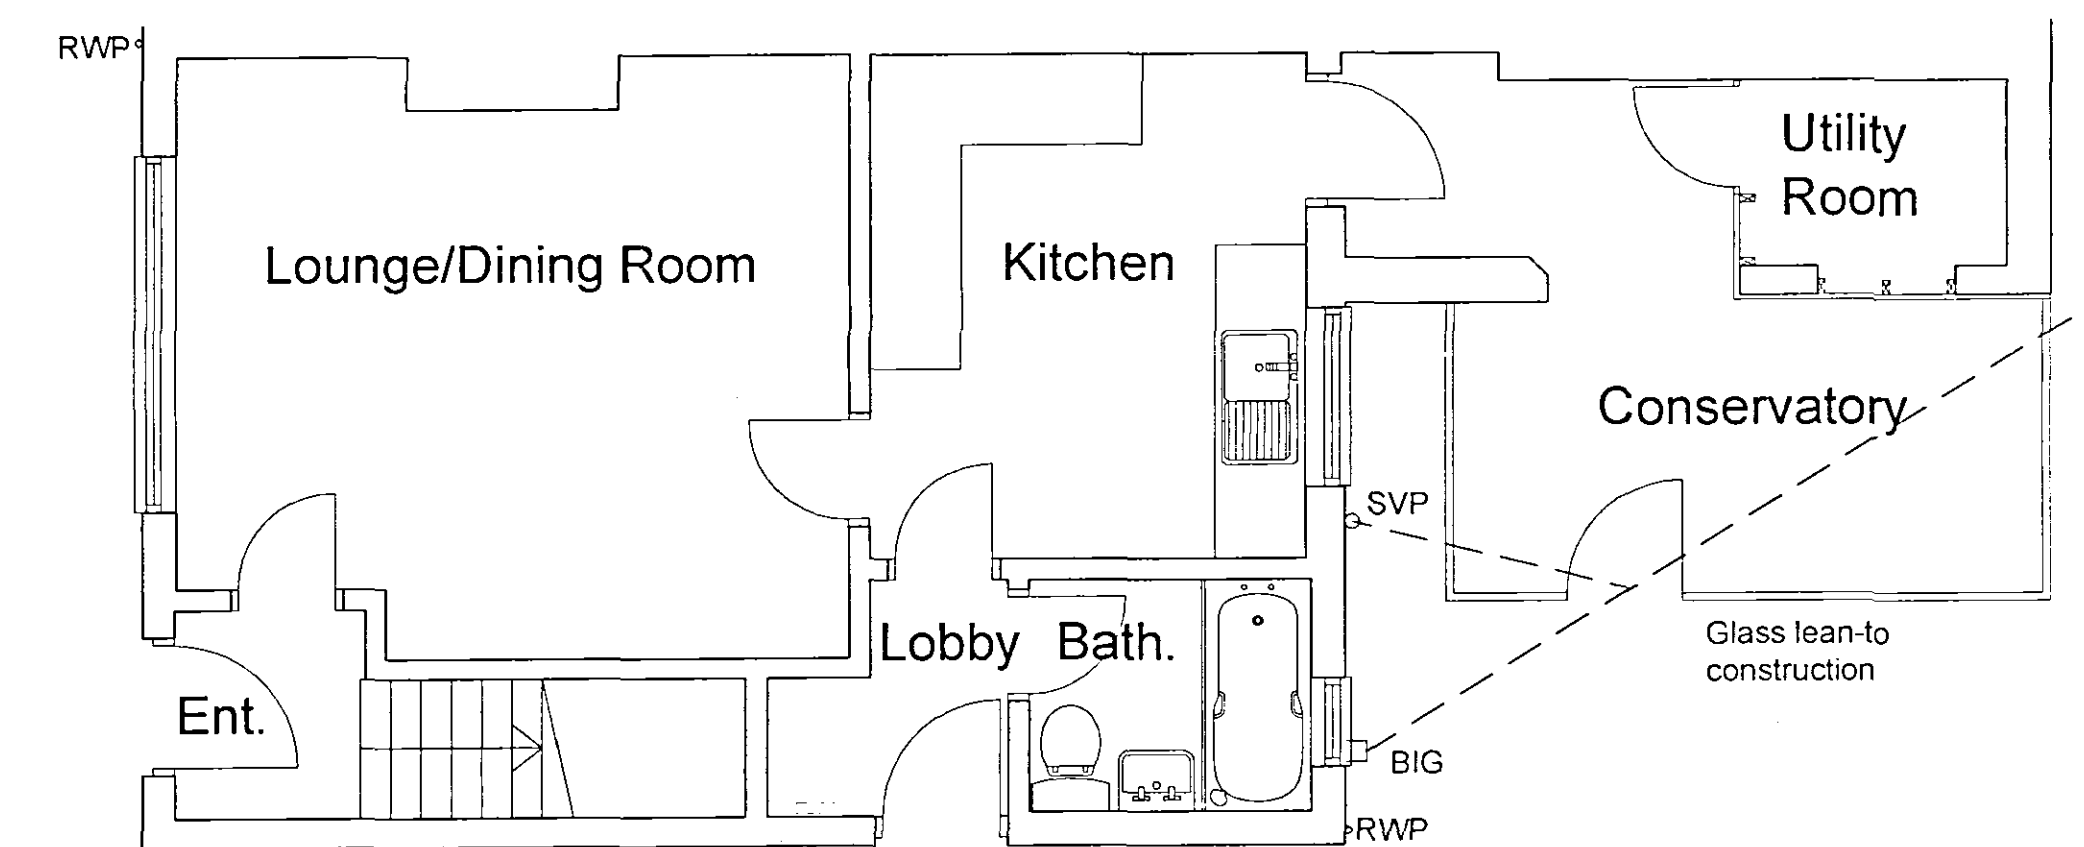


GROUND FLOOR PLAN


SHDC
PLANNING & DEVELOPMENT
2 2 NOV 2006
Ref. 1605106

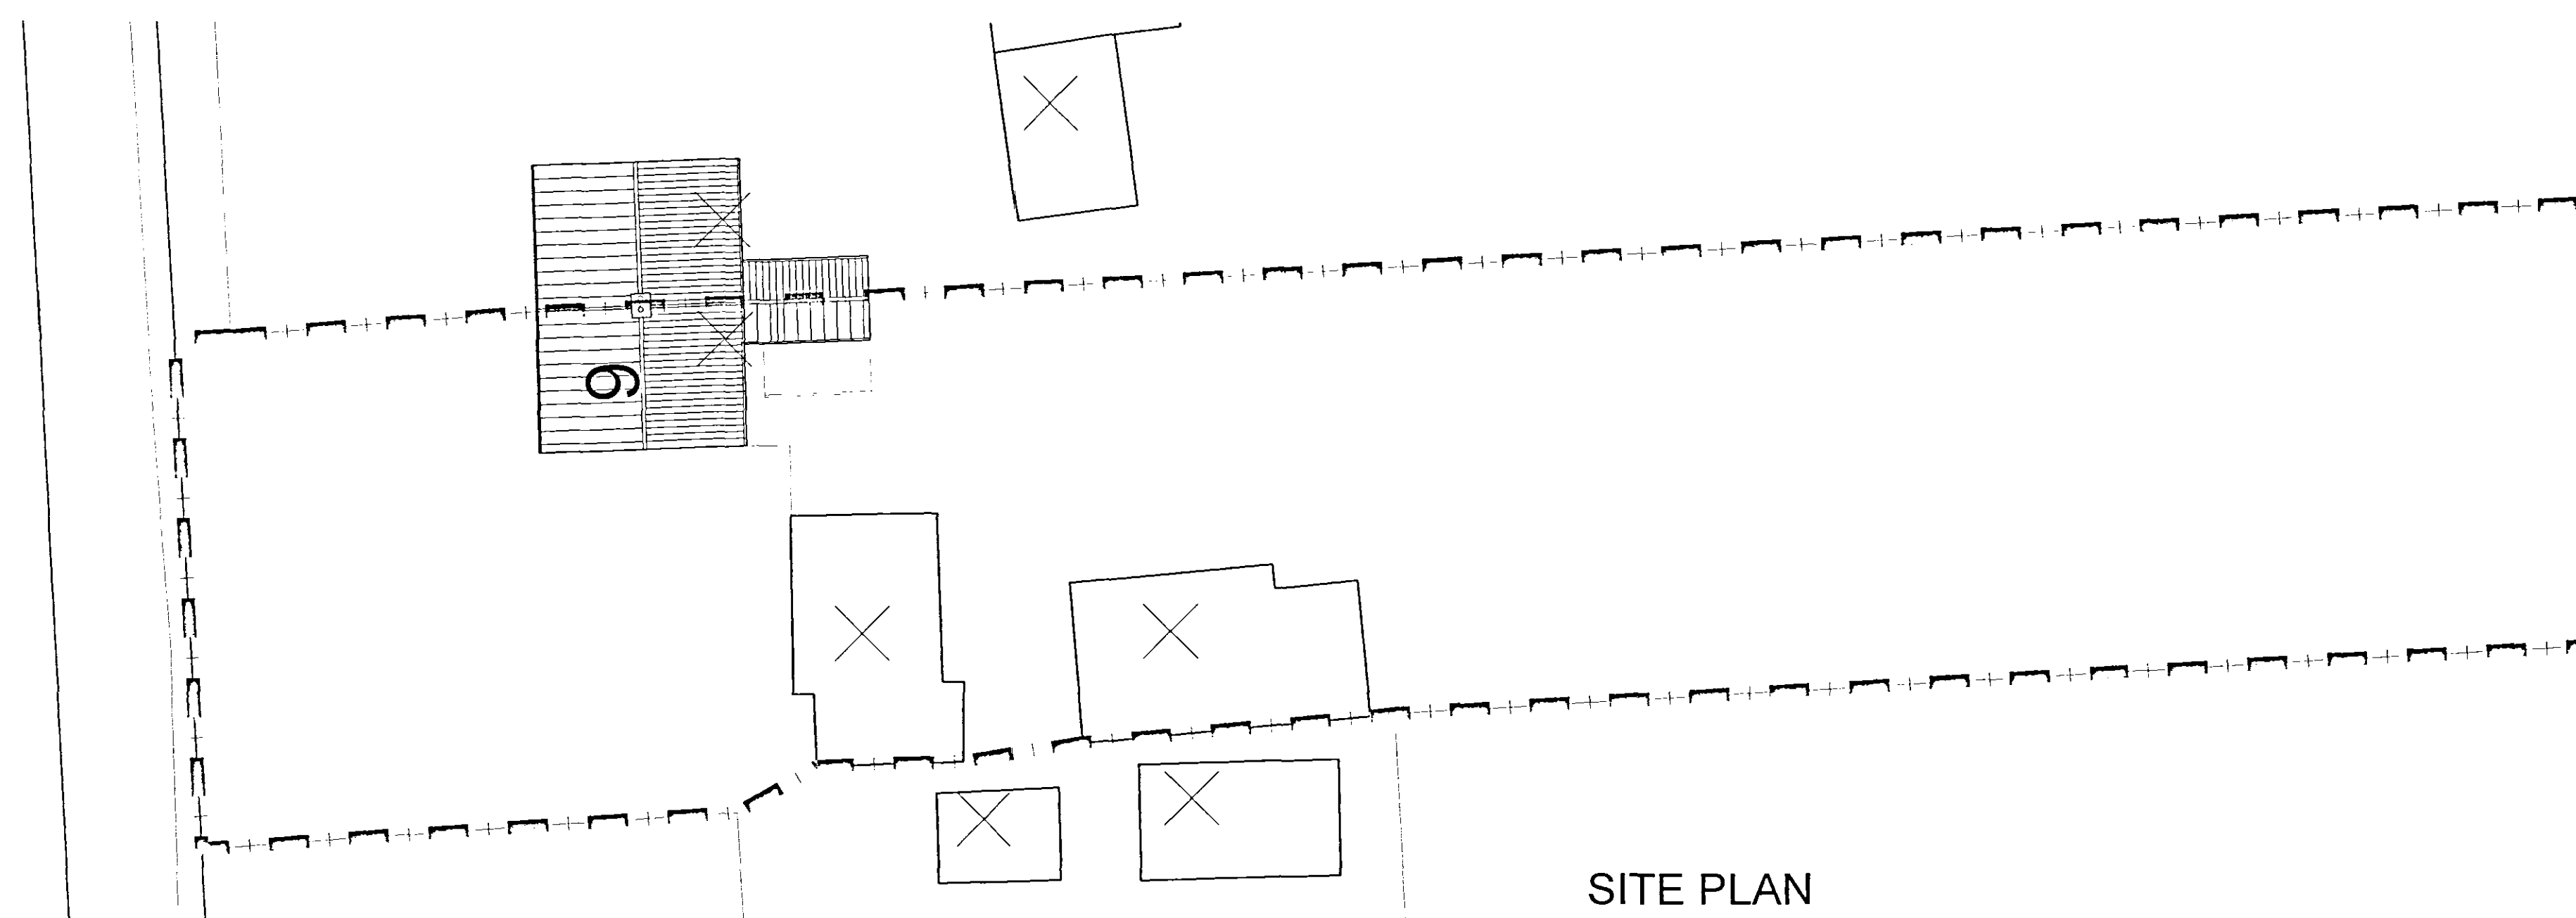

SITE PLAN

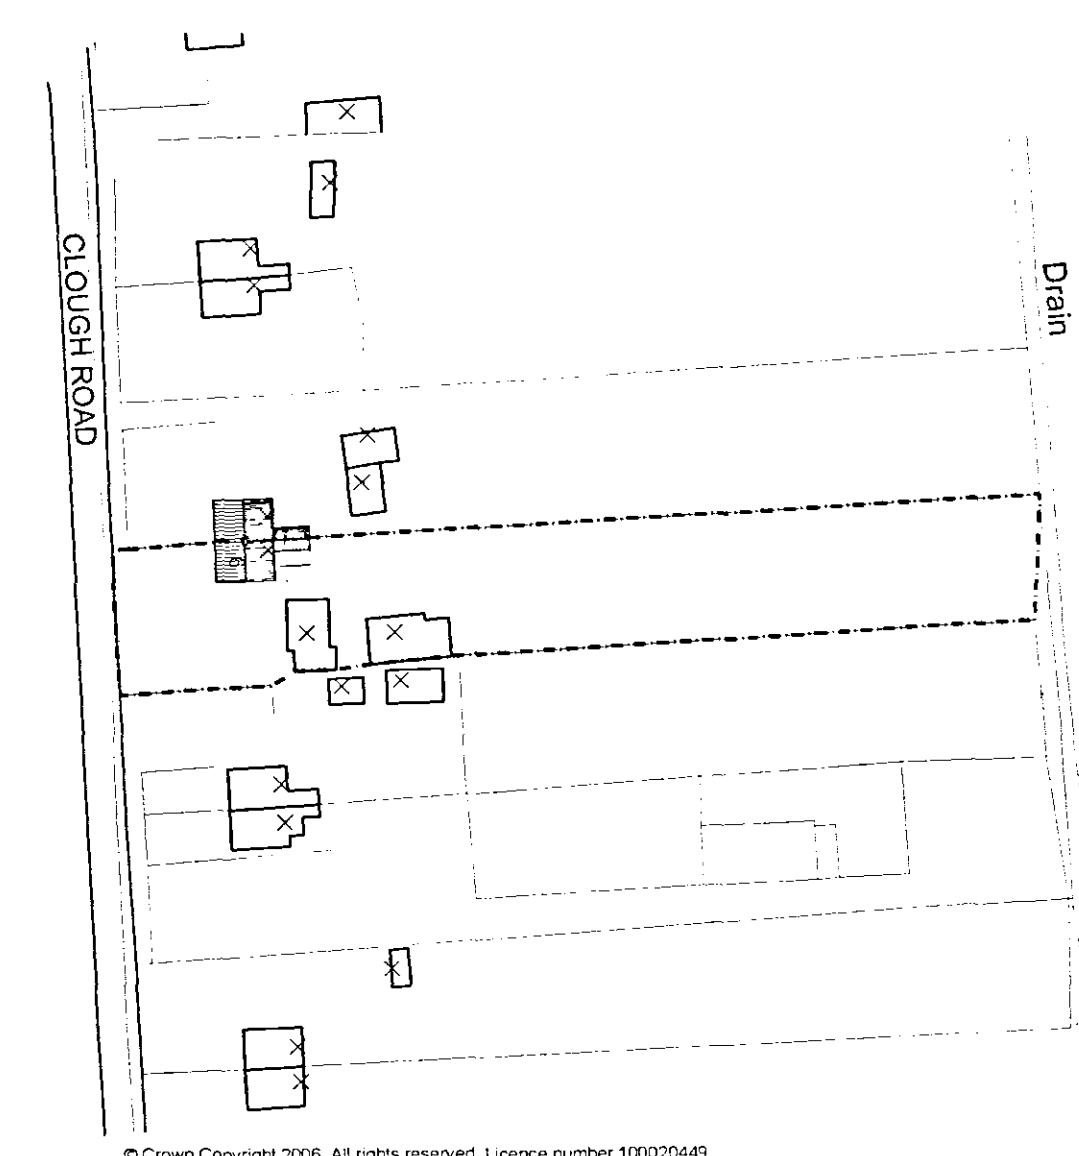

LOCATION PLAN

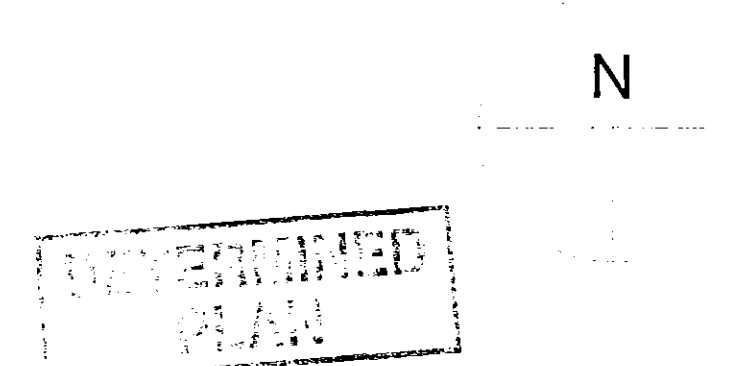

copyright reserved ©

DC ARCHITECTURAL SOLUTIONS LIMITED
ARCHITECTURAL AND PLANNING SERVICES
26, SOUTHGATE, SLEAFORD, LINCOLNSHIRE, NG34 7RY
TEL NO. 01529 309611; FAX NO. 01529 309612
E-mail - dcarchitectural@btconnect.com

Client **Mrs Wilkinson**
Project **Extension To House - Holbeach Clough Lincolnshire**

Drawing Title **Plans, Elevations and Section as Existing** Drawing number **dc:104:W:01**
Scale **1:50, 1:200, 1:1000** Drawn **GDM**
Date **November 06** Checked