


Elevations of Existing Toilet Block / Storage Area

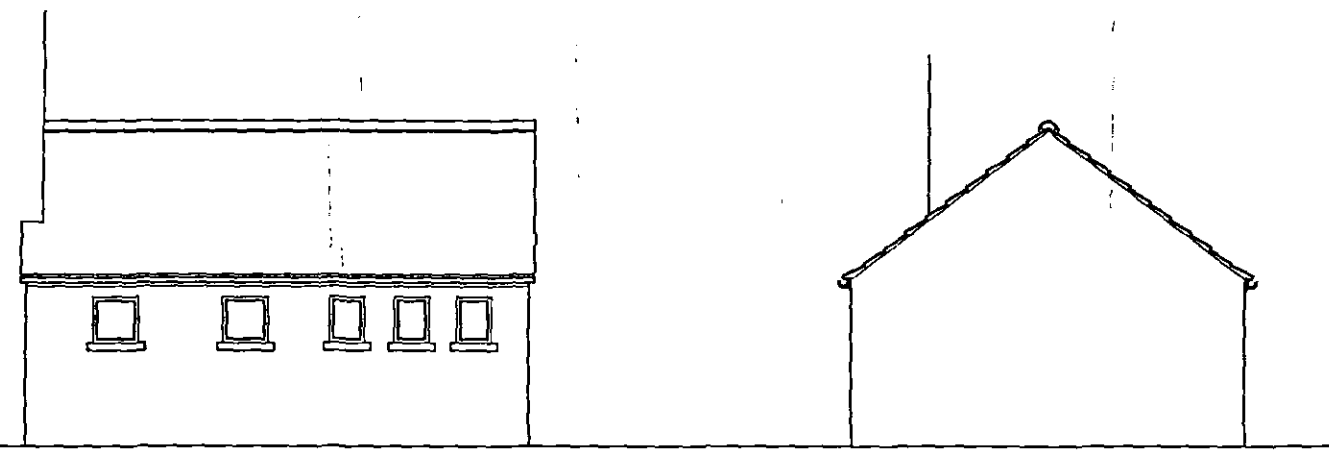


Front Elevation

Scale 1:100

Side Elevation

Scale 1:100

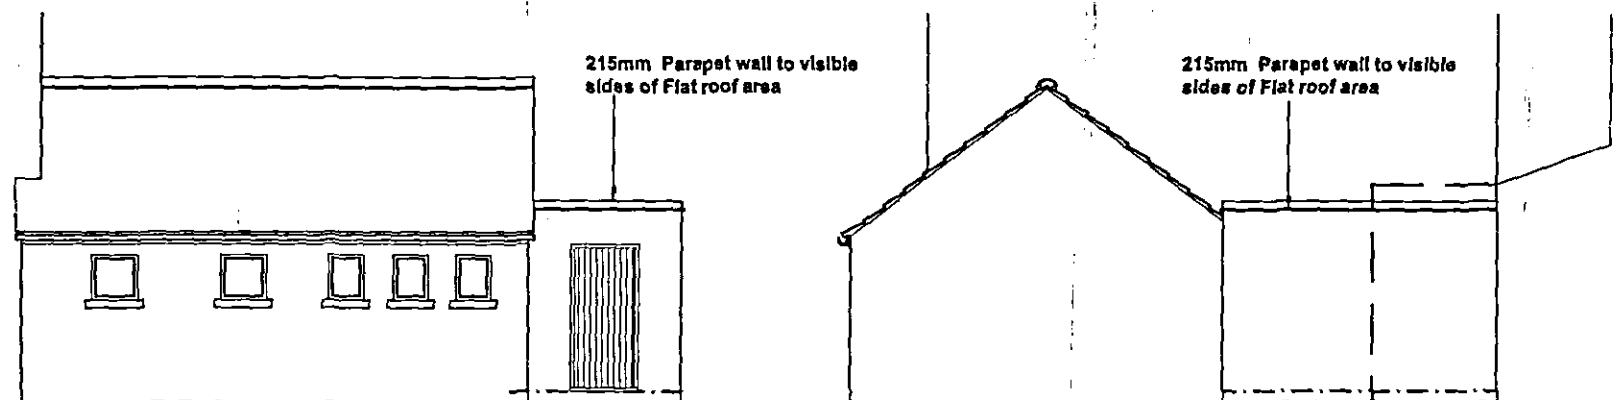

Proposed Front Elevation

Scale 1:100

Proposed Side Elevation

Scale 1:100

Drawings Issued for Planning Permission Only

rev"A" - 18.01.07 - Parapet wall added to flat roof area to gain Planning permission

Client:
Mr N Williams
Horse & Groom Public House
65 High Street
Holbeach
PE12 7ED

Site:
**Proposed Barn Conversion
& Alterations / Extension to
Existing Toilet Block**

remway design
2 Red Lion Street
Spalding
PE11 1SX
Tel / Fax: 01775 768 921
Mobile: 07815 112 058
e-mail: jason@remwaydesign.co.uk

Date: **July06** Scale: N/A

Drawing No:
rem 1163 - 02"A"

AMENDED PLAN
Ref. A1

SHDC
PLANNING & DEVELOPMENT
18 JAN 2007
Ref. 1619/06

DETERMINED
PLAN

PLEASE NOTE:
Due to areas of the structure being covered, unexposed or otherwise inaccessible the notes / specifications of existing materials are subject to confirmation of site when it is feasible to expose the relevant areas of construction.