


Elevations of Existing Toilet Block / Storage Area



Front Elevation
Scale 1:100

Side Elevation
Scale 1:100

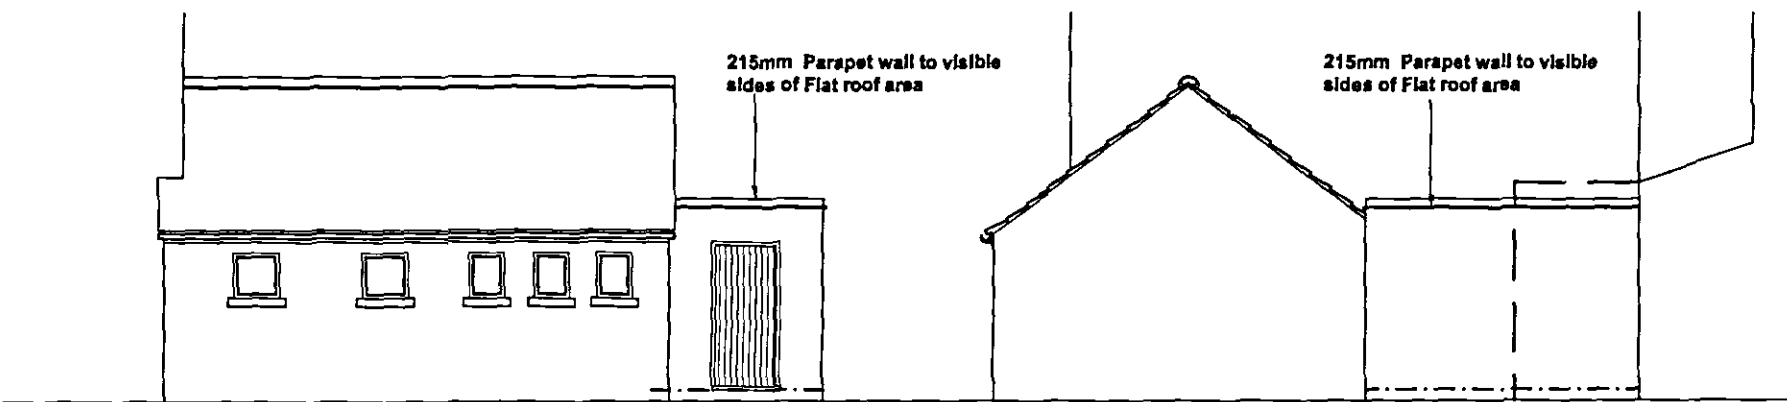

Proposed Front Elevation
Scale 1:100

Proposed Side Elevation
Scale 1:100

Drawings Issued for Planning Permission Only

AMENDED PLAN

Ref. A1

SHDC
PLANNING & DEVELOPMENT
18 JAN 2007

Ref. 1620/06

DETERMINE
PLAN

rev'A' - 18.01.07 - Parapet wall added to flat roof area to gain Planning permission

Client :
Mr N Williams
Horse & Groom Public House
65 High Street
Holbeach
PE12 7ED

Site :
Proposed Barn Conversion
& Alterations / Extension to
Existing Toilet Block

remway
design

2 Red Lion Street
Spalding
PE11 1SX
Tel / Fax: 01775 768 921
Mobile : 07815 112 058
e-mail: jason@remwaydesign.co.uk

Date : July06 Scale : N / A

Drawing No:
rem 1163 - 02"A"

PLEASE NOTE:
Due to areas of the structure being covered, unexposed or otherwise inaccessible the notes / specifications of existing materials are subject to confirmation of site when it is feasible to expose the relevant areas of construction.