



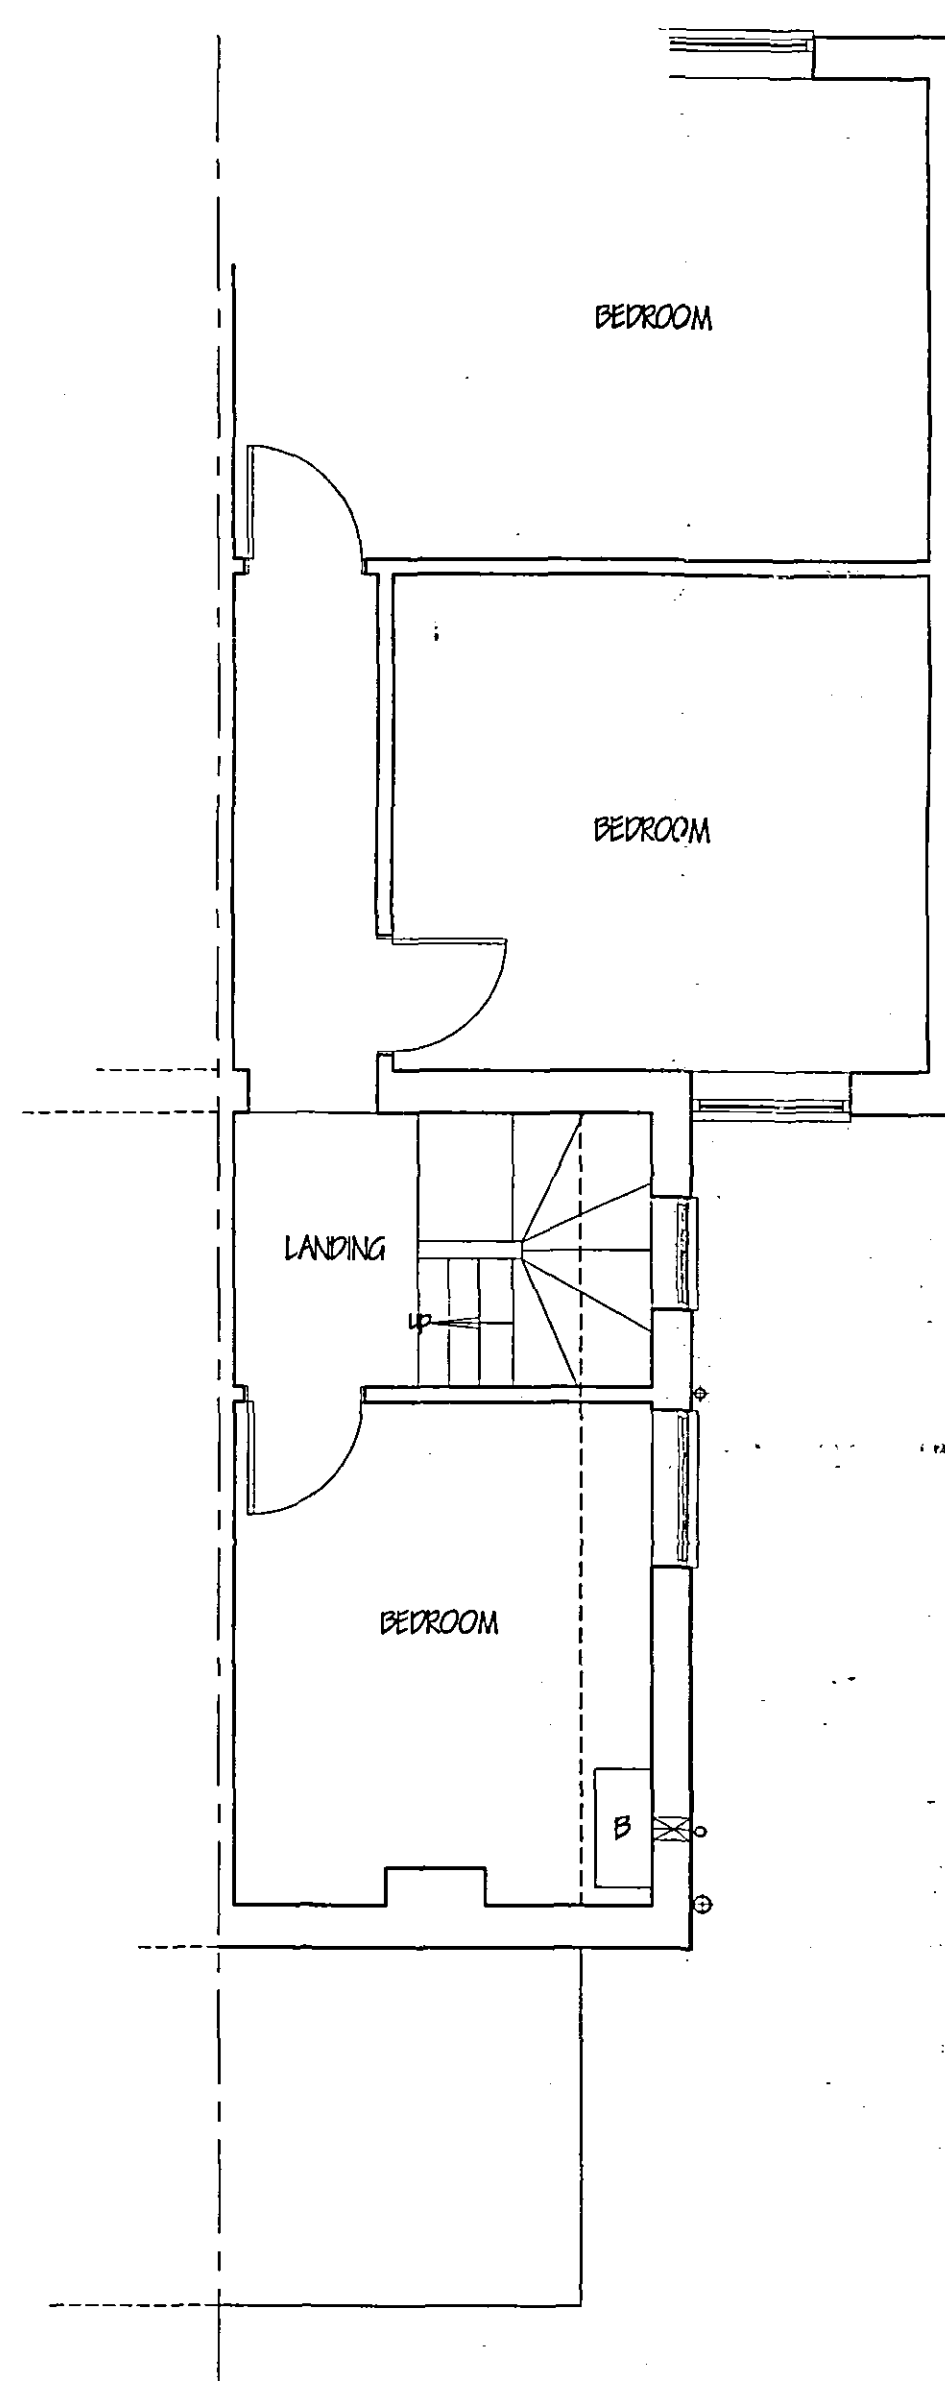

STUKELEY ROAD


Fcotpath

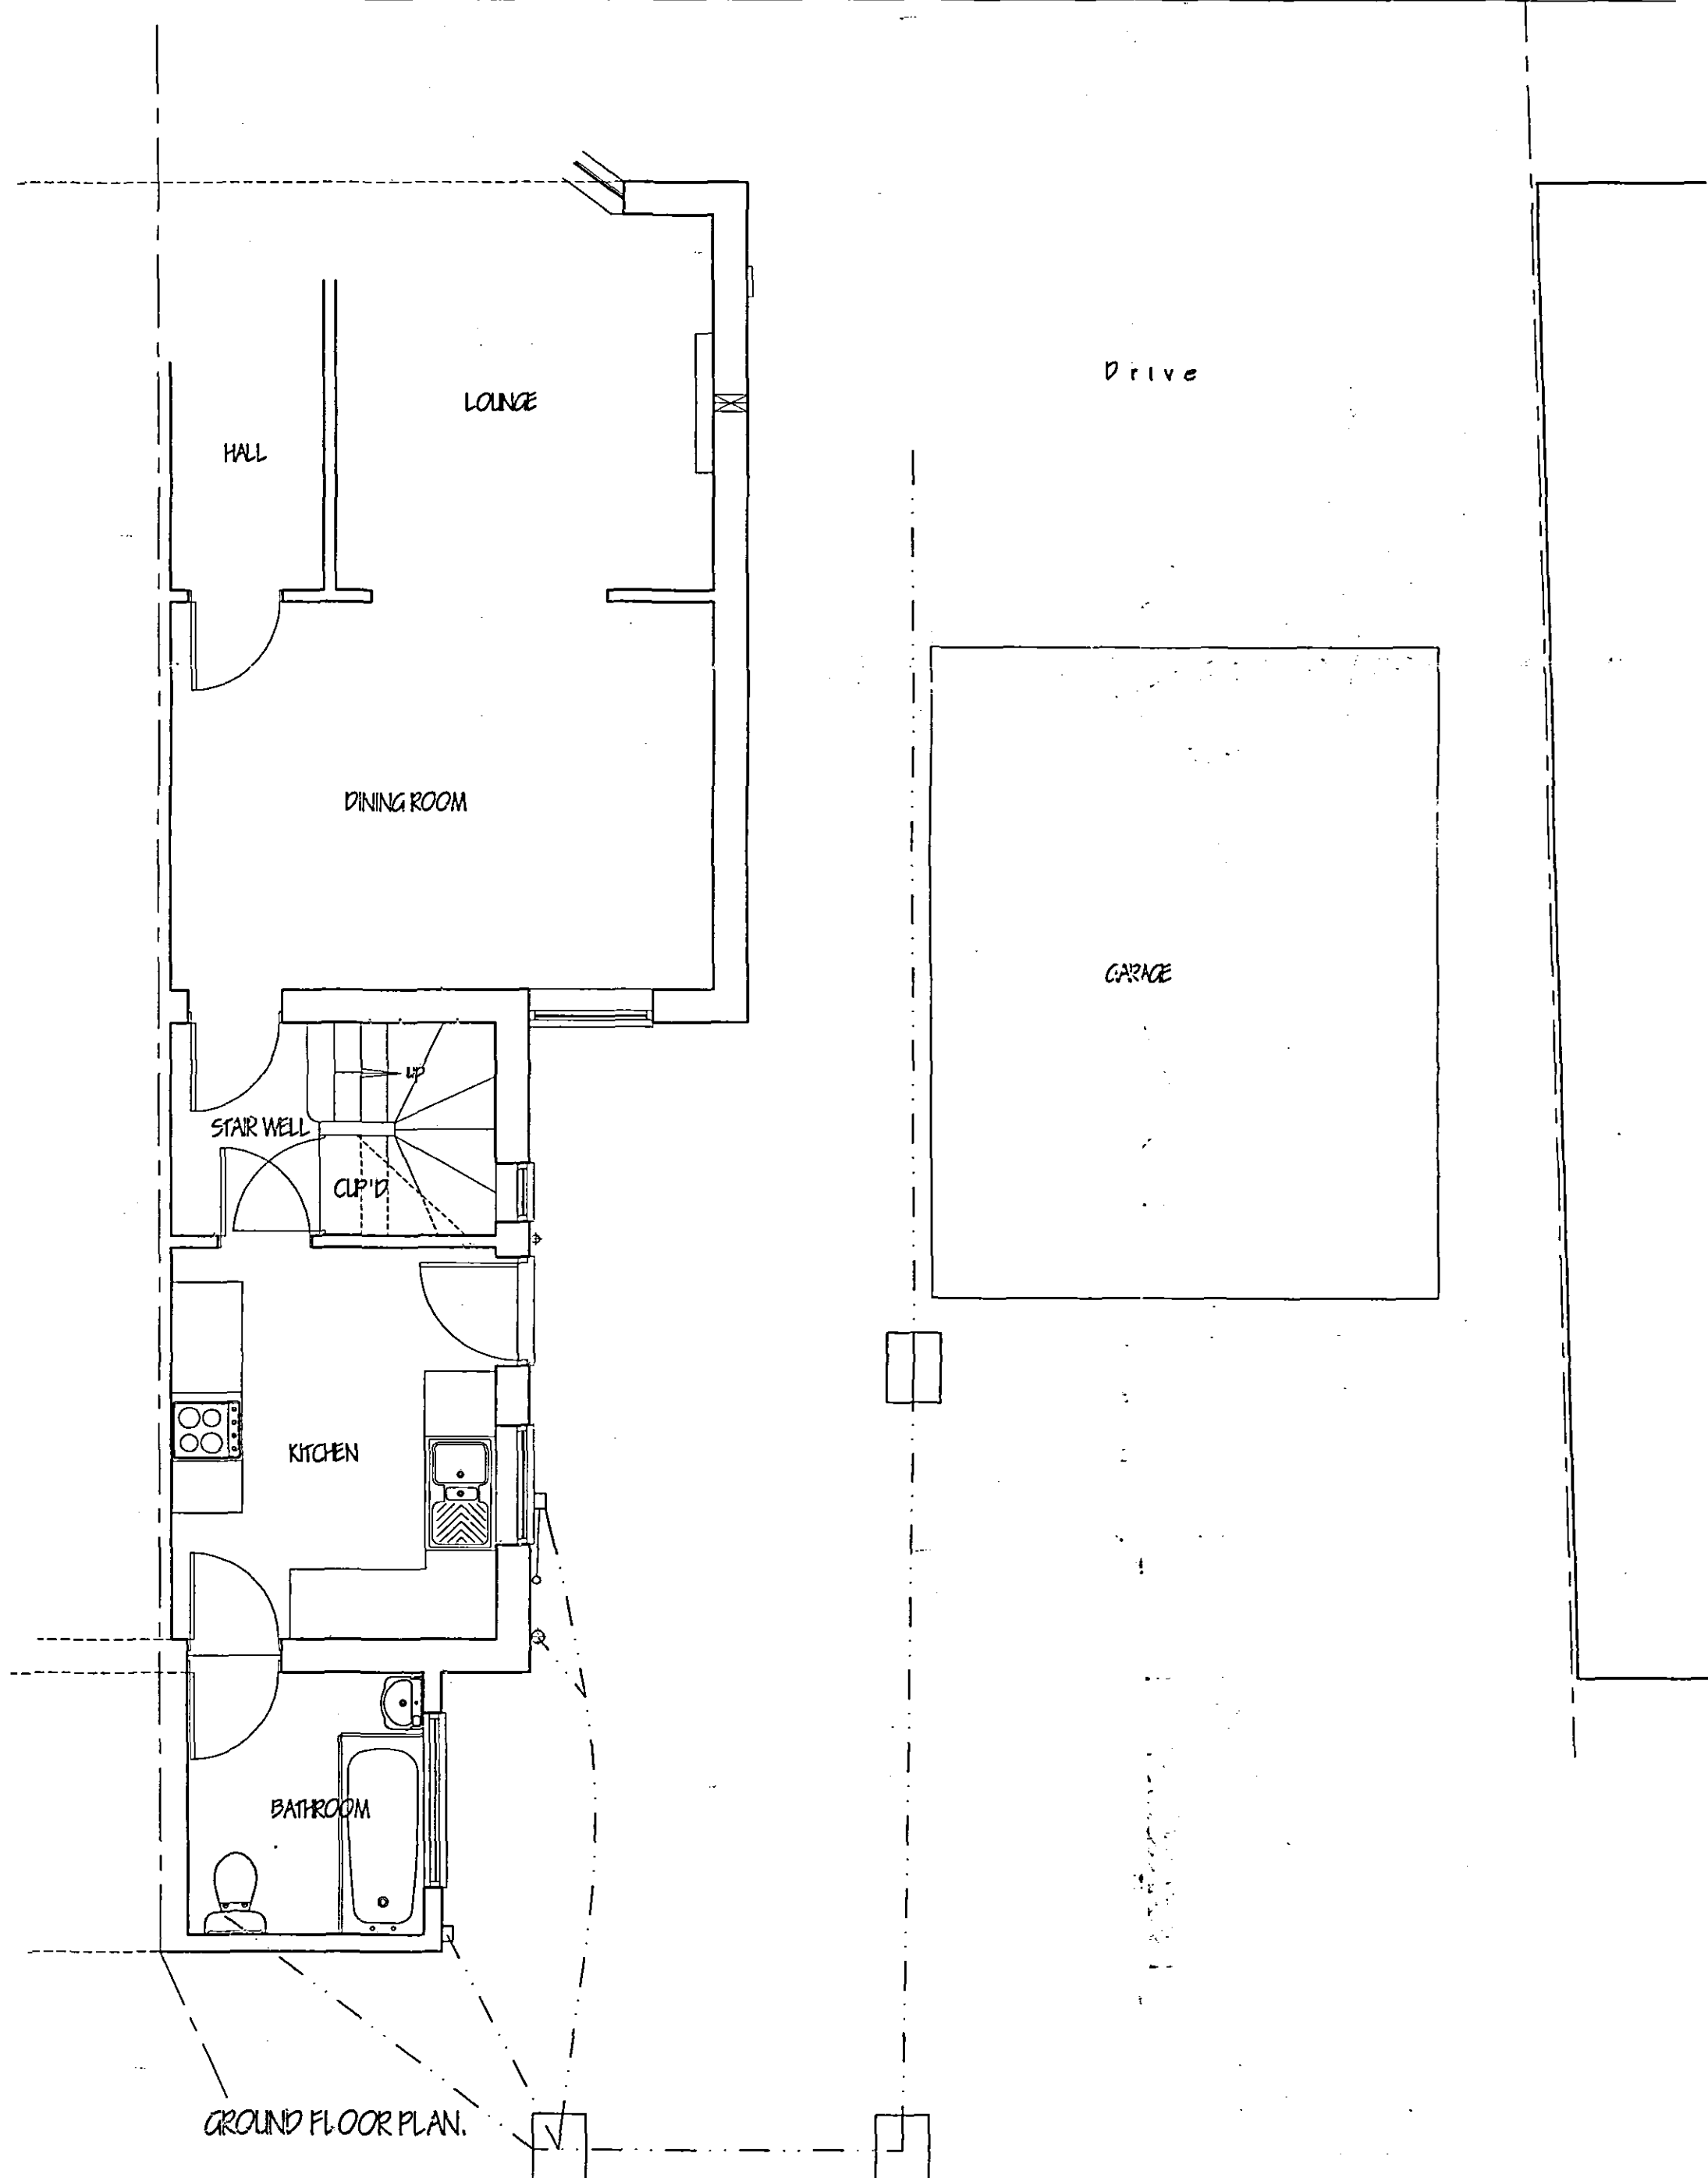

FIRST FLOOR PLAN.



SITE PLAN
1/500

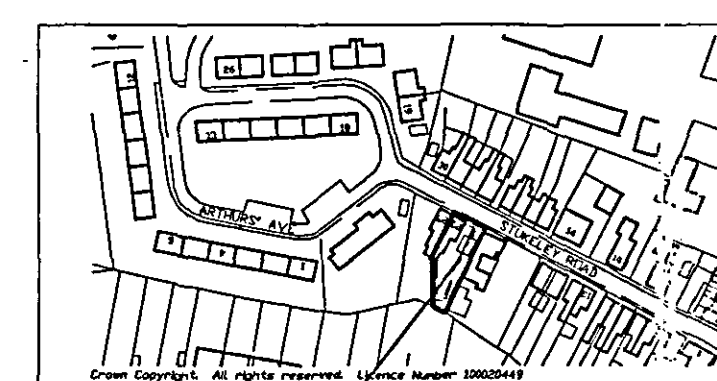

SITE

LOCATION PLAN
1/2500

**DETERMINED
PLAN**

[illegible]

G. R. MERCHANT LTD.
LENG AMICE FWO
**ARCHITECTURAL, STRUCTURAL
AND LAND DRAINAGE
CONSULTANTS**
4 WINGS MOVA
12A Park Road, Malacca,
Spalling, Lang. P12 7ZZ
Tel: 01408 422000
Fax: 01408 422744
E-Mail: g.r.merchant@btconnect.com

Project
EXTENSION & ALTERATIONS,
23 SUTKLEY ROAD,
HOLBEACH,
SPALDING, LINCS.

Client
MR. & MRS. K. SMITH.

Drawing

FLOOR PLANS & ELEVATIONS - EXISTING
SITE & LOCATION PLANS.

Job Ref.	Drawing No.
1498-06.	01.

Date	Drawn
NOV '06.	GRM.

Scales
1/50, 1/100, [unless otherwise stated]

DO NOT SCALE FROM THIS DRAWING

SHDC
Planning & Development
24 NOV 2005
Ref: 1628/06