




Path

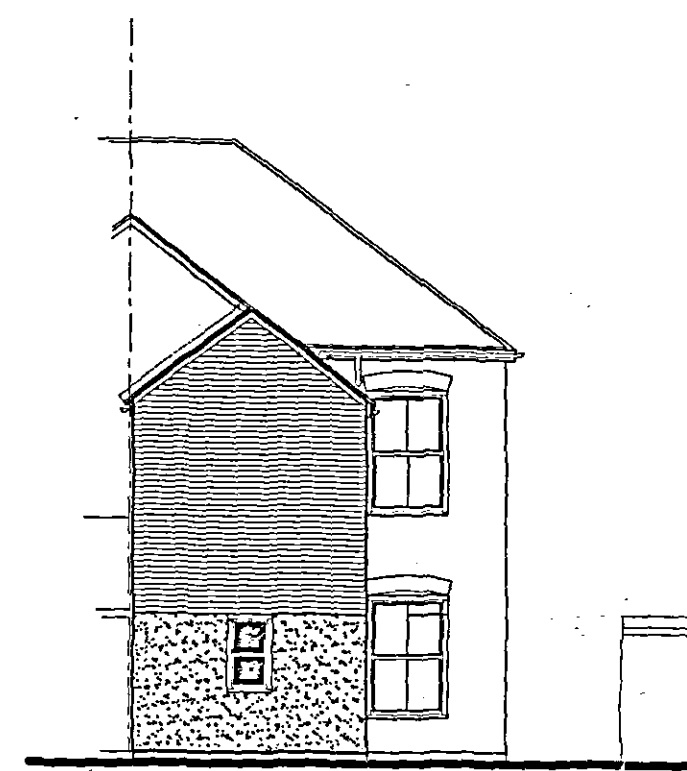



REAR ELEVATION

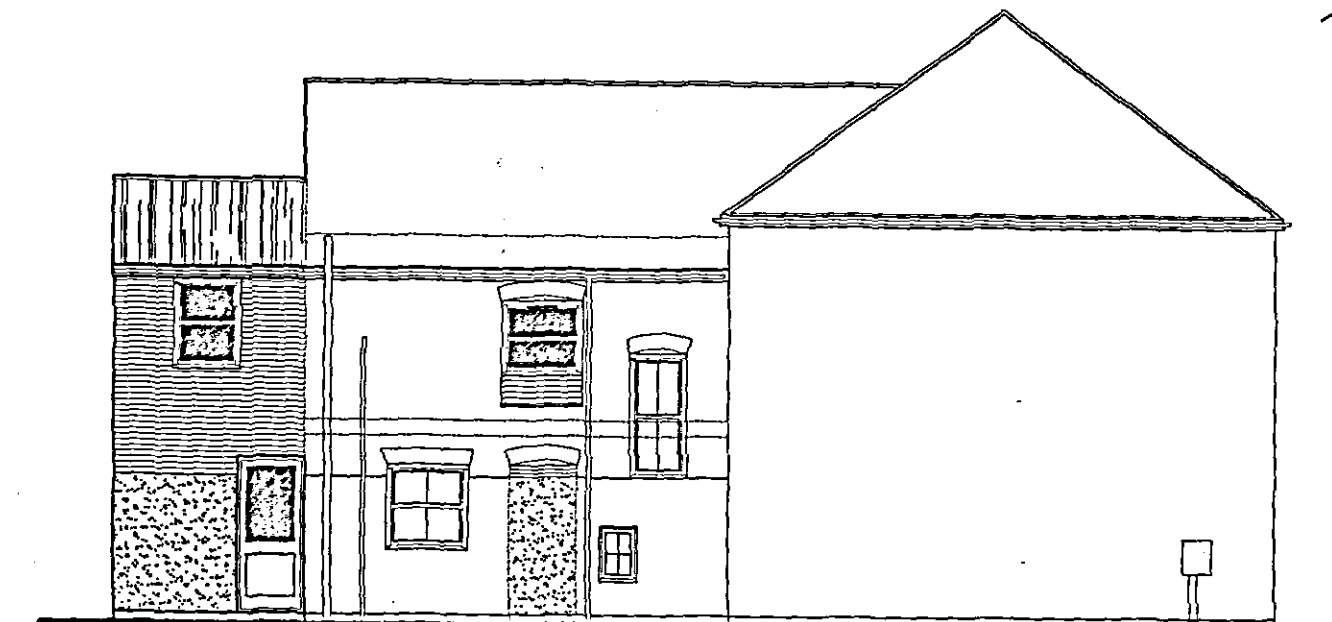

SIDE ELEVATION

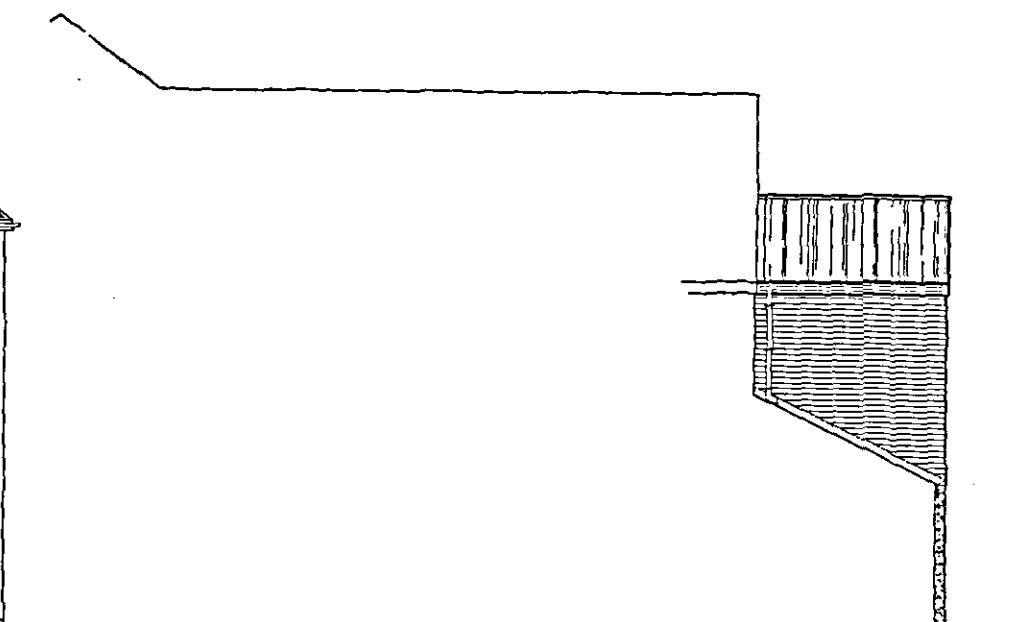

SIDE ELEVATION

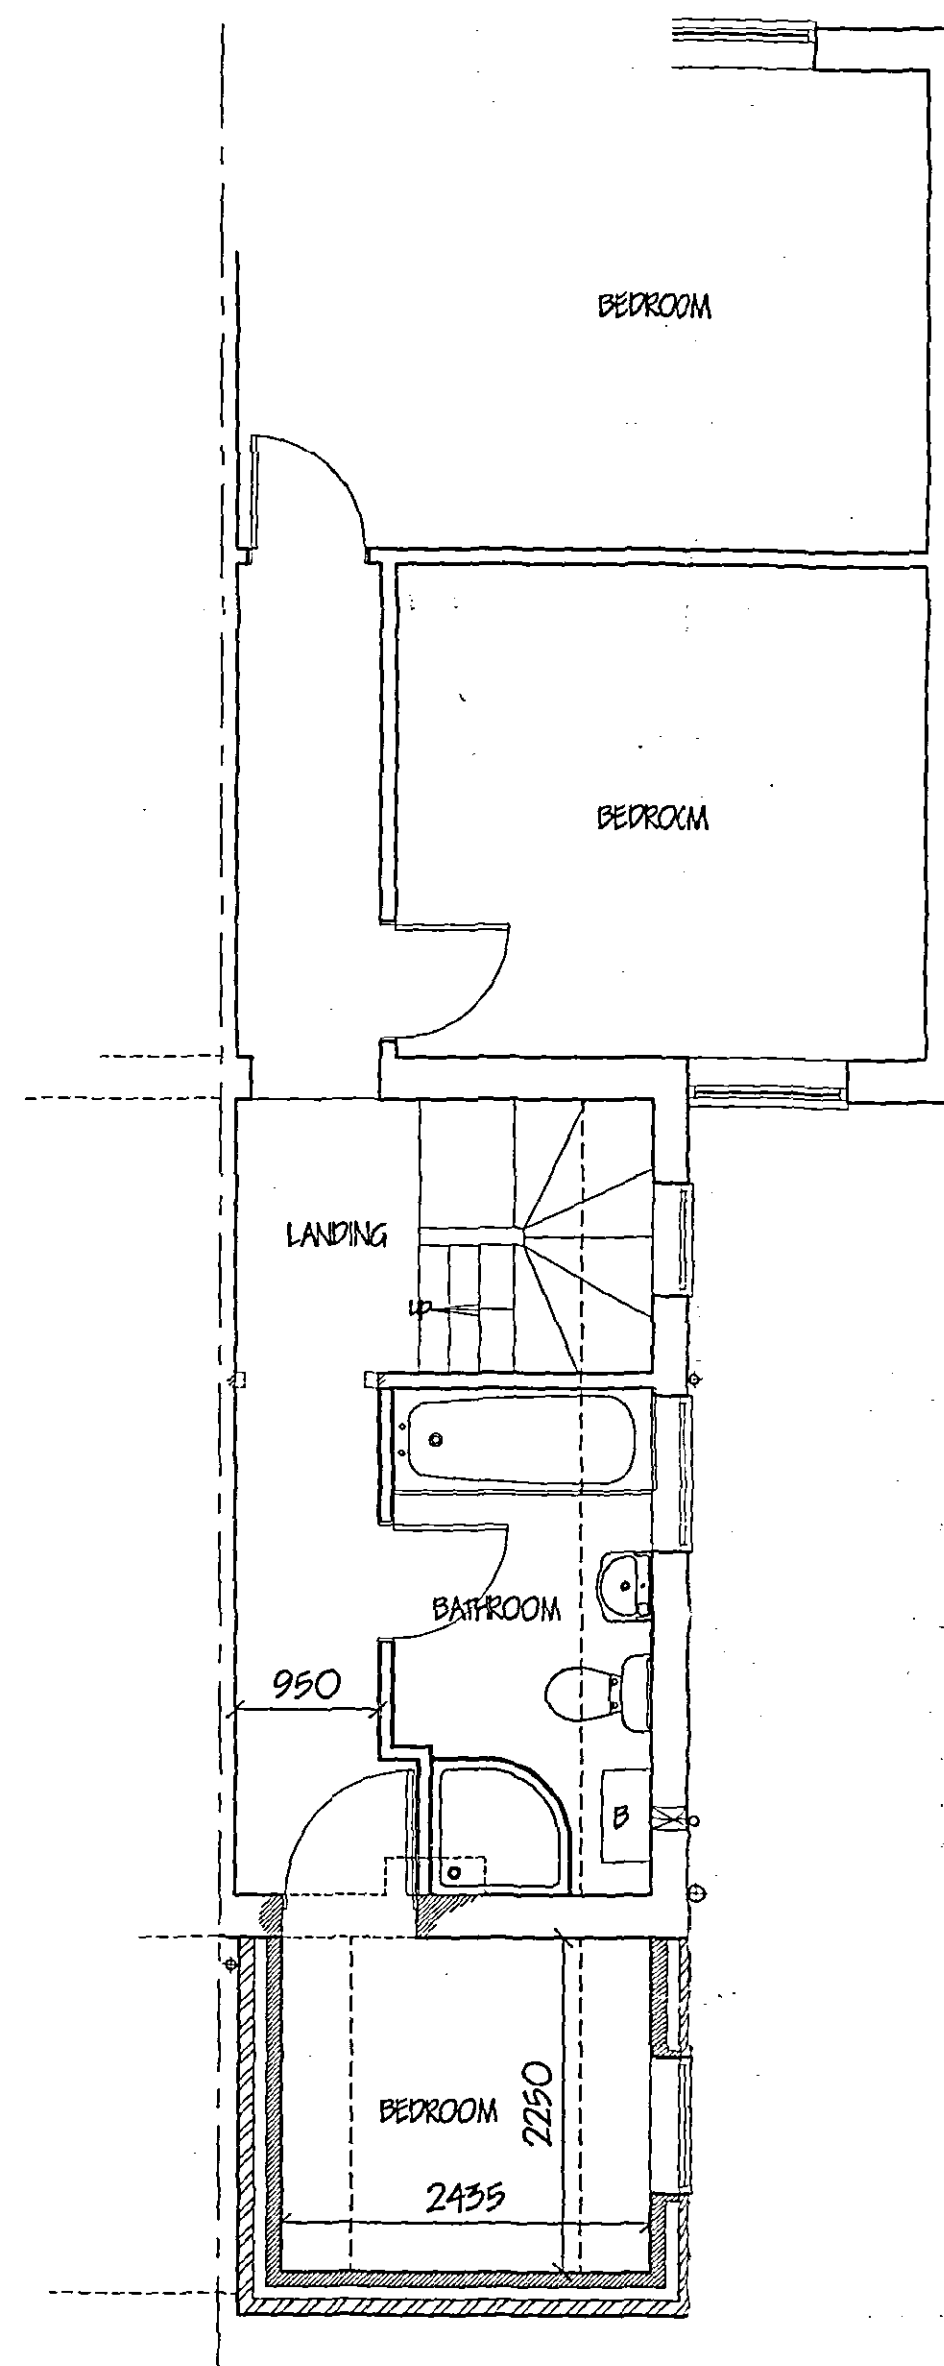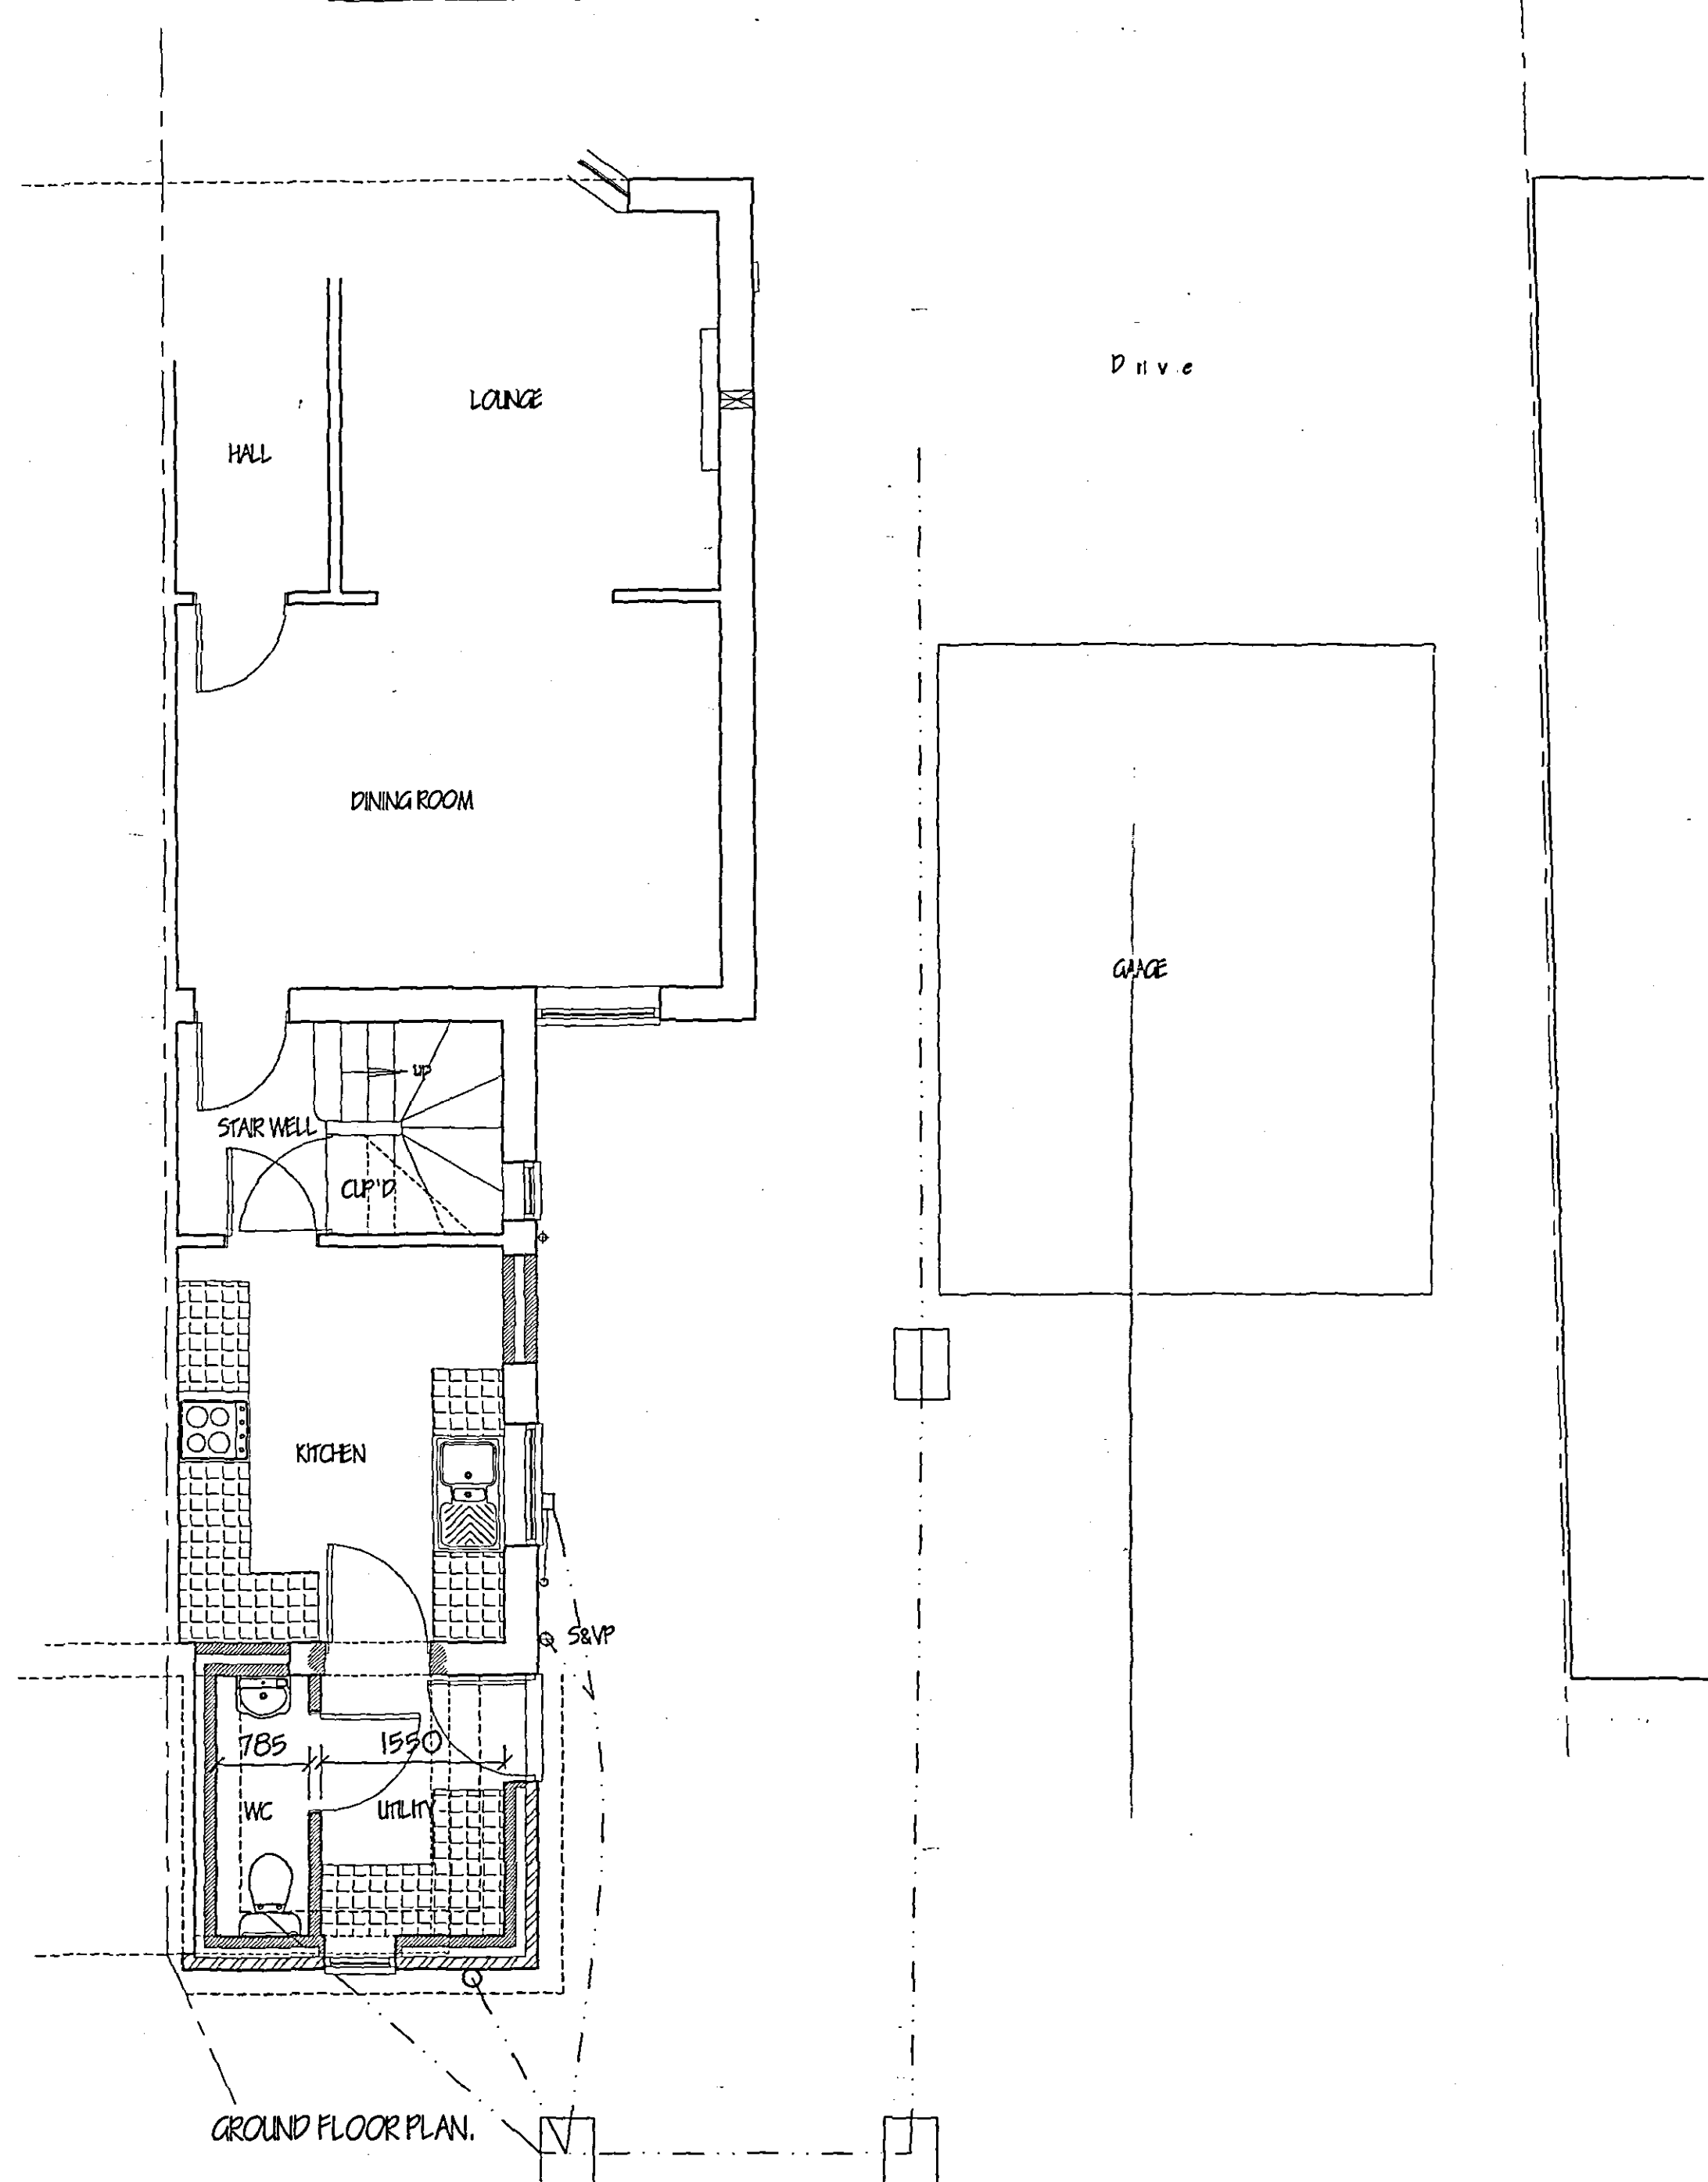

FIRST FLOOR PLAN.

**DETERMINED
PLAN**

[illegible]

ref:	revision	date
------	----------	------

G. R. MERCHANT LTD. 
LENG AMICE FIWO
**ARCHITECTURAL, STRUCTURAL
AND LAND DRAINAGE
CONSULTANTS**
4 Wrights Blows
12A Park Road, Holbeach,
Spalding, Lincs. PE12 7EZ
Tel: 01406 490000
Fax: 01406 426744
E-Mail: gr.merchant@btconnect.com

Project
EXTENSION & ALTERATIONS,
23 STURLEY ROAD,
HOLBEACH,
SPALDING, LINC'S.

Client
MR. & MRS. K. SMITH.

Drawing

FLOOR PLANS & ELEVATIONS - PROPOSED.

Job Ref. 1498-06.	Drawing No. 02.
----------------------	--------------------

Date	Drawn
NOV '06.	ARM.

Scales	
1/50, 1/100,	

DO NOT SCALE FROM THIS DRAWING

Planning & Development
24 NOV 2003
Ref: 1628106