
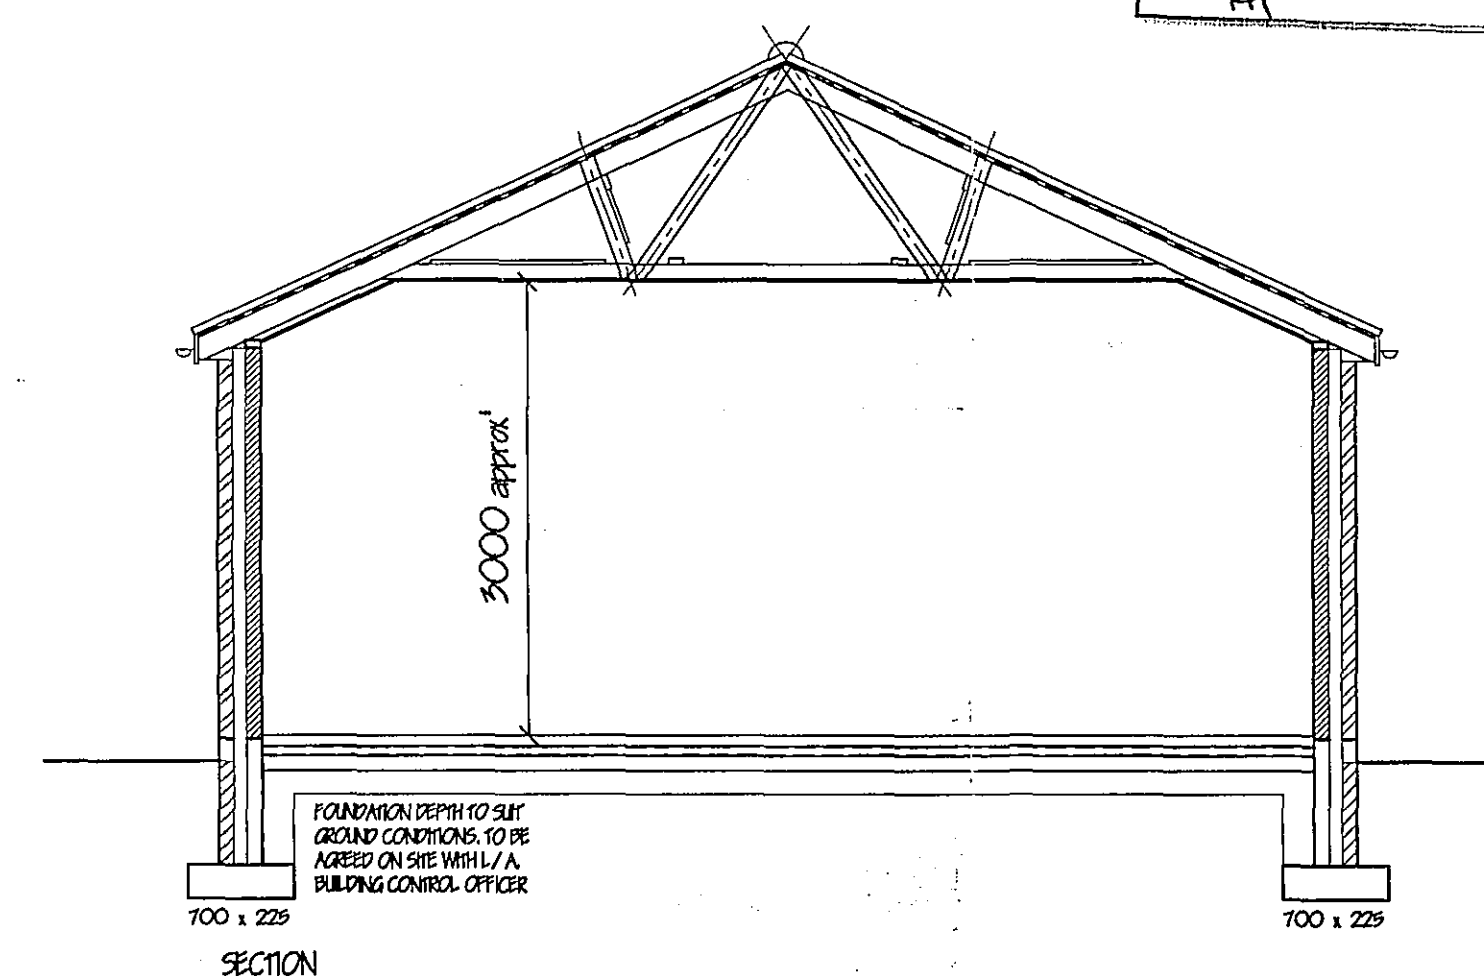
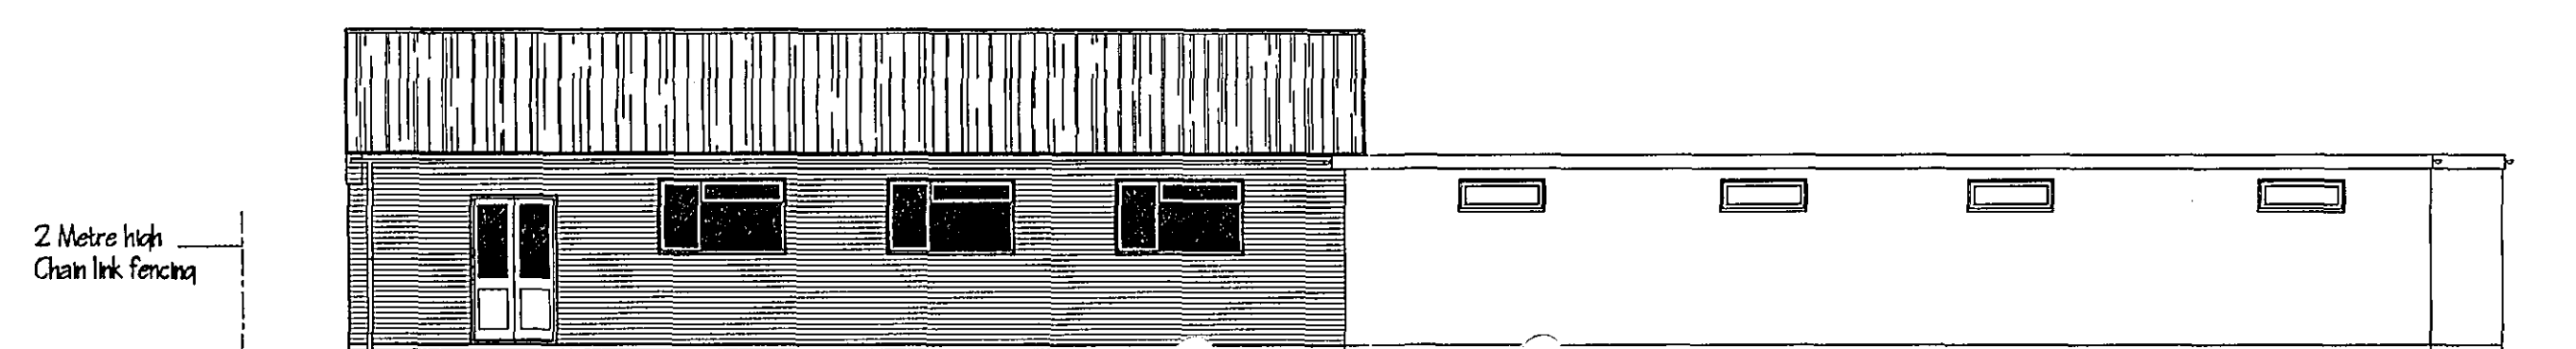
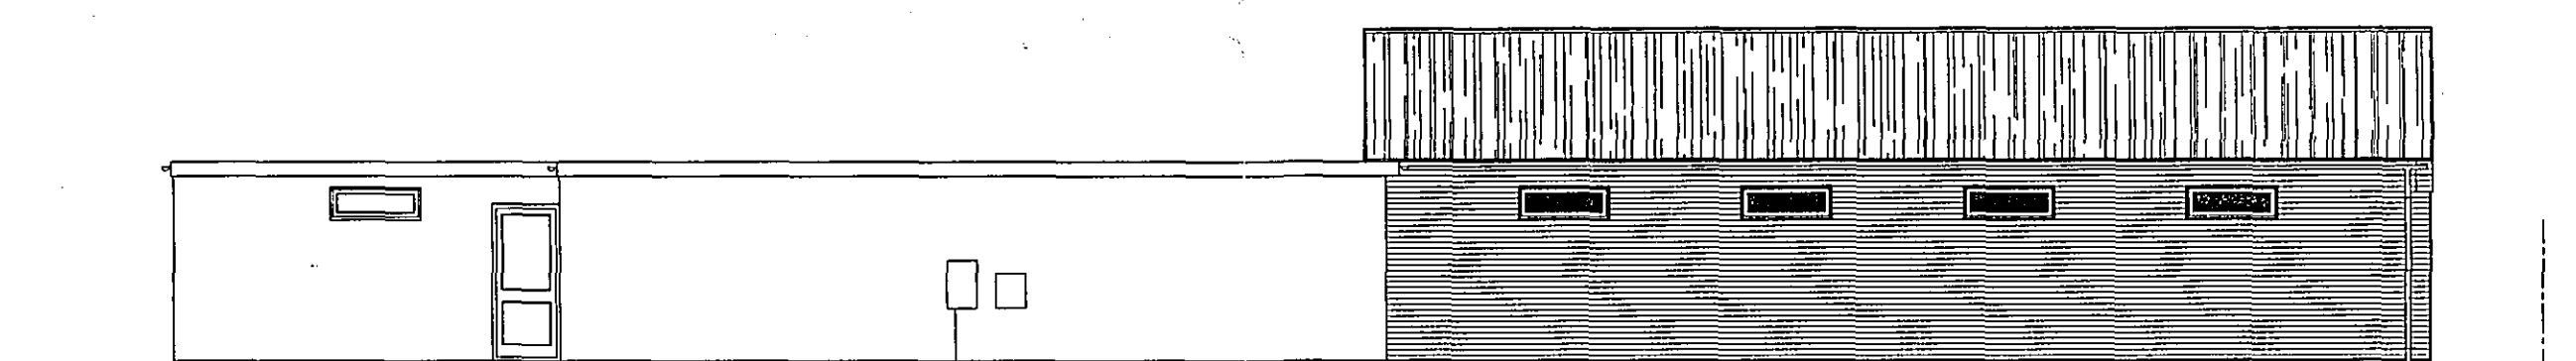
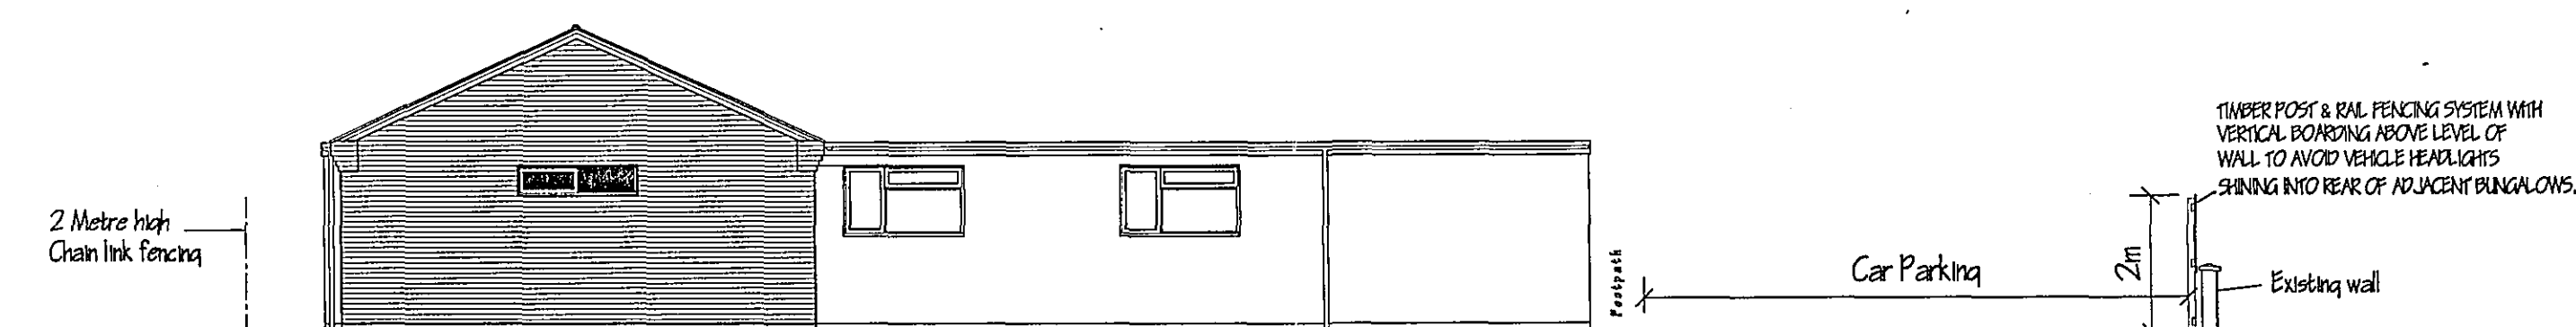


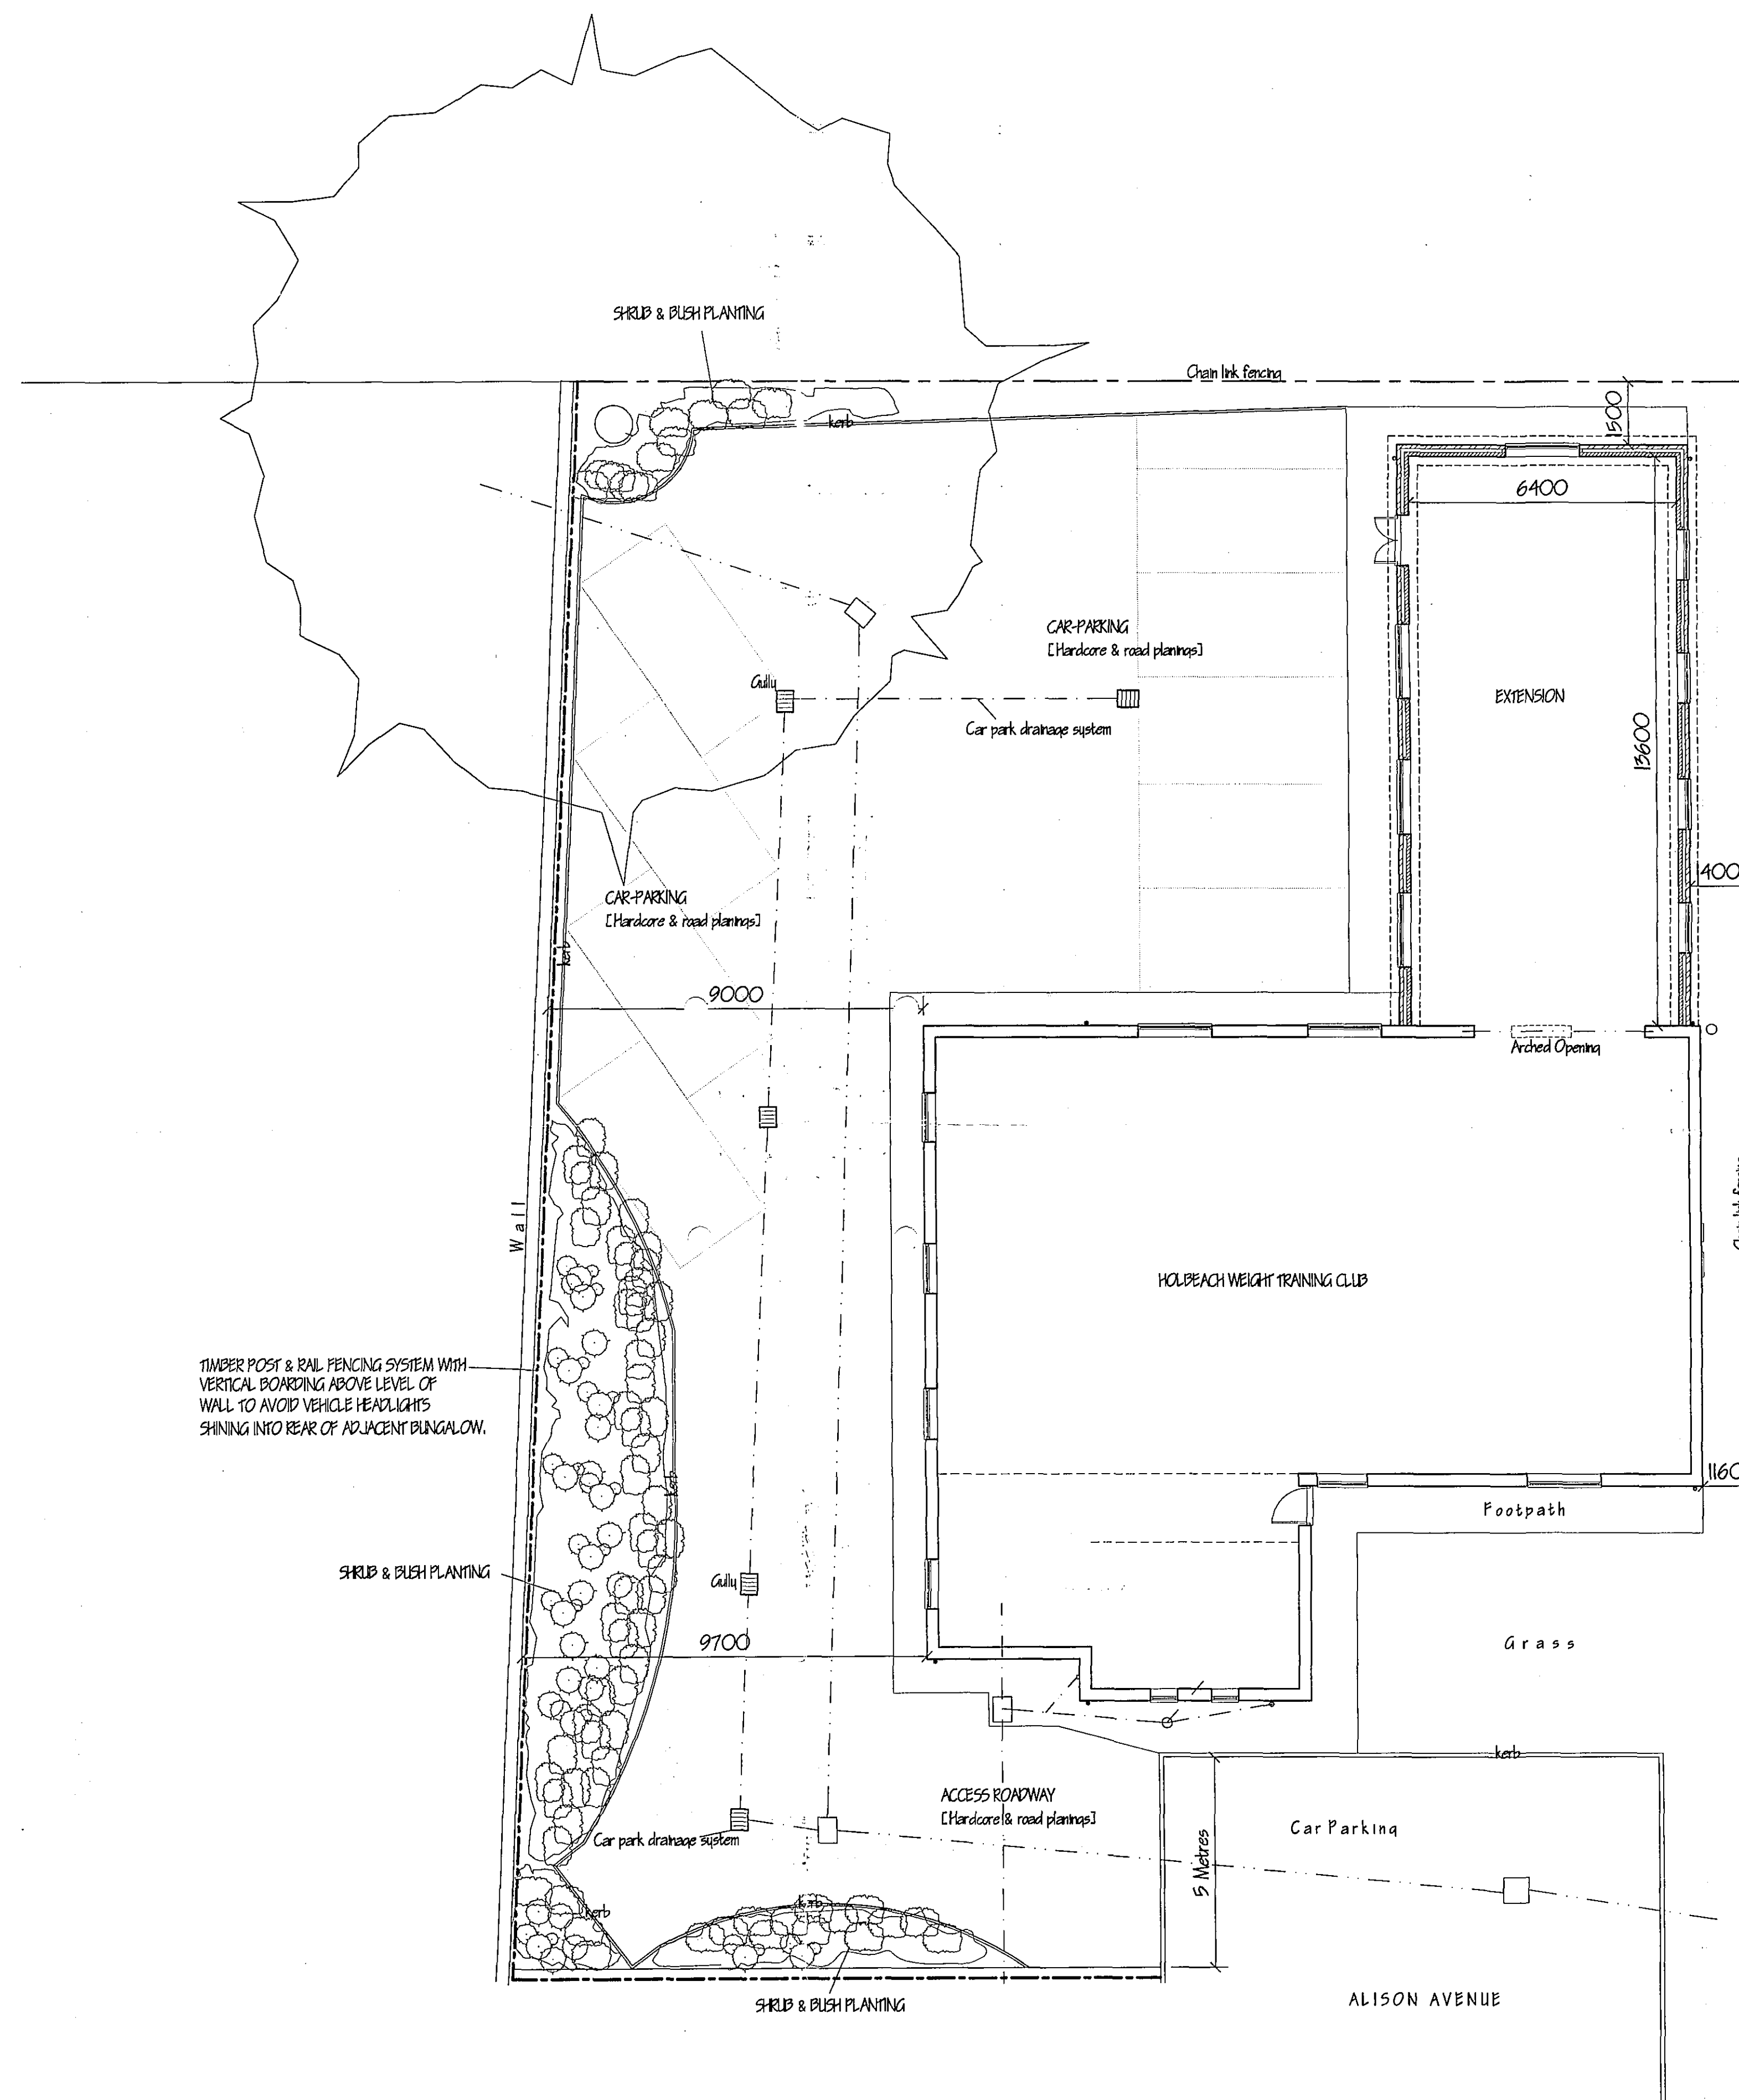

AMENDED PLAN

Ref. 9

B.	AHEAD PARKING AREA -SOFT LANDSCAPING	JAN '06
A	SITE DIMENSIONS ADDED	DEC '06
ref	revision	date

ref / revision date

G. R. MERCHANT

I.ENG AMICE FIWO

**ARCHITECTURAL, STRUCTURAL
AND LAND DRAINAGE
CONSULTANTS**

**Unit 4, Wrights Mews
12A Park Road, Holbeach,
Spalding, Lincs. PE12 7EE**

**Tel: 01400 460300
Fax 01400 428744**

E-Mail: G. R. Merchant @ Merchant. F

CS. UK

Project
EXTENSION TO WEIGHT TRAINING CLUB,
ALISON AVENUE,
HOLBEACH,
SPALDING, LINC'S, PE12 7BQ.

Client
HOLBEACH WEIGHT TRAINING CLUB.

Drawing
FLOOR PLAN & ELEVATIONS - PROPOSED

Job Ref.	Drawing No.
273-05.	023.

Date	Drawn
NOV '05.	GRM.

Scales
1/100,

[illegible]