




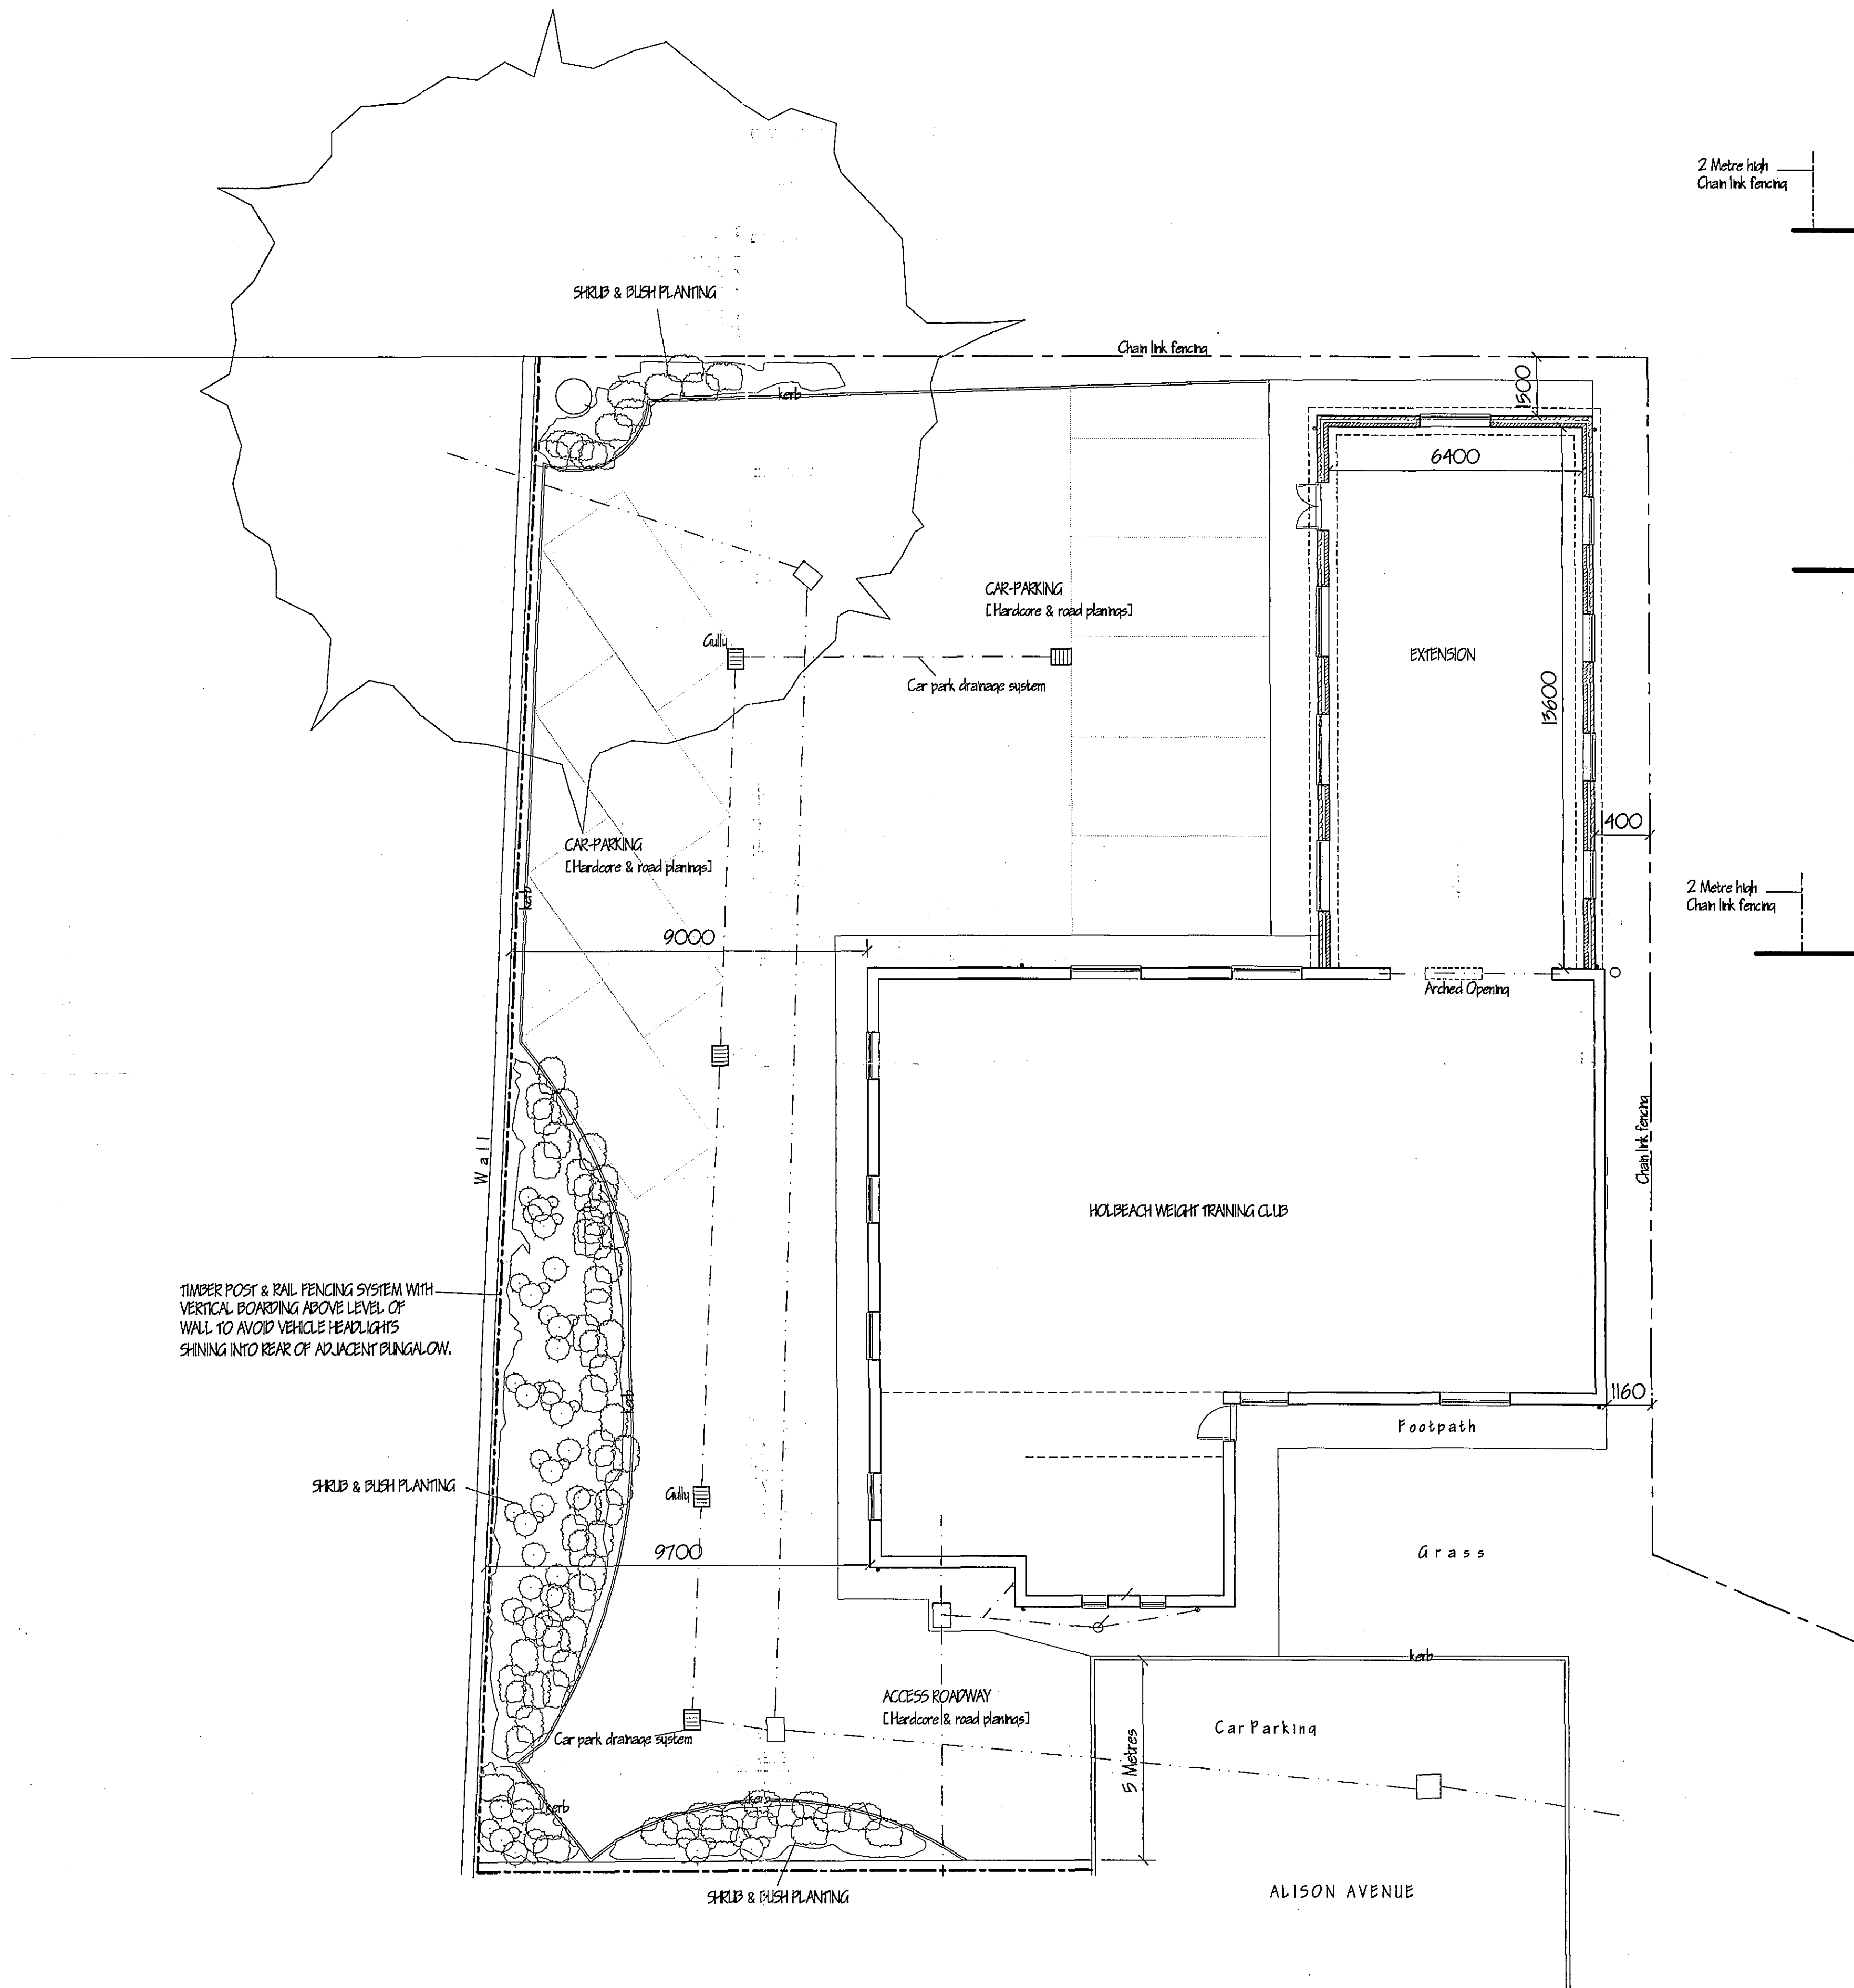


FLOOR & SITE LAYOUT.

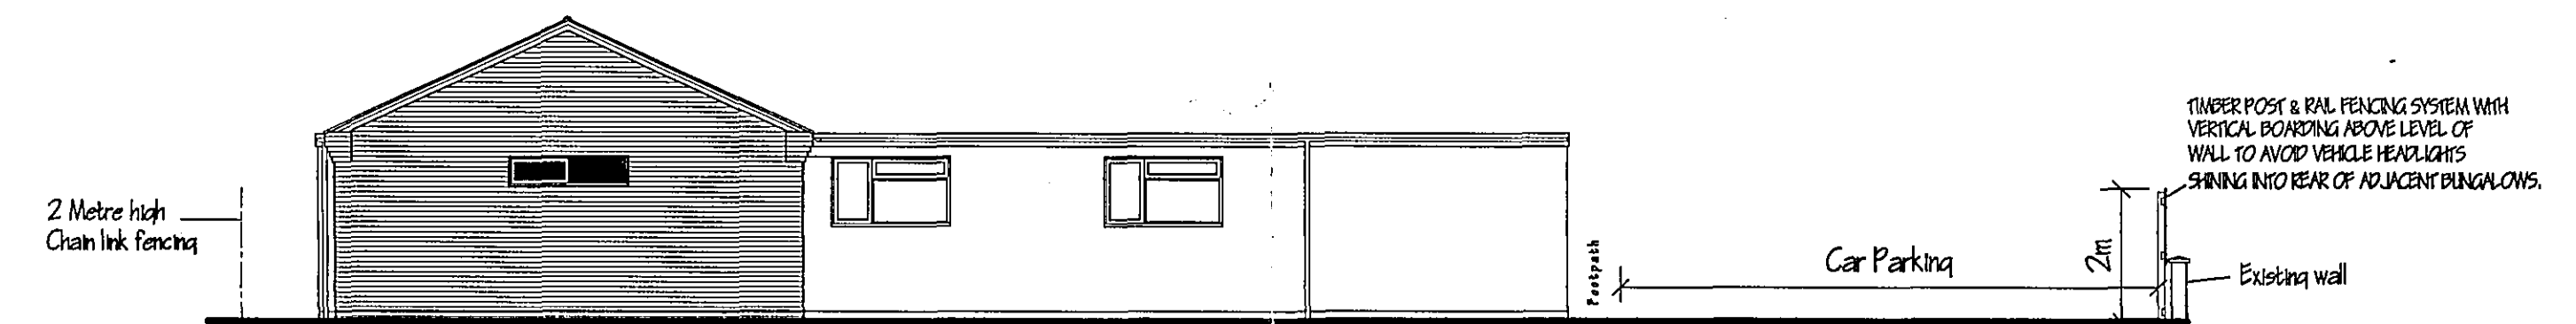

REAR ELEVATION

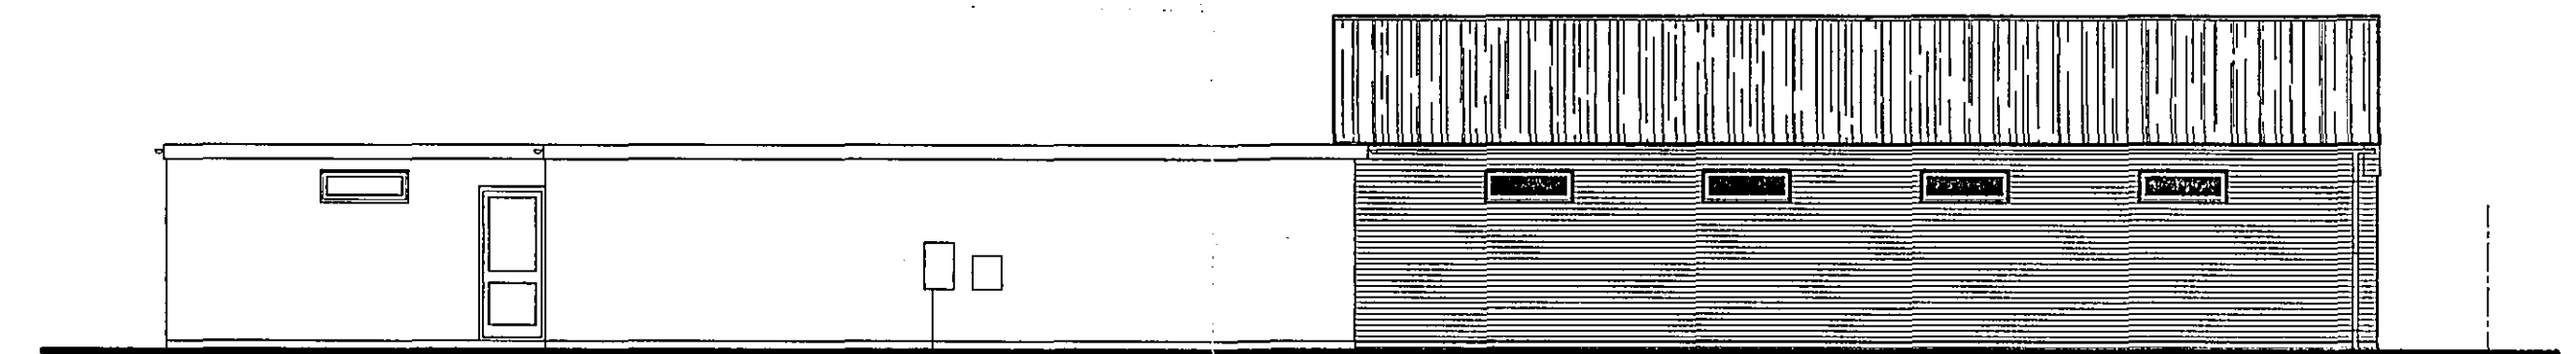


SIDE ELEVATION

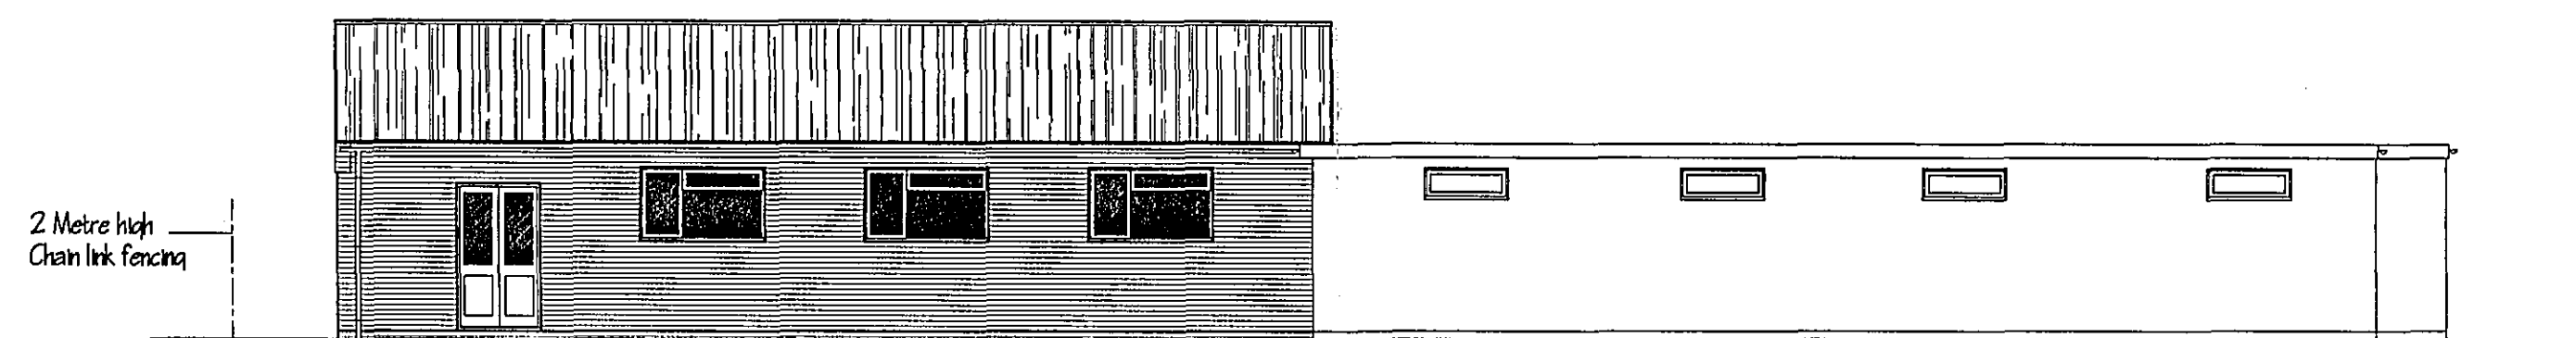

SIDE ELEVATION

AMENDED PLAN

Ref. A

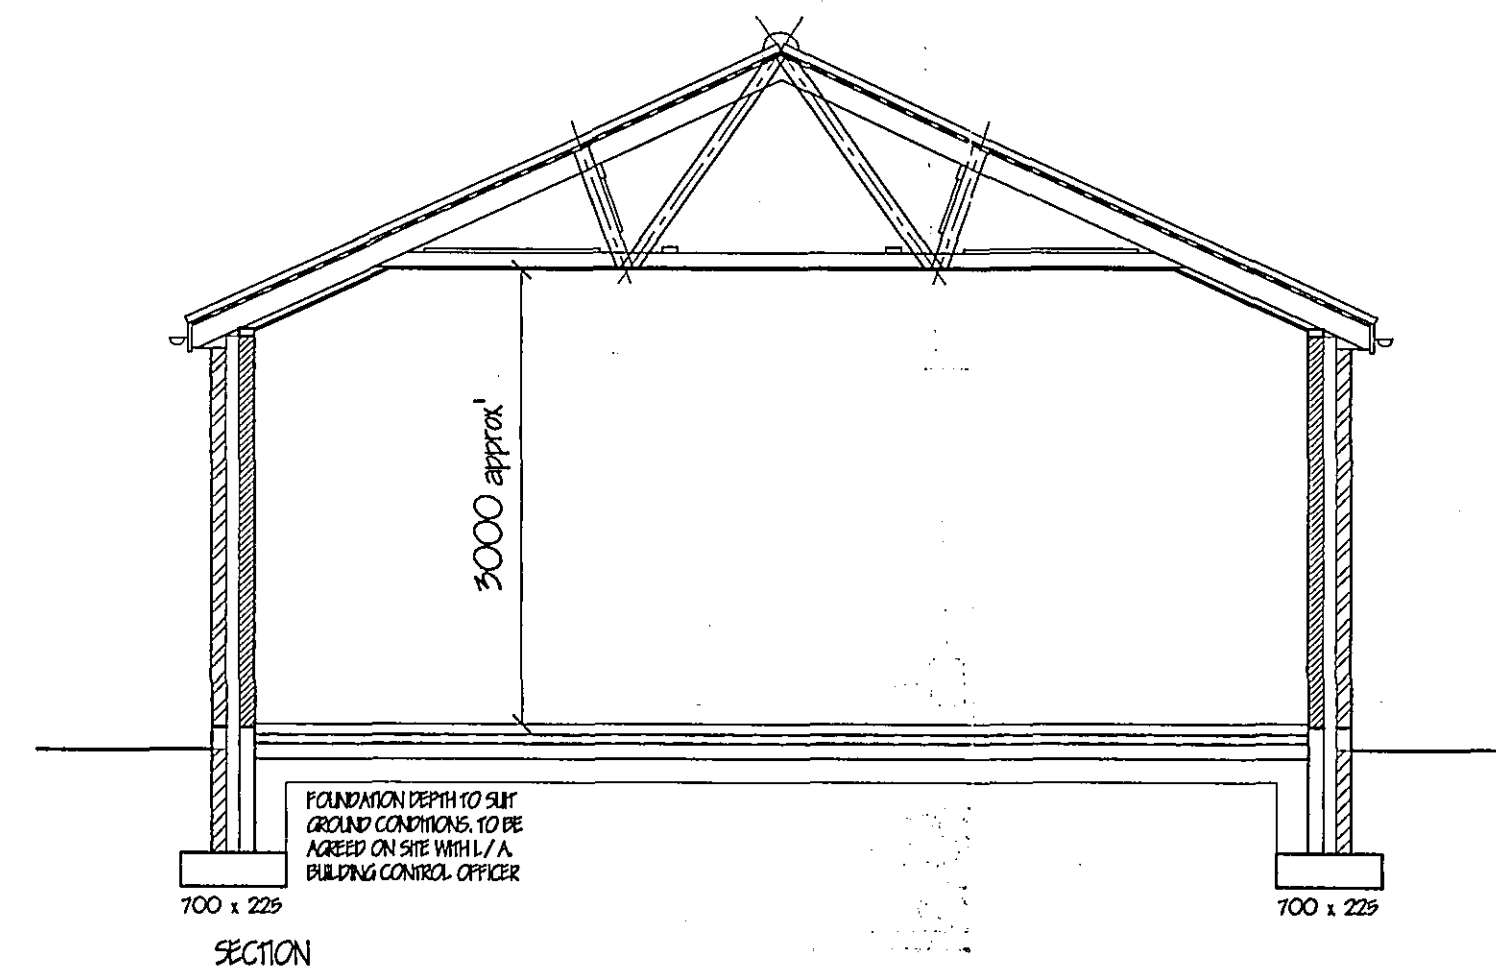

SECTION

Planning & Development
18 JAN 2005
Ref: 1728/05

B. AMEND PARKING AREA - SOFTLANDSCAPING. JAN '05.	
A. SITE DIMENSIONS ADDED. DEC '05.	
Ref.	Revision
G. R. MERCHANT LENG AMICE PIWO ARCHITECTURAL, STRUCTURAL AND LAND DRAINAGE CONSULTANTS Unit 4, Wrights Works 12A Park Road, Holbeach, Spalding, Lincs. PE12 7EE Tel: 01406 450000 Fax: 01406 450744 E-Mail: G. R. Merchant @ Merchant, P.D. Co. UK	
Project	
EXTENSION TO WEIGHT TRAINING CLUB, ALISON AVENUE, HOLBEACH, SPALDING, LINC'S. PE12 7BQ.	
Client	
HOLBEACH WEIGHT TRAINING CLUB.	
Drawing	
FLOOR PLAN & ELEVATIONS - PROPOSED.	
Job Ref.	Drawing No.
1275-05.	02B.
Date	Drawn
NOV '05.	GRM.
Scales	
1/100.	
DO NOT SCALE FROM THIS DRAWING This drawing is copyright and may not be copied, reproduced or used for any other purpose other than that for which it is issued. The Designer/Consultant is not responsible for any and report any discrepancies to the Architect. All details shown on this drawing including foundations are based upon typical site conditions unless stated to the contrary. No responsibility can be accepted for alterations conditions which may be discovered during construction unless reported to the Architect as that design amendments may be considered. Site and survey are recommended in respect of alterations. to establish specific site conditions before foundation work is undertaken. This drawing is issued in the amount of information contained and does not purport to contain a full specification of the works. It is solely for the purpose of obtaining Planning / Building Regulation approval. This drawing must not be used as a contract document. The works will not be supervised or inspected on site by the Architect or any representative thereof. It is the client's responsibility to ensure that the works are carried out in accordance with the specification and to ensure that the works are carried out in accordance with the contract documents, including all amendments, variations to specifications, variations to contract documents and all other documents which may be issued at any time and from time to time. The client is responsible for obtaining all necessary permissions, consents, licences and approvals from the relevant authorities. Materials and workmanship shall conform to the appropriate British standard specifications or CE marked or European code equivalent. The Employer / Client shall ensure that the selected contractor is competent with and capable of carrying out the works in accordance with the specification and the relevant authorities. Building use and Work places. The Employer / Client is advised that should the works need to comply with the Construction Design and Management Regulations an Independent Planning Supervisor will be required. The works shall comply with all that is shown on the drawing and details. Work that may not specifically be shown but may be reasonably inferred as necessary to carry out the works shall be deemed to be included. It is the client's / Employer's responsibility to ensure that the works are carried out in accordance with the specification and the relevant authorities.	