




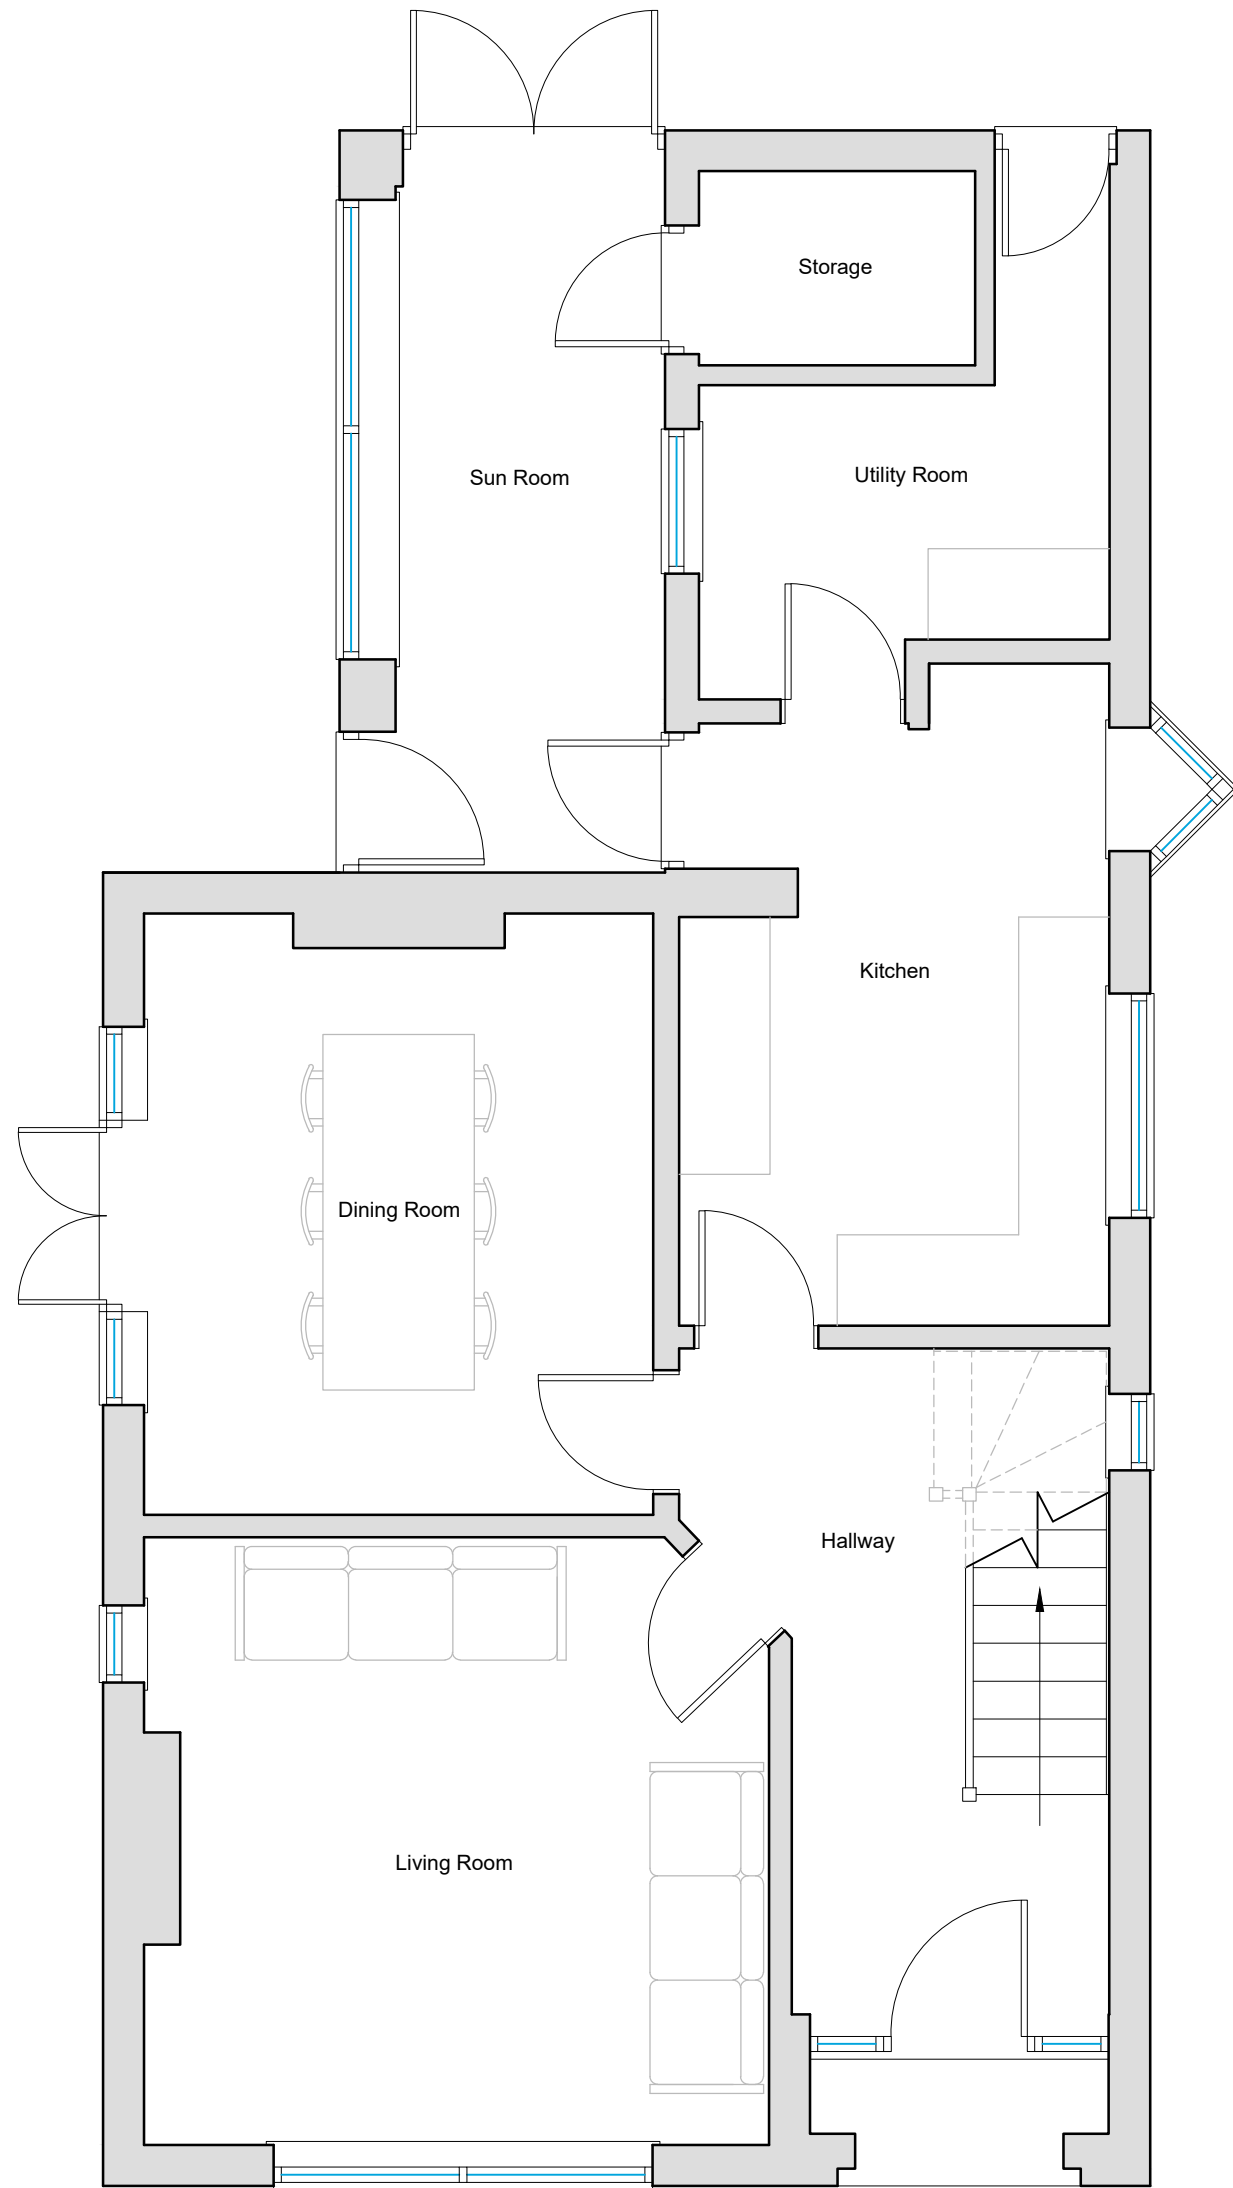

Existing Ground Floor Plan
Scale 1:50

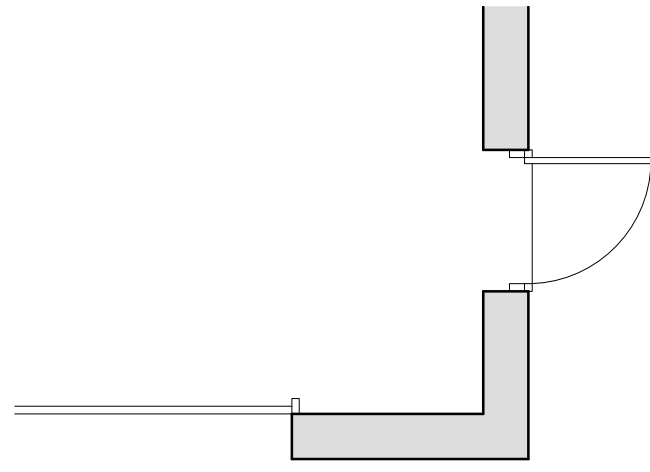


Existing First Floor Plan
Scale 1:50

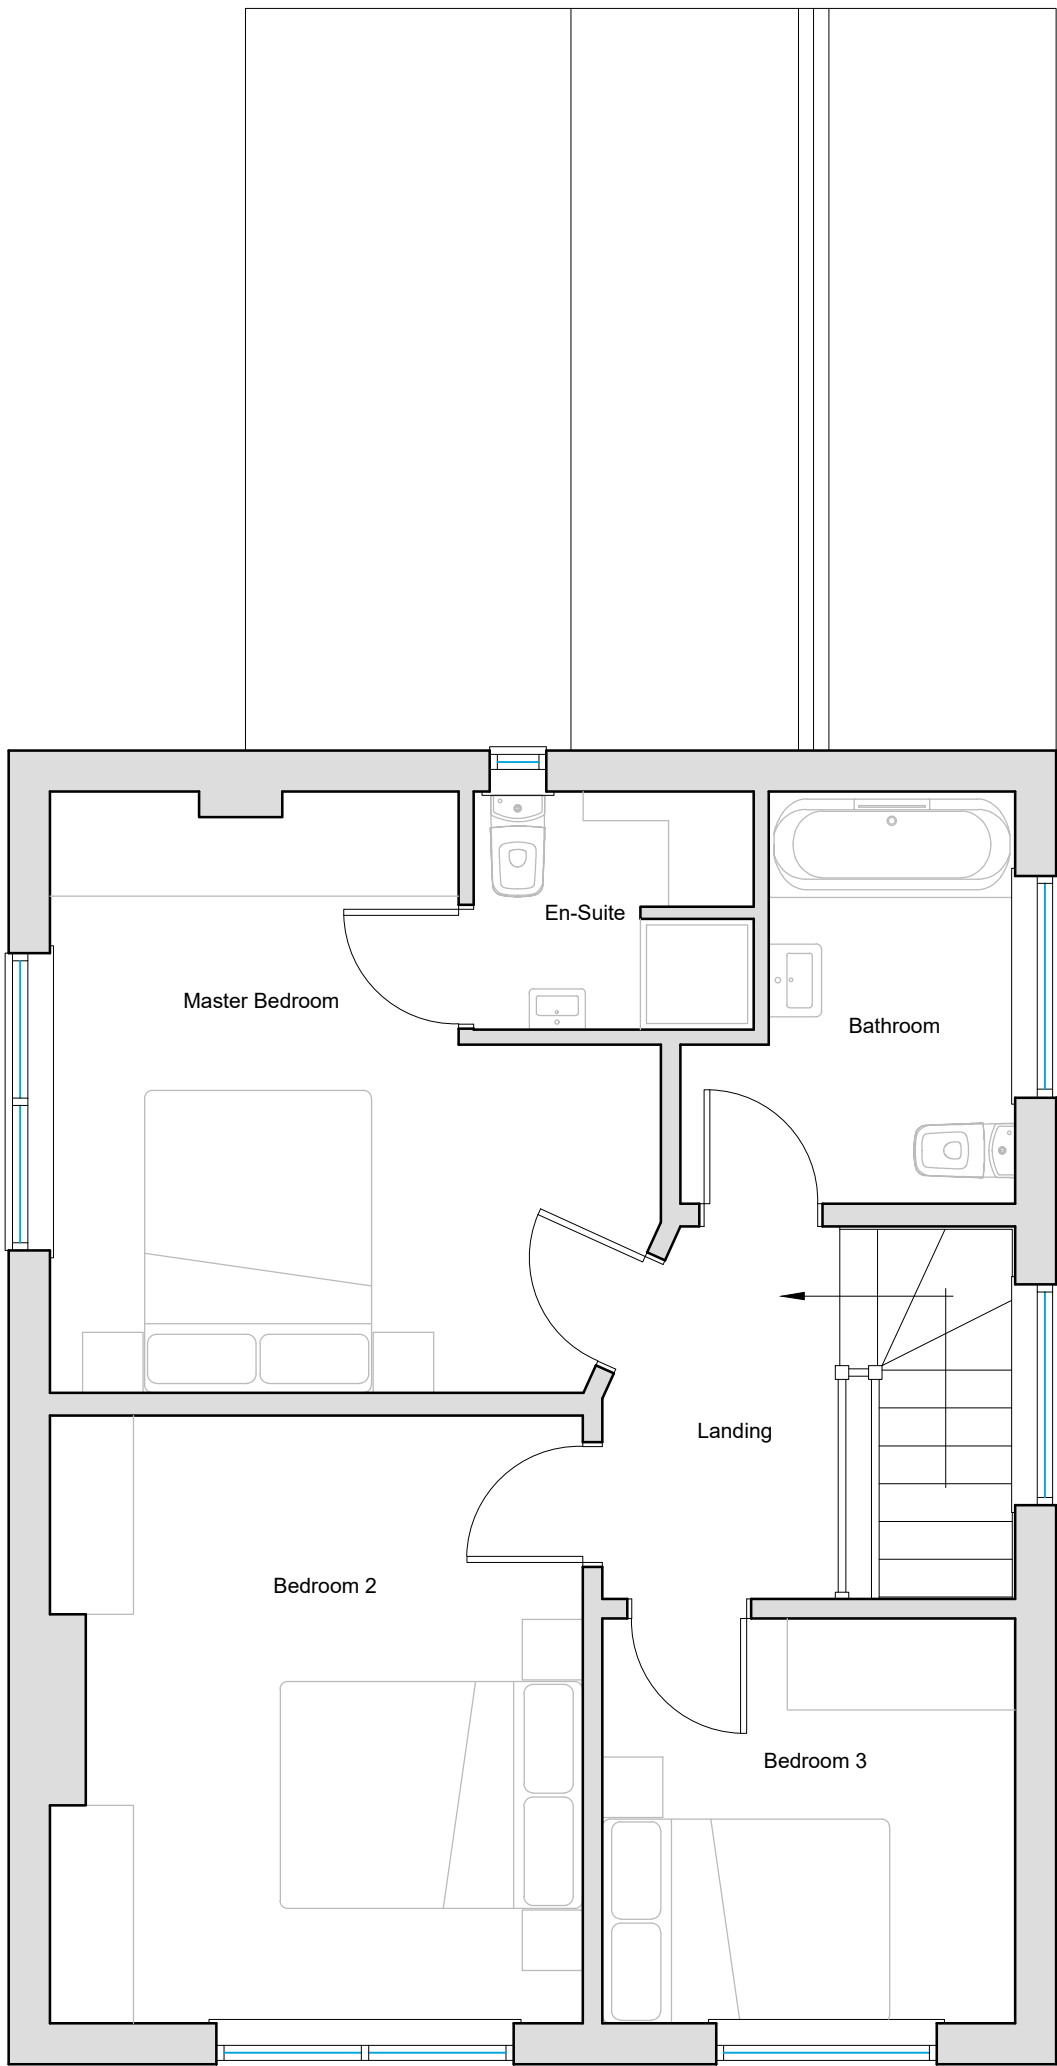

Existing Front (E) Elevation
Scale 1:100




Existing Side (S) Elevation
Scale 1:100

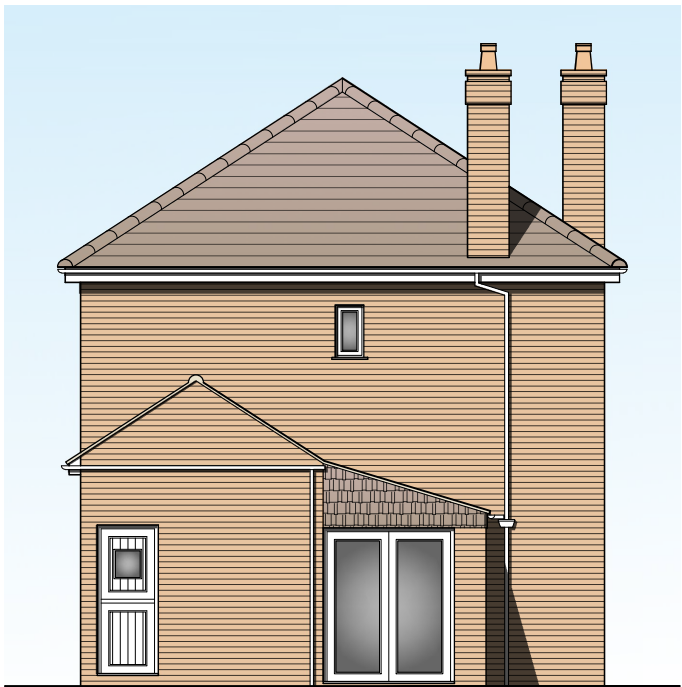


Existing Rear (W) Elevation
Scale 1:100



Existing Side (N) Elevation
Scale 1:100

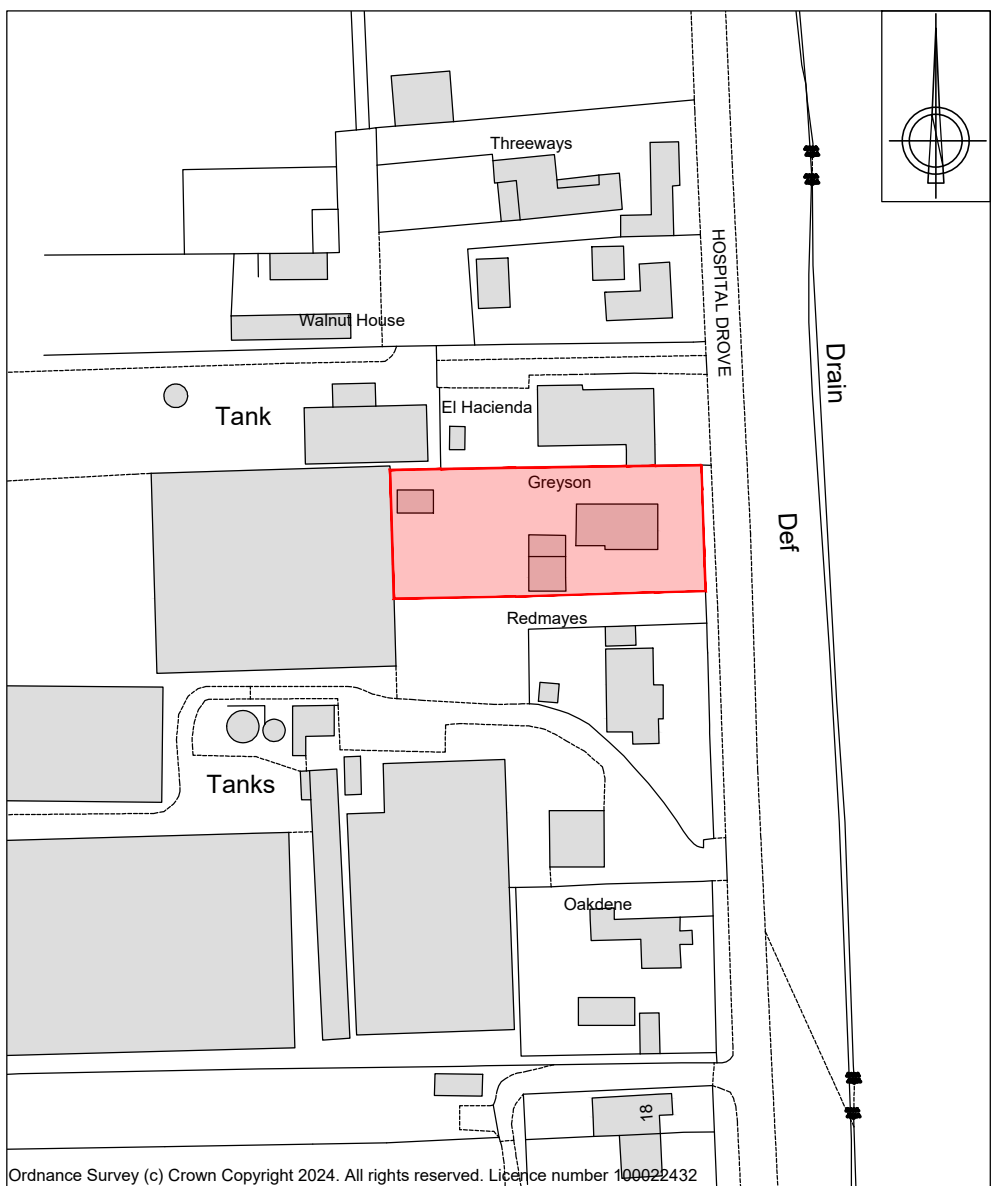


Site Location Plan
Scale 1:1250

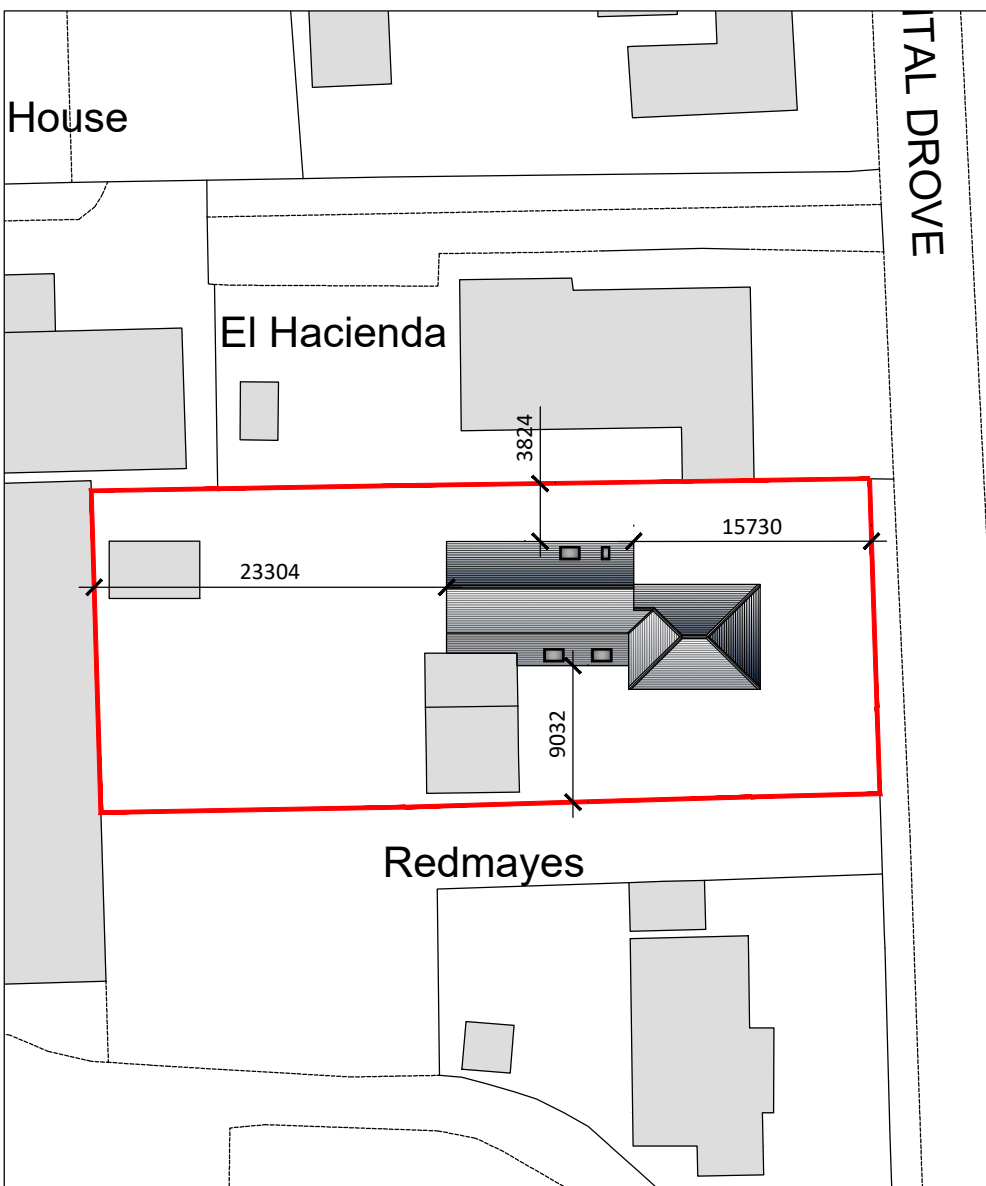


Proposed Block Plan
Scale 1:500




SCALE BAR (m) 1:50

 

SCALE BAR (m) 1:100

 

SCALE BAR (m) 1:500

 

SCALE BAR (m) 1:1250

REV:		DESCRIPTION:	DATE:
PROJECT:		TWO STOREY REAR EXTENSION	
DRAWING:		EXISTING FLOOR PLANS EXISTING ELEVATIONS	
SITE LOCATION PLAN PROPOSED BLOCK PLAN		CLIENT:	
SIZE:		A1	
DATE:		13/12/2024	
APPROVED:		CT	
Do Not Scale From This Drawing		DRAWING BY:	
JC		Mr & Mrs P. Robinson	
SCALE:		as labelled	
SHEET:		0475/24/01	

NOTES: THIS DRAWING/IMAGE INCLUDING ALL ITS CONTENT REMAINS THE PROPERTY OF JC ARCHITECTURAL CONSULTANT. NO UNAUTHORIZED COPYING OR REPRODUCTION IN ANY FORM IS PERMITTED WITHOUT OBTAINING PRIOR WRITTEN PERMISSION FROM JC ARCHITECTURAL CONSULTANT. JC ARCHITECTURAL CONSULTANT RESERVES THE RIGHT TO WITHDRAW THIS INFORMATION AT ANY TIME. ALL DIMENSIONS ARE TO BE CONFIRMED ON SITE BY CONTRACTOR. ANY DISCREPANCIES ARE TO BE REPORTED TO JC ARCHITECTURAL CONSULTANT IMMEDIATELY. THE DESIGN HAS BEEN UNDERTAKEN AS FAR AS POSSIBLE TO AVOID RISKS TO HEALTH AND SAFETY OR TO REDUCE AND CONTROL THE EFFECTS OF ANY UNAVOIDABLE RISK. ANY RELEVANT INFORMATION REGARDING RISKS WHICH ARE NOT ABLE TO BE ELIMINATED WILL BE INCLUDED WITHIN THE PROJECT HEALTH AND SAFETY FILE.