




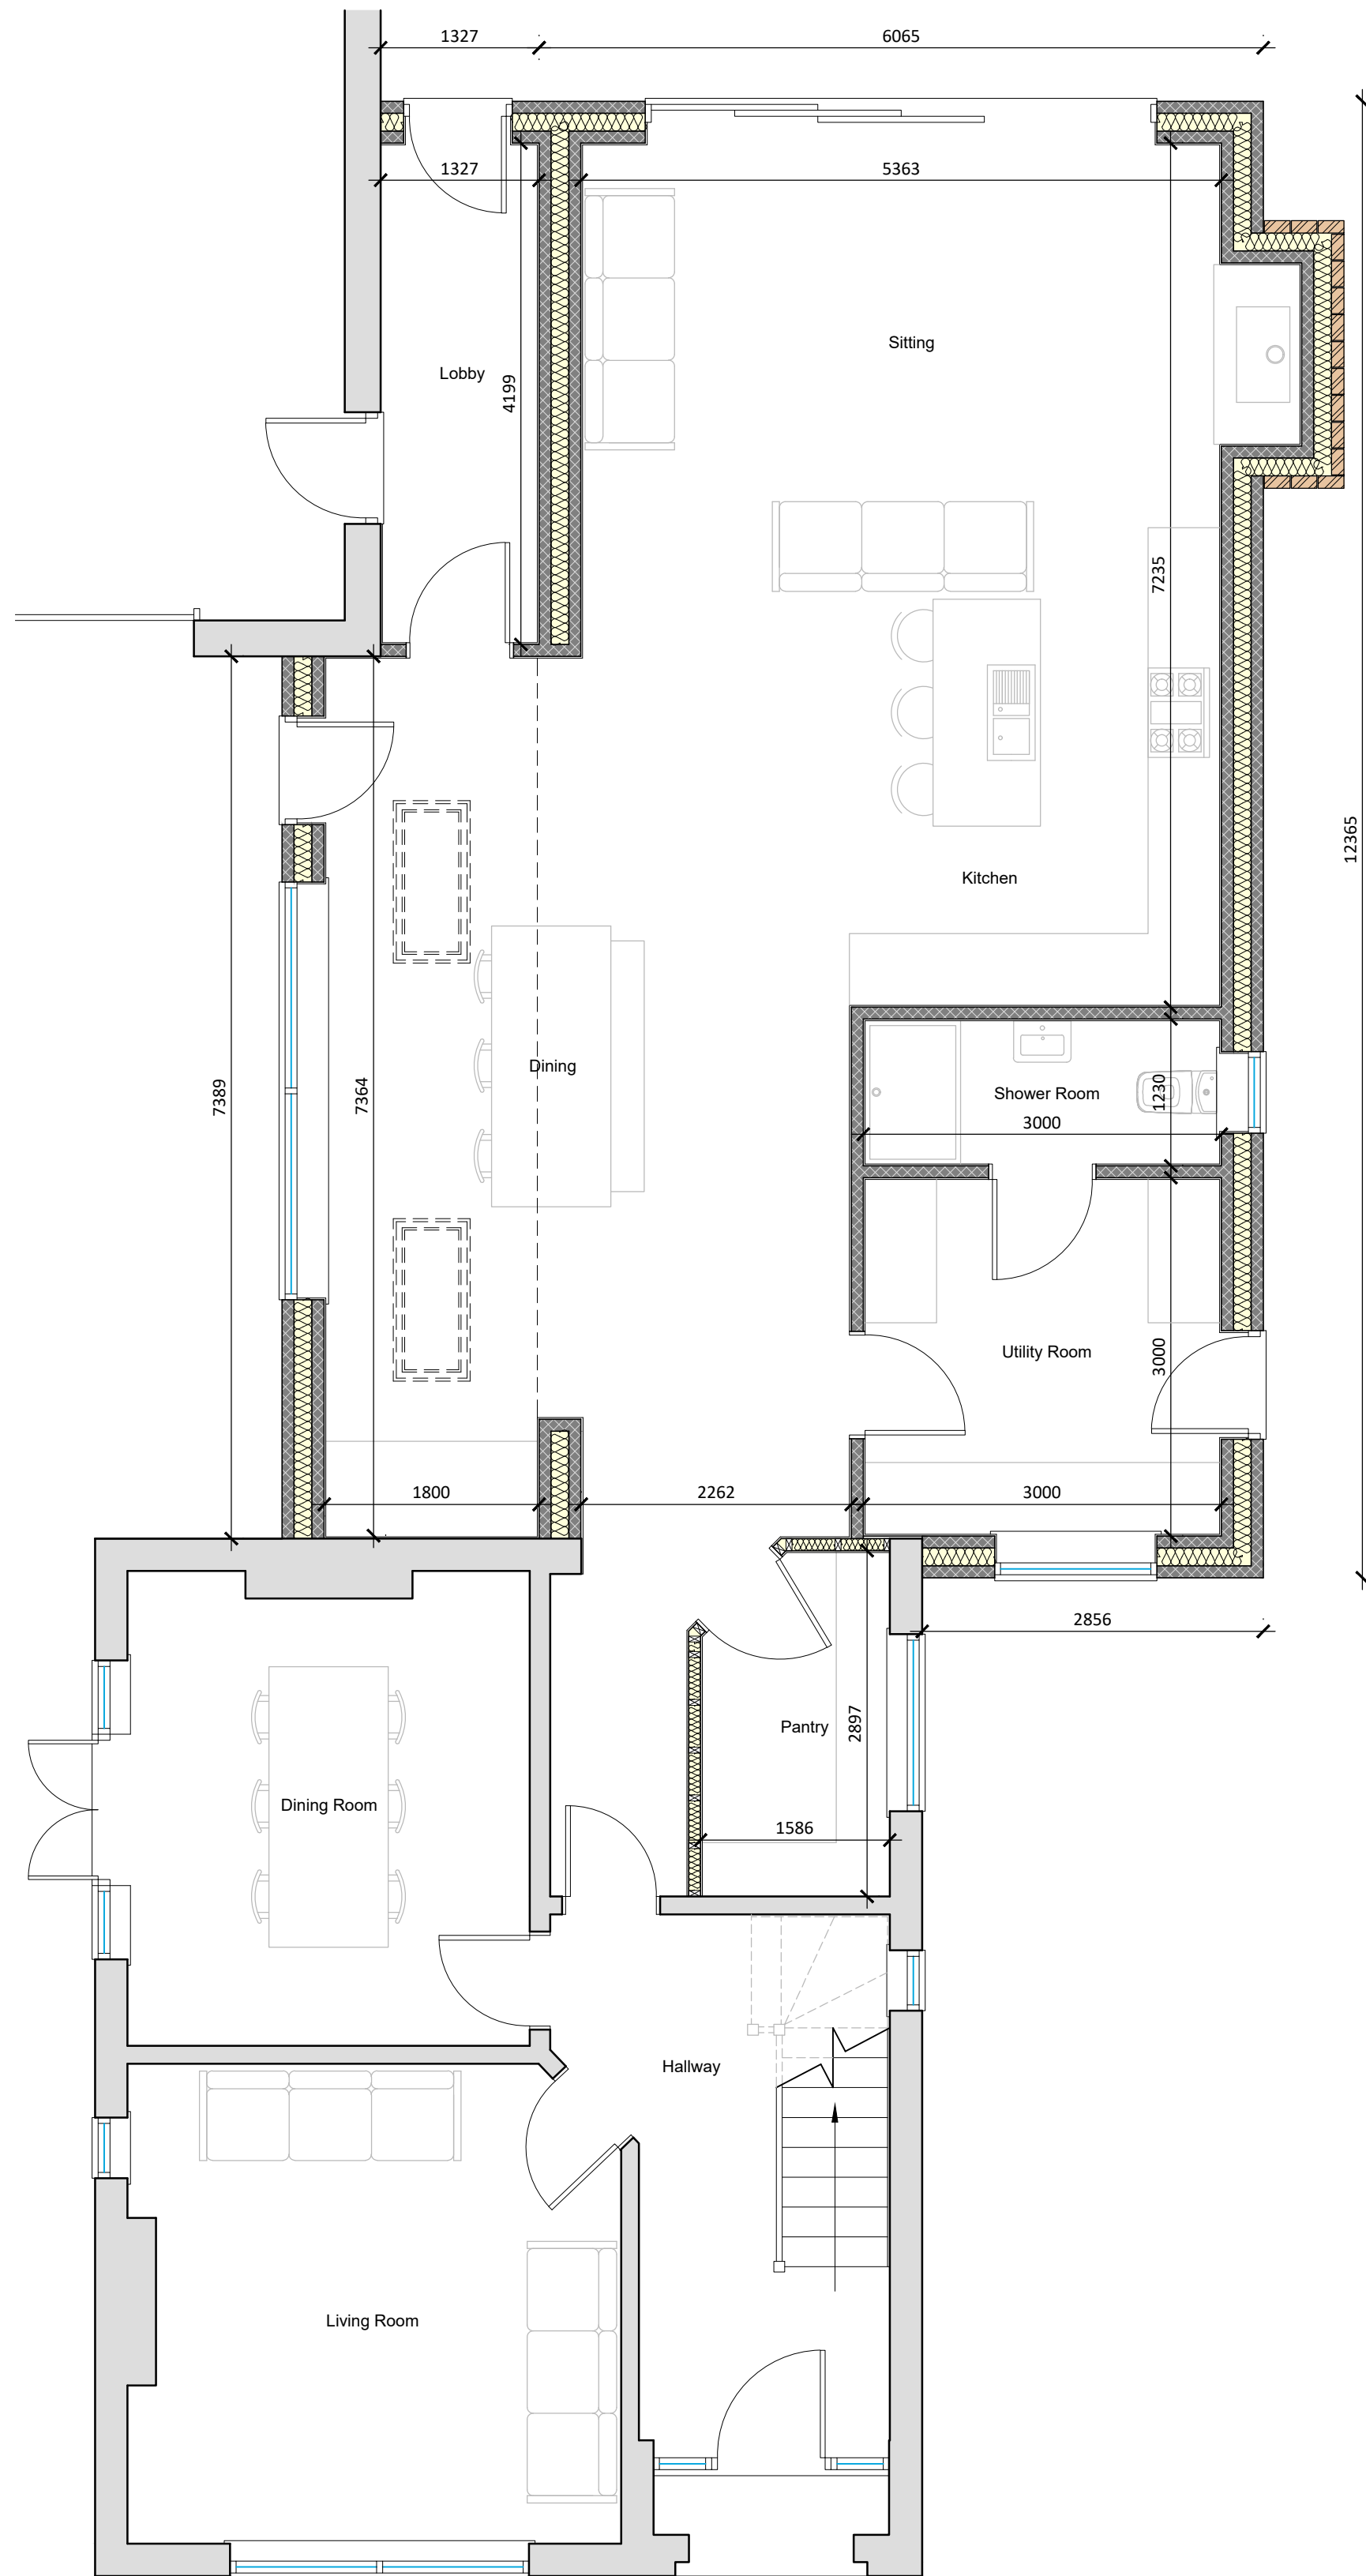

Proposed Ground Floor Plan
Scale 1:50

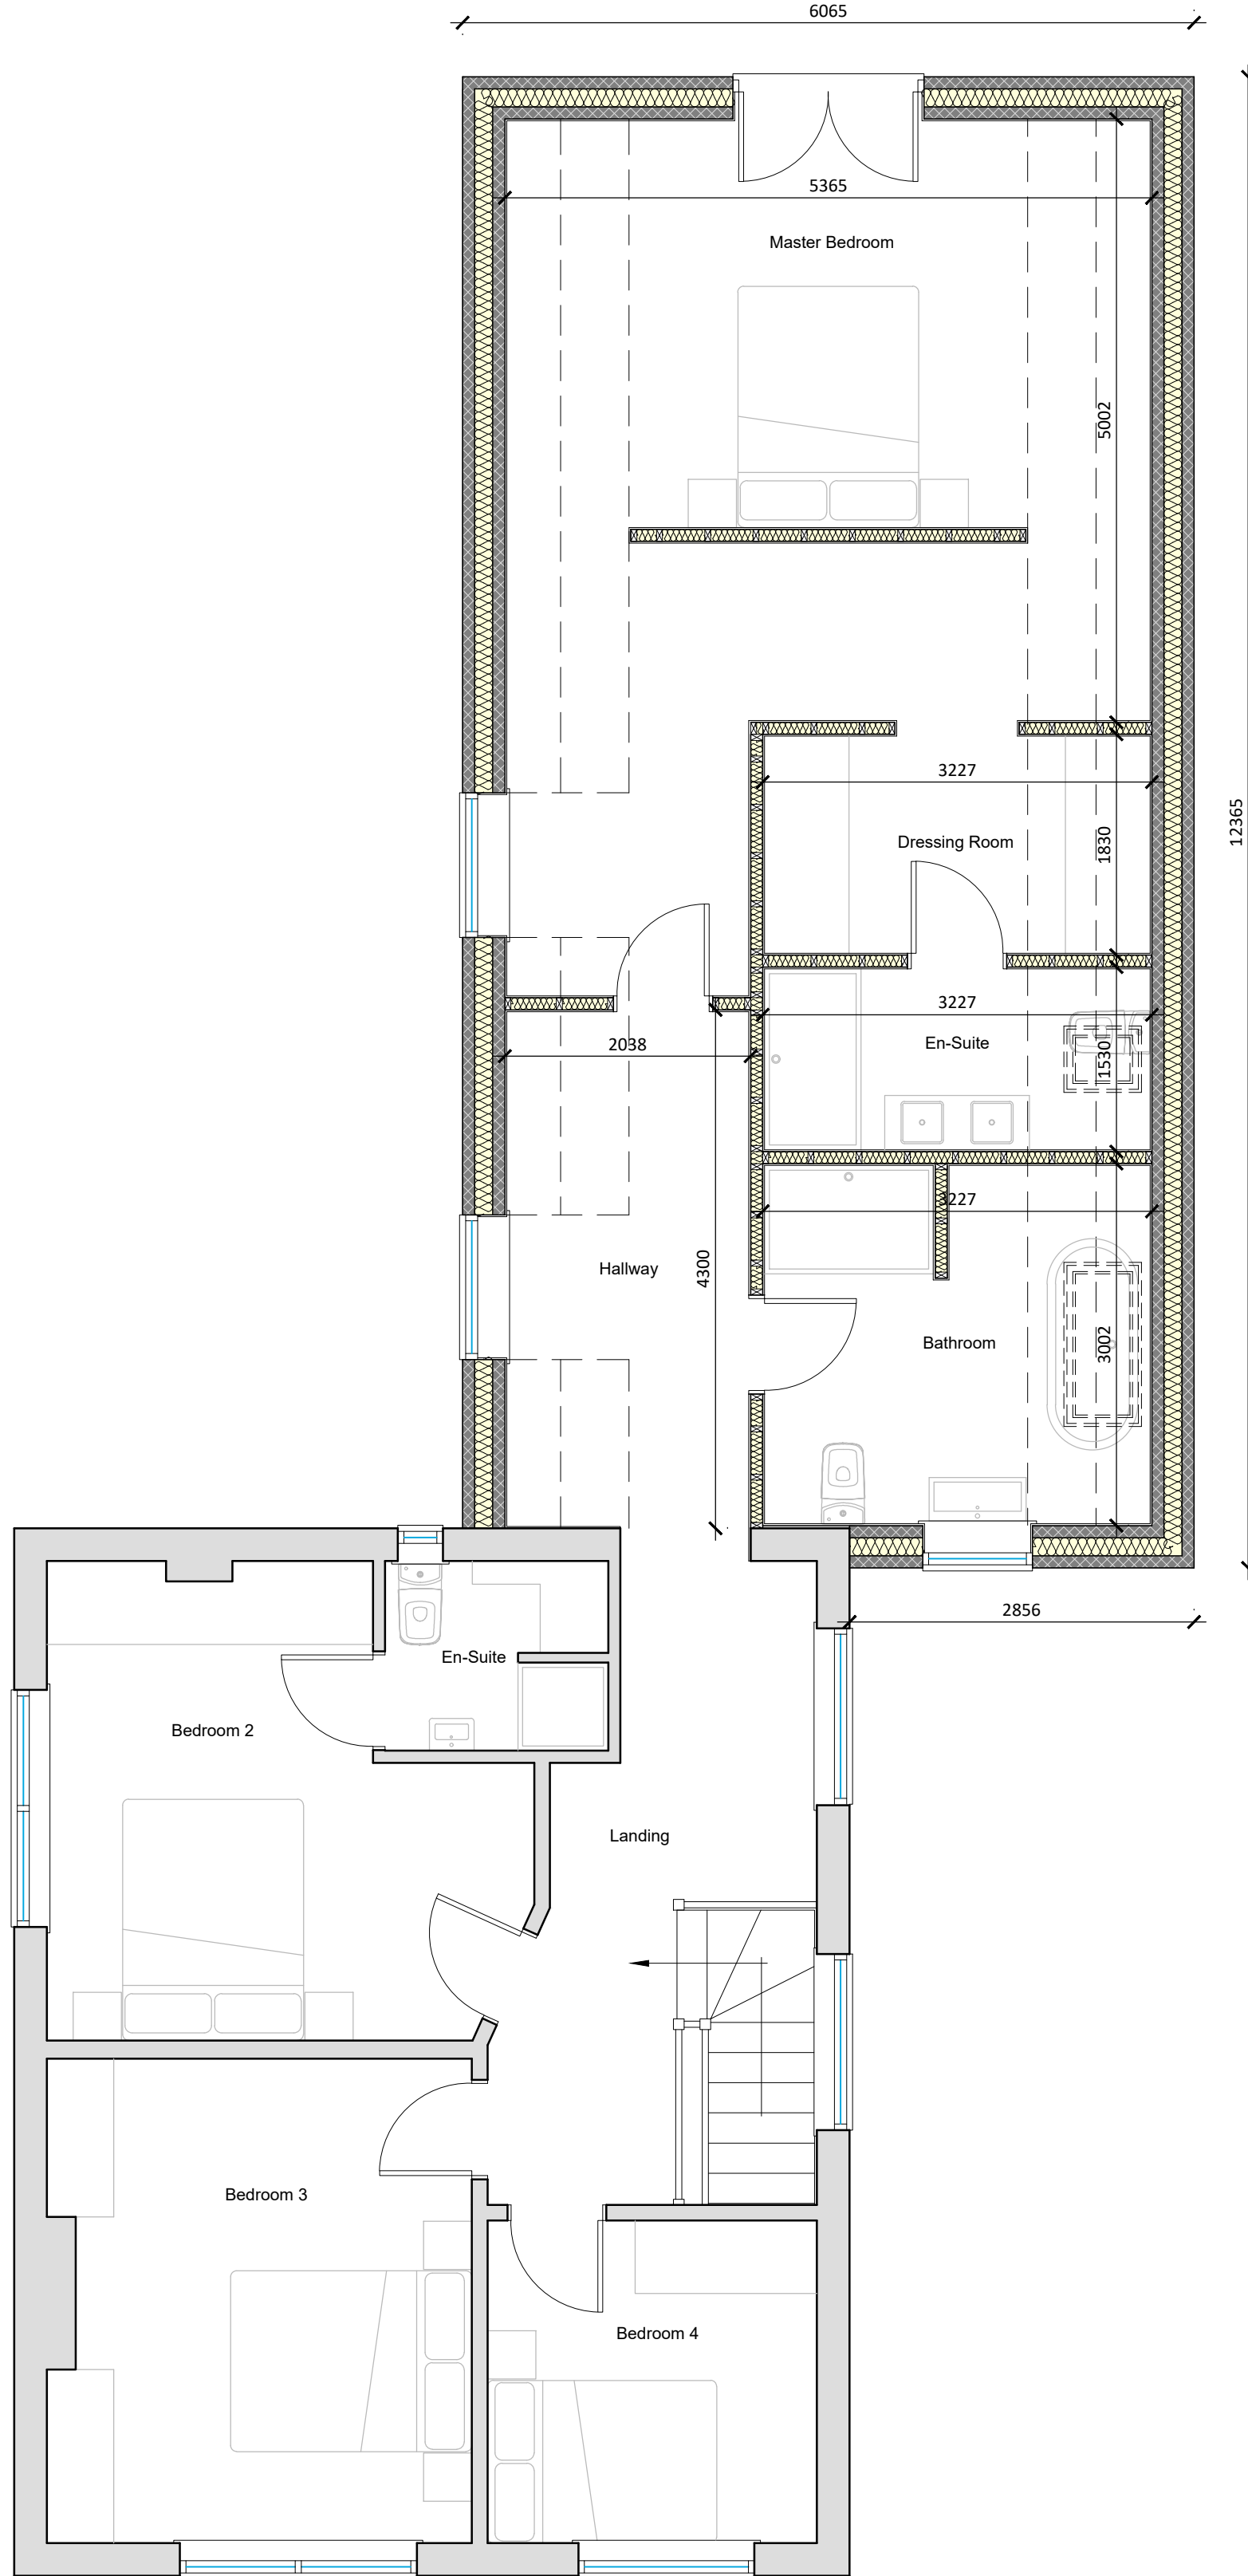

Proposed First Floor Plan
Scale 1:50

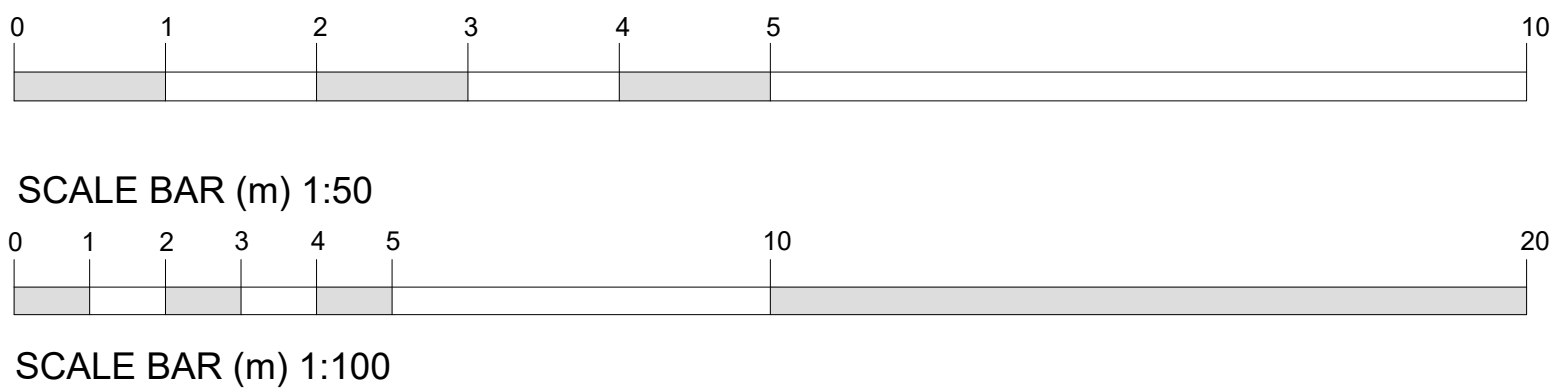

Proposed Front (E) Elevation
Scale 1:100



Proposed Side (S) Elevation
Scale 1:100



Proposed Rear (W) Elevation
Scale 1:100



Proposed Side (N) Elevation
Scale 1:100

REV	DESCRIPTION	DATE
C	External finishes amended	10.02.2025
B	Alternative external cladding options	21.01.2025
A	Client amendments to scheme	21.01.2025

PROJECT:		TWO STOREY REAR EXTENSION	
DRAWING:		PROPOSED FLOOR PLANS PROPOSED ELEVATIONS	
SIZE:		A1	CLIENT: Mr & Mrs P. Robinson
SCALE:		as labelled	DRAWING BY: JC
DATE:		13/12/2024	SHEET: 0475/25/02C

DESCRIPTION
TWO STOREY REAR EXTENSION AND
INTERNAL ALTERATIONS AT
GREYSON, HOSPITAL GROVE, LITTLE
BUTTON, SPALDING, PE12 8EL.
DATE: 13/12/2024
APPROVED: CT
Do Not Scale From This Drawing



NOTES: THIS DRAWING/IMAGE INCLUDING ALL ITS CONTENT REMAINS THE PROPERTY OF JC ARCHITECTURAL CONSULTANT. NO UNAUTHORISED COPYING OR REPRODUCTION IN ANY FORM IS PERMITTED WITHOUT OBTAINING PRIOR WRITTEN PERMISSION FROM JC ARCHITECTURAL CONSULTANT. JC ARCHITECTURAL CONSULTANT RESERVES THE RIGHT TO OBTAIN THIS INFORMATION AT ANY TIME.
ALL DIMENSIONS ARE TO BE CONFIRMED ON SITE BY CONTRACTOR. ANY DISCREPANCIES ARE TO BE REPORTED TO JC ARCHITECTURAL CONSULTANT IMMEDIATELY.
THIS DESIGN HAS BEEN UNDERTAKEN AS FAR AS POSSIBLE TO AVOID RISKS TO HEALTH AND SAFETY OR TO REDUCE AND CONTROL THE EFFECTS OF ANY UNAVOIDABLE RISKS. ANY RELEVANT INFORMATION REGARDING RISKS WHICH ARE NOT ABLE TO BE ELIMINATED WILL BE INCLUDED WITHIN THE PROJECT HEALTH AND SAFETY FILE.