
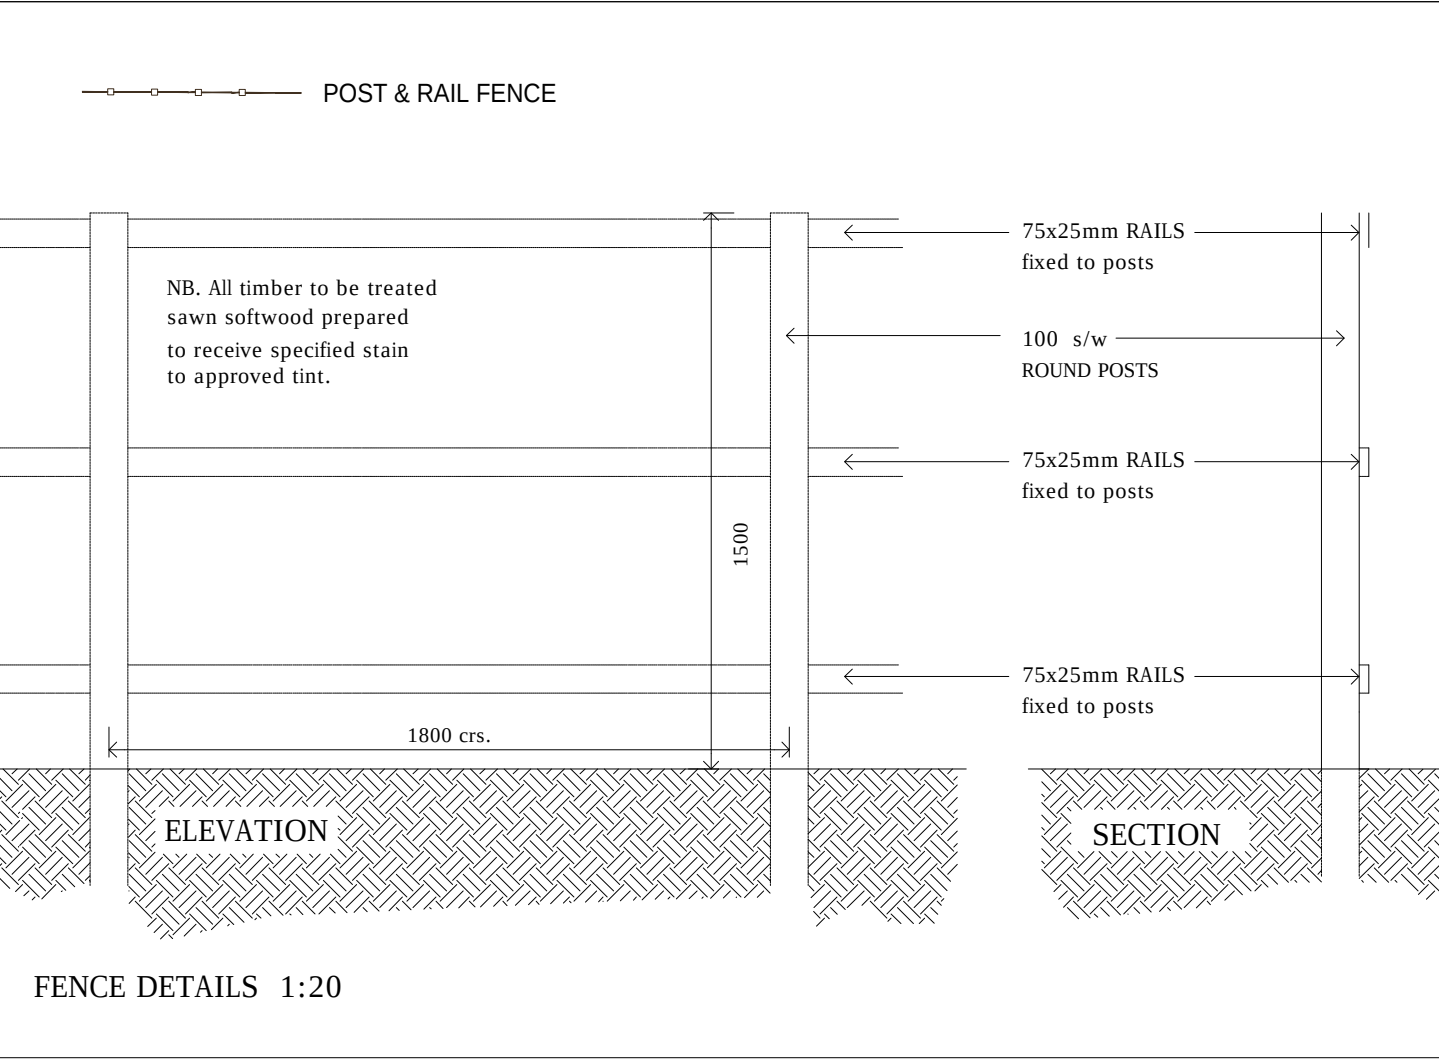


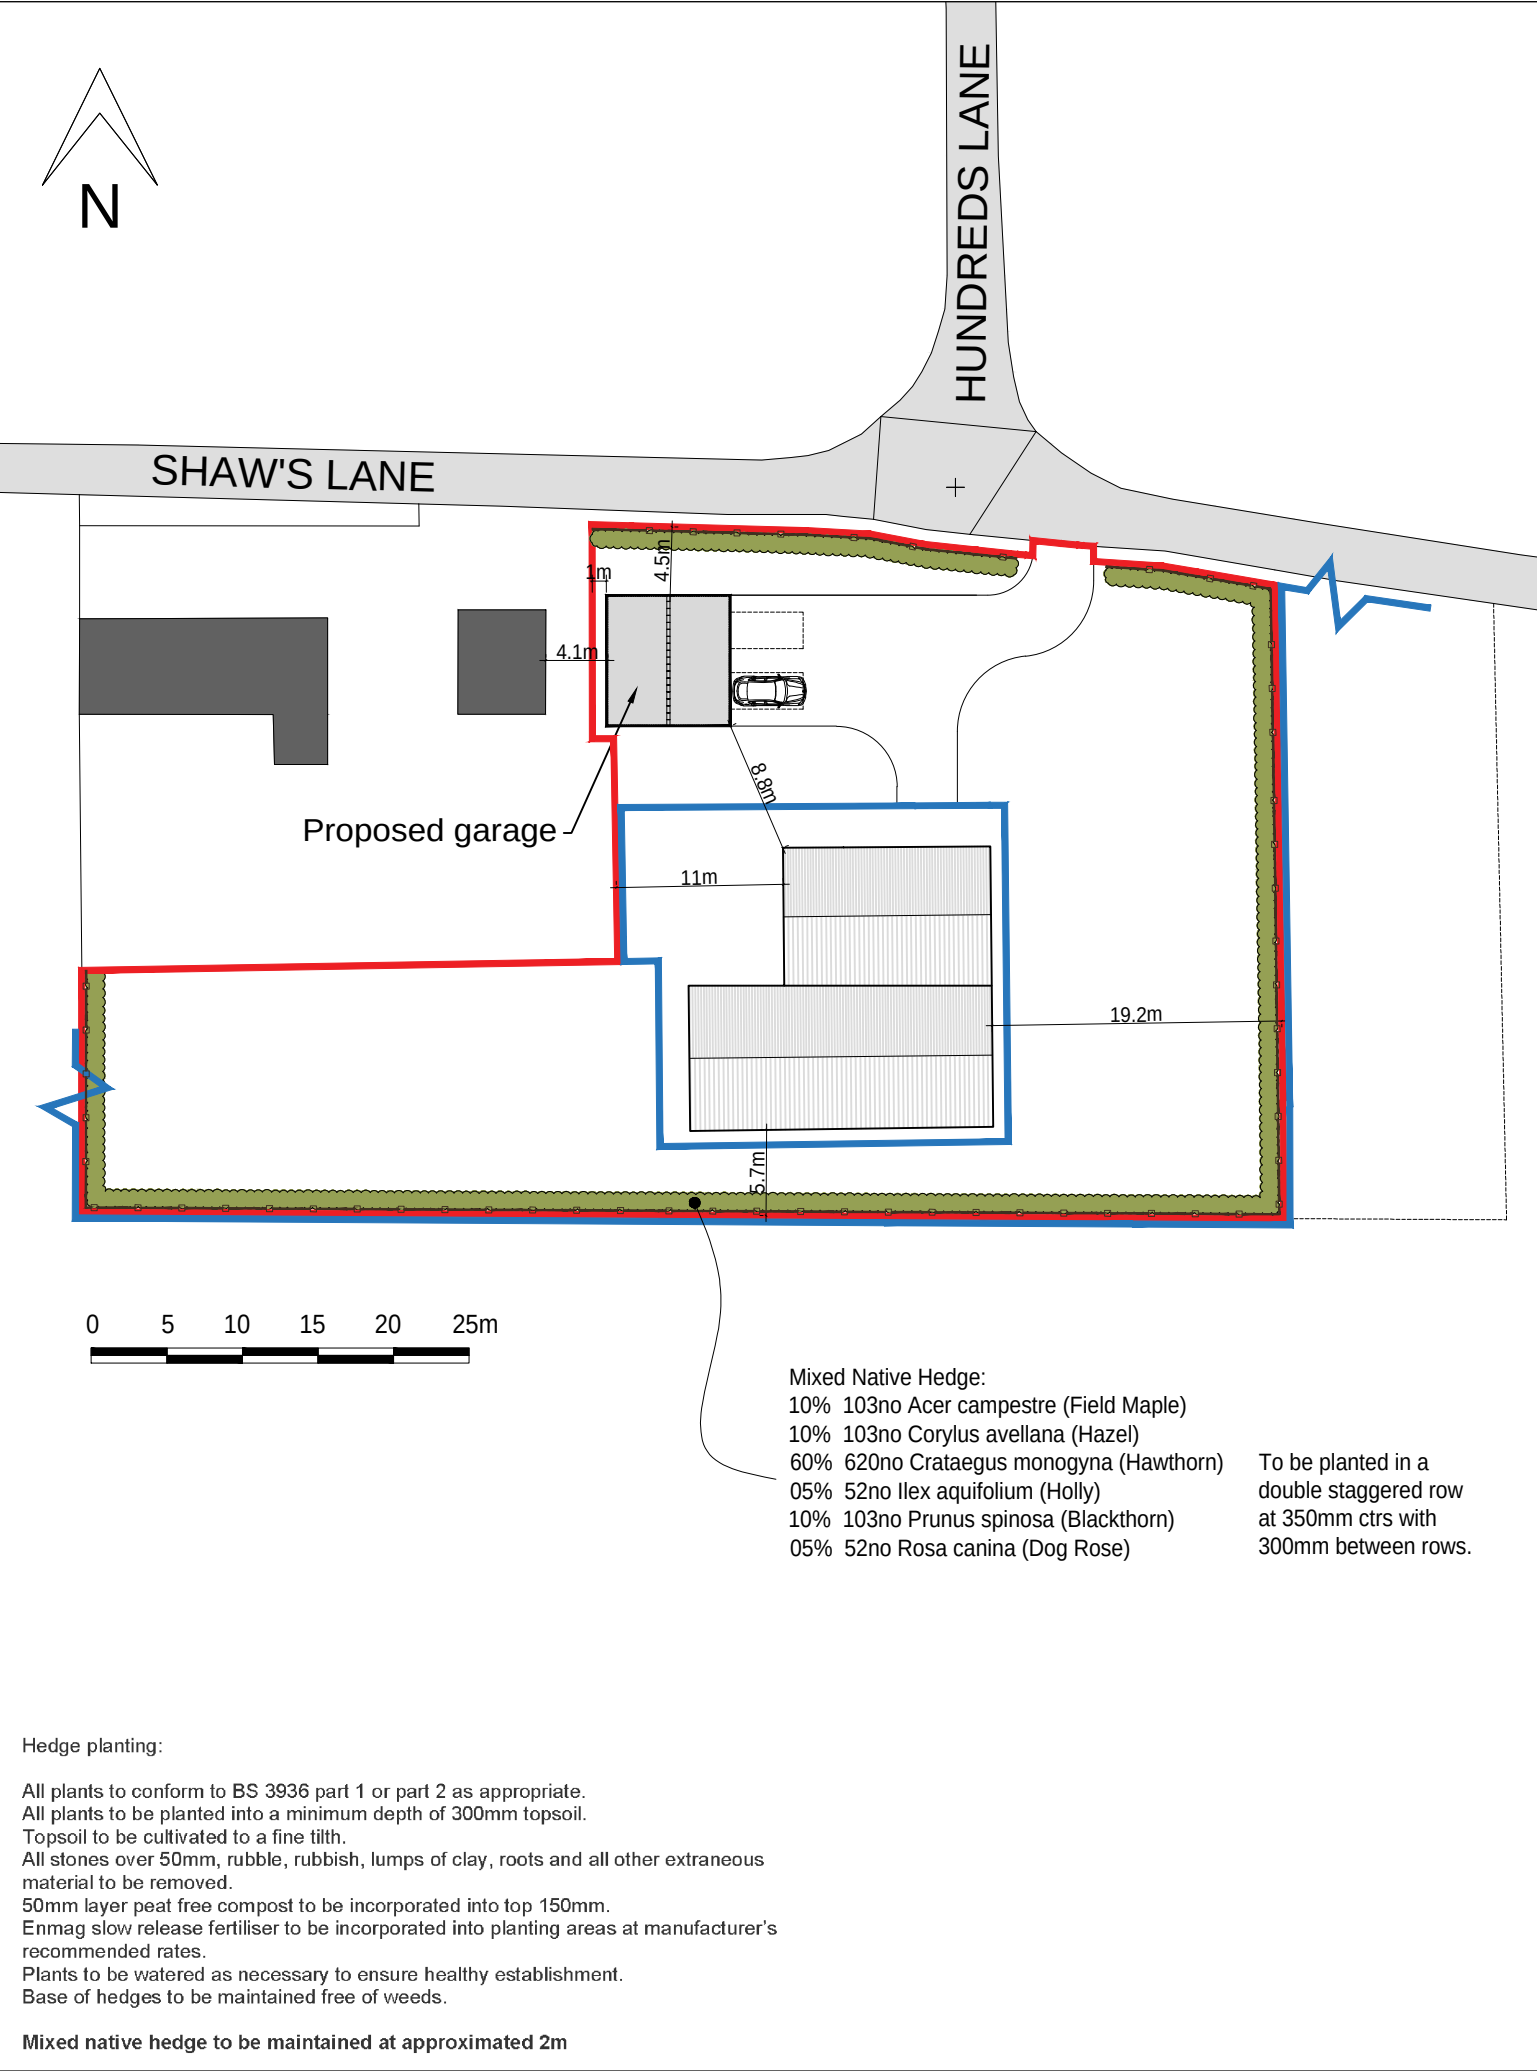

Reproduced from Ordnance Survey Map with the permission of the controller of HM Stationery Office.
Crown Copyright reserved
Robert Doughty Consultancy Licence No. AR 100010613

CDM NOTE:

The design has been undertaken as far as possible to avoid risks to health and safety or to reduce and control the effects of any unavoidable risks.

All relevant information identifying the unavoidable risks has been passed to the planning supervisor for inclusion in the Health & Safety plan.

The Health & Safety plan will be issued by the planning supervisor with these drawings.

THIS DRAWING IS FOR THE
PURPOSE OF OBTAINING
PLANNING PERMISSION ONLY

C	WW	Planting information added	18/4/16
B	WW	Boundary treatment shown	7/4/16
A	WW	Blue line amended	4/2/16
Rev.	By	Notes	Date

rdc
Robert Doughty
Consultancy

32 High Street, Helpringham
Sleaford, Lincolnshire NG34 0RA

Tel: 01529 421646
Fax: 01529 421358
Email: admin@rdc-landplan.co.uk
Web: www.rdc-landplan.co.uk

Client:
Mr J & Mrs R Piccaver

Project:
Garage, Thorpe's Field Barn, Little Sutton

Drawing title:
Site Plan

Drawing No.
1149-2-SP01

Rev.
C

Drawn
WW

Scale
1:500 & 1:20 @A3

Date
21/01/16

Checked
LMS

All measurements should be checked against on site conditions and any discrepancies should be brought to the attention of the Robert Doughty Consultancy.