


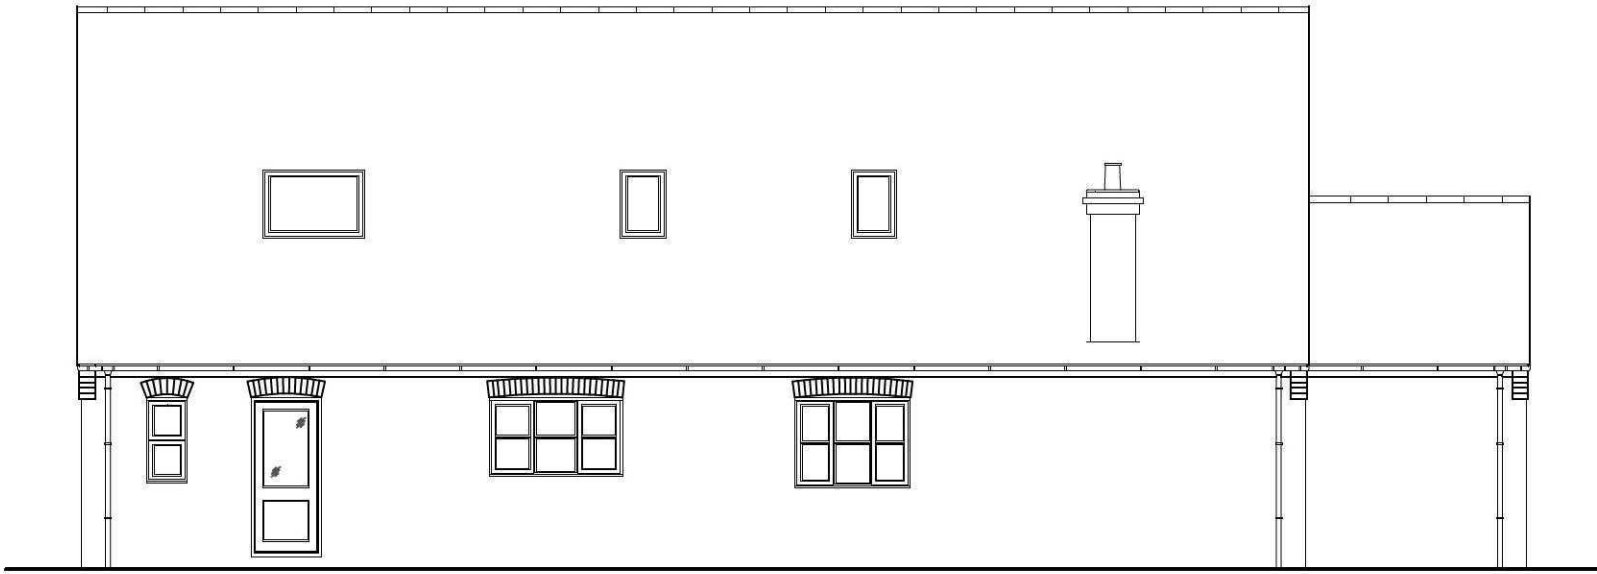

PROPOSED EAST ELEVATION




PROPOSED SOUTH ELEVATION




PROPOSED WEST ELEVATION



PROPOSED NORTH ELEVATION

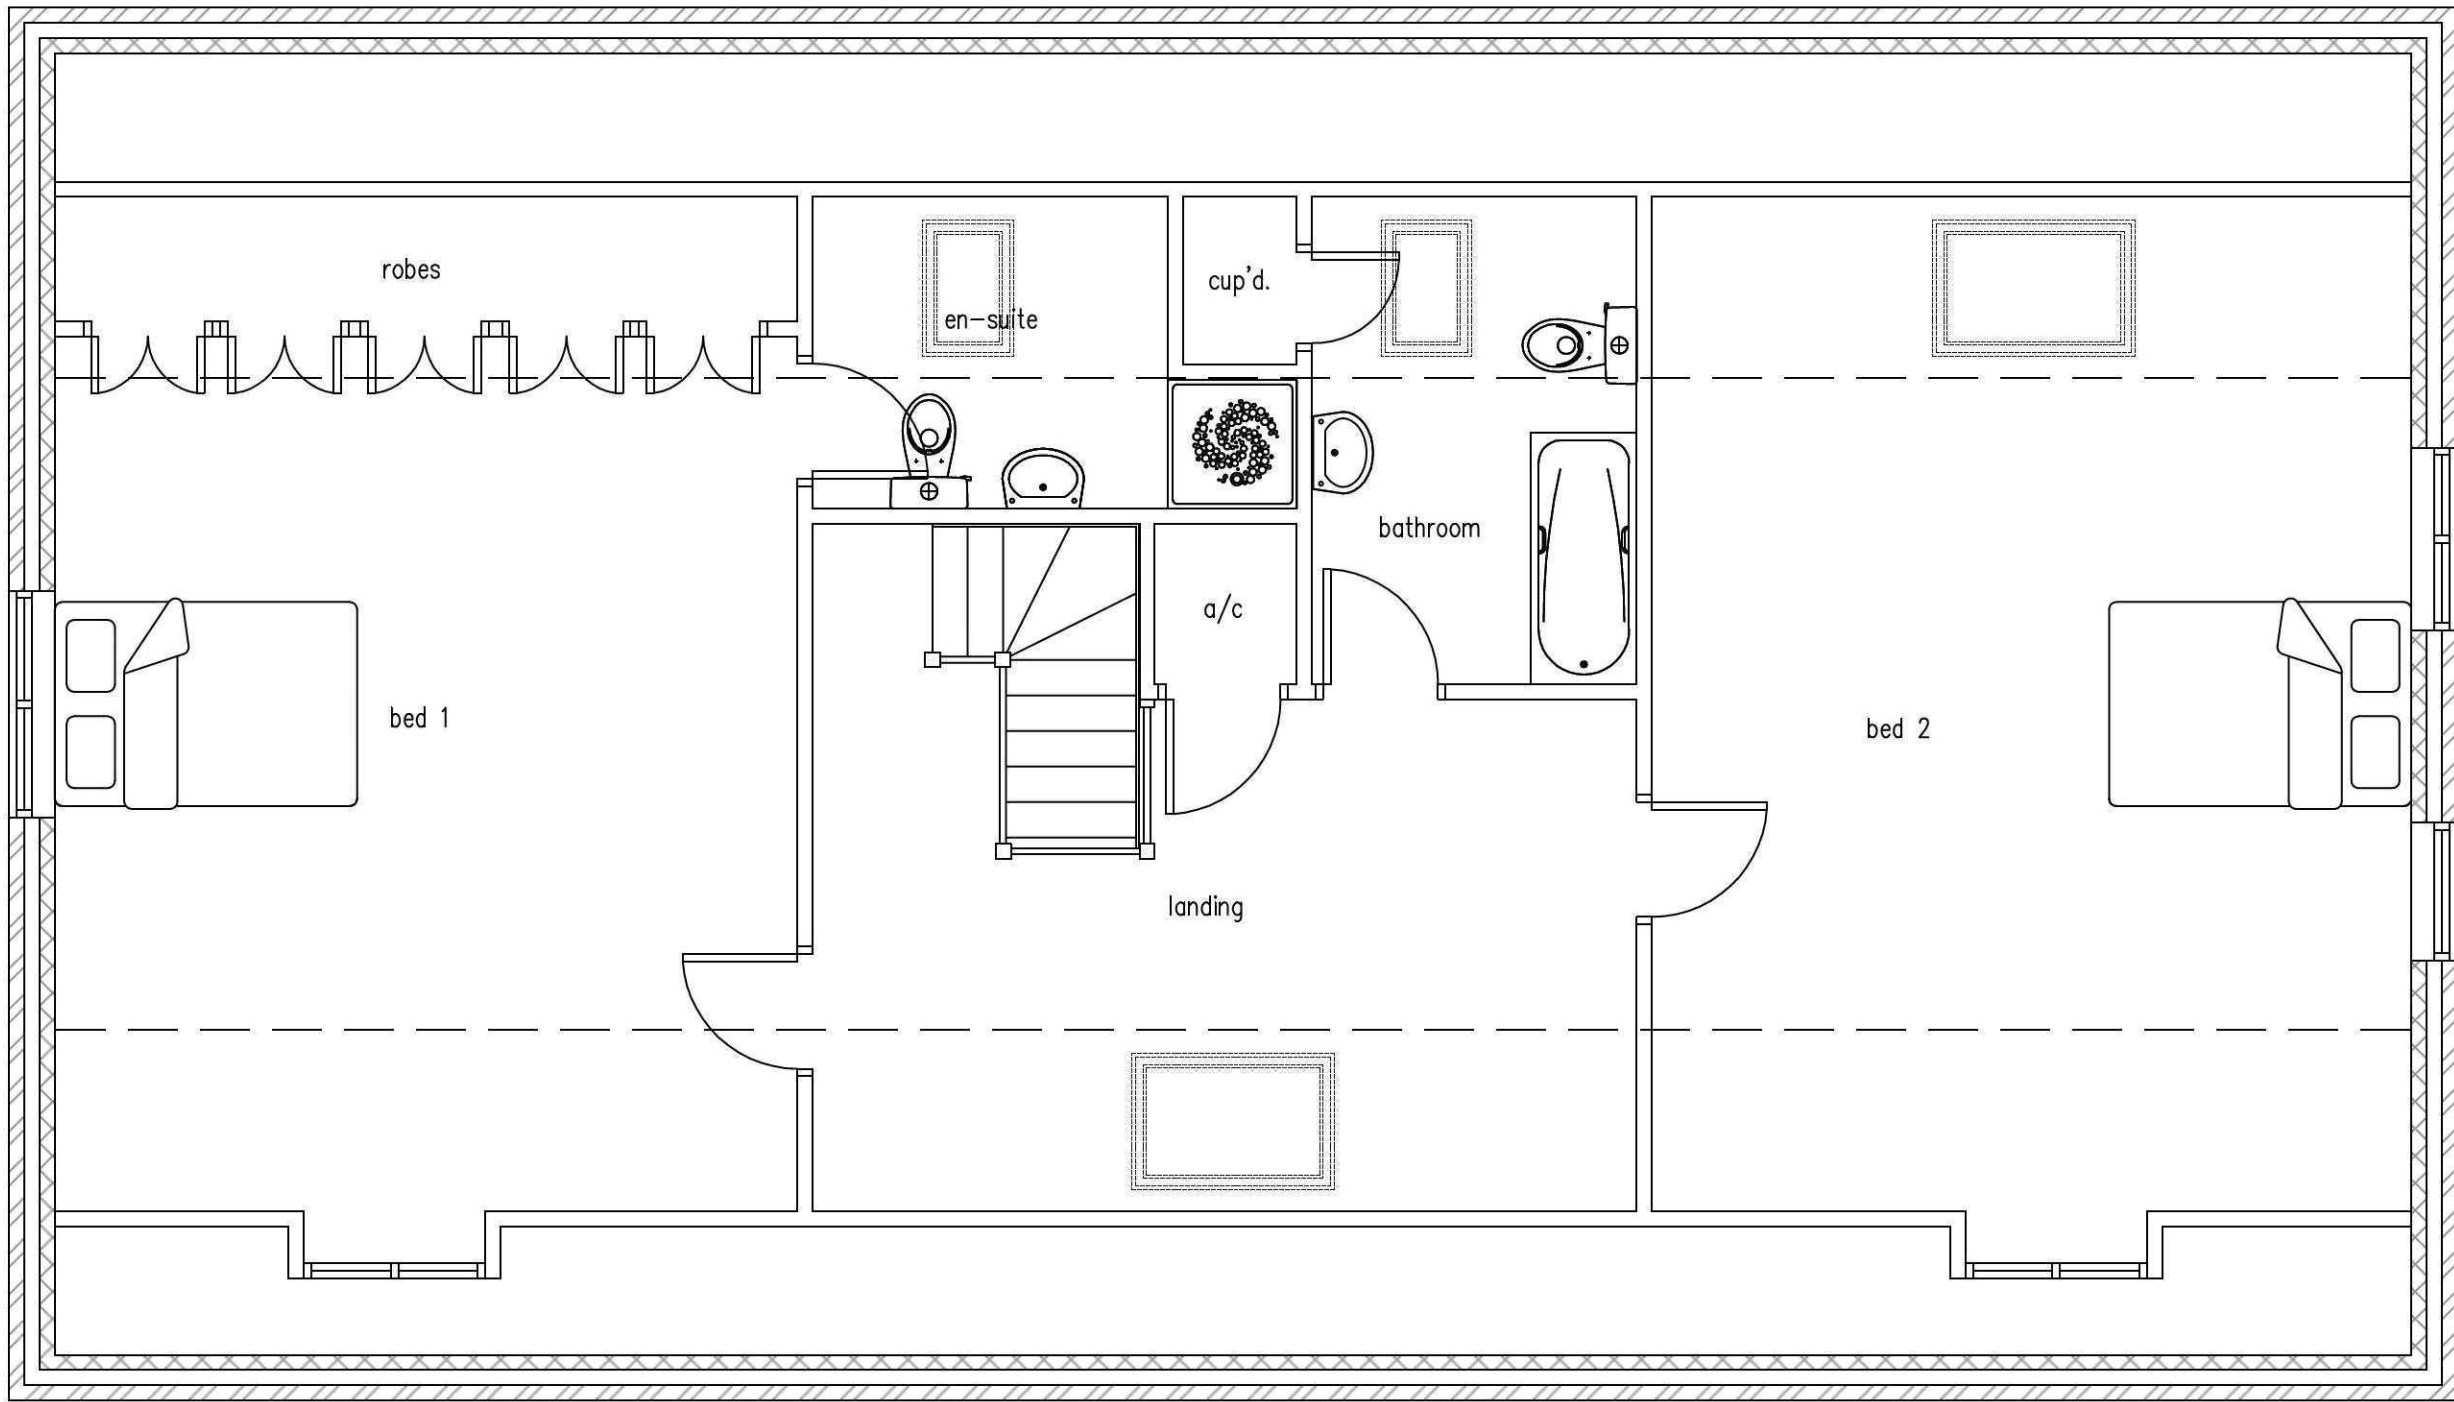


PROPOSED FIRST FLOOR

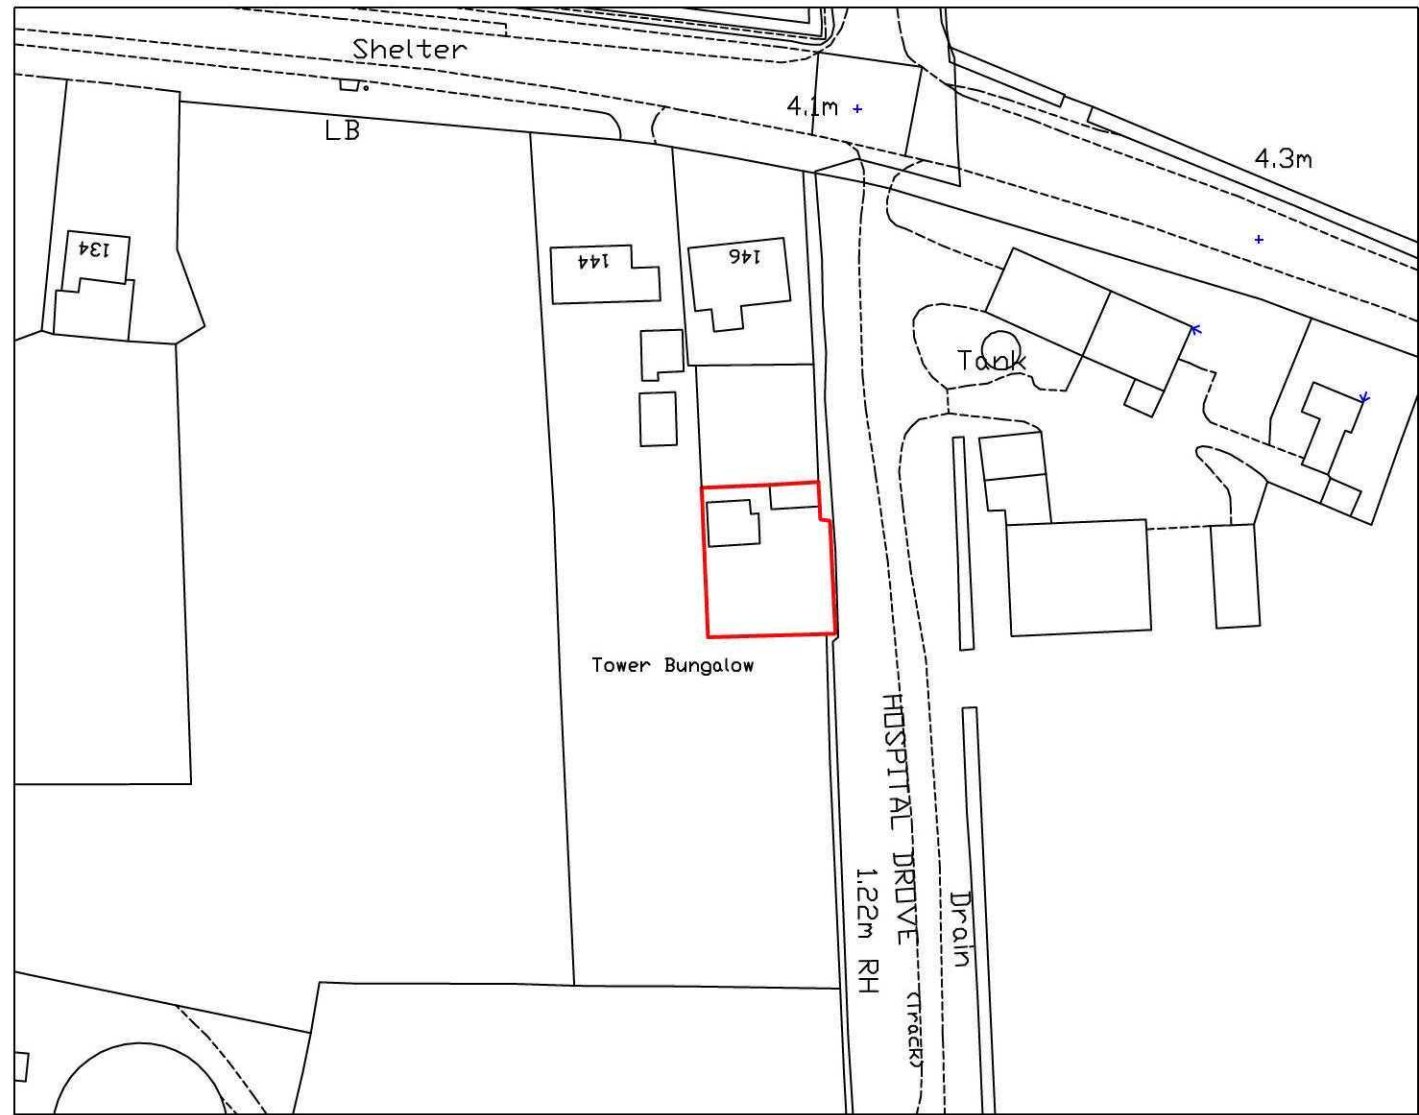

Ordnance Survey (c) Crown Copyright 2015. All rights reserved. Licence number 100022432

SITE PLAN

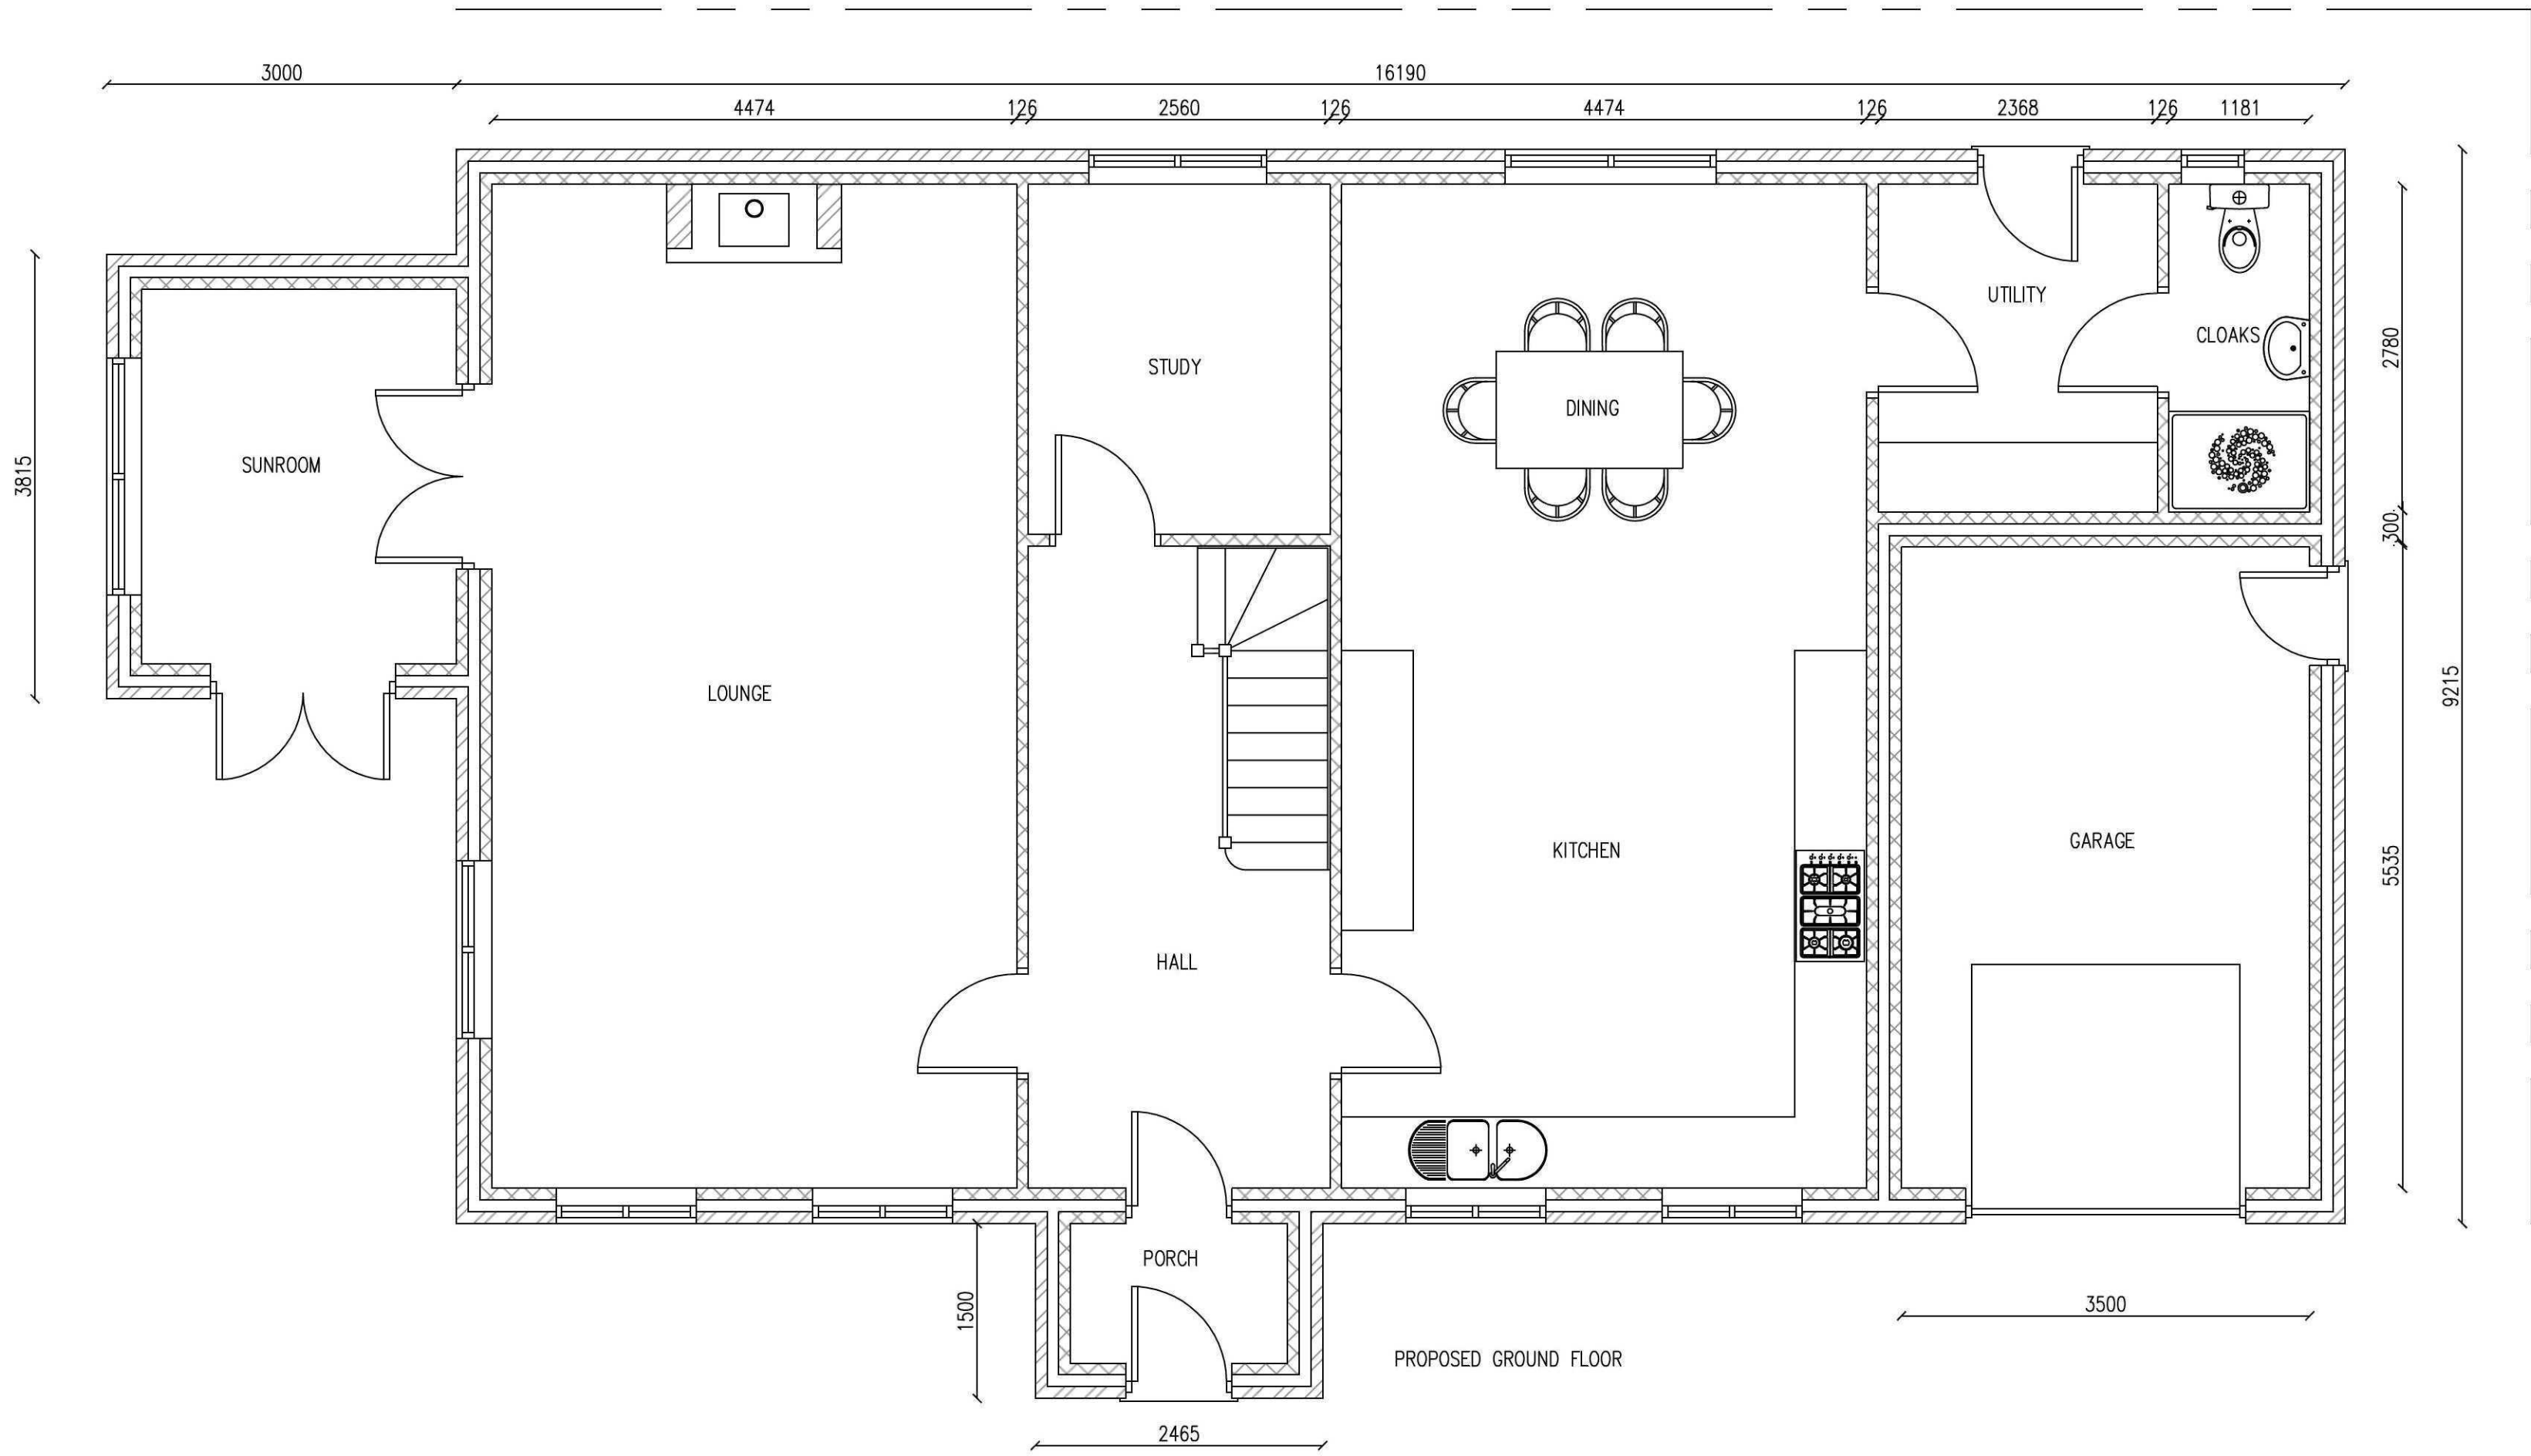

PROPOSED GROUND FLOOR



BLOCK PLAN

Ref:	Revision:	Date:
A	Planning officer comments	14.08.15

WESTON DESIGN Ltd.
2 Austendyke Road
Weston Hills
Spalding
Lincs. PE12 6BX
Tel : 01775 724171
Fax : 01775 720445
Mobile : 0784 1718457
enquiries@wenmanbuildingdesign.co.uk

Project: PROPOSED REPLACMENT BUNGALOW
AT; TOWER BUNGALOW, LITTLE SUTTON

Client: MR. L. ROBINSON

DRAWING: PROPOSED FLOOR PLANS
PROPOSED ELEVATIONS
SITE PLAN

DRAWING N°:	DATE:
WES/1718/15/00A	APRIL 2015

DRAWN BY:	SCALE:
RW	1:50 1:100 1:500 1:1250

COPIES OF THESE DRAWINGS MUST NOT BE TAKEN, TRACED OR ALTERED FOR ANY PURPOSE OTHER THAN THAT FOR WHICH THEY ARE ISSUED WITHOUT WRITTEN PERMISSION OF WESTMAN BUILDING DESIGN. THESE SERVICES ARE PROVIDED ONLY FOR THE PURPOSE OF OBTAINING PLANNING OR BUILDING REGULATIONS APPROVAL AND DO NOT CONSTITUTE A FULL SPECIFICATION FOR THE PROPOSED WORKS AND MUST NOT BE USED AS A CONTRACT DOCUMENT ALONE.
THE PROPOSED WORK WILL NOT BE SUPERSEDED/PROTECTED BY WESTMAN BUILDING DESIGN (WENMAN) APPROVAL OTHERWISE IN WRITING BY THEM. HOWEVER, IT IS THE CLIENT OR THEIR APPROVED REPRESENTATIVE'S RESPONSIBILITY TO OBTAIN NECESSARY MATERIALS & SPECIFICATIONS AND TO OBTAIN ANY NECESSARY APPROVALS FROM THE LOCAL AUTHORITY. THE CLIENT OR THEIR APPROVED REPRESENTATIVE SHALL BE RESPONSIBLE FOR THE FACT THAT MATERIALS ARE NOT APPROVED DOES NOT ALLEGEDLY THE BUILDER/CONTRACTOR FROM RESPONSIBILITY OF NON-COMPLIANCE WITH THE WORK. ALL WORKS AND MATERIALS TO BE USED AND DETAILING TO THE MANUFACTURER'S INSTRUCTIONS AND COMPLY WITH THE MATERIALS AND APPROVED DOCUMENTS OF THE BUILDING REGULATIONS AND CURRENT BUILDING TECHNICAL REQUIREMENTS CODES OF PRACTICE, BRITISH STANDARDS OR EUROPEAN STANDARDS AND ALL REQUIREMENTS ON THE DRAWINGS. ARE NOT TO BE USED FOR CONSTRUCTION/WORKING PURPOSES. ALL DIMENSIONS FOR SETTING OUT OF THE WORKS AS SHOWN ON THE DRAWINGS TO BE CHECKED BY THE BUILDER/CONTRACTOR PRIOR TO THE COMMENCEMENT OF WORK AND ANY DISCREPANCIES REPORTED IMMEDIATELY. WHERE APPLICABLE DIMENSIONS SHOWN ARE EITHER THE OUTSIDE/INSIDE OF WALL OR WINDOW AND NOT FINISHED PLASTER. IT IS RECOMMENDED THAT A USEFUL CHECK IS UNDERTAKEN PRIOR TO COMMENCEMENT OF WORKS. THE ACTUAL POSITIONING OF EXISTING SERVICES (PIPPES, ELECTRICAL, CABLES ETC.) ARE NOT GENERALLY SHOWN. THE ACTUAL POSITIONING OF APPROVED MUST BE CONFIRMED BY THE BUILDER/CONTRACTOR PRIOR TO COMMENCEMENT OF WORK AND REPORTED TO SAT THE REMOVAL SERVICE SUPPLIERS INSTALLATION RECOMMENDATIONS.

READER'S NOTE:
The client is to ensure that the specified contractor is familiar with and complies with Health & Safety for Building Sites and Work Places.