


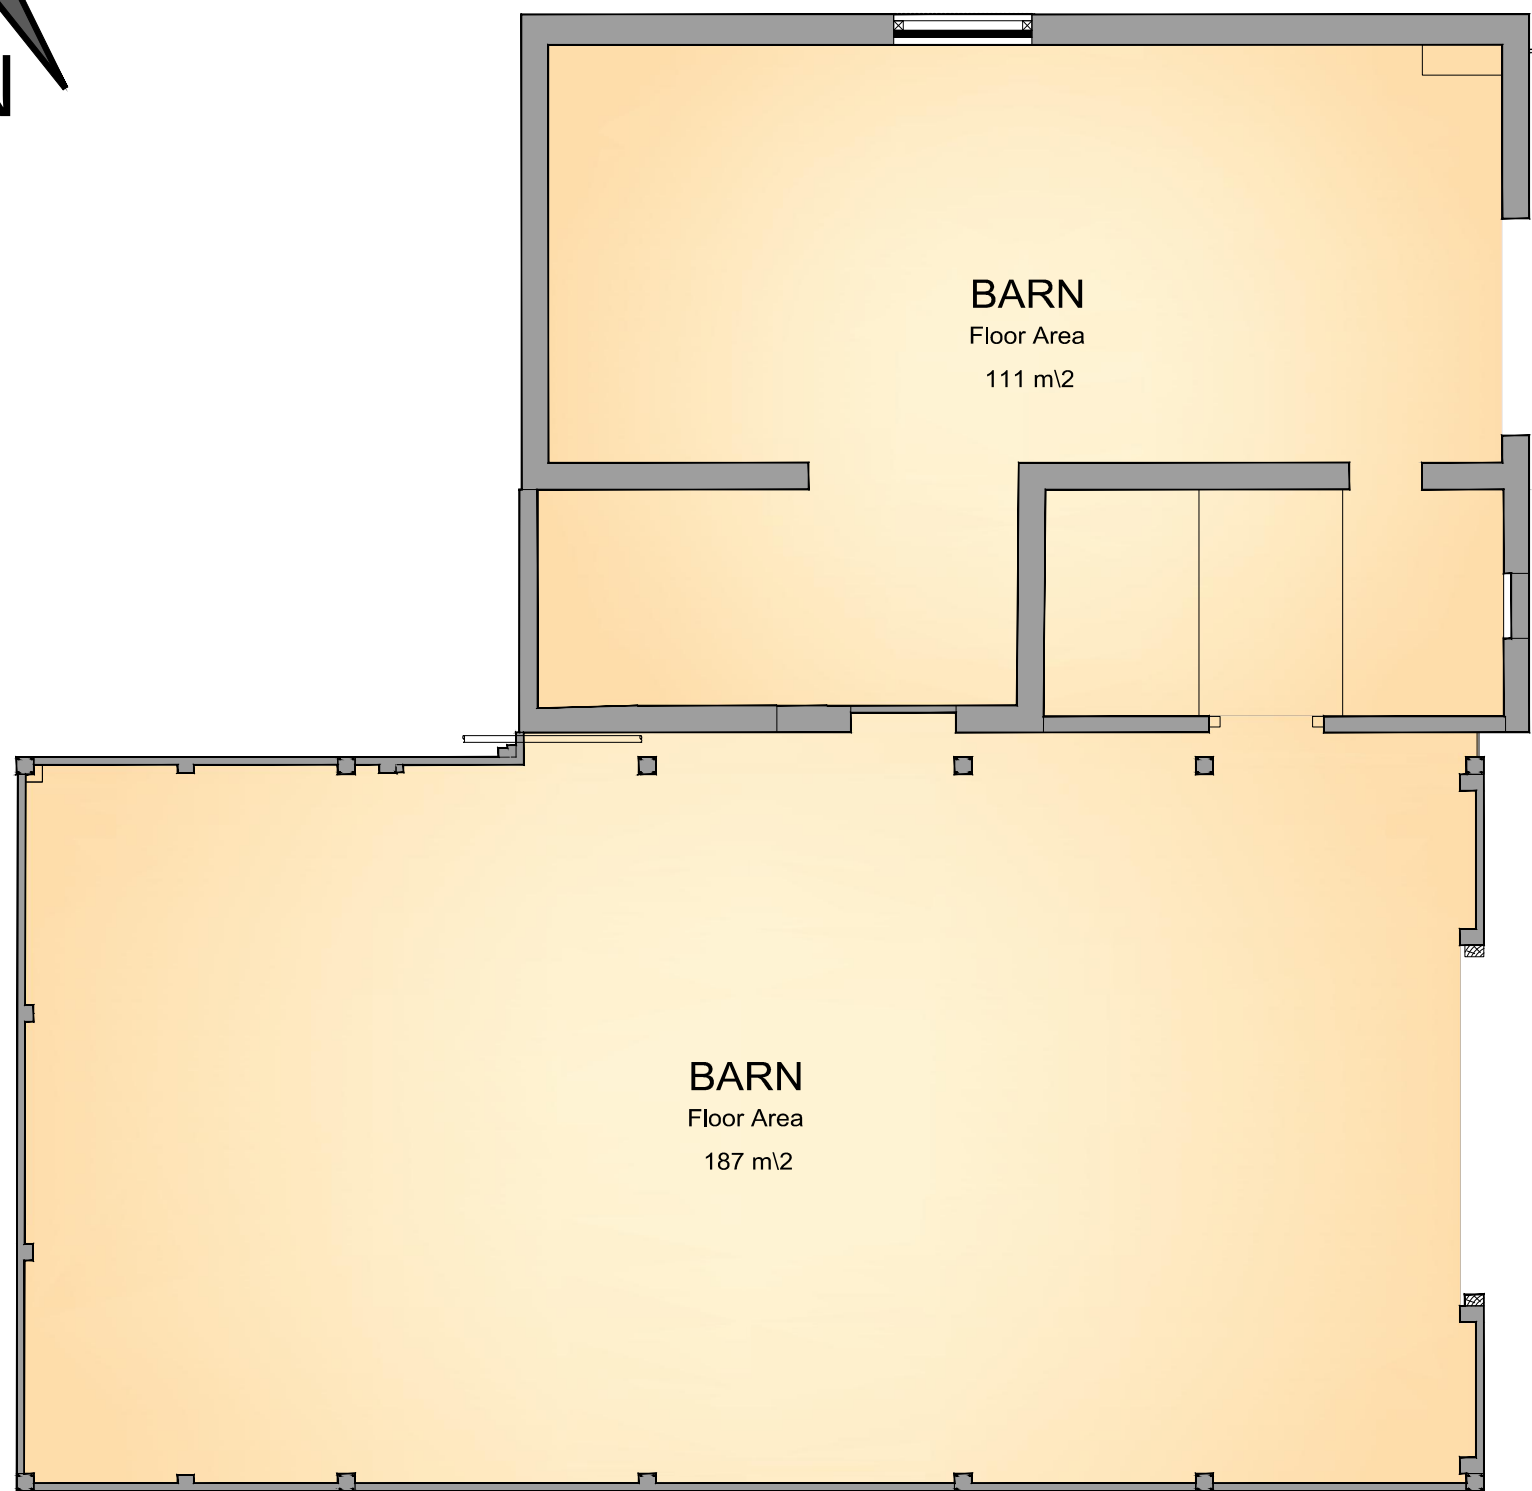

EXISTING FLOOR PLAN



PROPOSED FLOOR PLAN



CDM NOTE:

The design has been undertaken as far as possible to avoid risks to health and safety or to reduce and control the effects of any unavoidable risks.

All relevant information identifying the unavoidable risks has been passed to the planning supervisor for inclusion in the Health & Safety plan.

The Health & Safety plan will be issued by the planning supervisor with these drawings.

THIS DRAWING IS FOR THE  
PURPOSE OF OBTAINING  
PLANNING PERMISSION ONLY

|   |    |                         |        |
|---|----|-------------------------|--------|
| A | RB | Door/Window codes added | 9.6.15 |
|---|----|-------------------------|--------|

| Rev. | By | Notes | Date |
|------|----|-------|------|
|------|----|-------|------|

**rdc**  
**Robert Doughty**  
**Consultancy**

32 High Street, Helpingham  
© Steaford, Lincolnshire NG34 0RA  
Tel: 01529 421646  
Fax: 01529 421358  
Email: admin@rdc-landplan.co.uk  
Web: www.rdc-landplan.co.uk

Client:  
Mr & Mrs J Piccaver

Project:  
Barn Conversion, Home Farm, Little Sutton

Drawing title:  
Existing & Proposed Floor Plans

|                                |                  |                 |
|--------------------------------|------------------|-----------------|
| Drawing No.<br>1149-01-01-DD01 | Rev.<br>A        | Drawn<br>j.r.b. |
| Scale<br>1:100 @ A2            | Date<br>02-03-15 | Checked         |

All measurements should be checked against on site conditions and any discrepancies should be brought to the attention of the Robert Doughty Consultancy.