




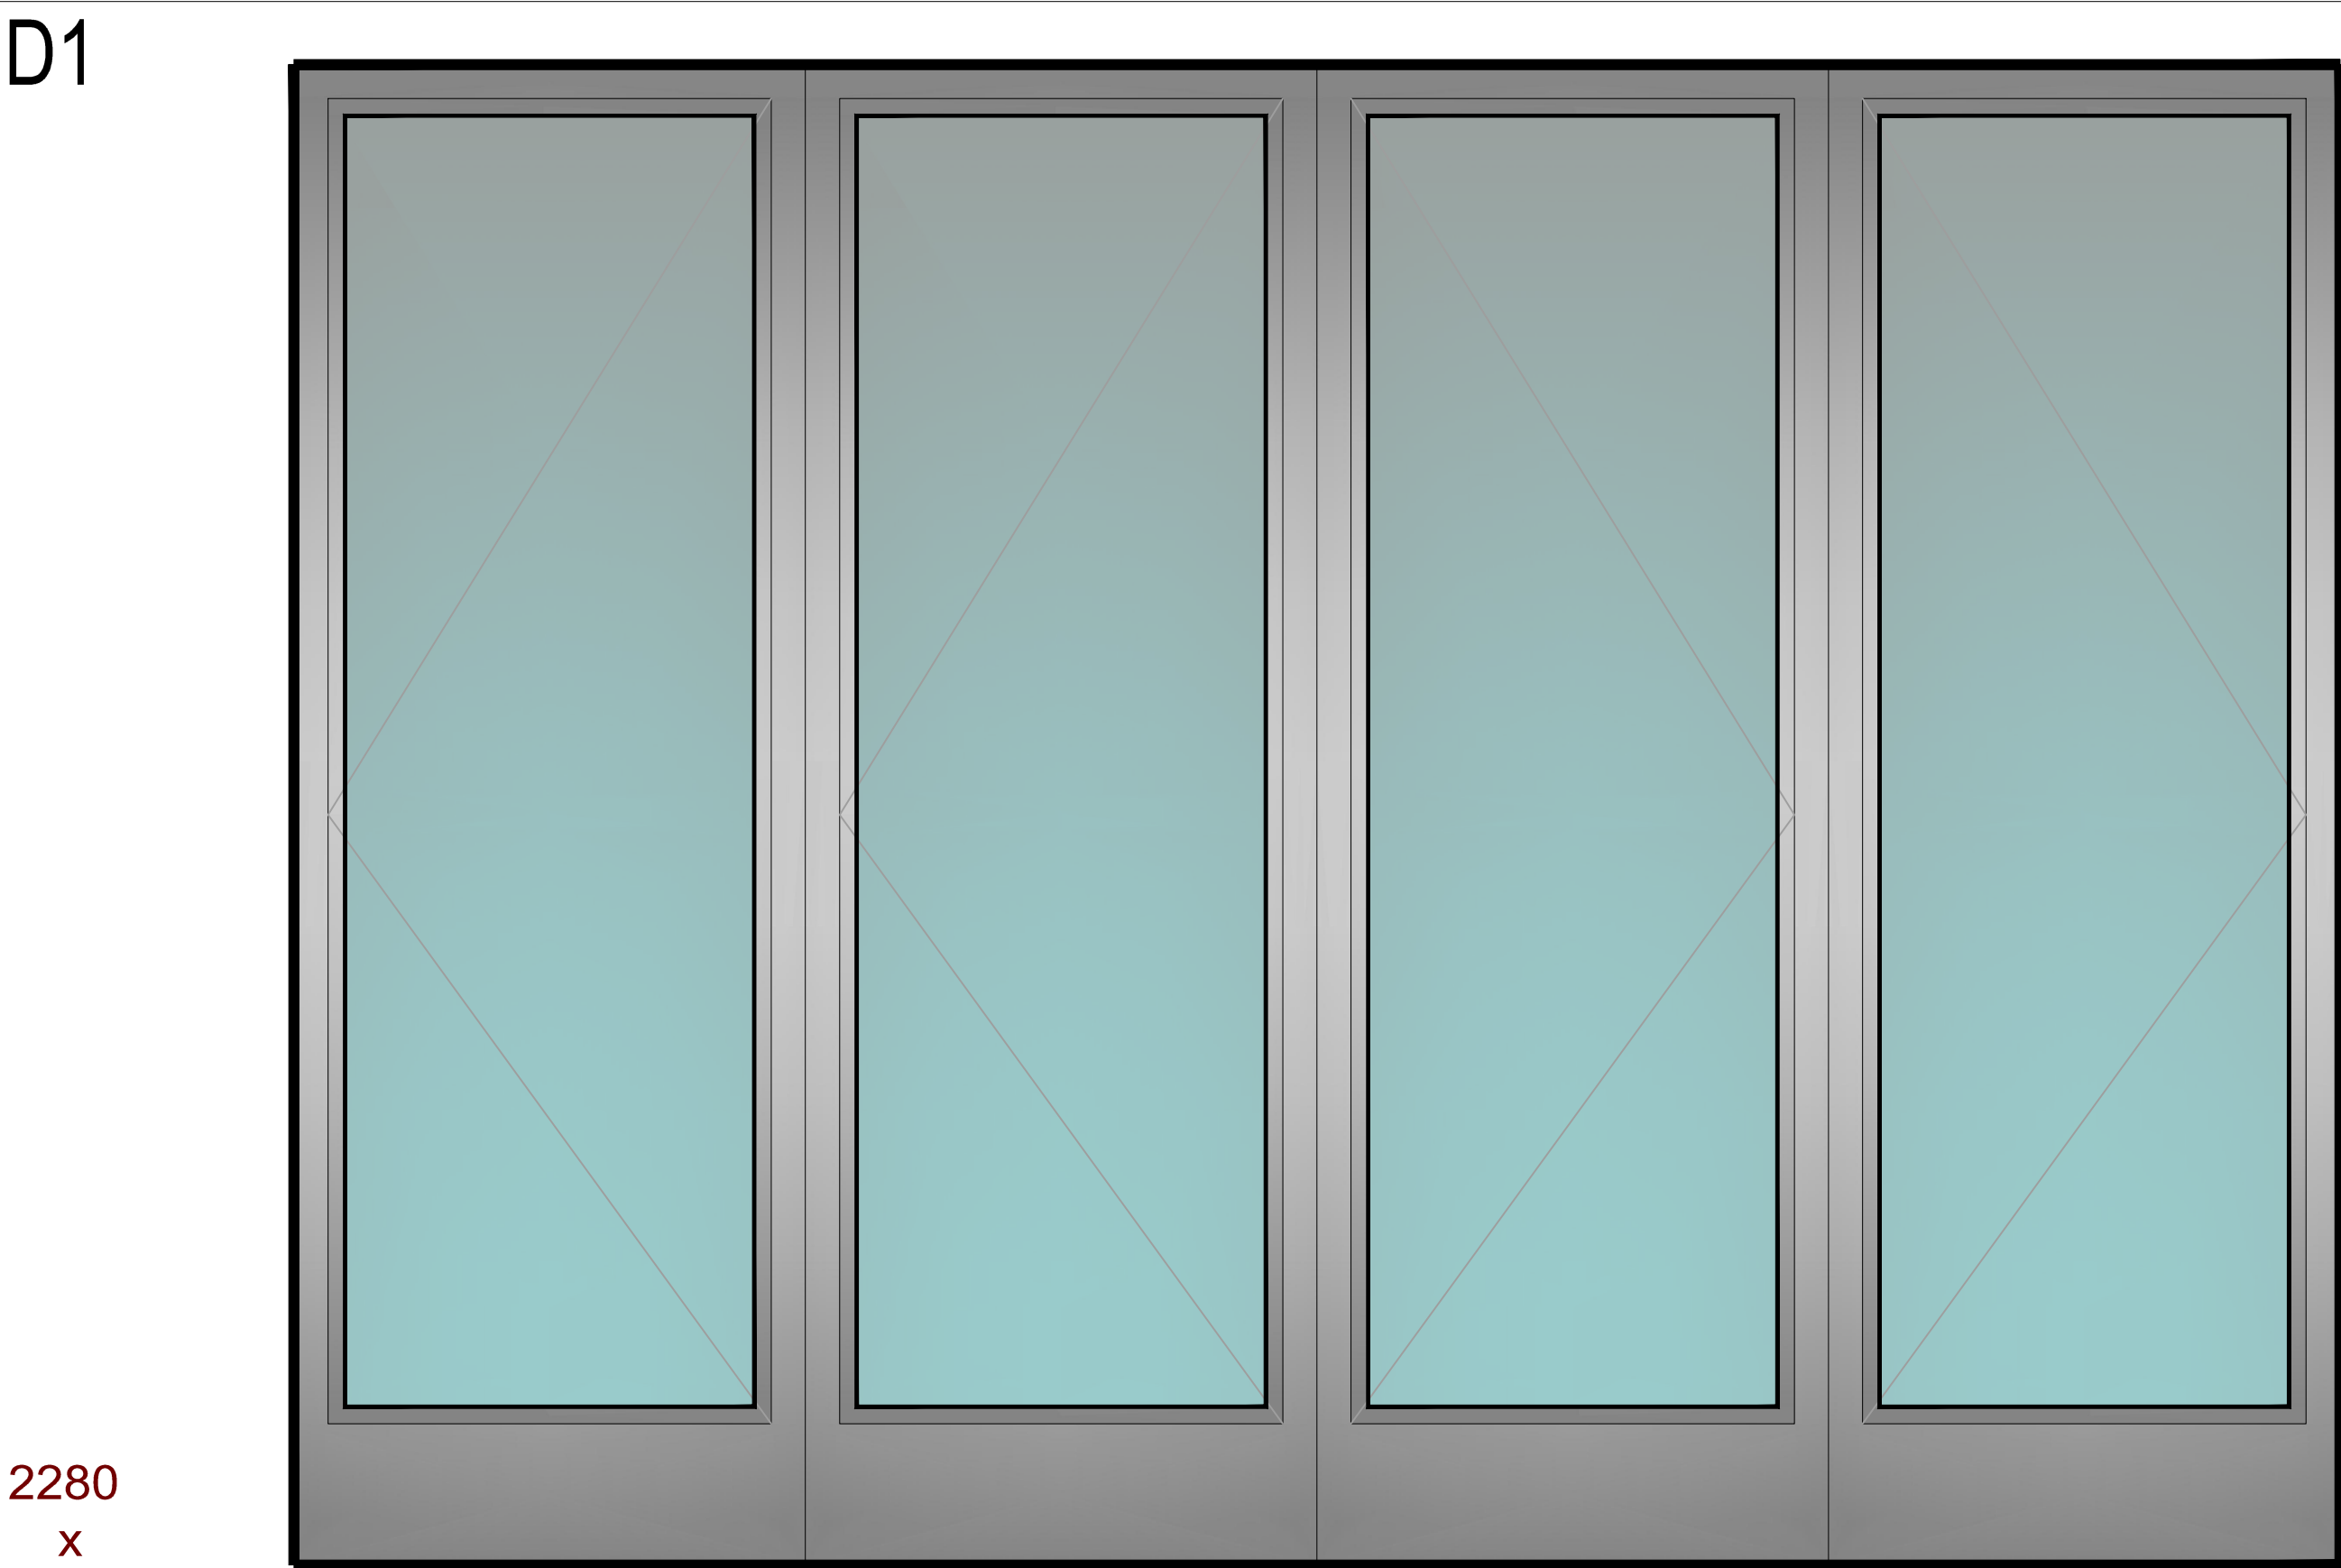


2280
x
3000

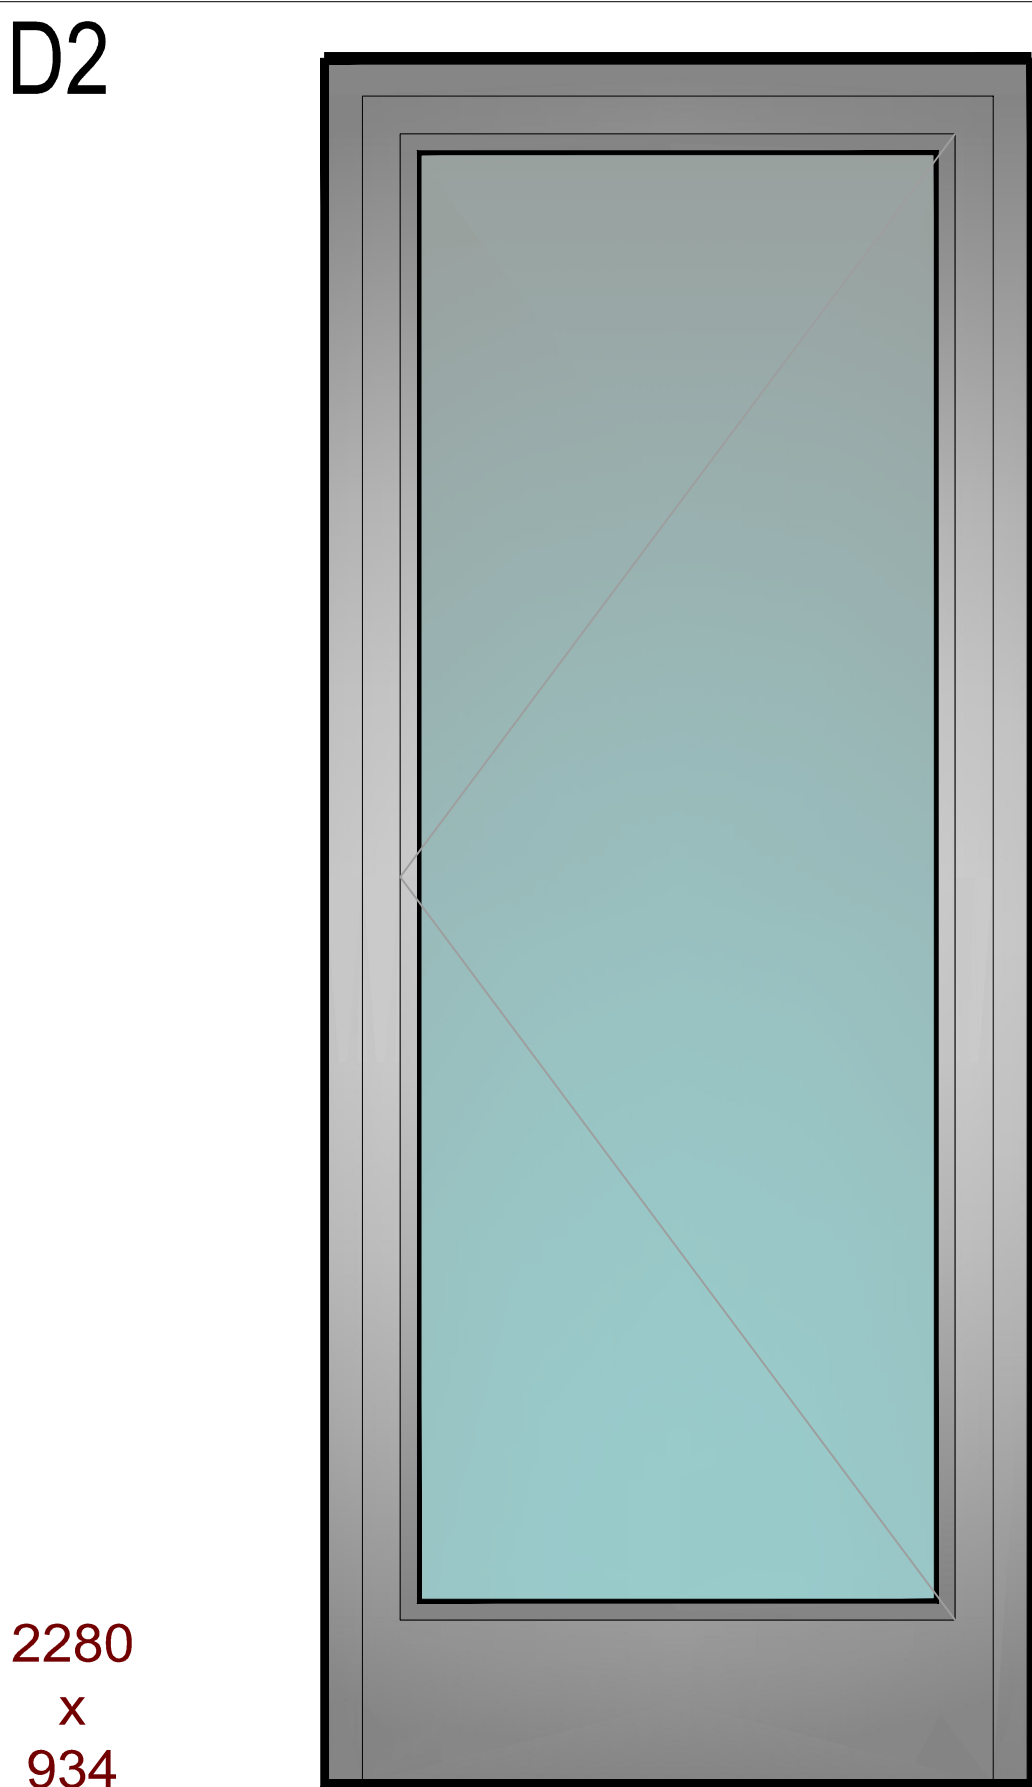


2280
x
934

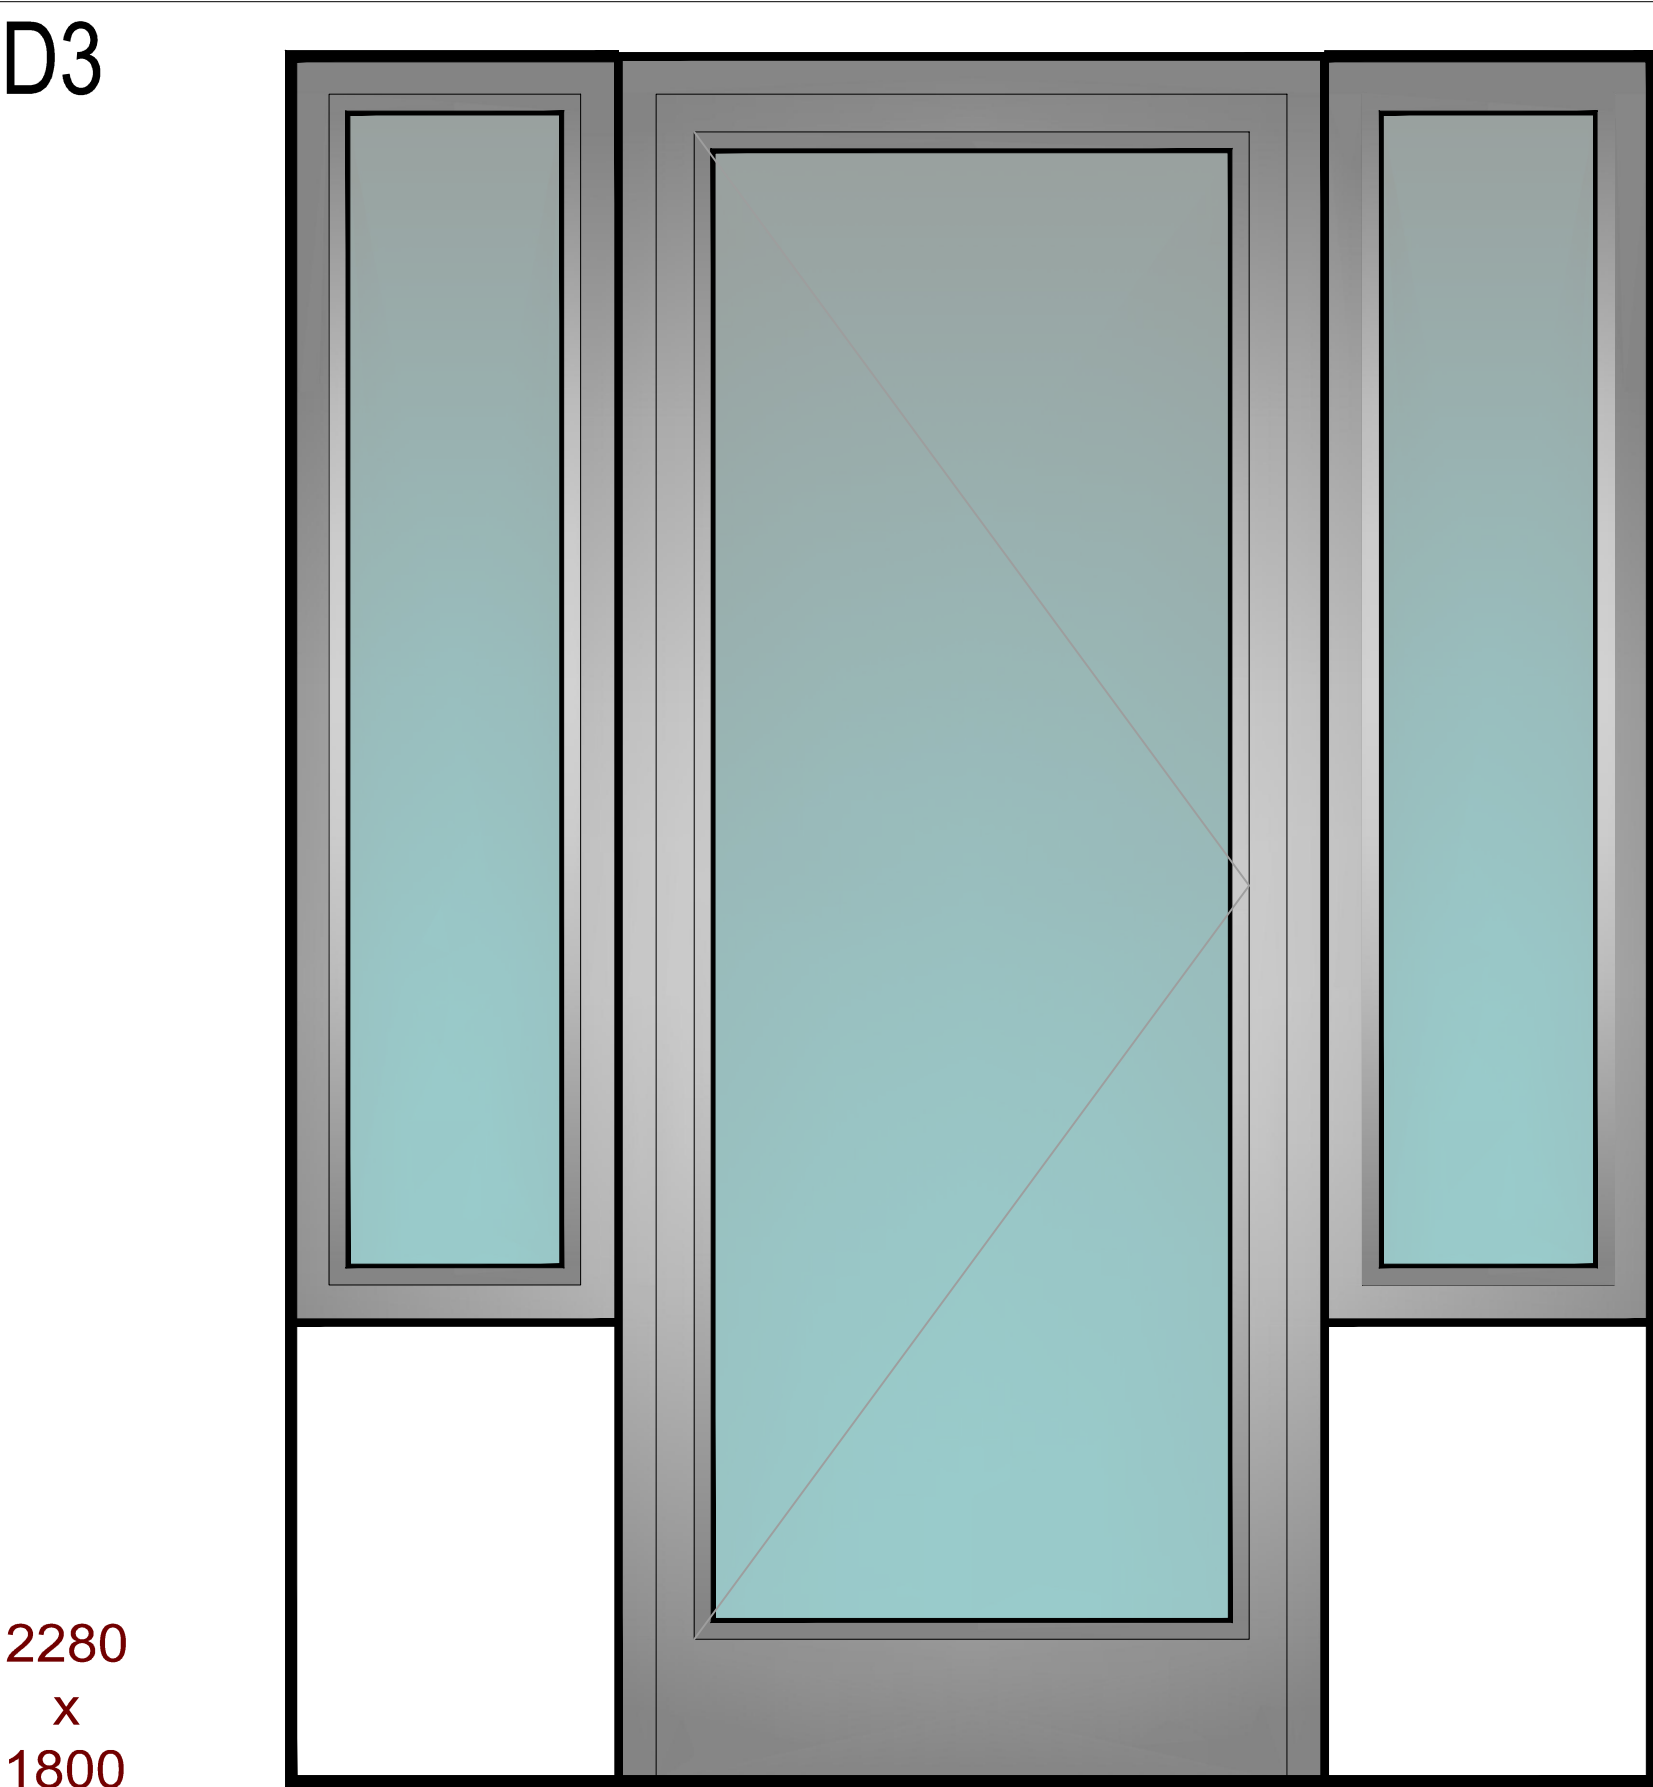


2280
x
1800

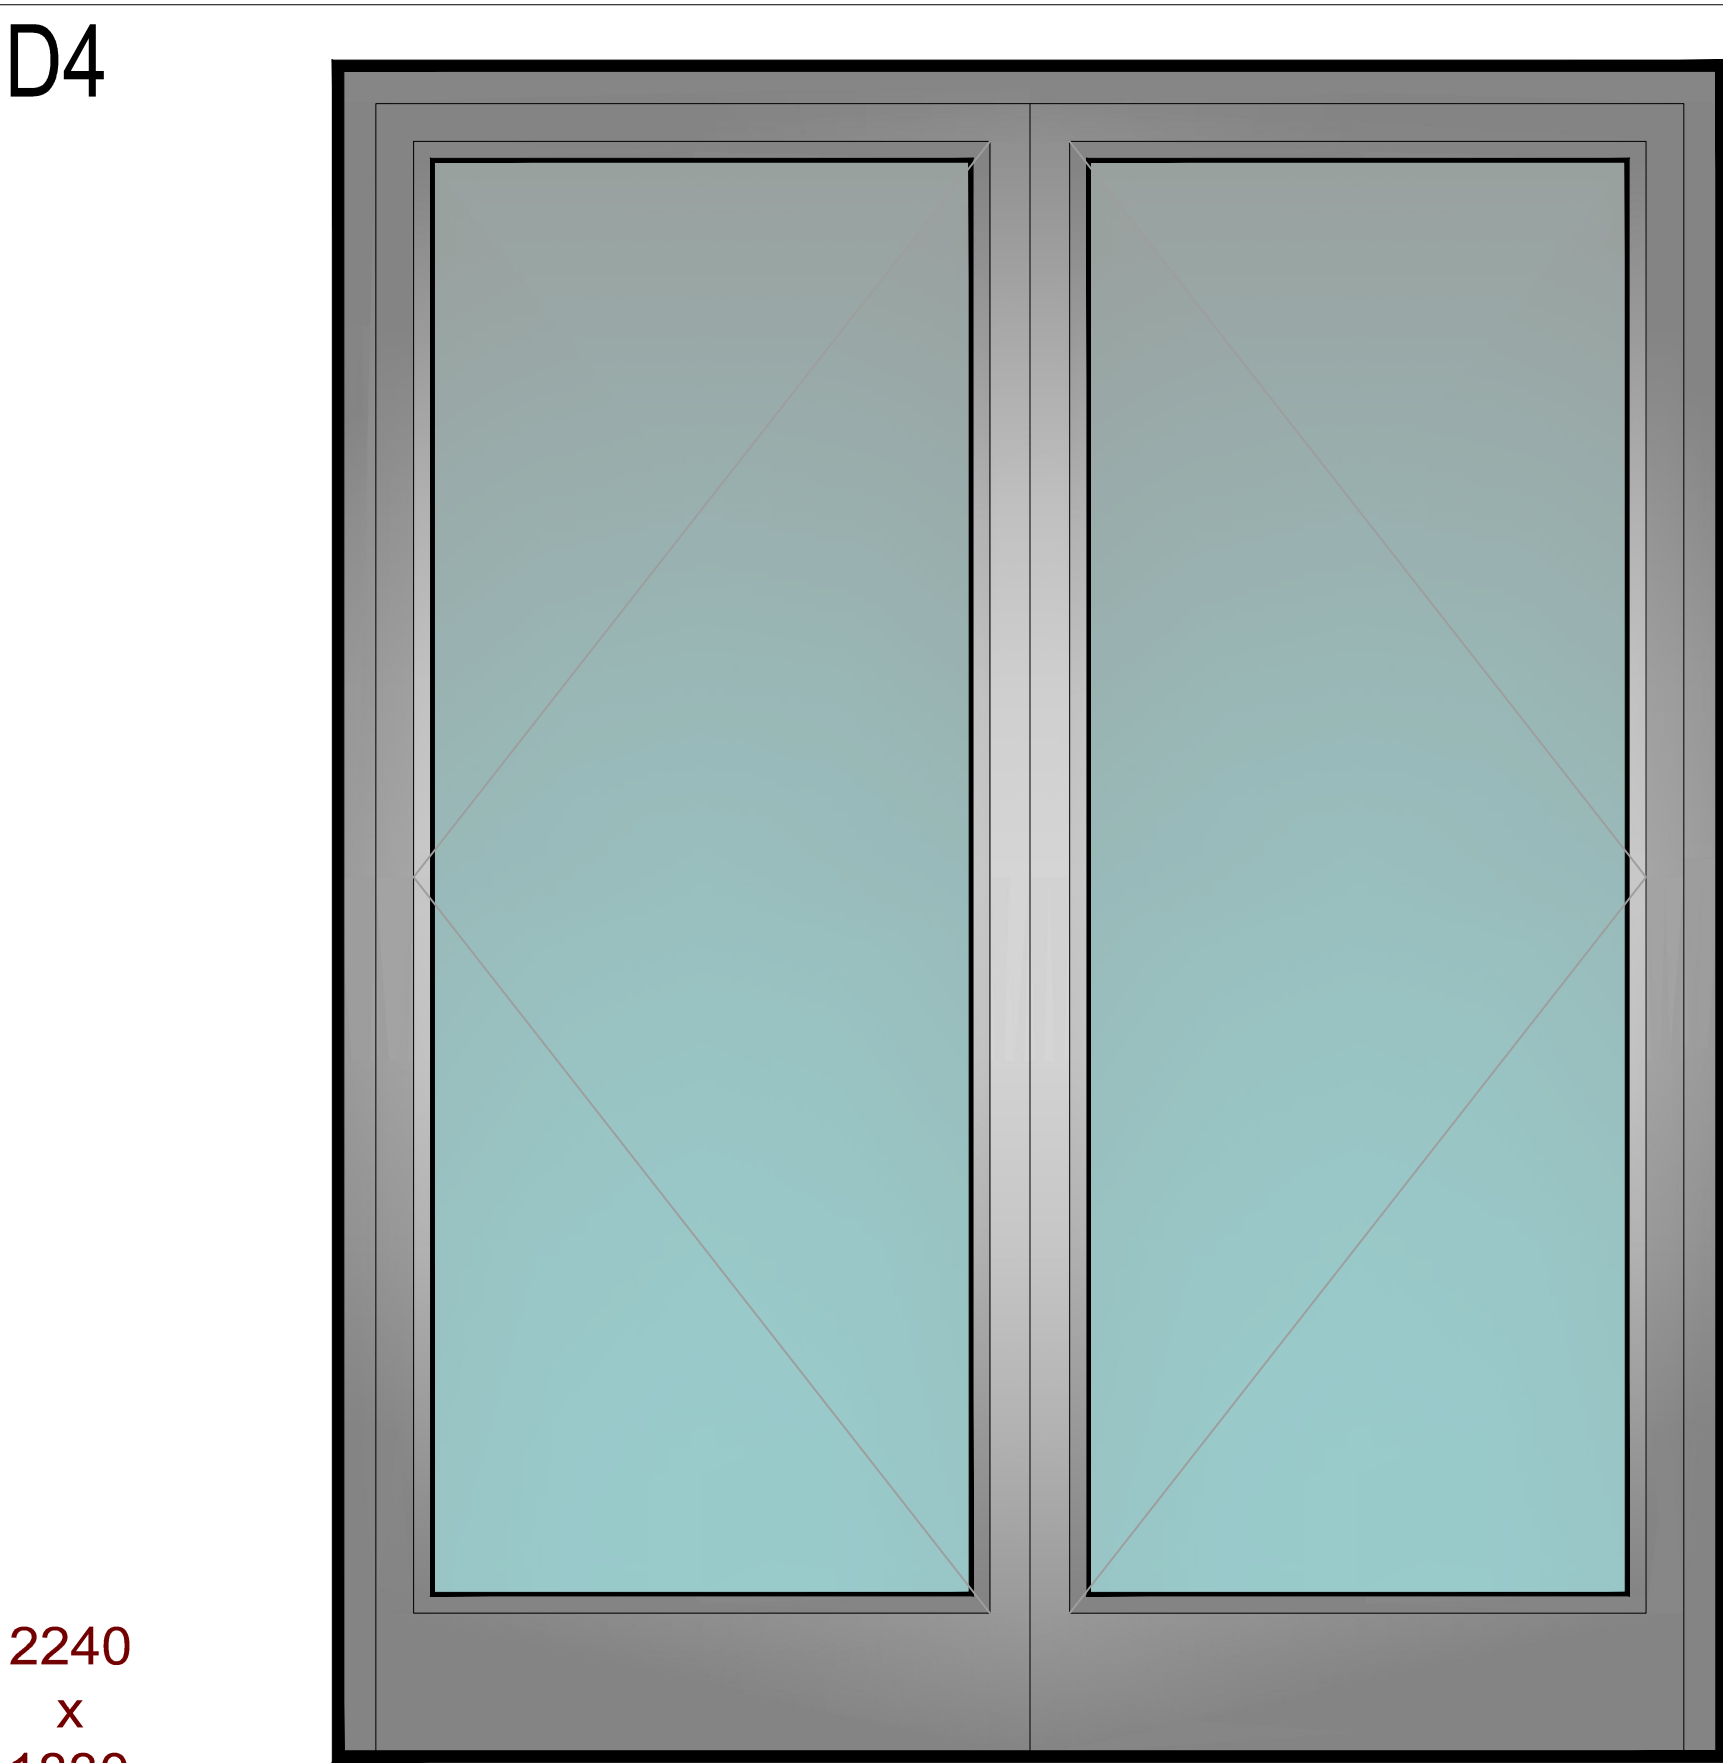

2240
x
1830

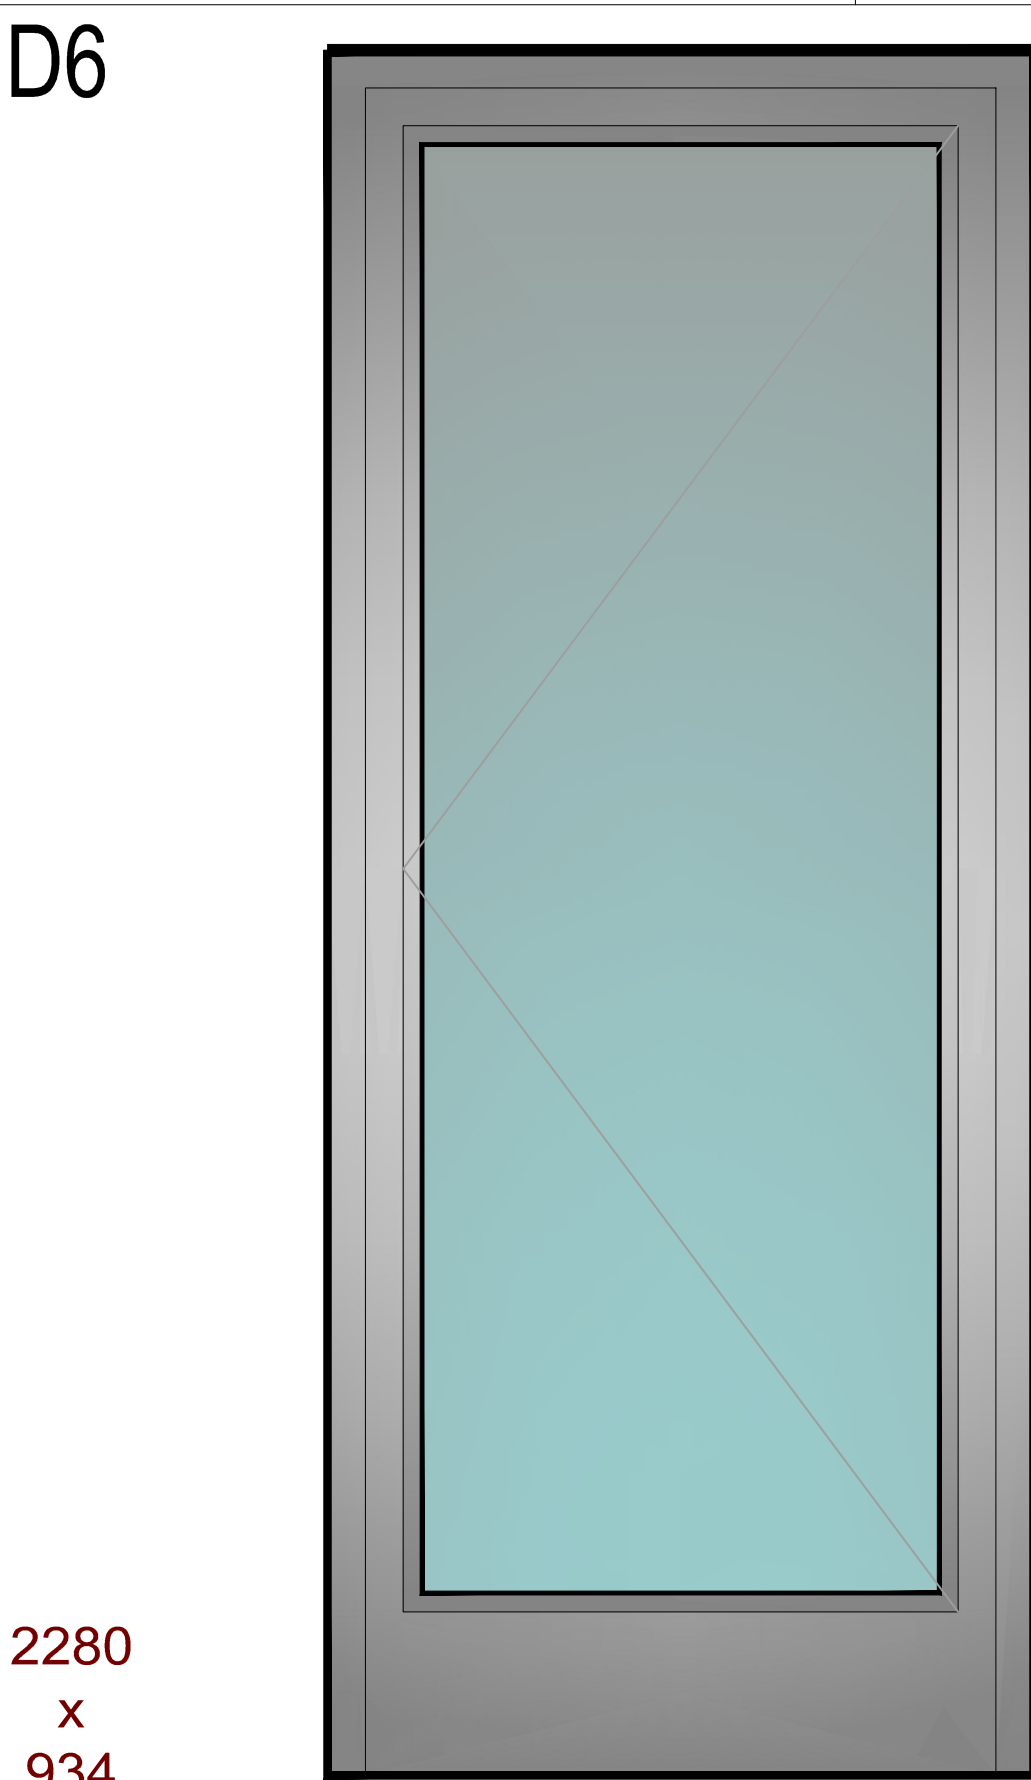


2280
x
934

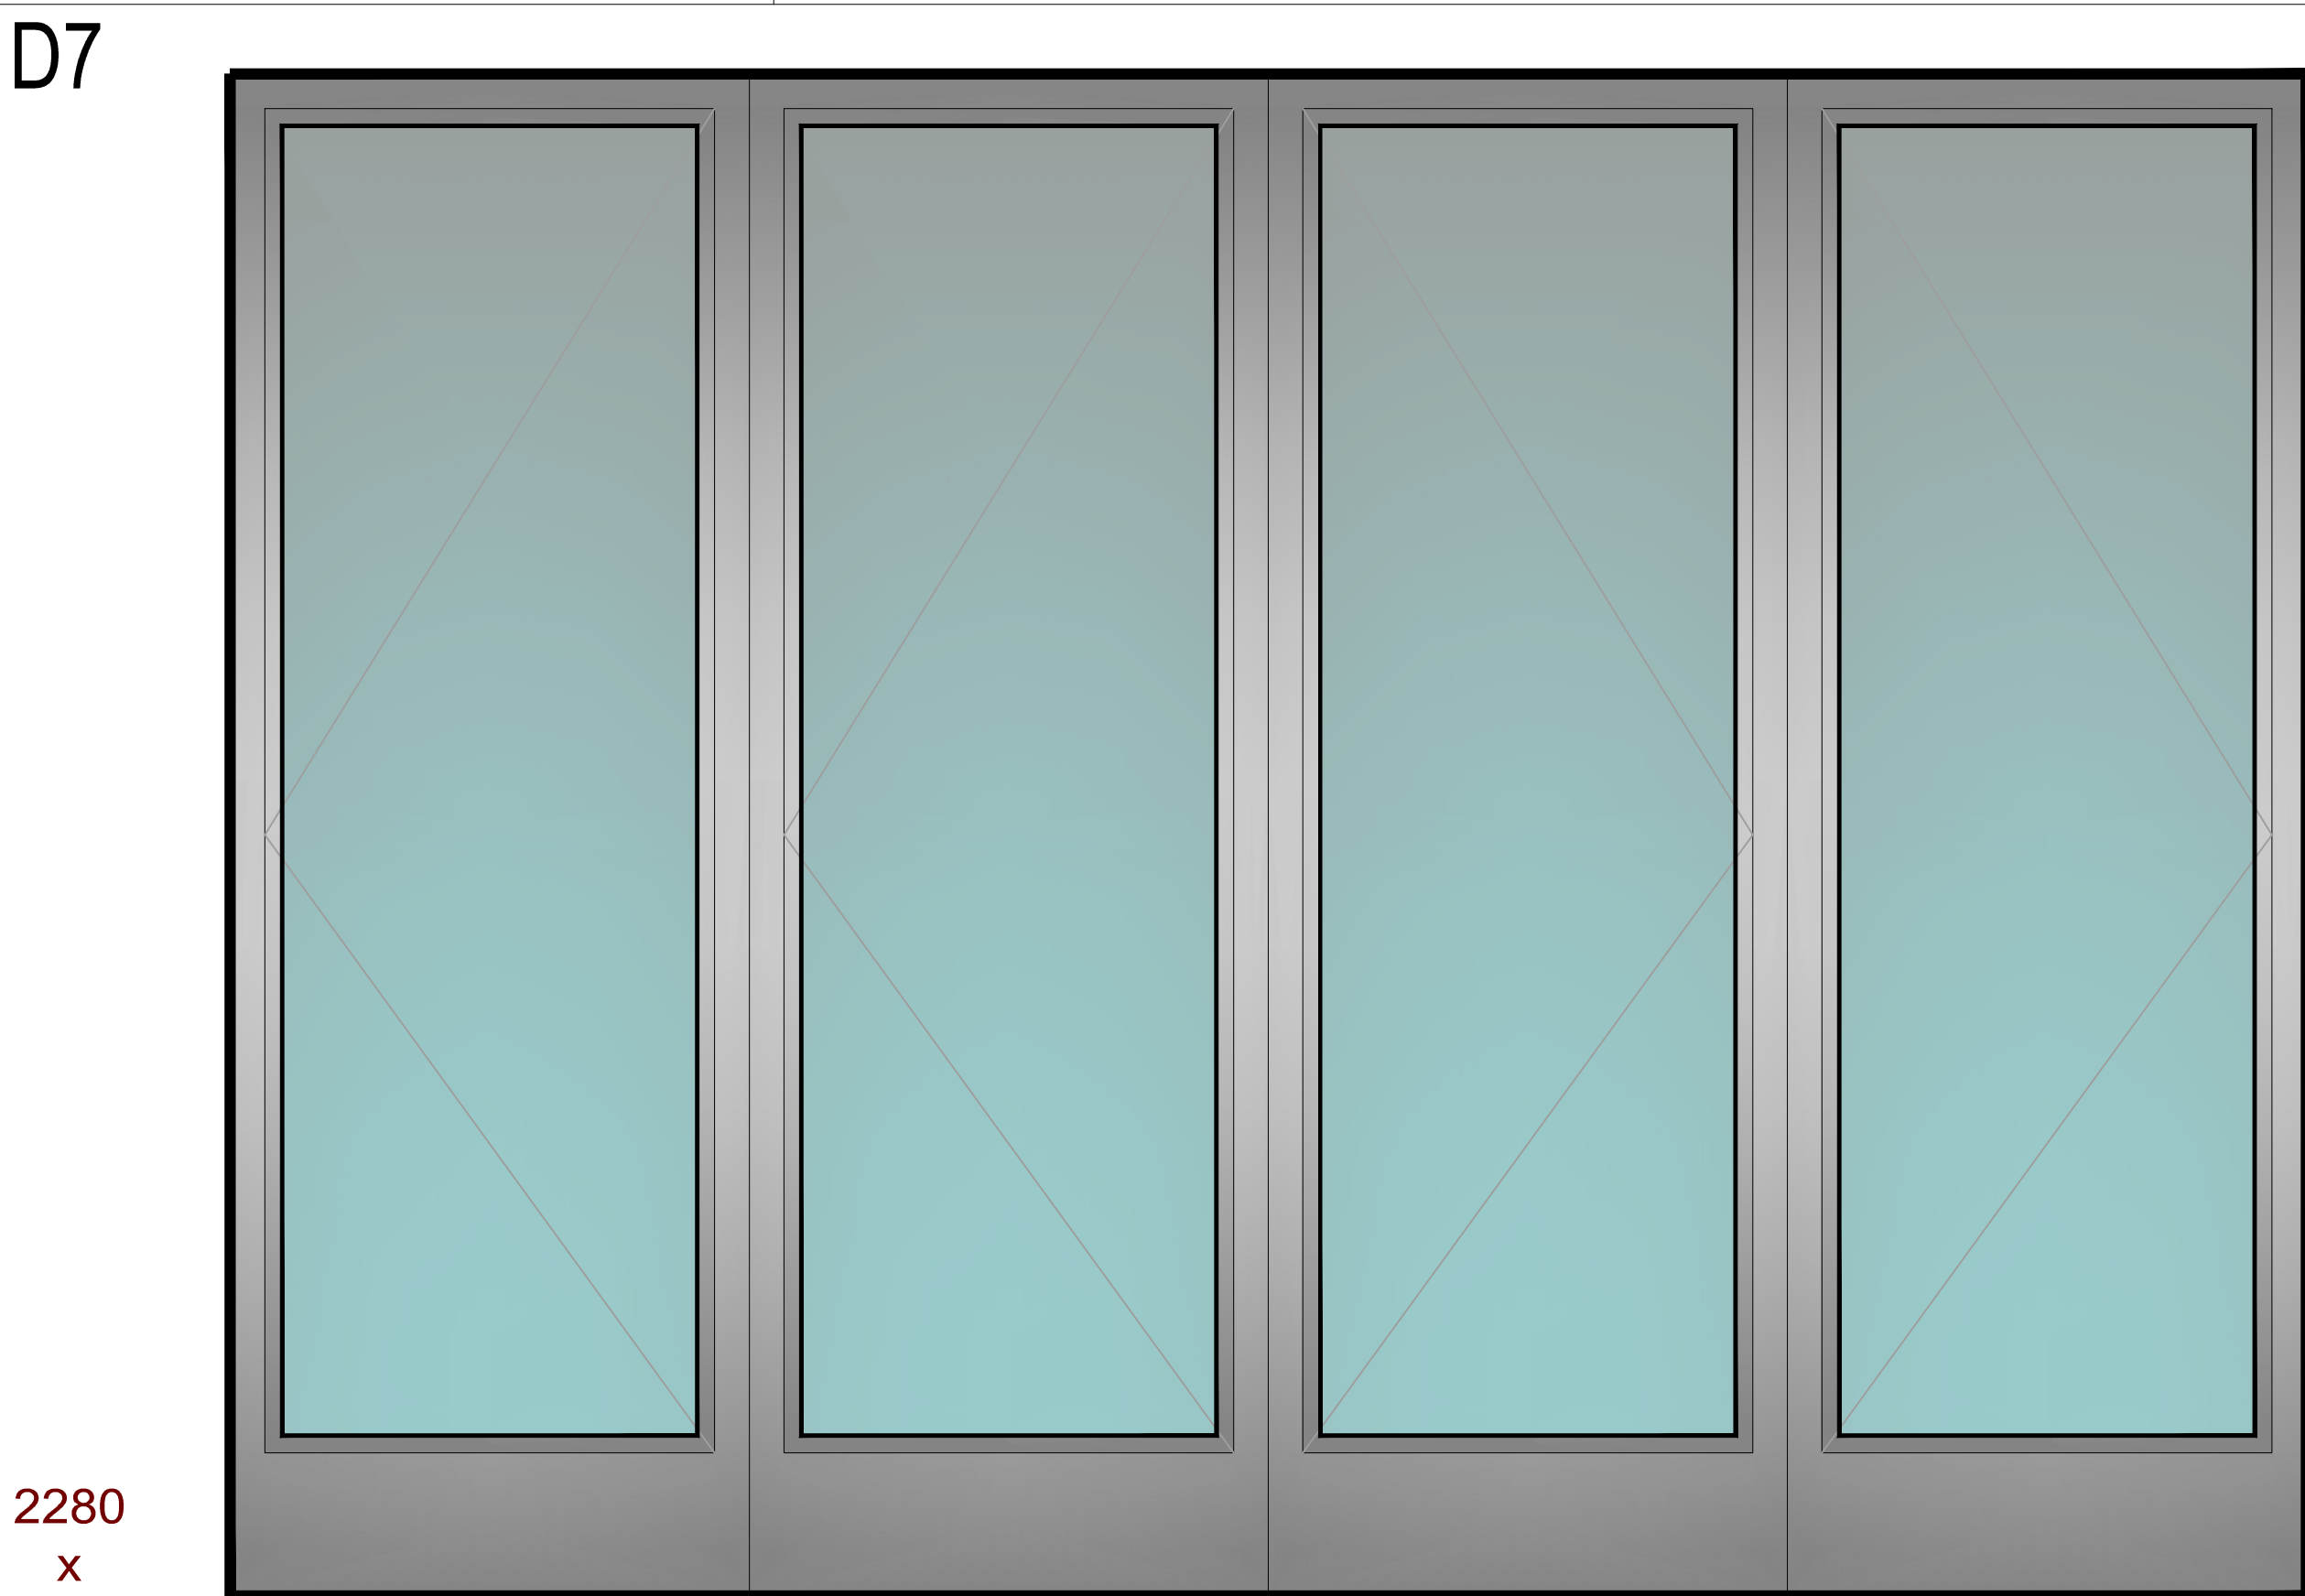

2280
x
3000

D00RS (External)

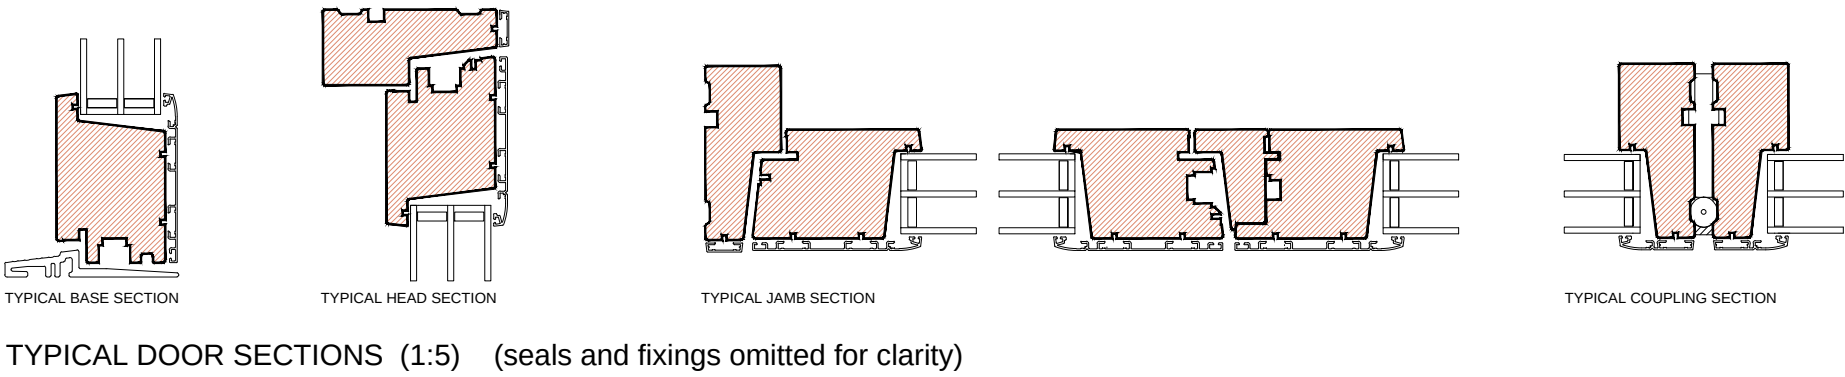

FINISH:
All window and frame exterior faces to be powder coated aluminium finish.

Colour to be: RAL 7030 - STONE GREY

THIS DRAWING IS FOR THE
PURPOSE OF OBTAINING
PLANNING PERMISSION ONLY

CDM NOTE:
The design has been undertaken as far as possible to avoid risks to health and safety or to reduce and control the effects of any unavoidable risks.
All relevant information identifying the unavoidable risks has been passed to the planning supervisor for inclusion in the Health & Safety plan.
The Health & Safety plan will be issued by the planning supervisor with these drawings.

Rev.	By	Notes	Date
<div><div><div><div><div><div></div><div>Robert Doughty</div><div>Consultancy</div></div></div><div><div>32 High Street, Hellingham</div><div>© Sheaford, Lincolnshire NG24 0RA</div><div>Tel: 01529 423446</div><div>Fax: 01529 423358</div><div>Email: admin@rdc-consultancy.co.uk</div><div>Web: www.rdc-consultancy.co.uk</div></div></div></div></div>			
Client: Mr & Mrs J Piccaver			
Project: Barn Conversion, Home Farm, Little Sutton			
Drawing title: Door Schedule (1 of 2)			
Drawing No. 1149-01-01-DD08	Rev. RB	Drawn Checked	
Scale 1:10/1:5 @ A1	Date 01-06-15	Checked	
All measurements should be checked against on site conditions and any discrepancies should be brought to the attention of the Robert Doughty Consultancy.			