

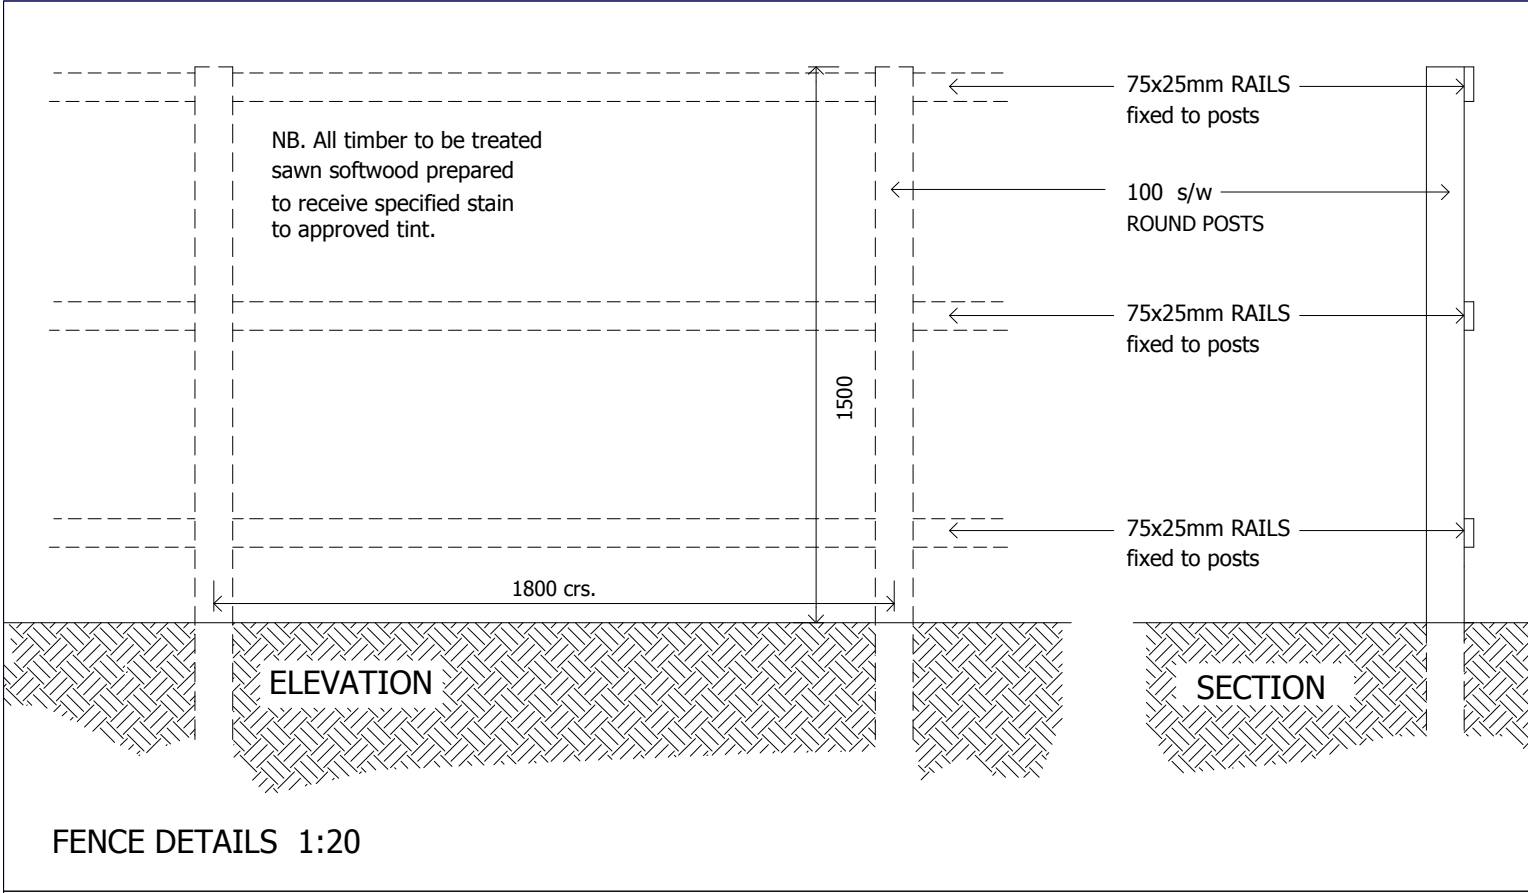


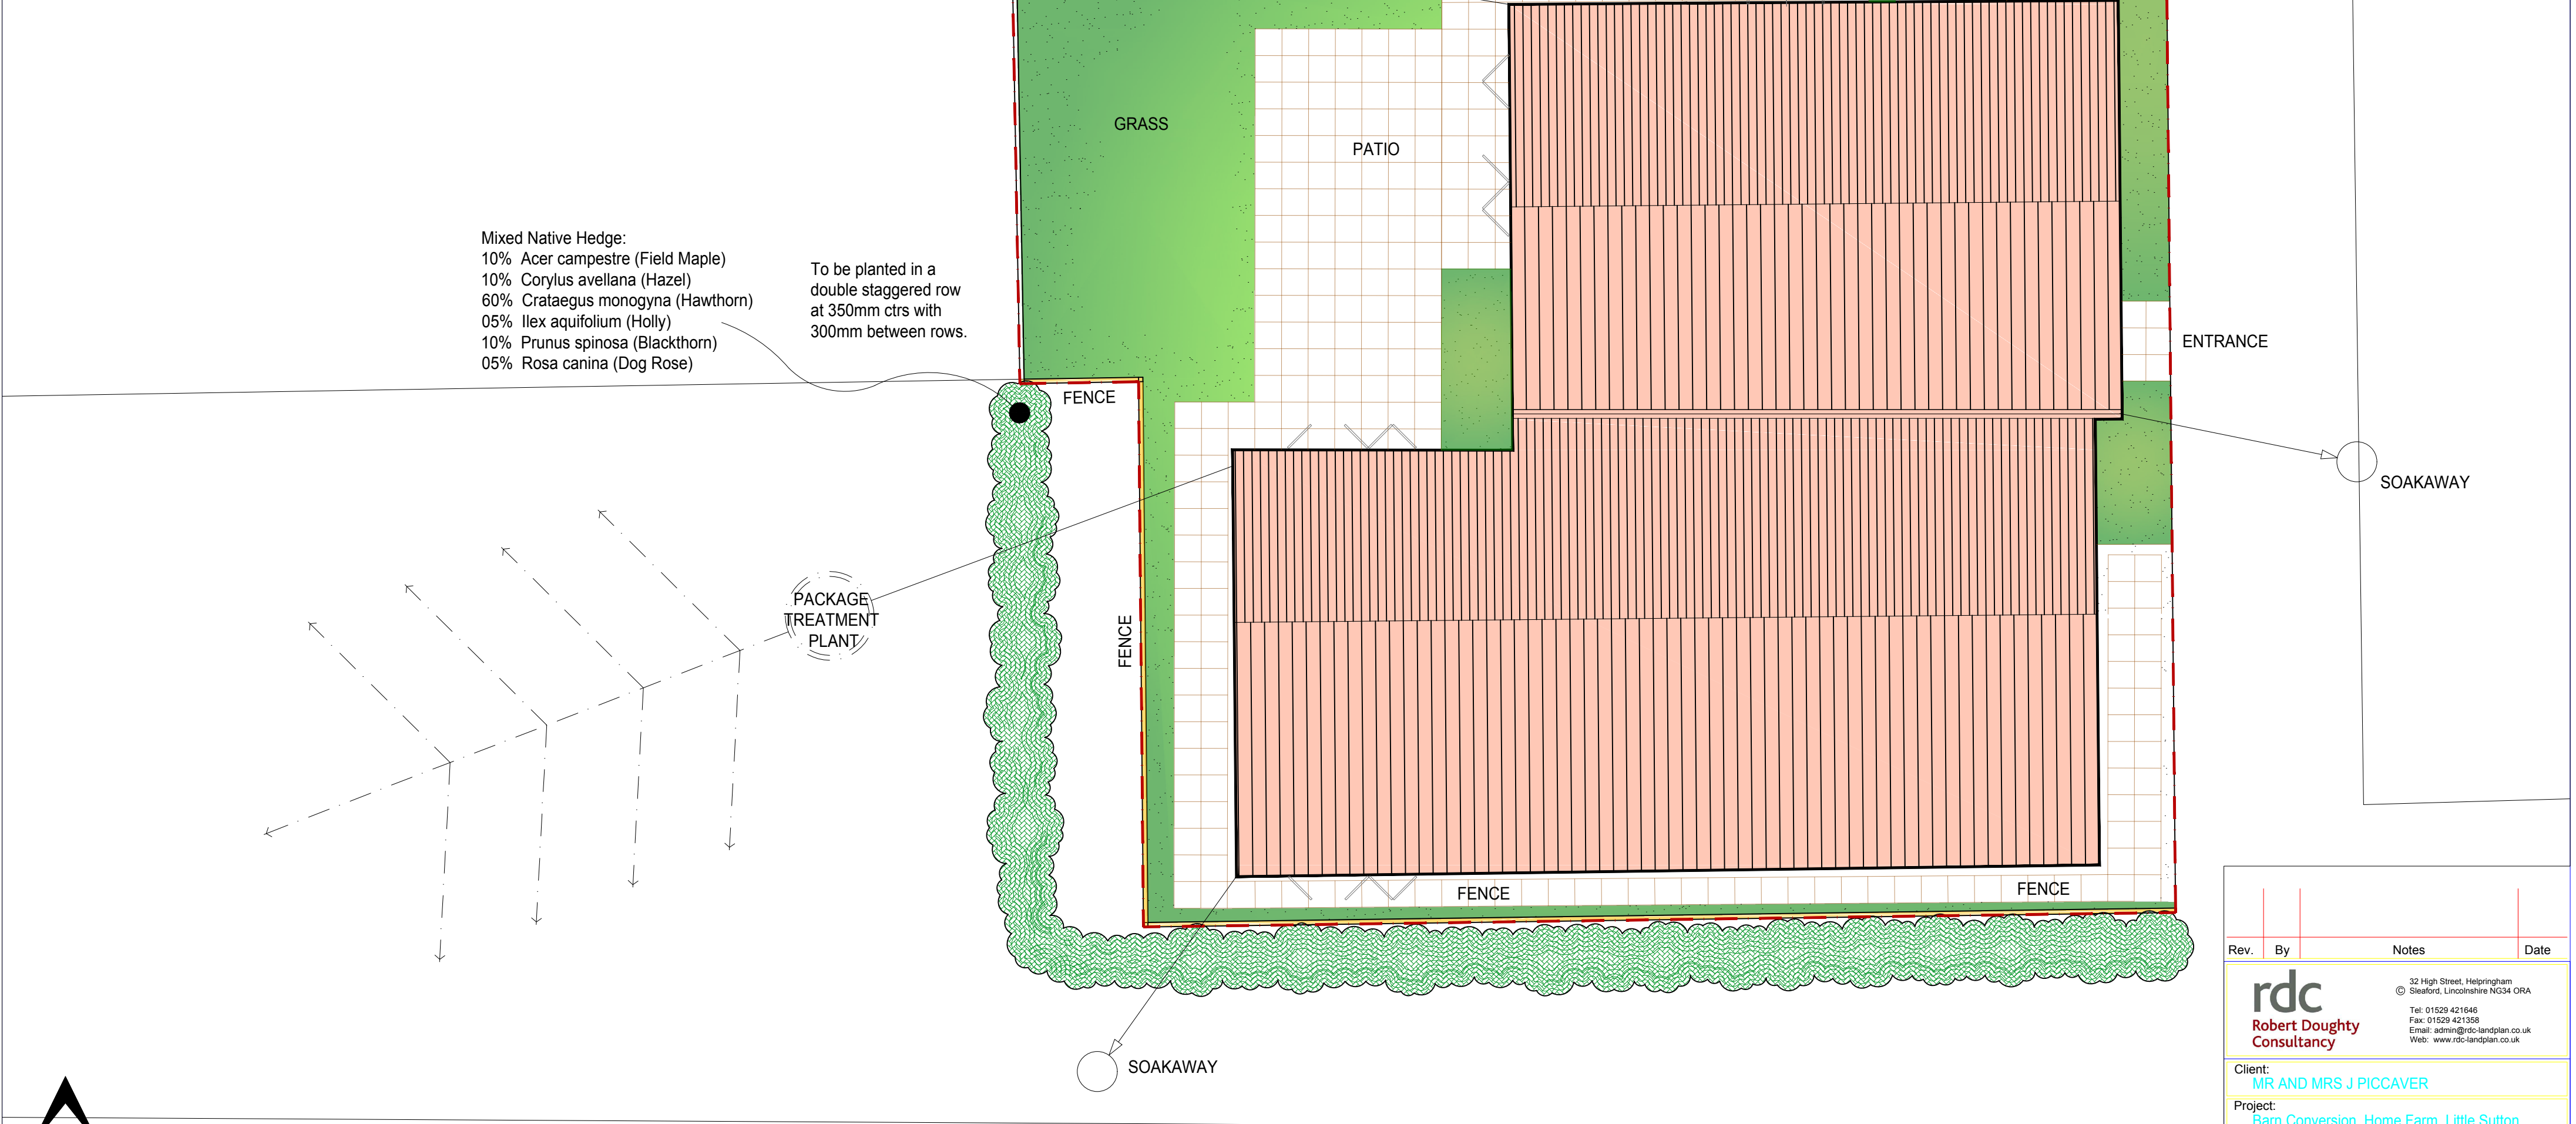

THIS DRAWING IS FOR THE
PURPOSE OF OBTAINING
PLANNING PERMISSION ONLY

 

Reproduced from Ordnance Survey Map with the permission of
the controller of HM Stationery Office.
Crown Copyright reserved
Robert Doughty Consultancy Licence No. AR 100010613

Rev.	By	Notes	Date
<div><div><div>rdc</div><div>Robert Doughty Consultancy</div></div><div>32 High Street, Helpingsham Sleaford, Lincolnshire NG34 0RA Tel: 01529 421646 Fax: 01529 421358 Email: admin@rdc-landplan.co.uk Web: www.rdc-landplan.co.uk</div></div>			
Client: MR AND MRS J PICCAVER			
Project: Barn Conversion, Home Farm, Little Sutton			
Drawing title: LANDSCAPE & OUTLINE DRAINAGE PLAN			
Drawing No. 1149-01-LD01	Rev.	Drawn VW	
Scale 1:100 / 1:20 @ A2	Date 18/06/2015	Checked RB	

All measurements should be checked against on site conditions and any discrepancies should be brought to the attention of the Robert Doughty Consultancy.