


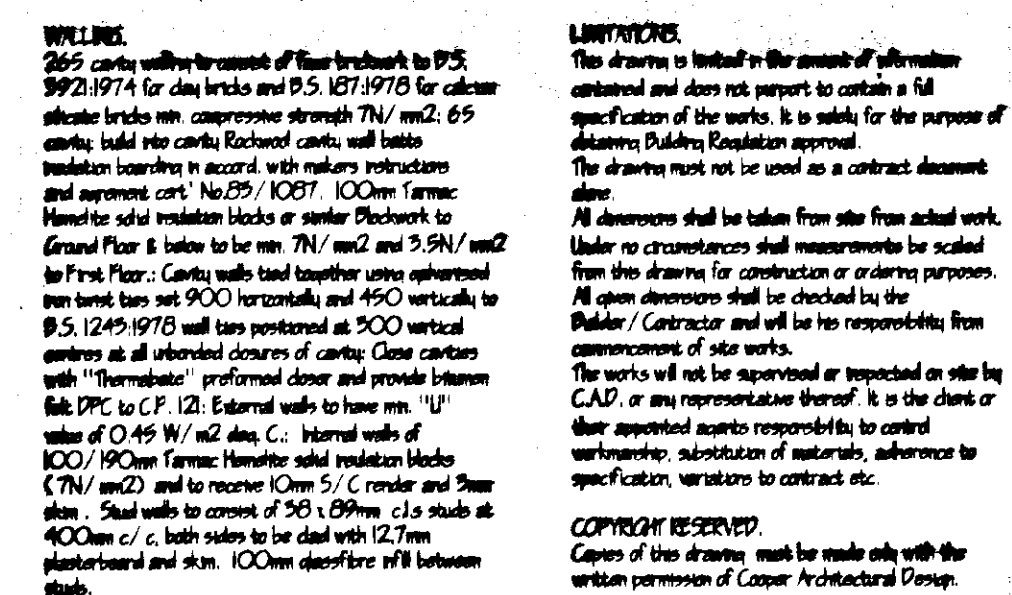

STANDARDS.
All materials to be new unless otherwise stated and all components and materials etc. to be used fitted and installed etc. in strict accordance with manufacturers instruction and relevant Code of Practice.
Materials shall conform to appropriate British Standard Specification or BPA Certificates or European Code equivalent.

HEALTH & SAFETY.
The Employer / Client shall ensure that the selected contractor is conversant with and adopts all measures necessary to achieve compliance with Health & Safety legislation for Building Sites and Work Places. The Employer / Client is advised that should the works need to comply with the Construction Design and Management Regulations an independent Planning Supervisor will be required.

SCOPE OF THE WORKS.
The works shall comprise of all that is shown on the drawings and details. Work that may not be specifically shown but may be reasonably inferred as necessary to carry out the works shall be deemed to be included.

GROUND / FIRST FLOOR CONSTRUCTION.
 Strip all vegetable soil and lay floor as follows: 70mm sand and cement screed with chicken wire reinforcement at 500c/cs polythene D.P.F.M. at 20mm Celotex RPI insulation board, on 1200c/c polythene D.P.F.M. lapped continuously with D.P.F. by min. 100mm on precast concrete beams to P.5. 80(c/c, p.c.); 1995 complete with 100mm x 55k / m² concrete block with P.5. 575(c/c, p.c.); 1987. Place 1200c/c polythene D.P.F.M. for ground floor and 1985(c/c, p.c.) for upper floors. Install external verandahs to opposite sides of building to give min. 1500mm² actual opening per lin. run. Internal walls to receive 100mm dia. openings to give equivalent cross floor verandah. Min. air space under rfti blocks to be 150mm.

FOUNDATIONS.
To Engineers details.

STAIRCASE AND BALUSTRADE
Contract staircase as follows: 1150 (90) x 300mm T&G
risers of 165mm on 25 x 250 (250) sqm on 32 x 30
pitch 30.5 deg. Min. hand rail 2.0m measured vertical
above pitch line. All in accordance with P.S. 5595:1977
Staircase to have as 36 x 50 shaped handrail handrail
min. 900 above pitch line. 100 x 100 softwood round
post. Gap between vertical balusters not to exceed
99mm. Handrail and balustrade to be capable of
withstanding the appropriate load specified in P.S. 6599:1
1. Balustrade to be min. 1000mm high.

NOTES:
All units to be manufactured by Messrs. L.G. and to be installed in accordance with makers' instructions, and to have min. and bearing of 150mm and at external positions to have cavity tray D.P.C. to C.P. 121 Internal units to be L.G. 100 Pbx base.



SOUTH HOLLAND DC
HOUSING & PLANNING
16 JUN 1998
Ref: 0615198
DETERMINED
PLAN

[illegible]

COOPER ARCHITECTURAL DESIGN
BROWAYON, ROCKLEGATE
FLEET, SPALDING, LINC'S & J.C. CLF
Tel/Fax: 01406 423782. Mobile 0910 290057

Client
H. L. FOODS LTD.

Project:
PROPOSED ALTERATIONS TO OFFICE ACCOMMODATIONS
BRIDGE ROAD,
LONG SUITON,
SPALDING,
Lincs

Drawing.

PLANS & SECTIONS PROPOSED.



--	--


Scale 1:100 1:50 Drawing No. 9714:2

Date. <u>Oct 27</u>	Drawn. <u>16</u>
---------------------	------------------


501.71	501.72
--------	--------

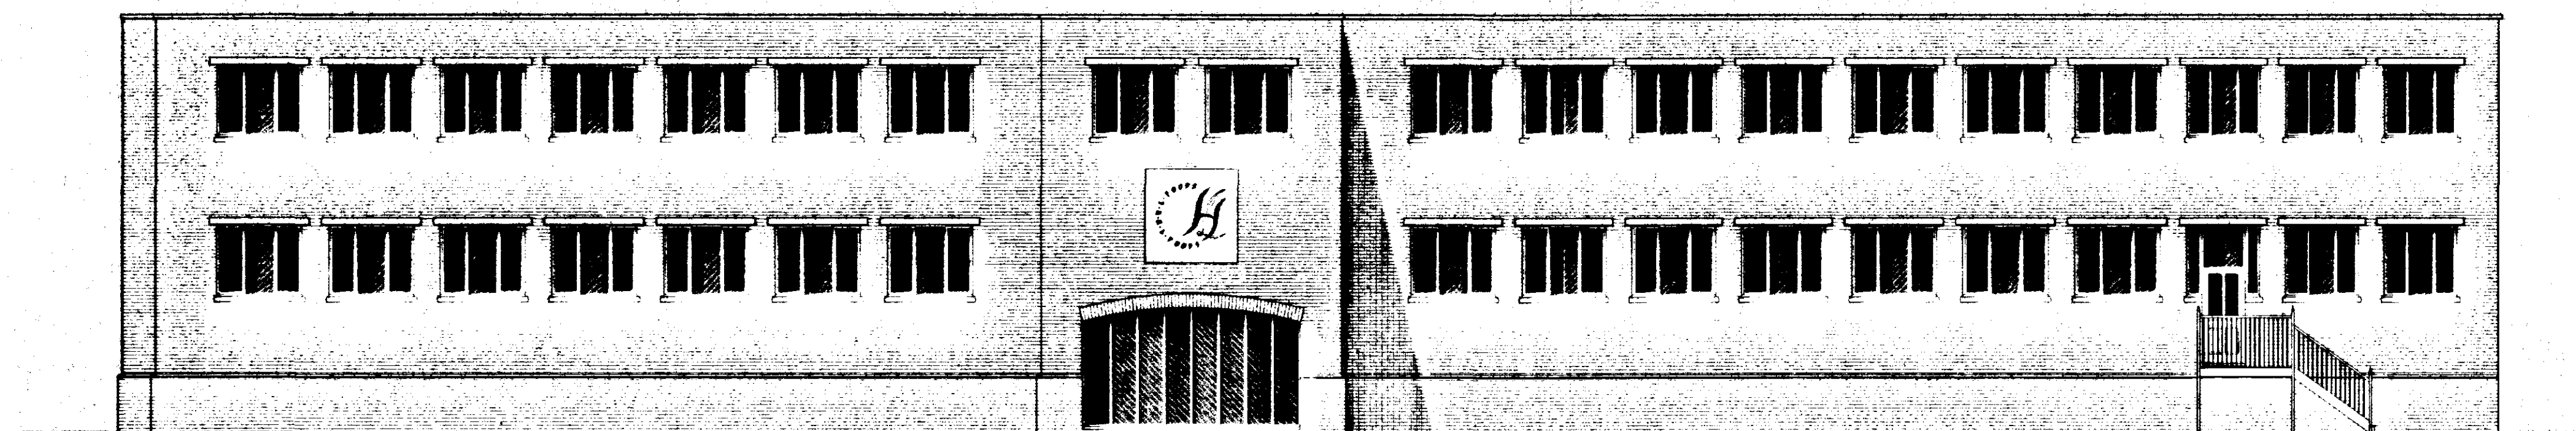


FRONT ELEVATION (BRIDGE ROAD)

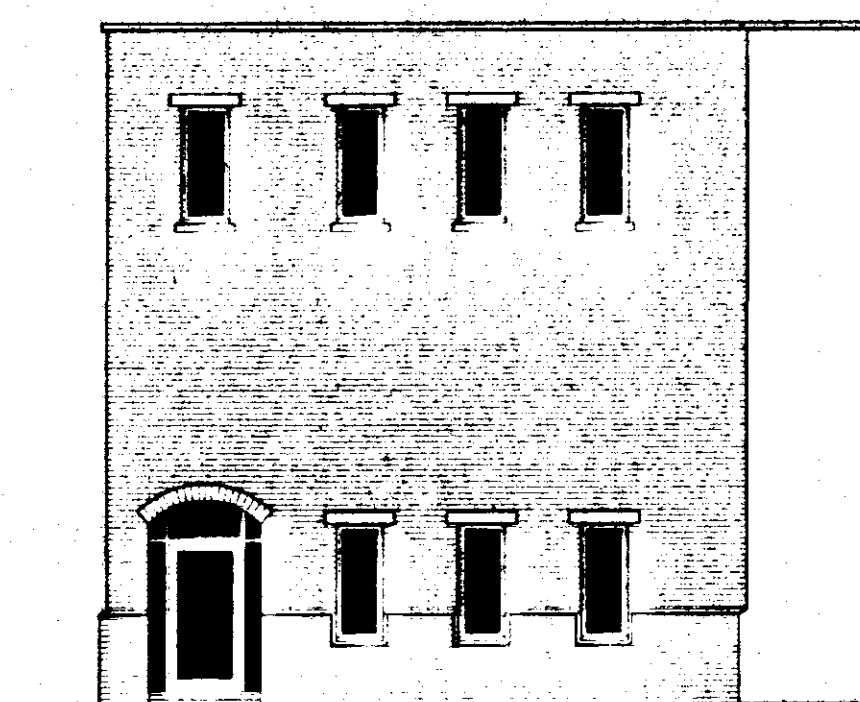

SIDE ELEVATION (BOTH SIMILAR)

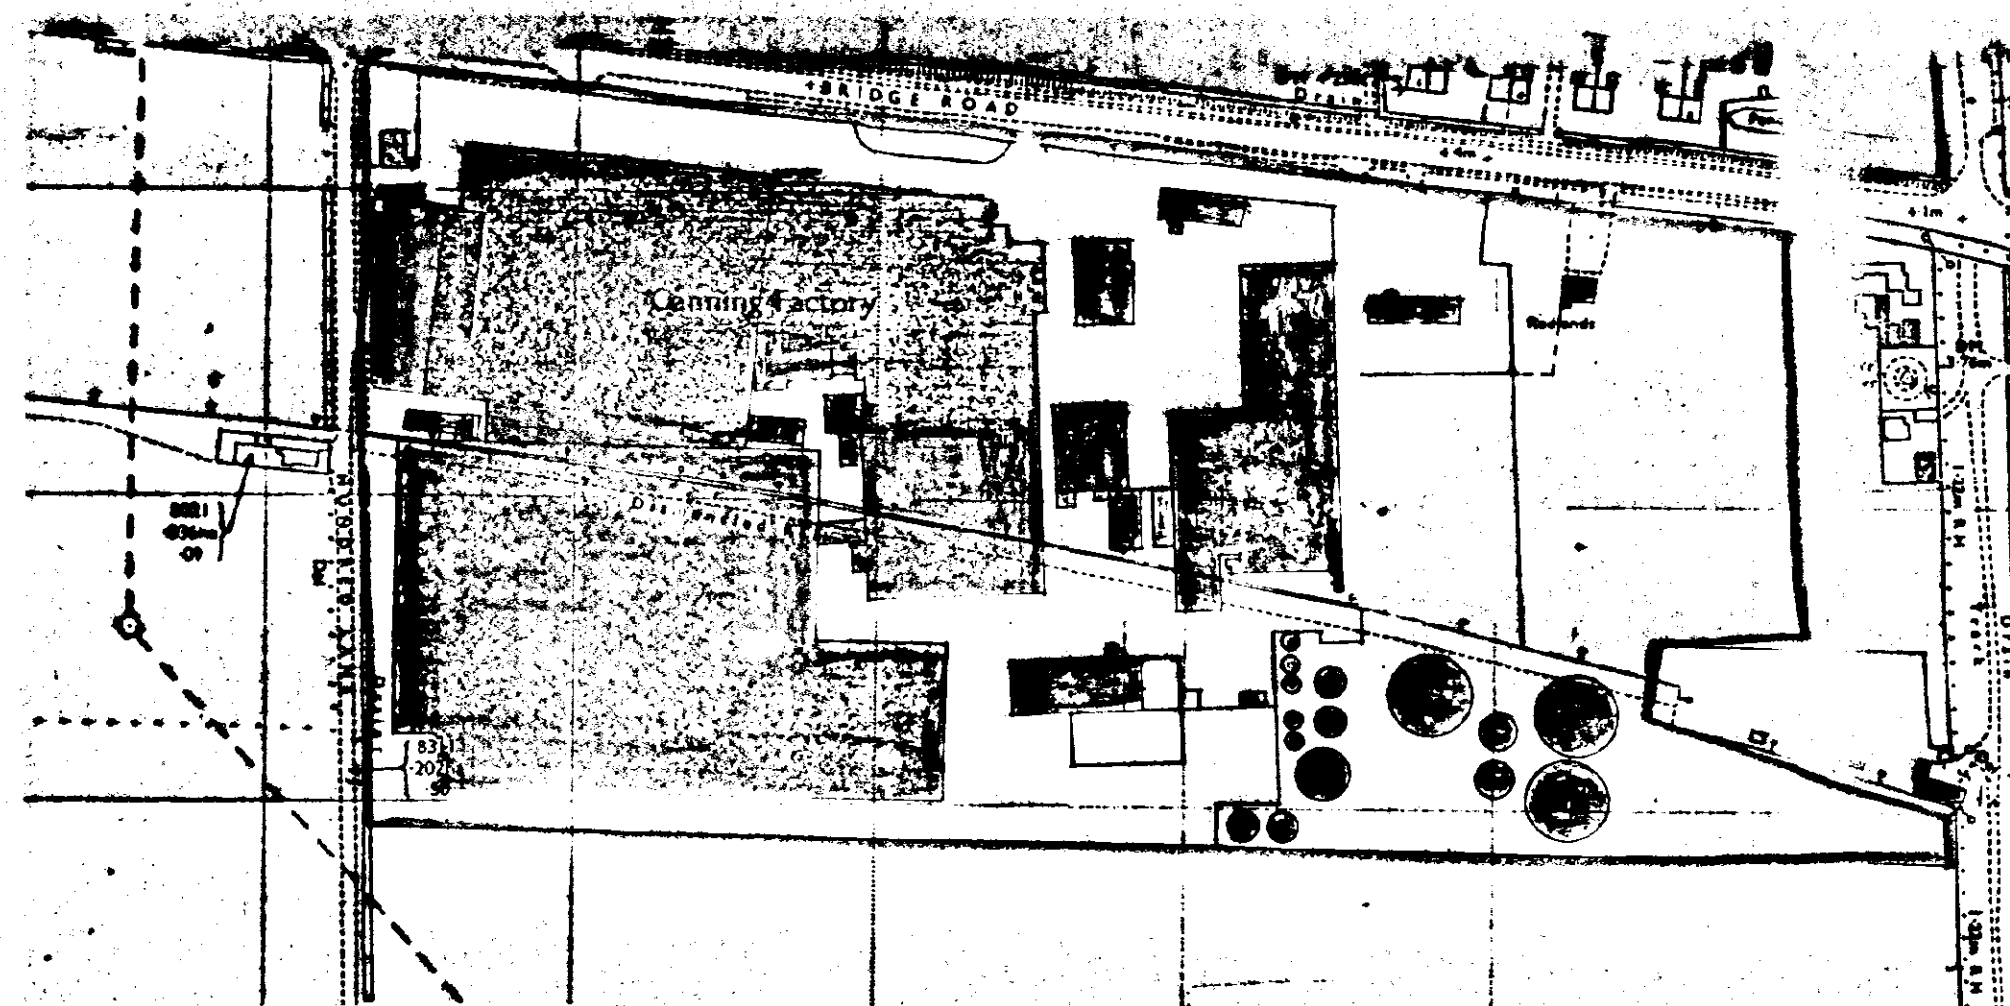

LOCATION PLAN 1:2500

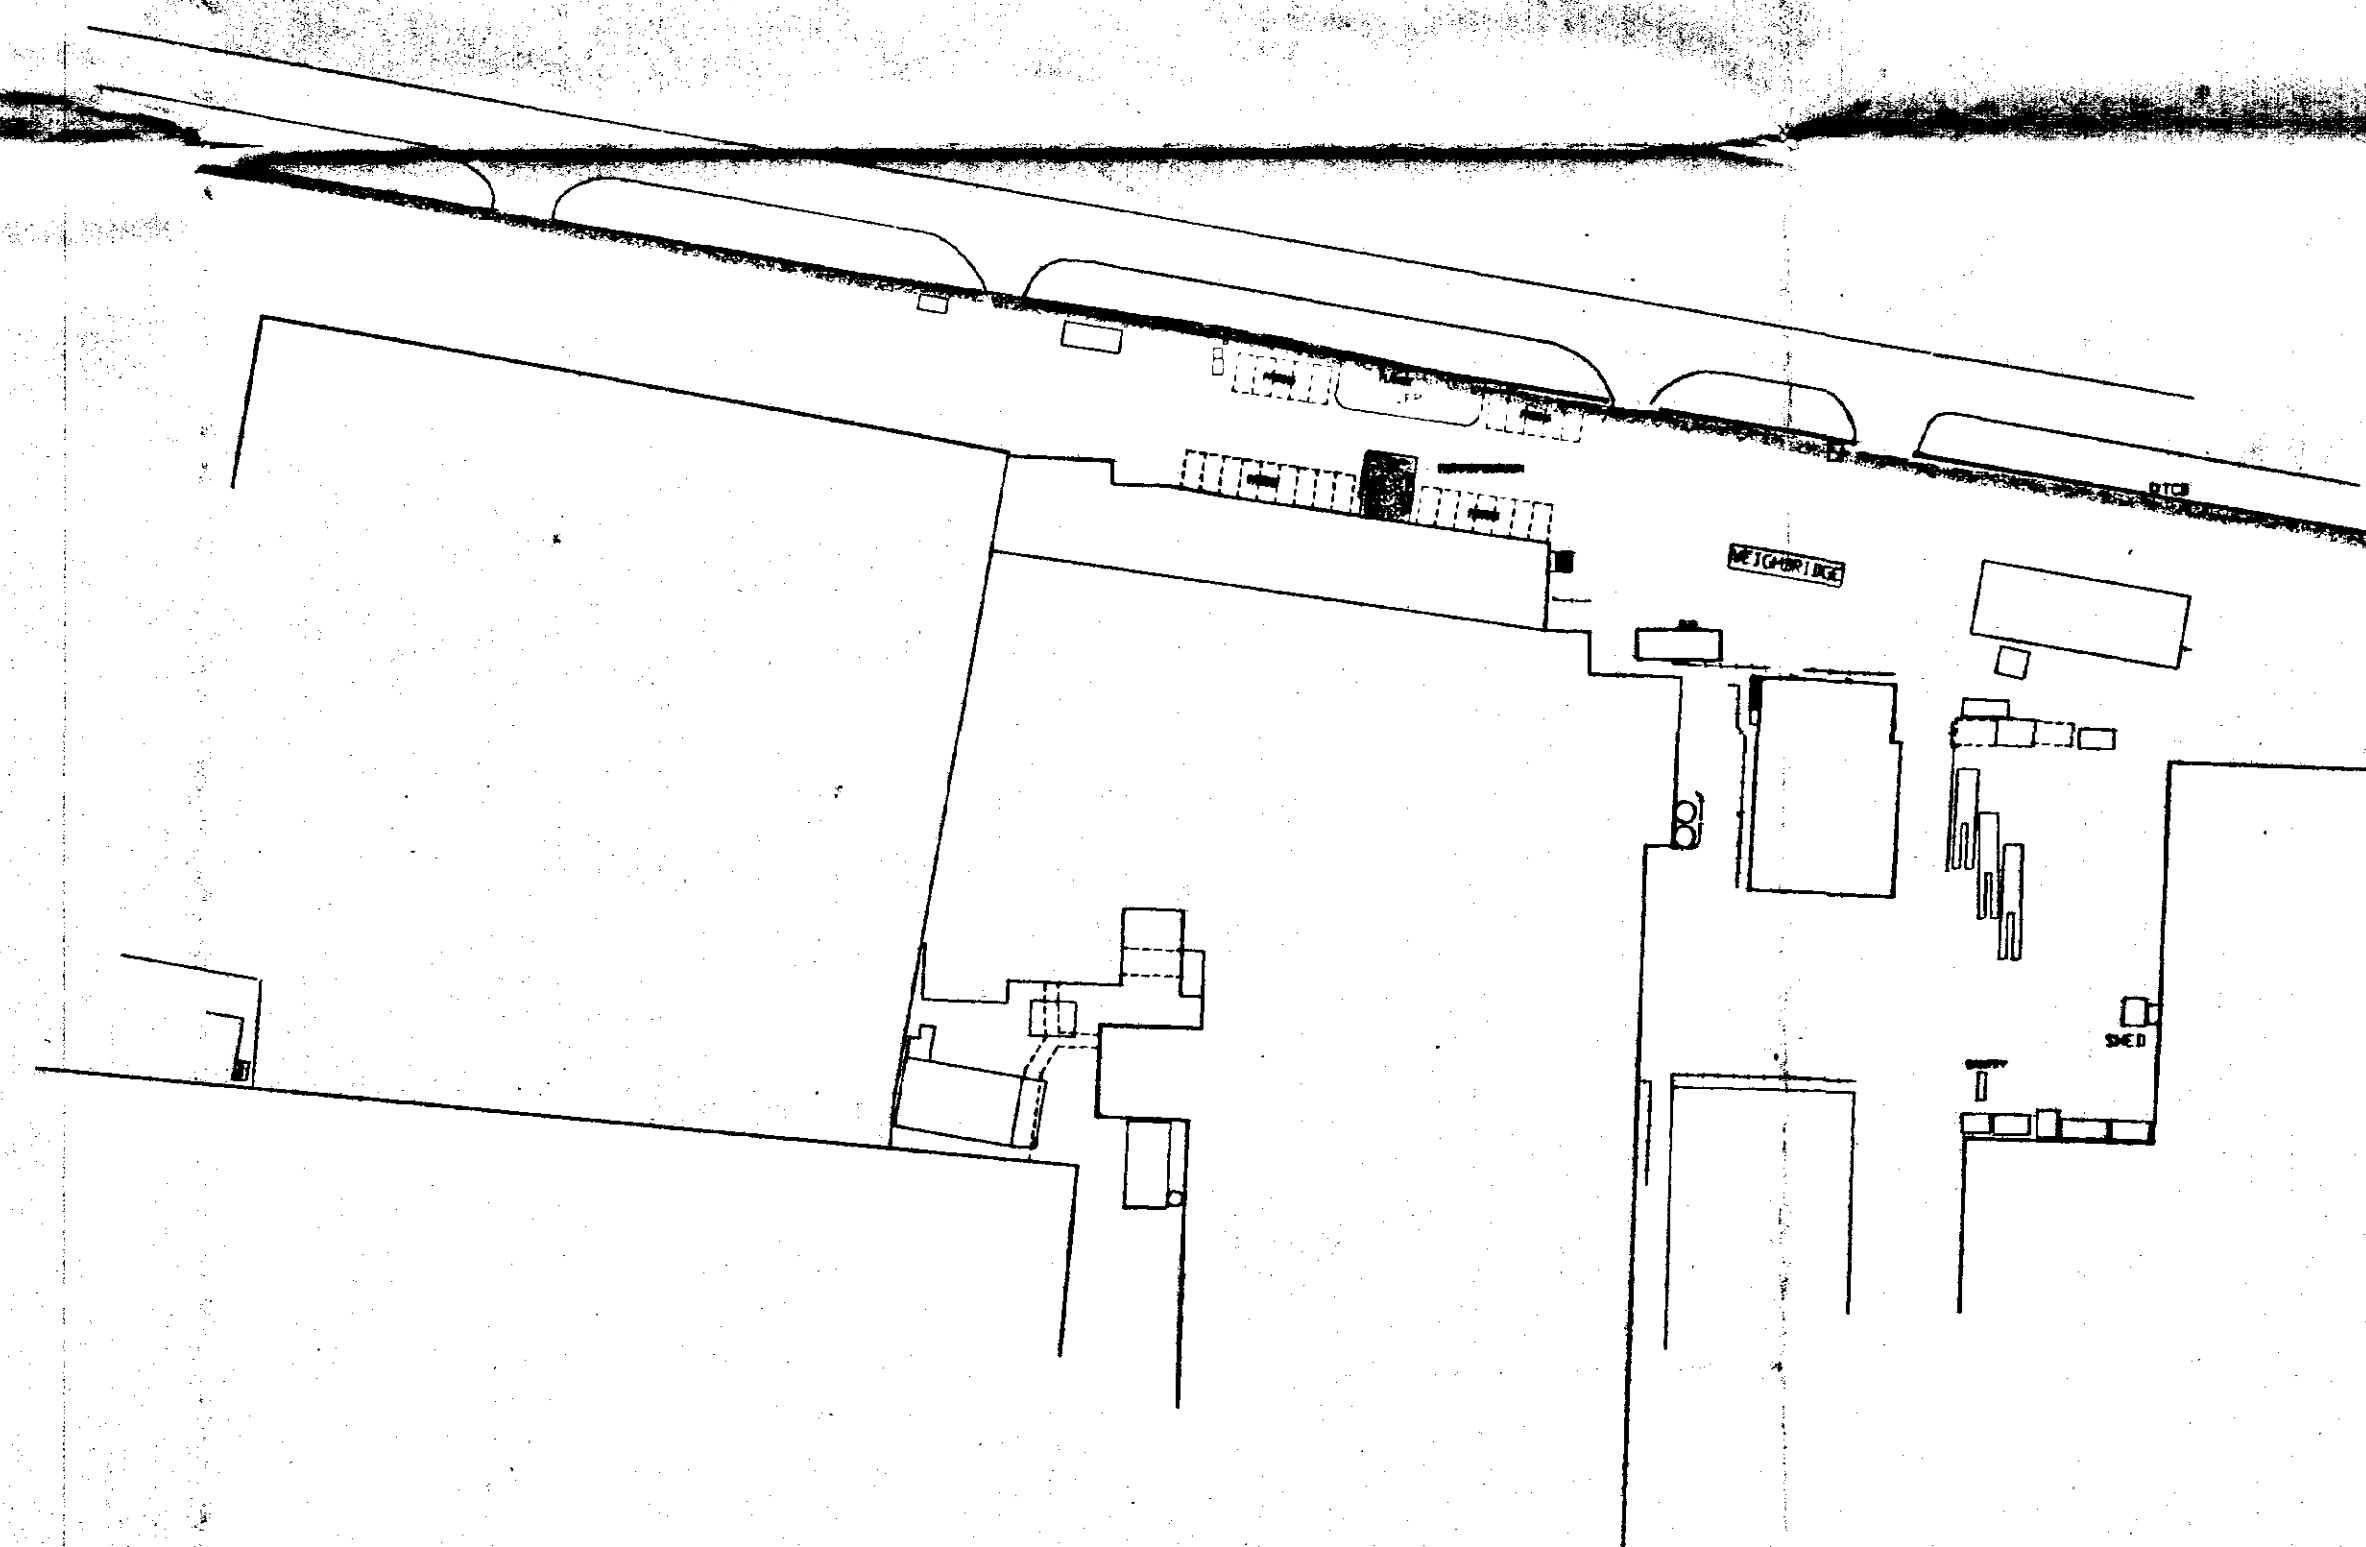

BLOCK PLAN 1:500

SOUTH HOLLAND DC
HOUSING & PLANNING
16 JUN 1998
Ref: 0615/98

DETERMINED
PLAN

revision	date	init	revision details



COOPER ARCHITECTURAL DESIGN
BRONAVON, HOOKLESGATE,
FLEET, SPALDING, Lincs PE12 0LT
Tel/Fax - 01406 423782 Mobile 0470 280992

Client
H. L. FOODS LTD.


Project
PROPOSED ALTERATIONS TO OFFICE ACCOMMODATION
BRIDGE ROAD,
LONG RUMON,
SPALDING,
Lincs.

Drawing
ELEVATIONS

Scale 1:100	Drawing No. 9714.5
Date OCT. 97	Drawn J.C.

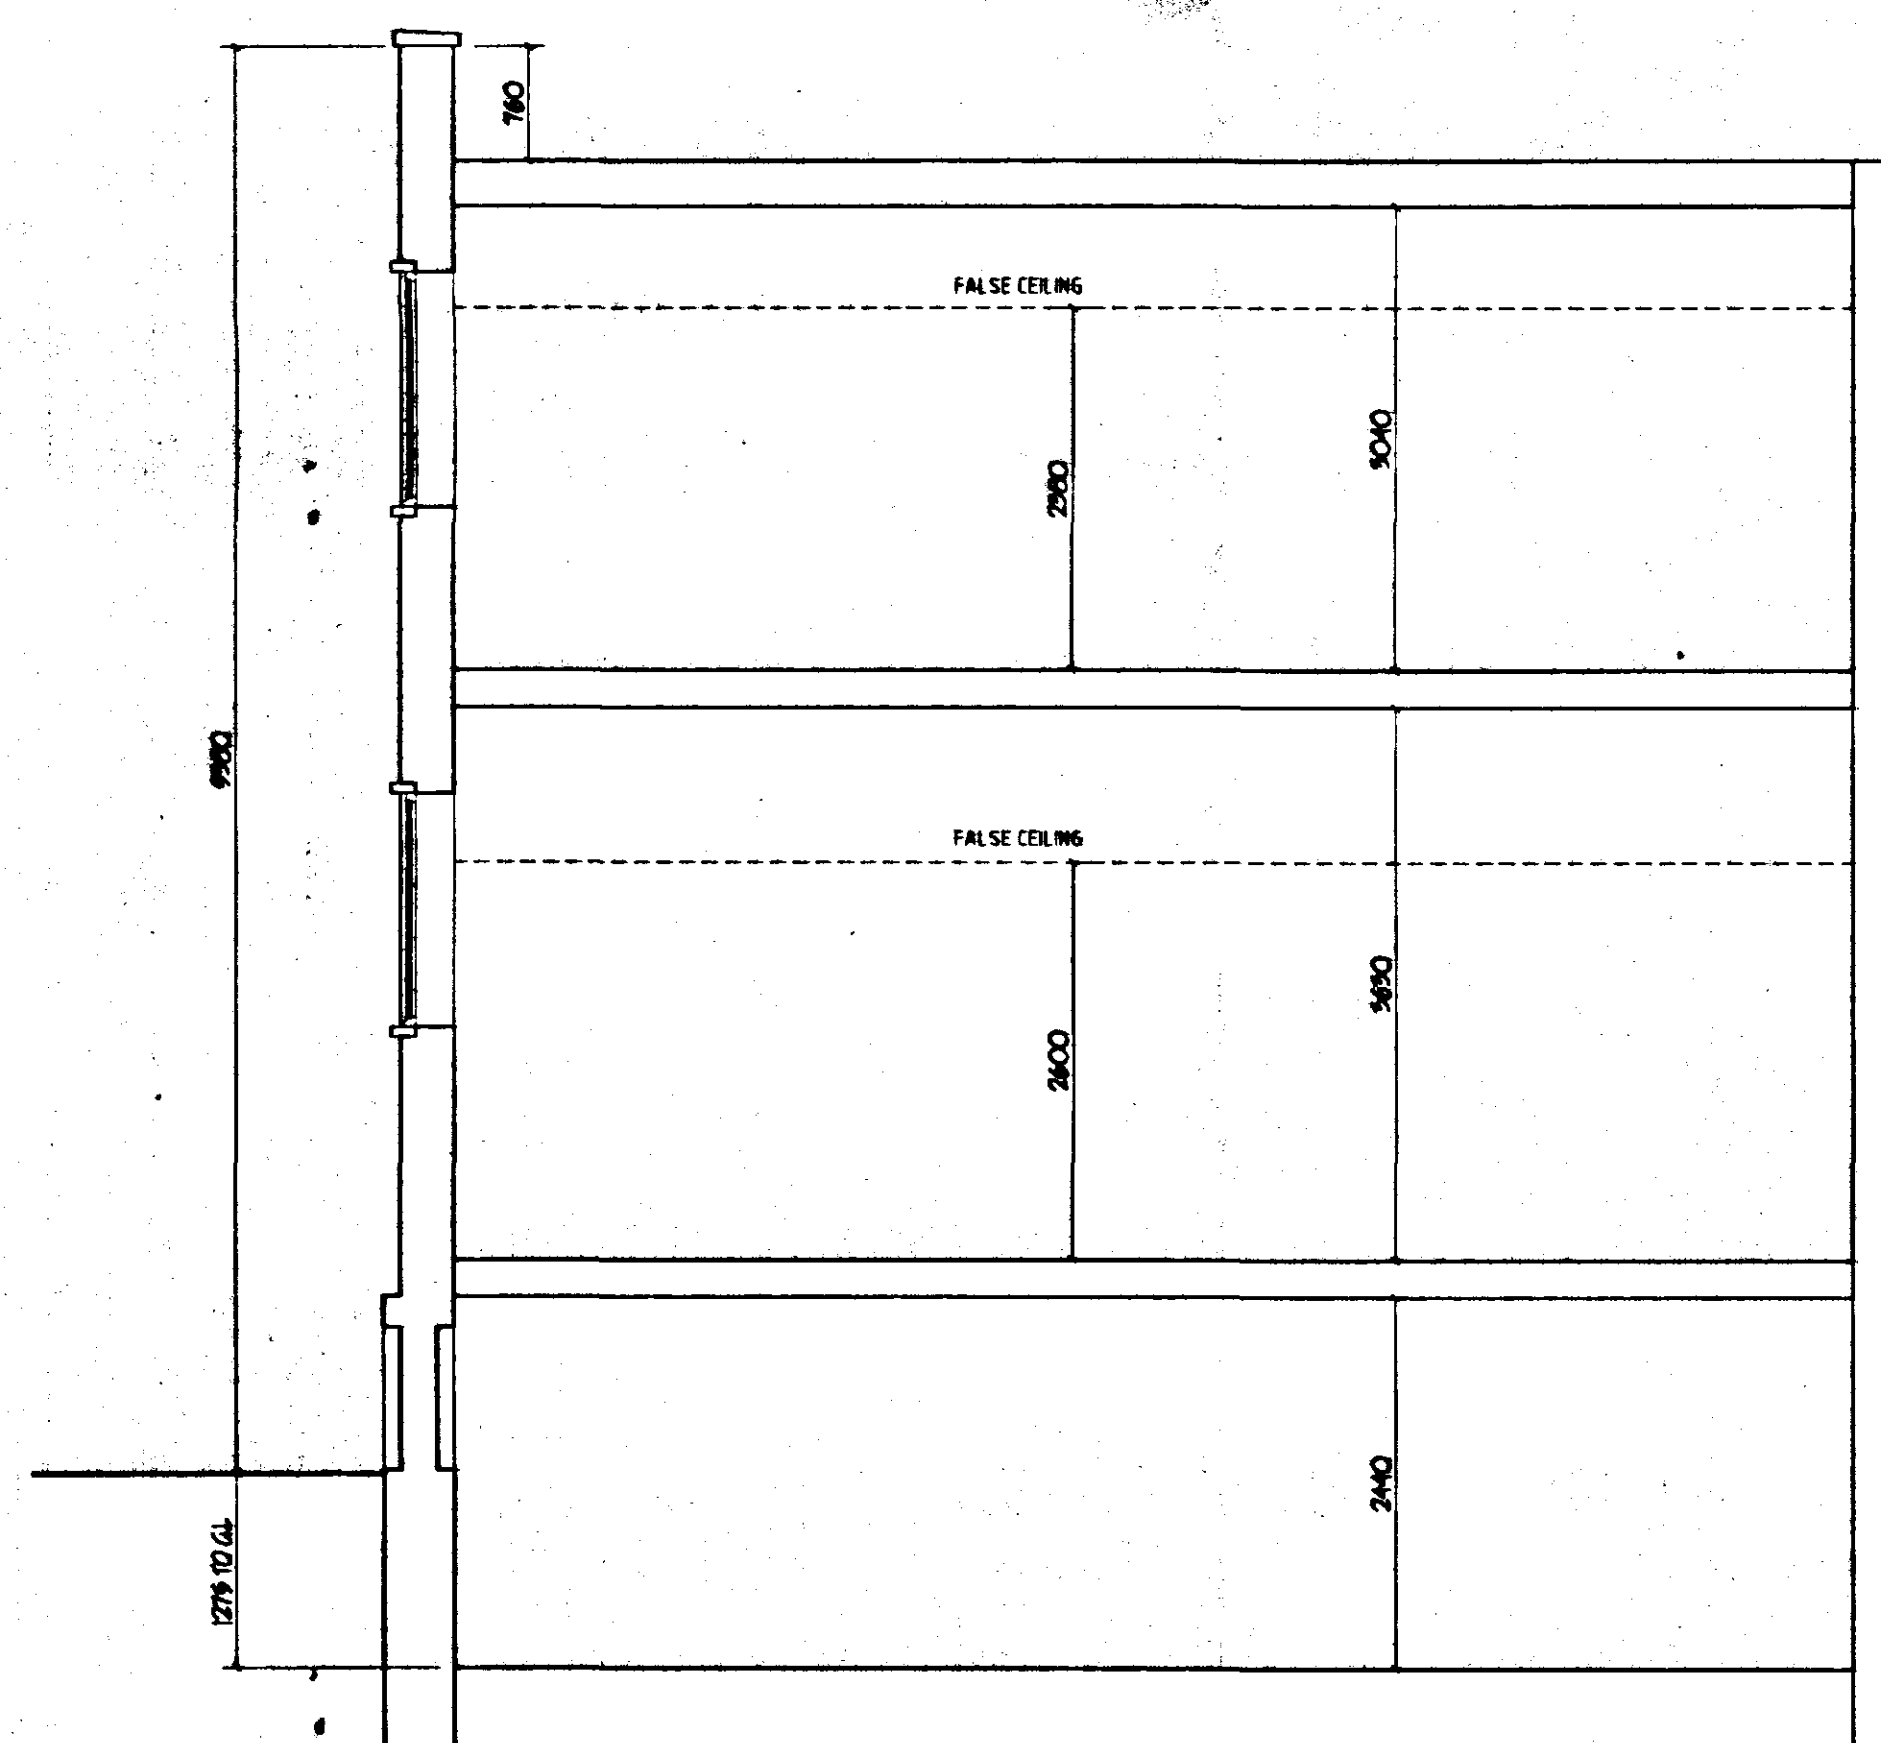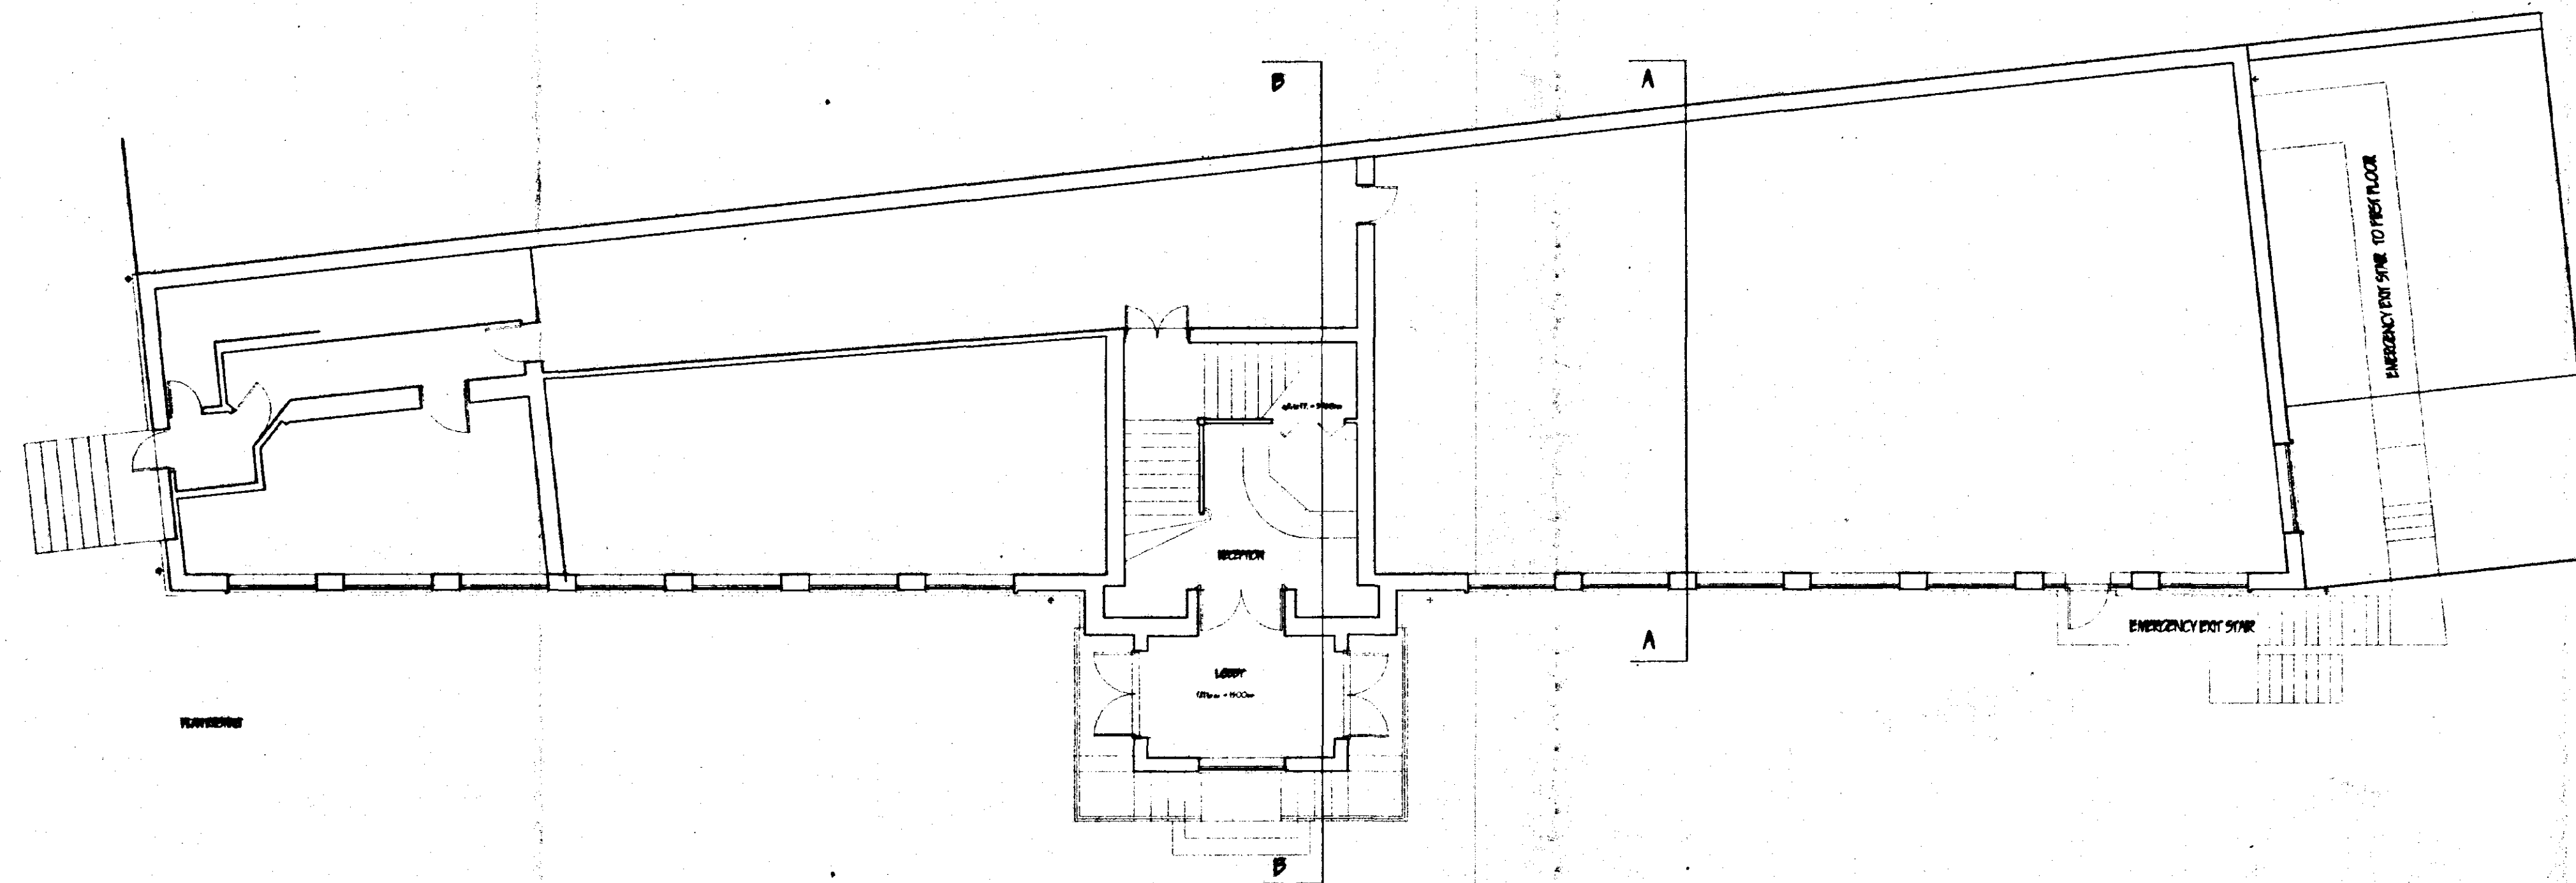

SECTION A - A

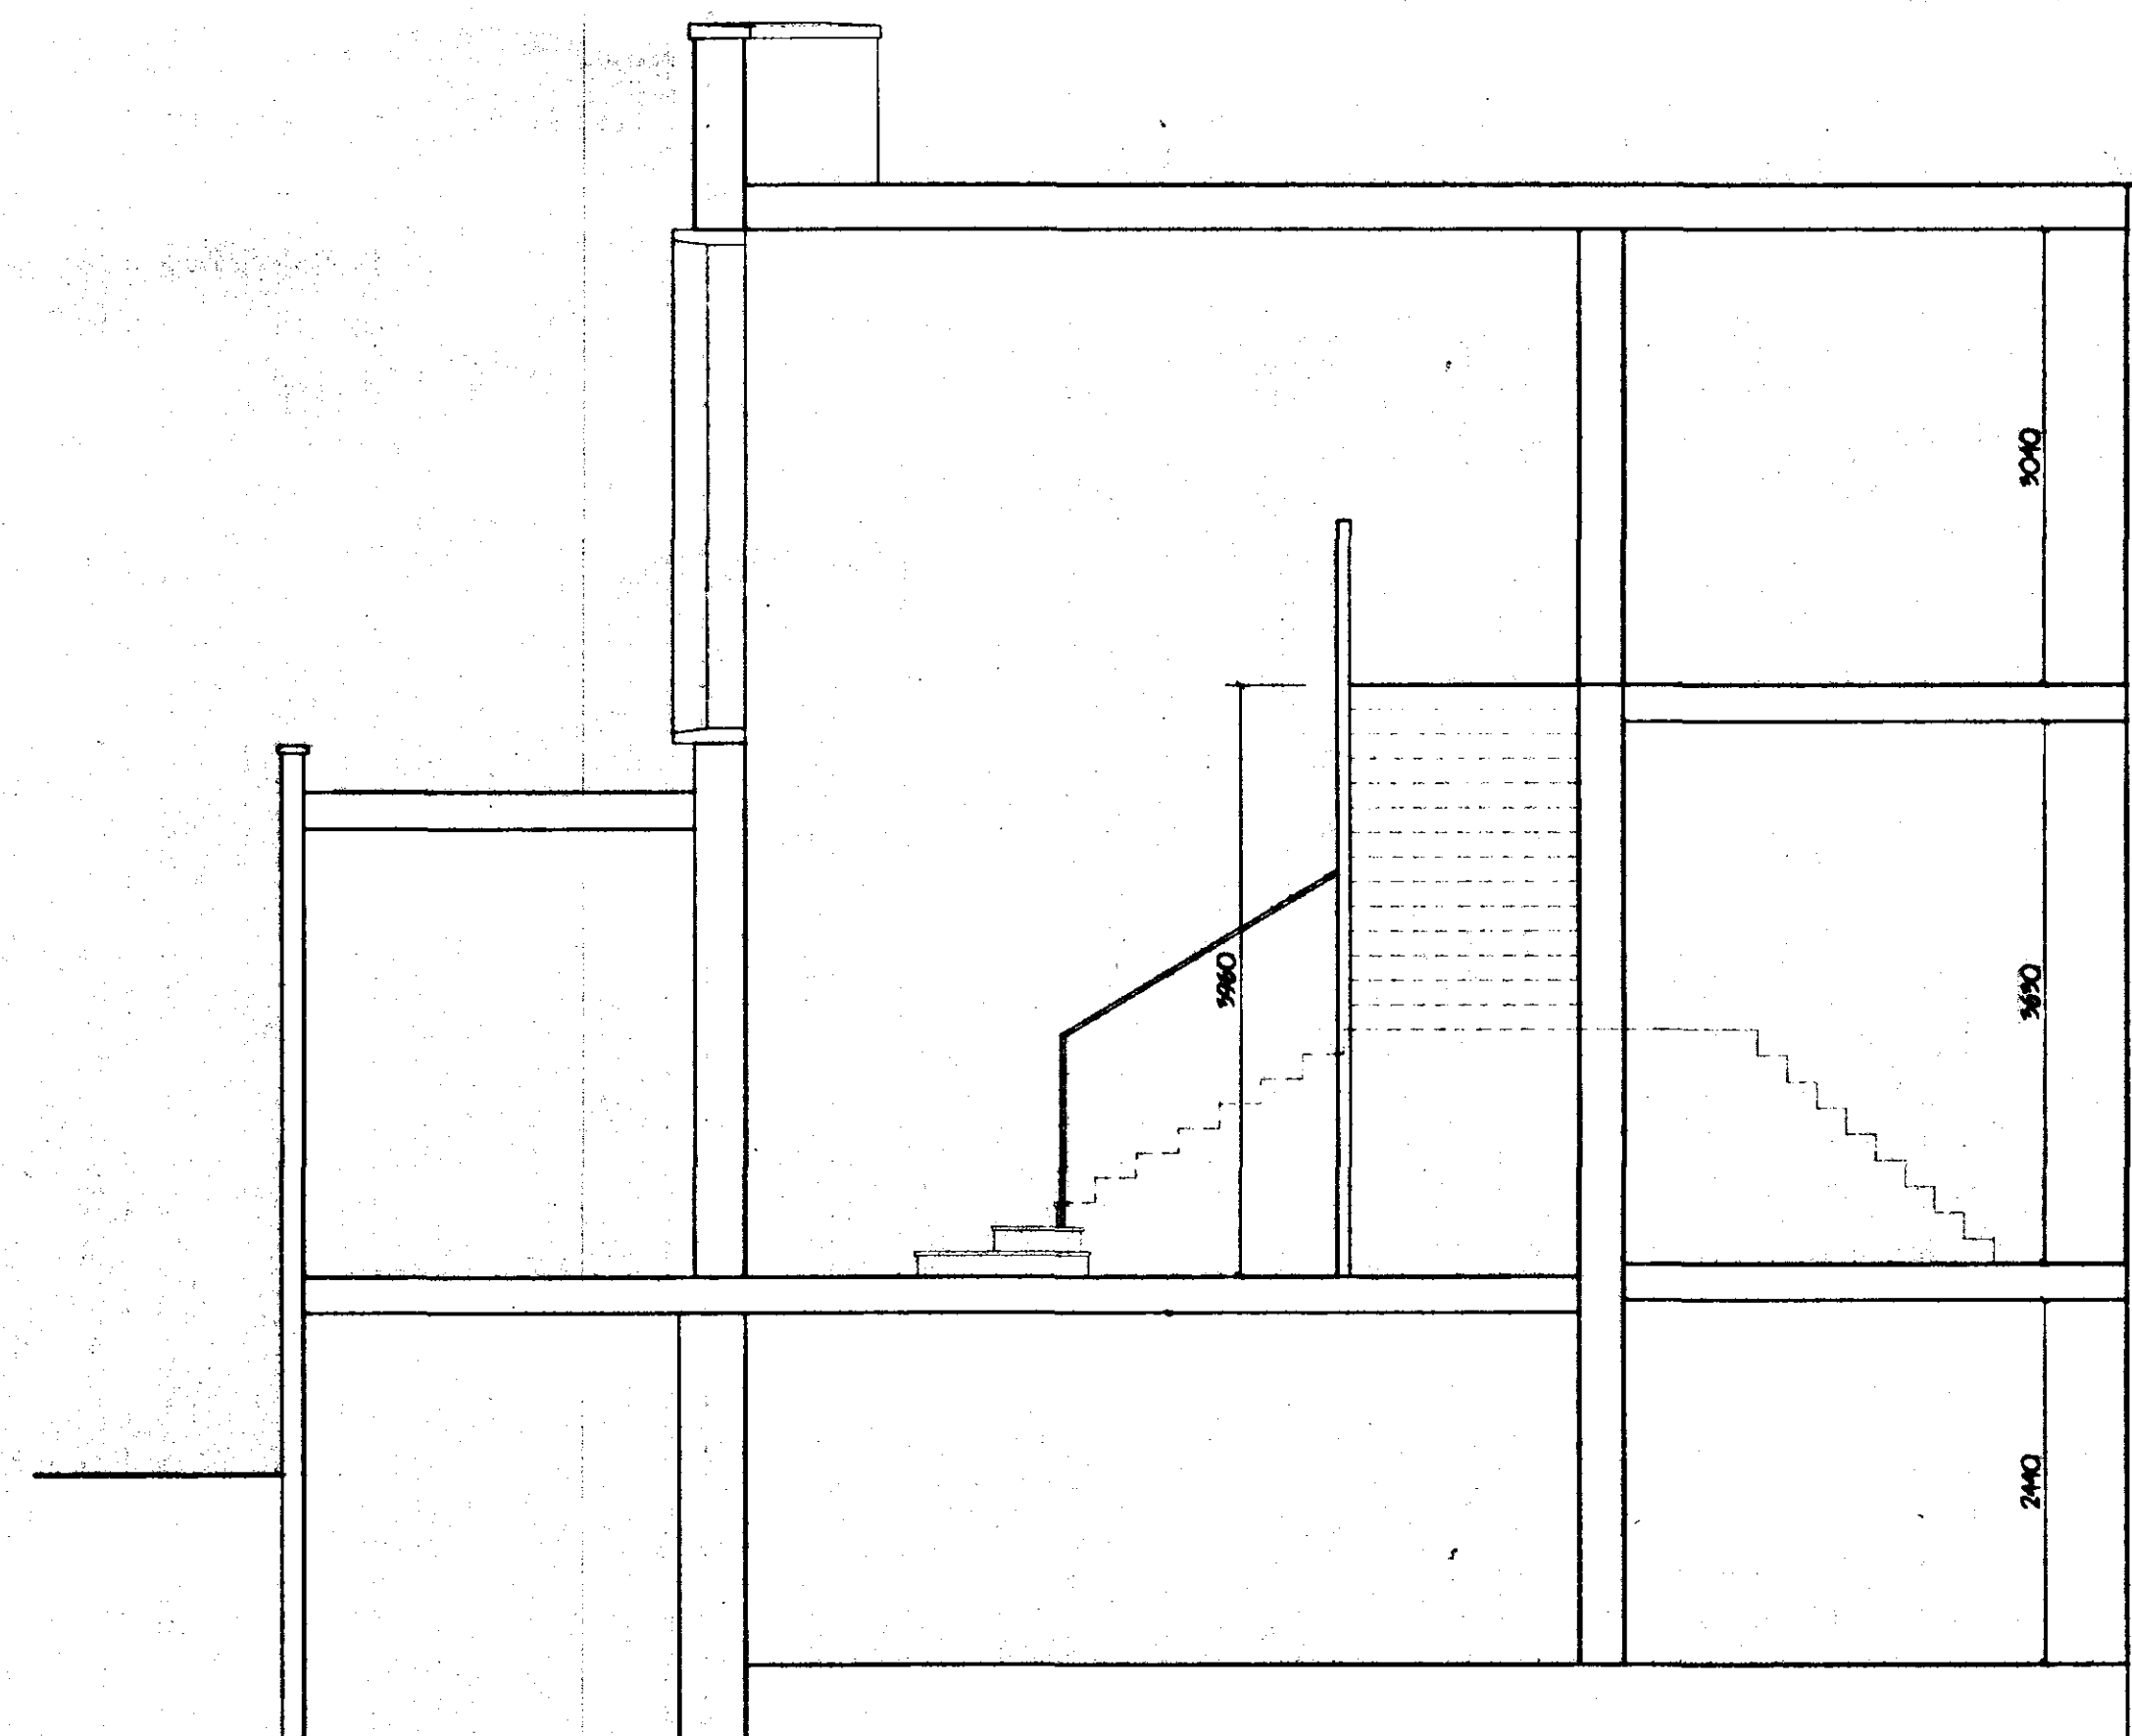

SECTION B - B

SOUTH HOLLAND DC
HOUSING & PLANNING
16 JUN 1998
Ref: 0615/98

DETERMINED
PLAN

revision	date	init.	revision details

 COOPER ARCHITECTURAL DESIGN BROWMAN, HOOKESDALE FLEET, SPALDING, Lincs PE12 8LF Tel/Fax : 01408 423782 Mobile 0410 290892	
Client: H. L. FOODS LTD.	
Project: PROPOSED ALTERATIONS TO OFFICE ACCOMMODATION BRIDGE ROAD, LONG SUTTON, SPALDING, Lincs.	
Drawing: PLANS & SECTIONS EXISTING	
Scale: 1:100 1:50	Drawing No: 97141
Date: OCT. 97	Drawn: J.C.