


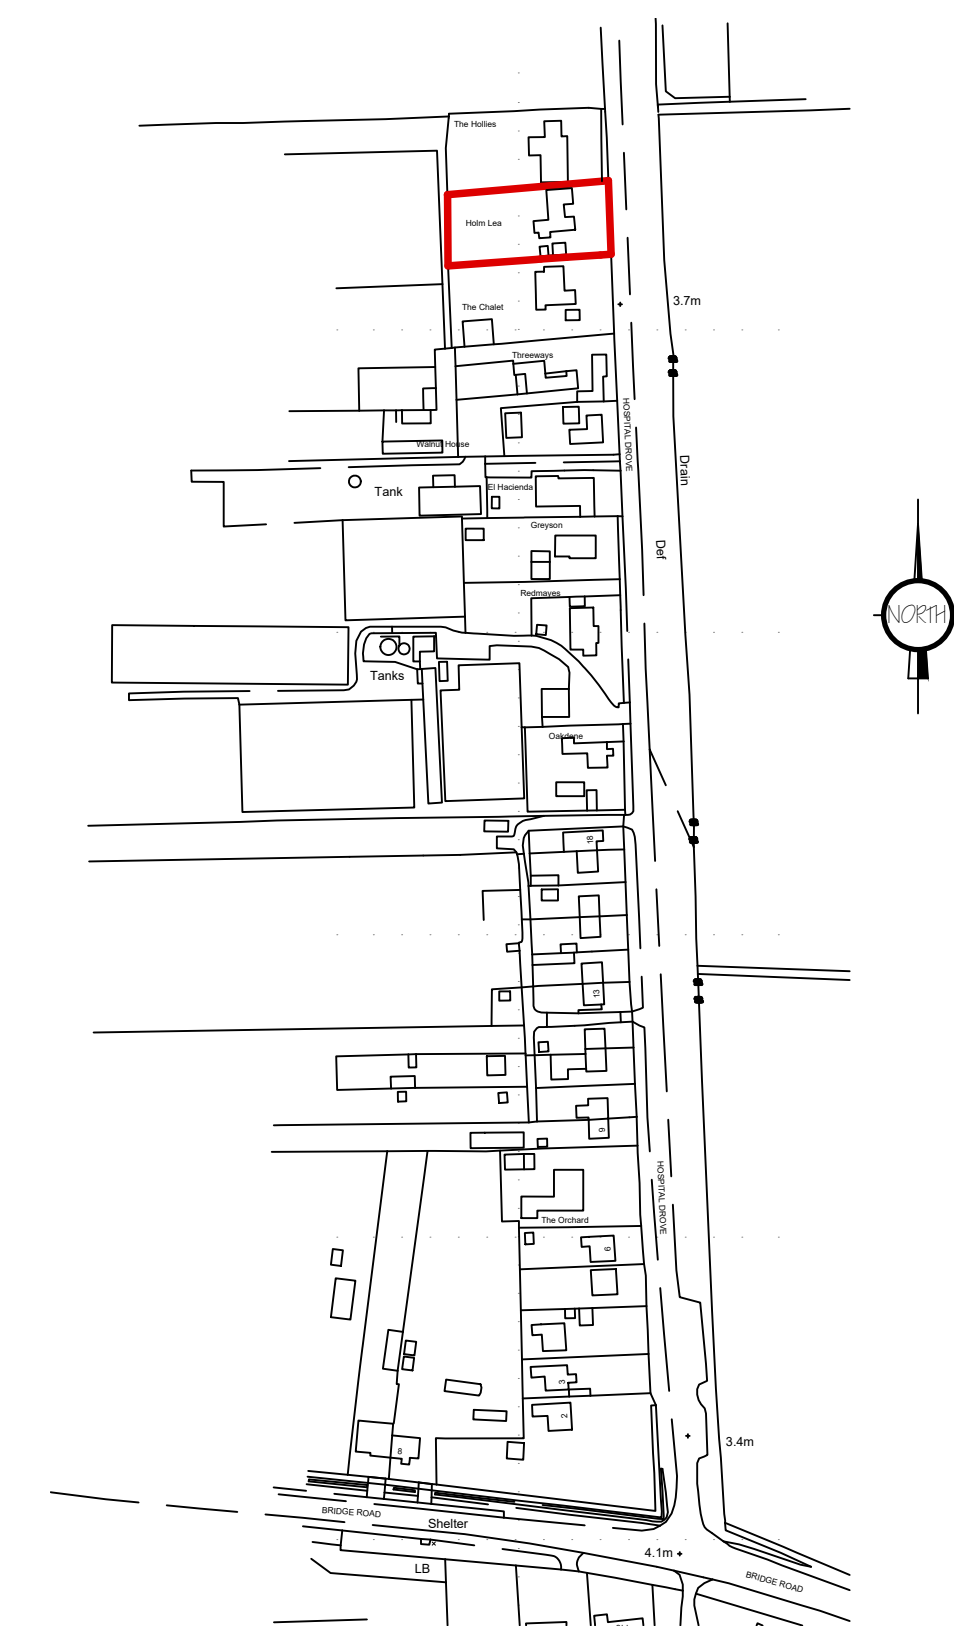


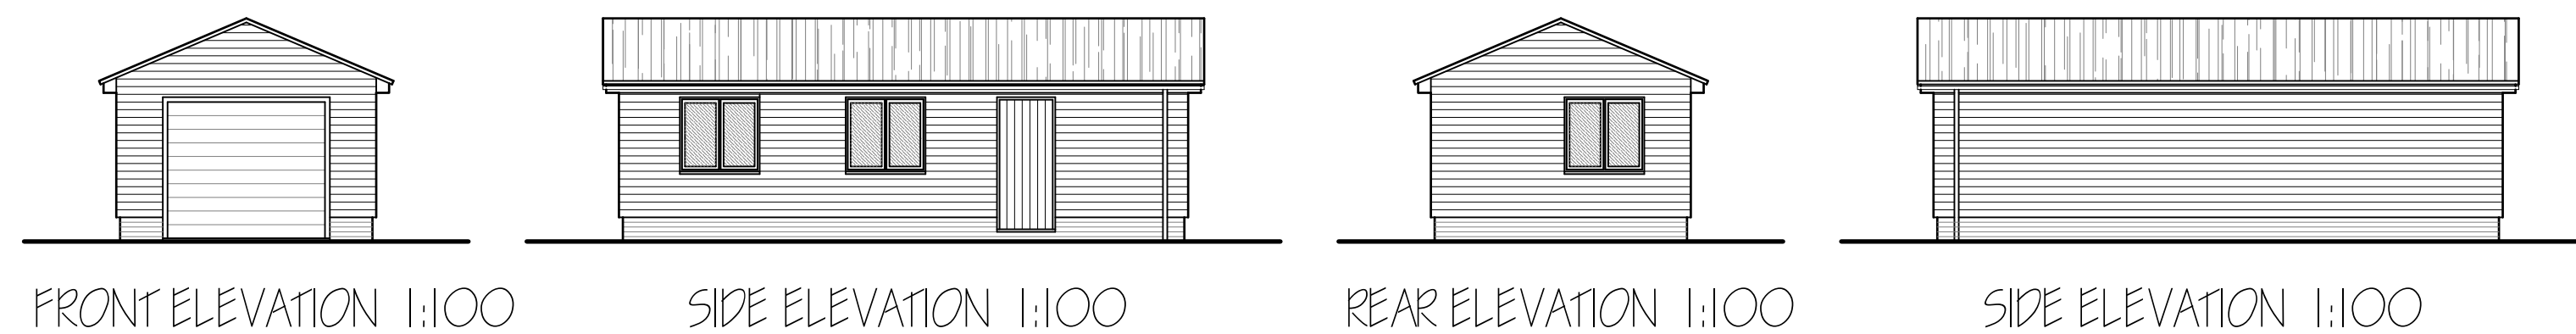


LOCATION PLAN 1:2500

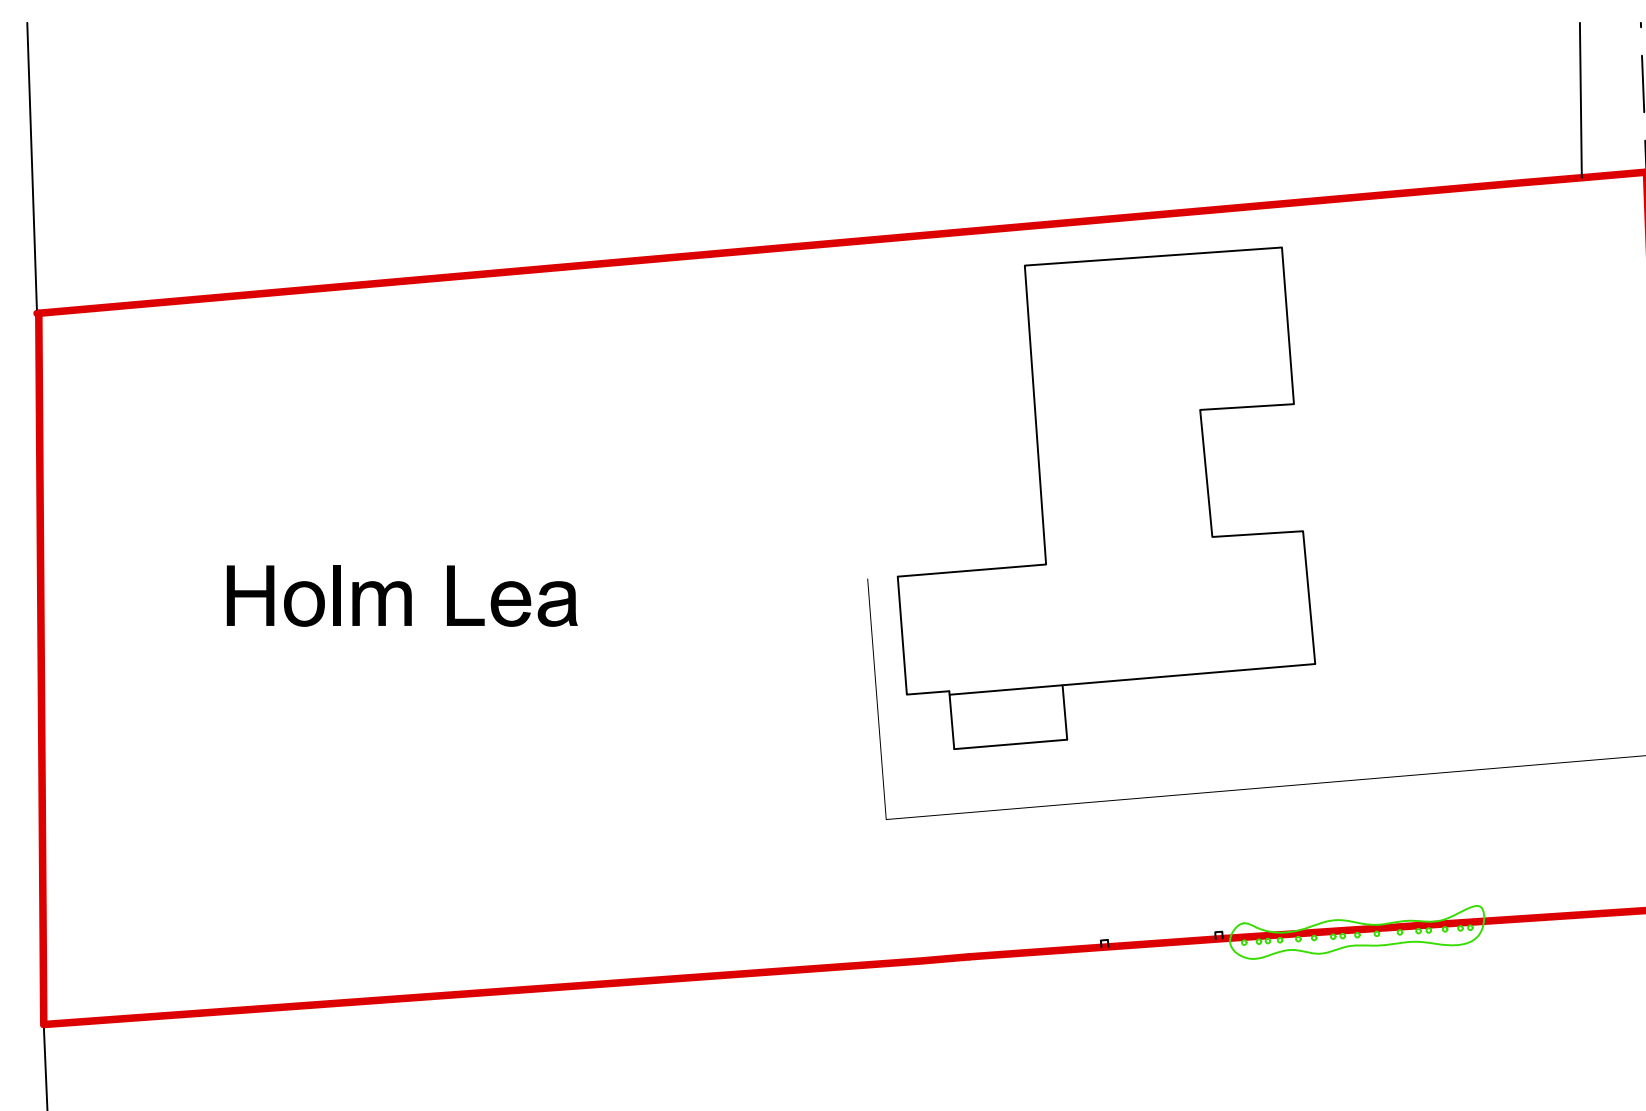

SITE PLAN - EXISTING 1:200

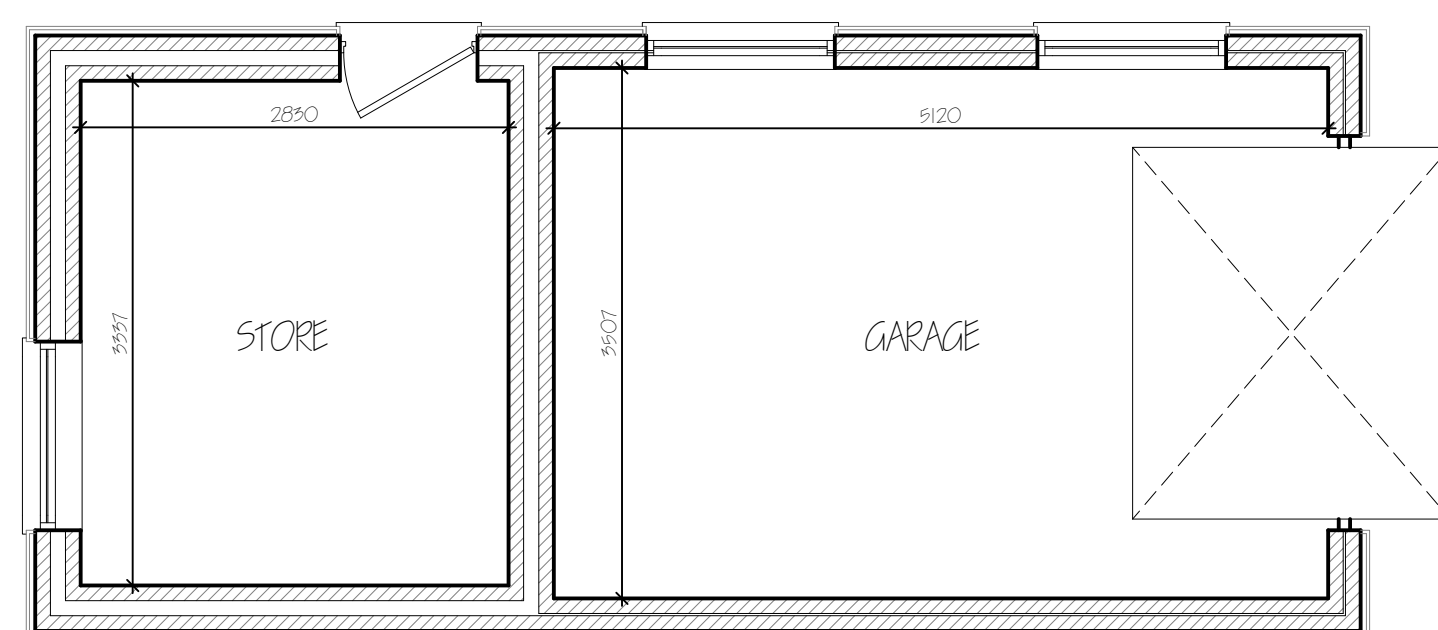

GROUND FLOOR PLAN 1:50

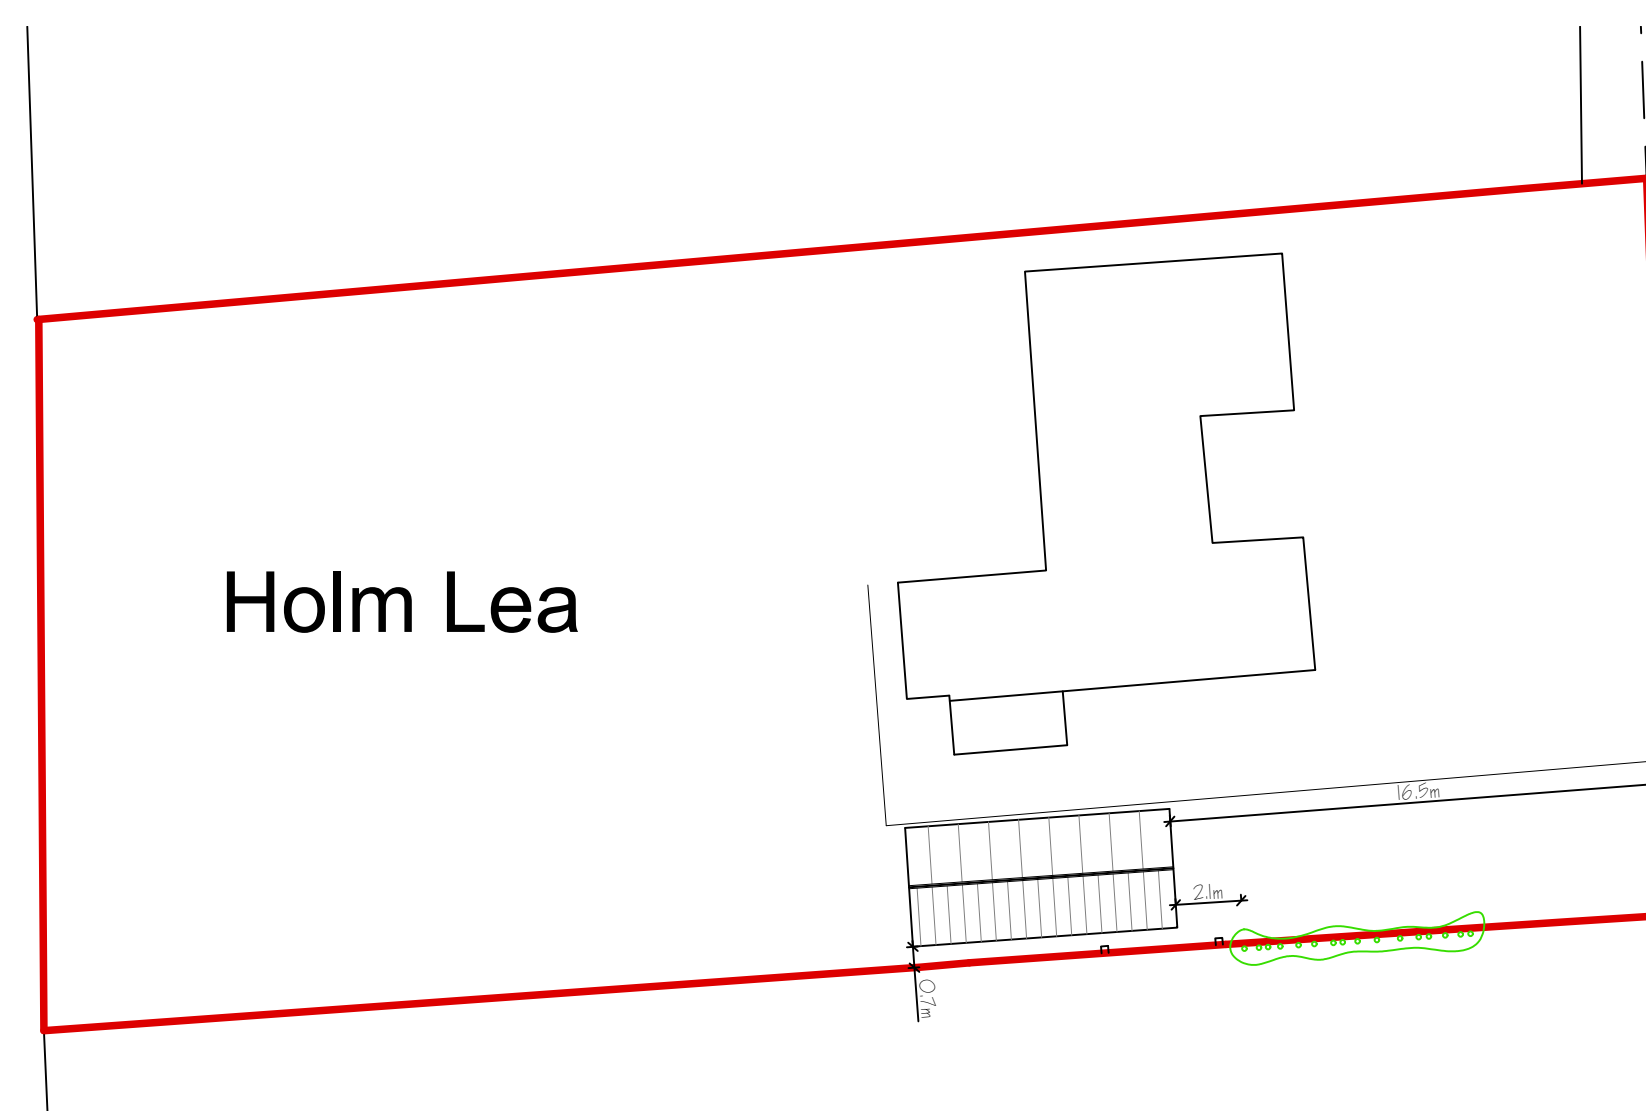

SITE PLAN - PROPOSED 1:200

A	CLIENT AMENDMENTS	NOV 2024
ref:	revision	date

G. R. MERCHANT LTD.

**ARCHITECTURAL
CONSULTANTS**

**4 Wrights Mews
12A Park Road, Holbeach,
Spalding, Lincs. PE12 7EE
Tel: 01406 490800
E-Mail: office@grmerchantltd.com
Website: www.grmerchantltd.com**

The logo consists of the letters 'G', 'R', and 'M' in a stylized, bold, red font. The 'G' and 'R' are positioned above the 'M', with the 'R' partially overlapping the 'G'. The letters are thick and blocky, with a slight shadow effect.

Project

PROPOSED DETACHED GARAGE
'HOLM LEA', HOSPITAL DRIVE
LITTLE SUITON, LONG SUITON
SPALDING, Lincs. PE12 9EL

Client
MR & MRS P CHAPMAN

Drawing

FLOOR PLAN - PROPOSED
ELEVATIONS - PROPOSED
SITE & LOCATION PLANS

Job Ref. 4321-24	Drawing No. 01A
---------------------	--------------------

Date	Drawn
NOVEMBER 2024	SLB

Scales
1:50 & 1:100 (Unless Otherwise Stated)

[illegible]