



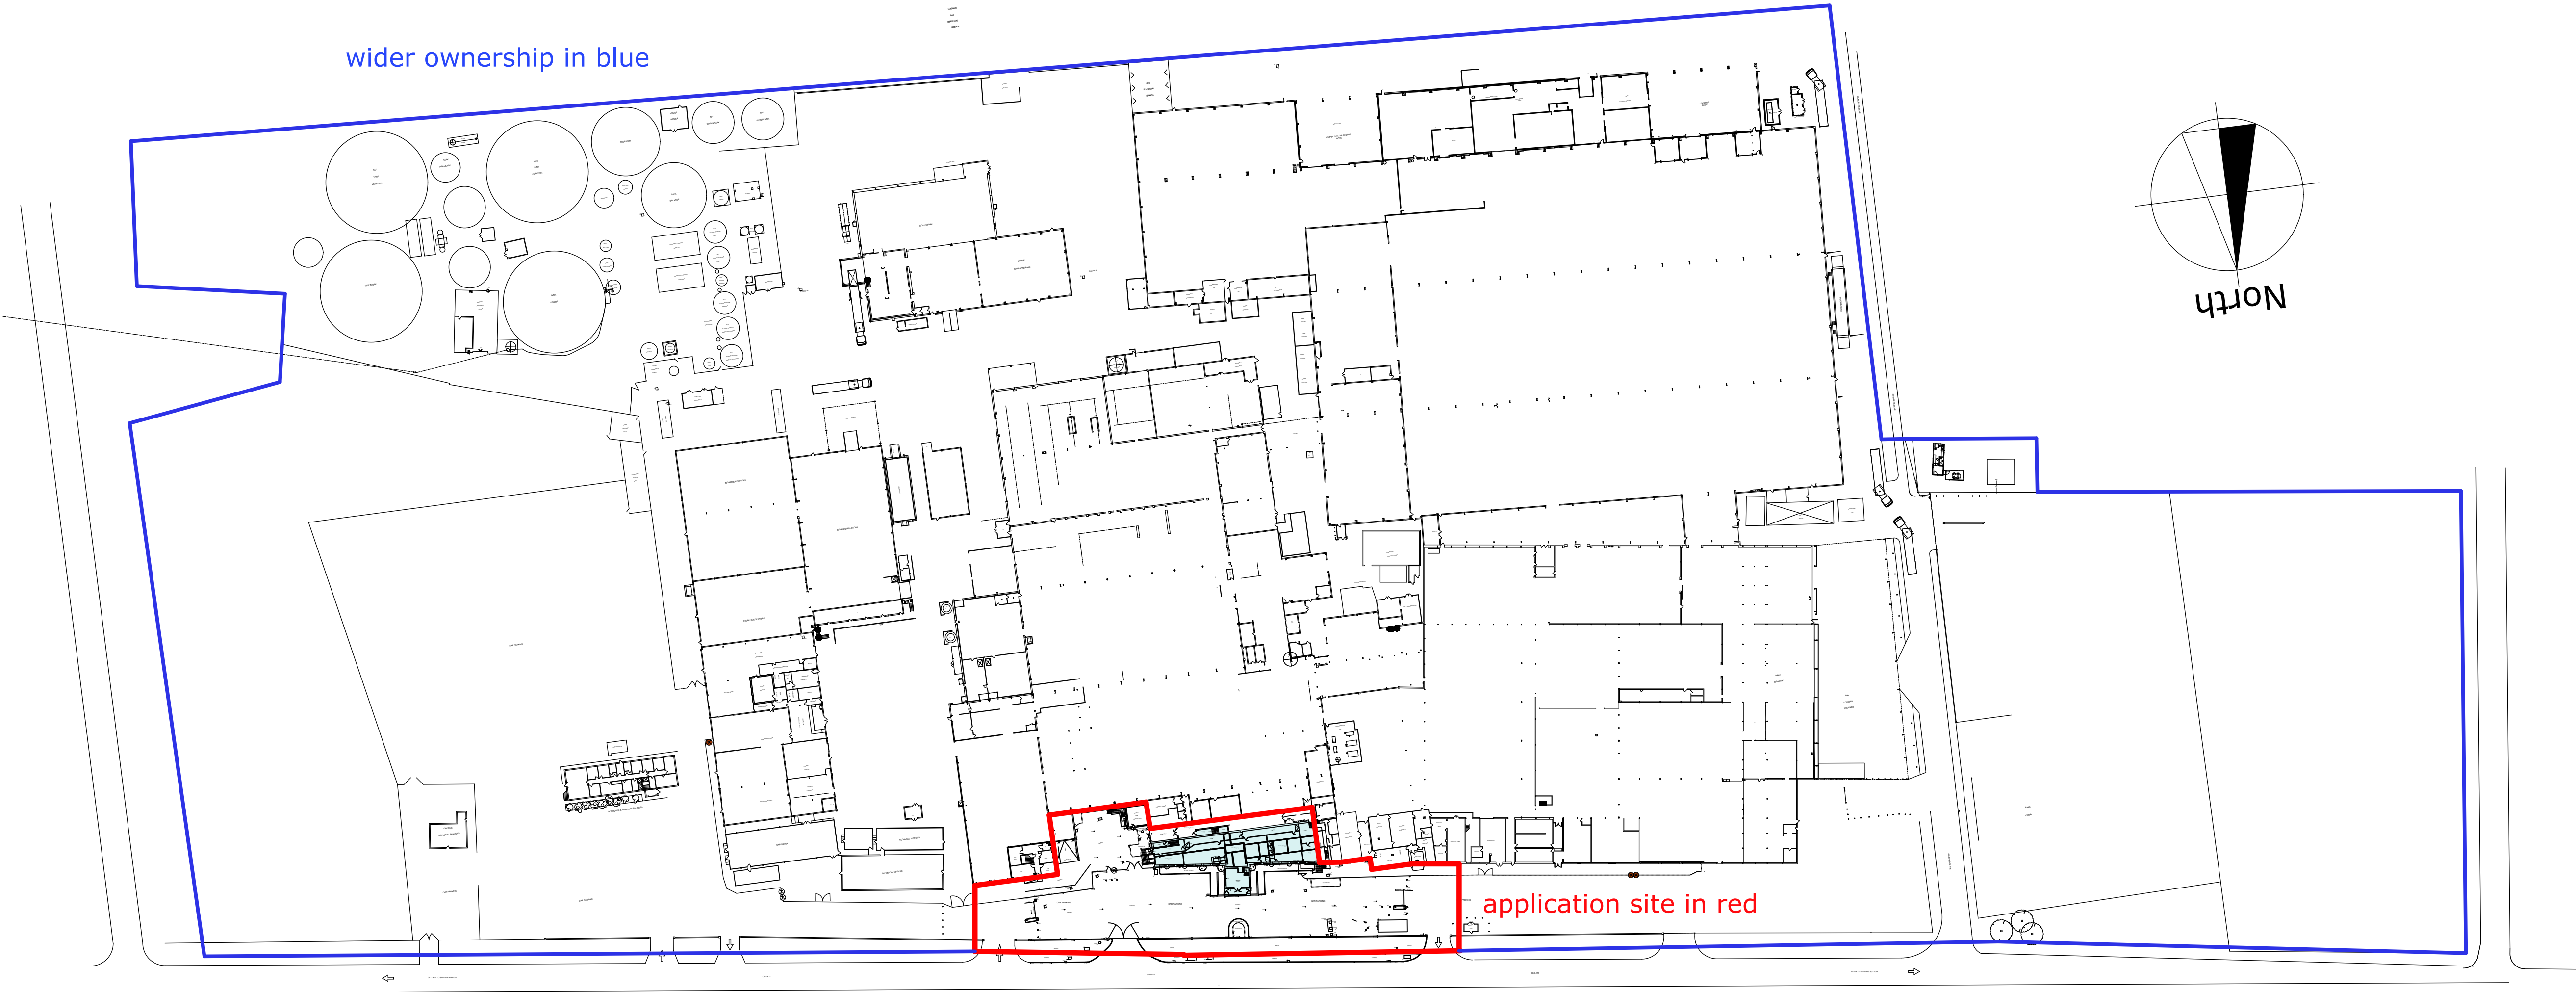

overall existing site plan 1:1000

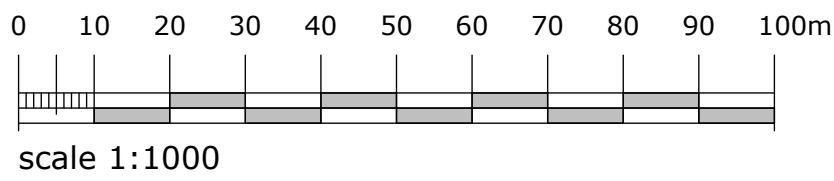

campbelldriverpartnership
architects designers surveyors

client: **princes ltd**

project: **canteen and facilities**
A17 long sutton

sheet: **existing site plan**

dwg no: 11.185	109	
-----------------------	------------	--

scale: **1:1000 @ A1**
date: _____
drawn: _____
email: design@cdpartnership.co.uk
capricorn park
blackwater road
blackburn bb1 5qr
t: 01254 297700
f: 01254 297701