



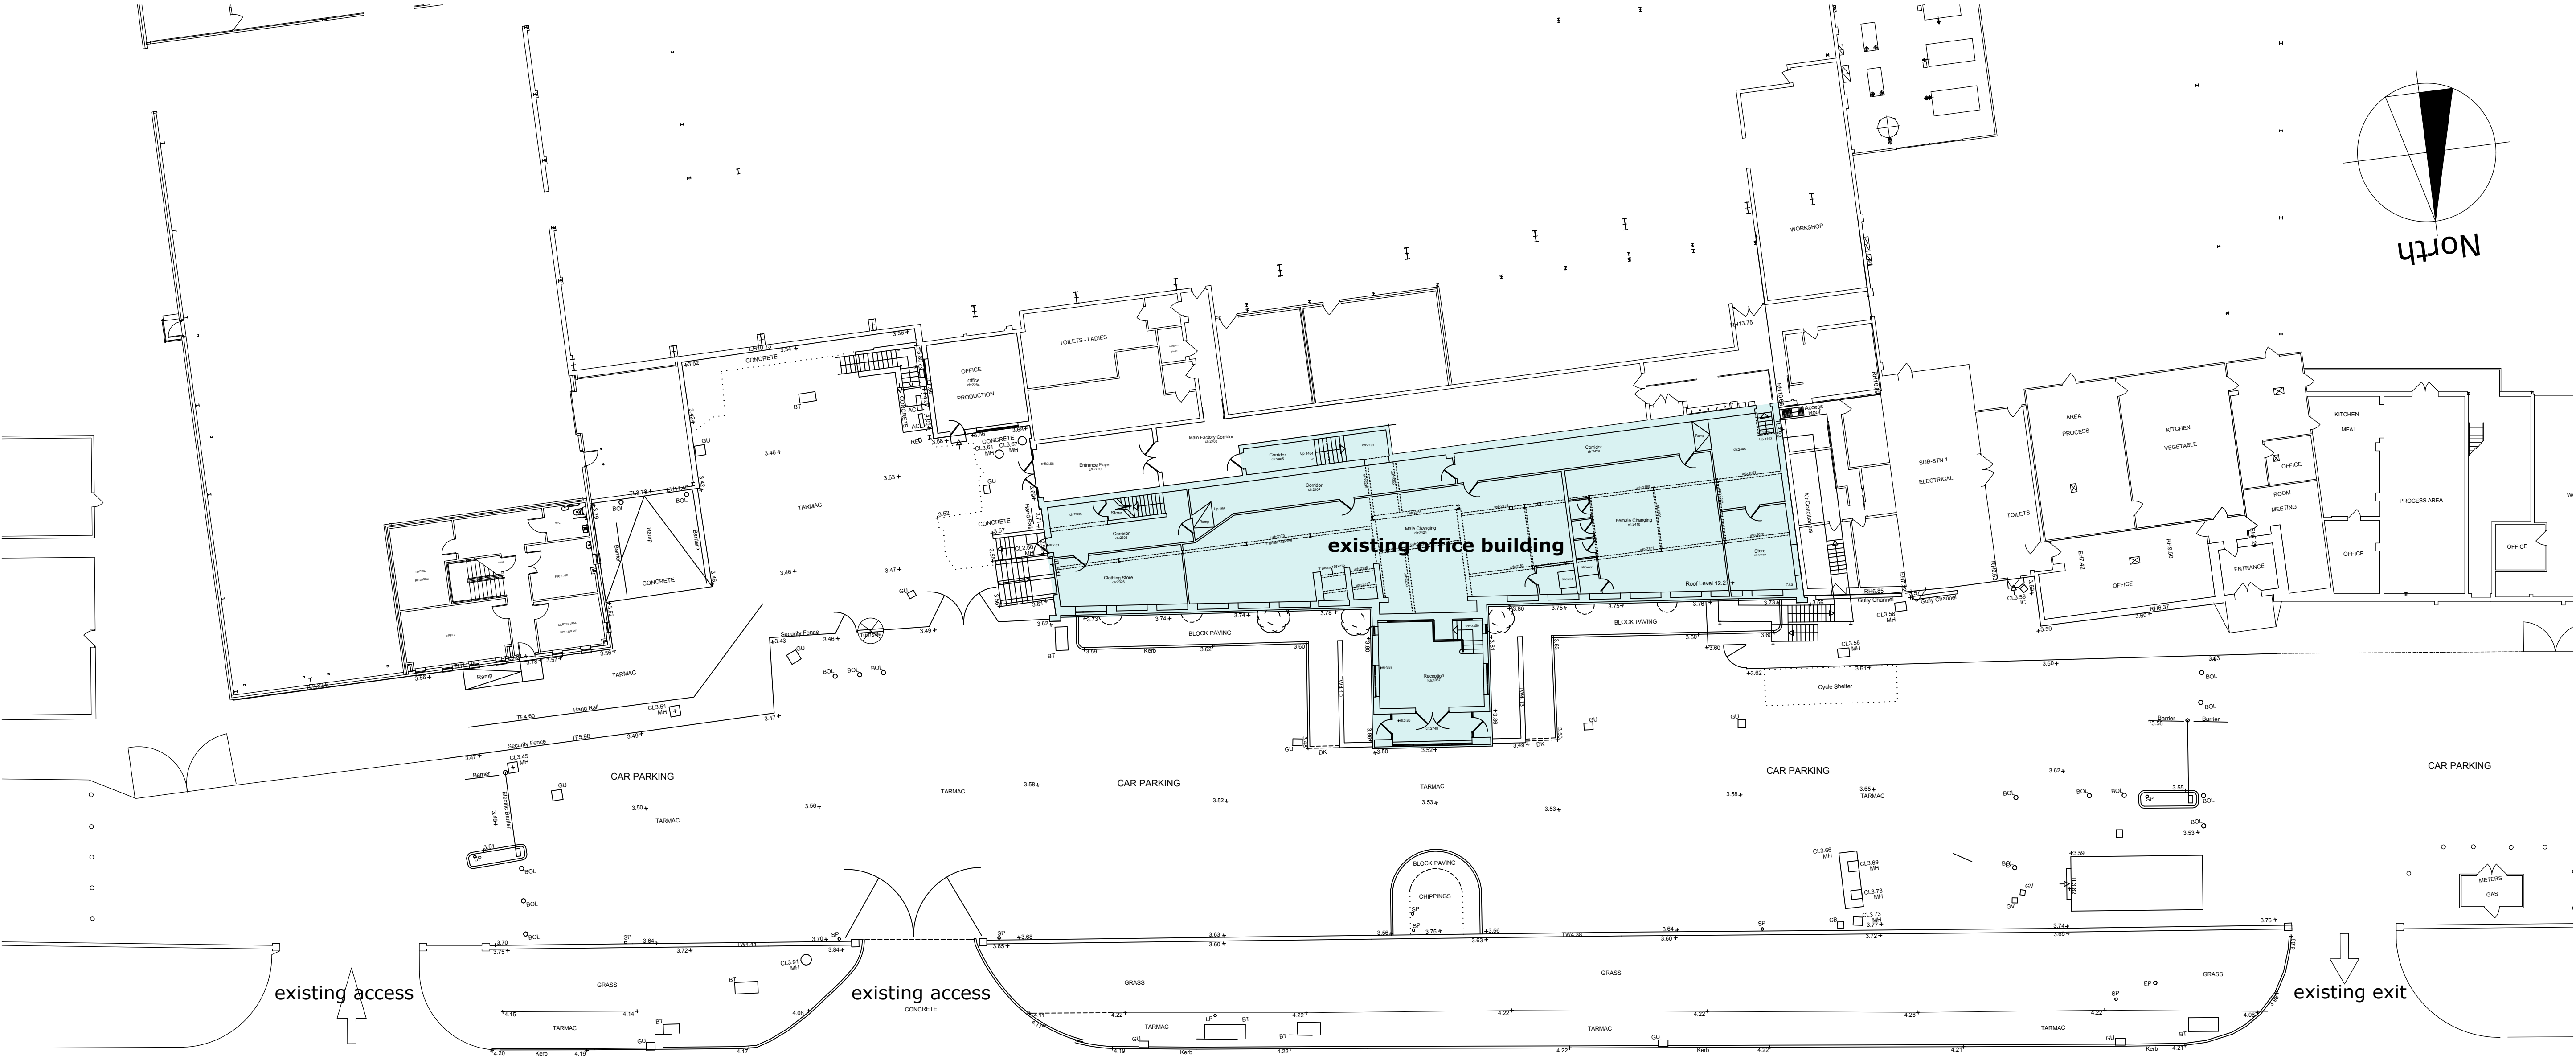

existing building/ site plan 1:200

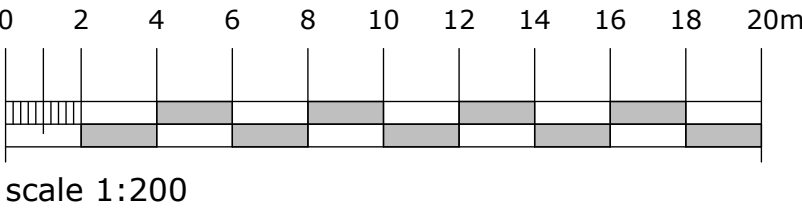

campbelldriverpartnership
architects designers surveyors

client: princes ltd

project: canteen and facilities
A17 long sutton

sheet: existing building/site plan

dwg no: 11.185	110	
----------------	-----	--

scale: 1:200 @ A1
date: _____
drawn: _____
email: design@cdpartnerships.co.uk