


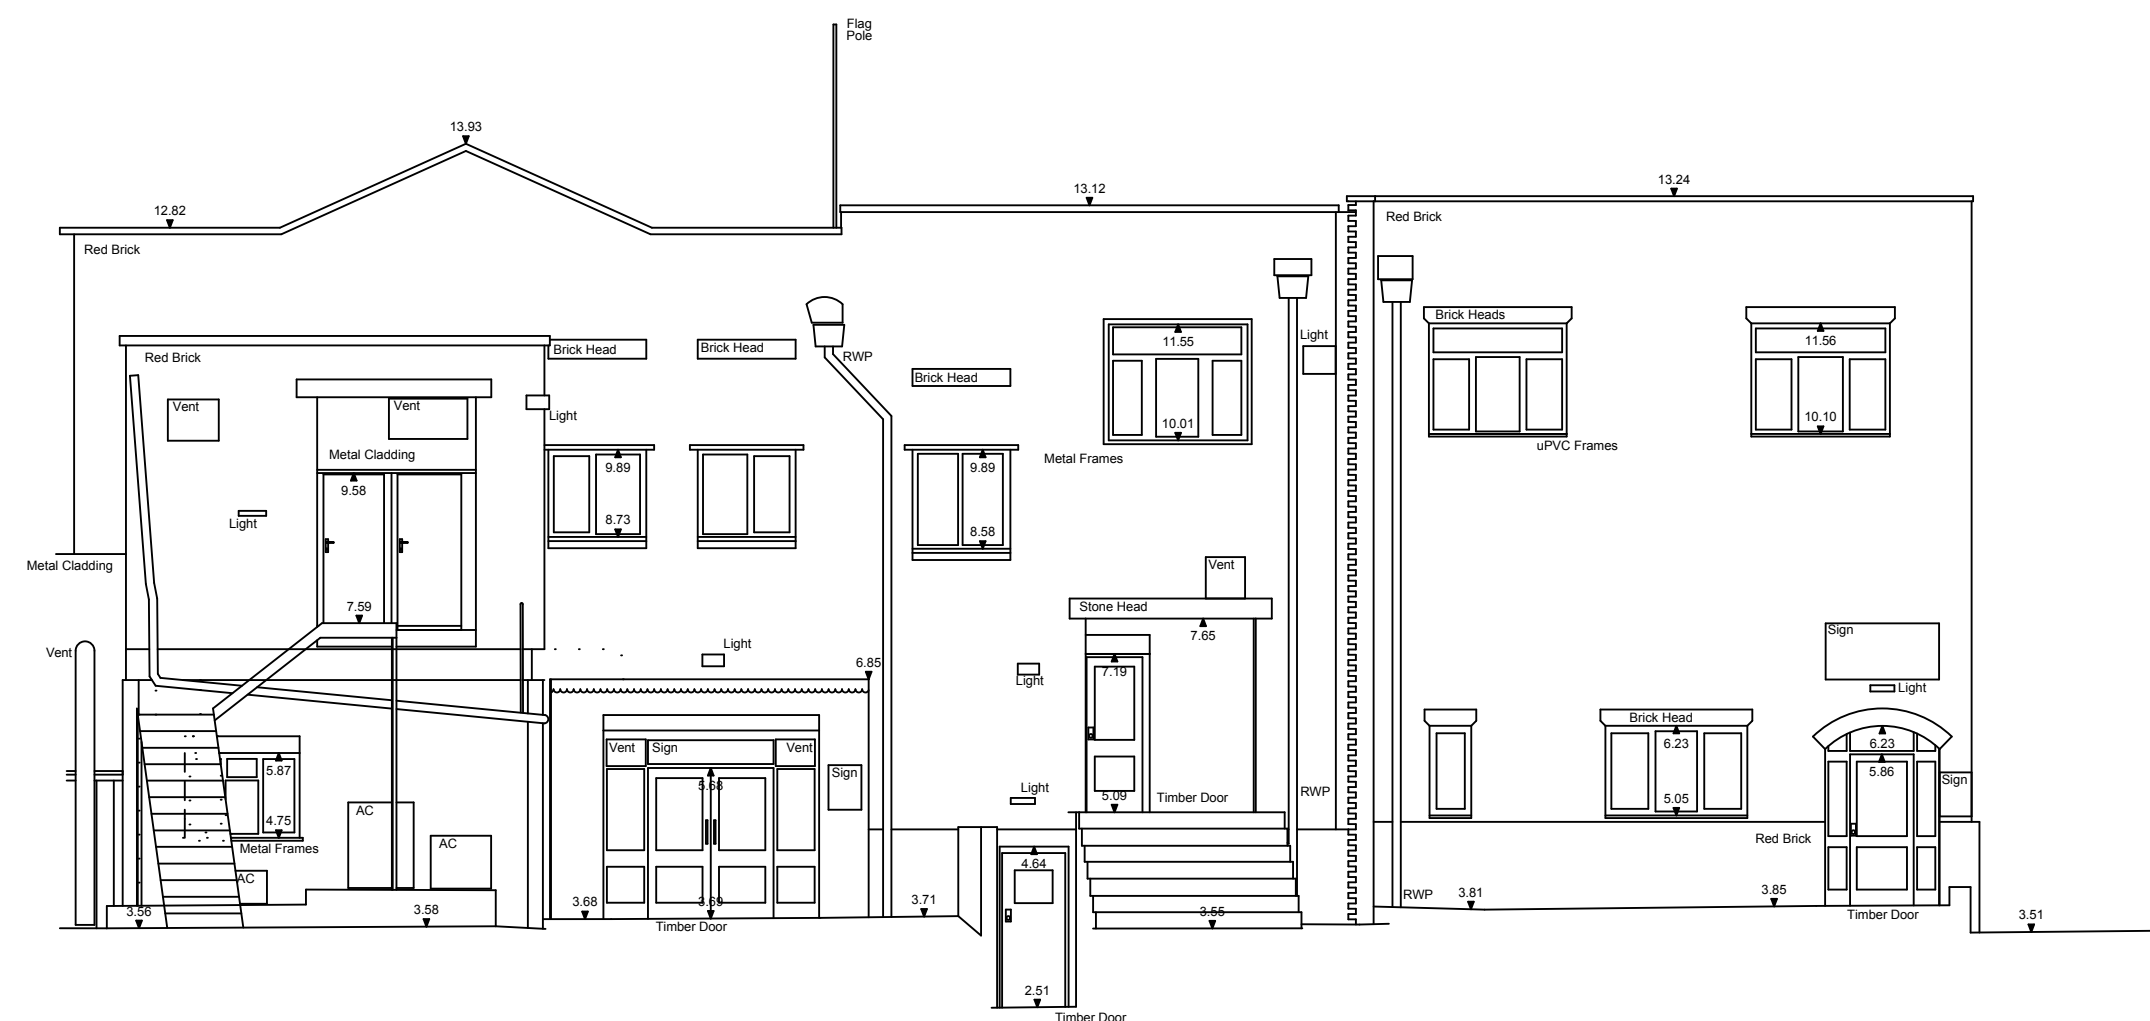


**north elevation**

Elevation 2




## east elevation

Elevation 1

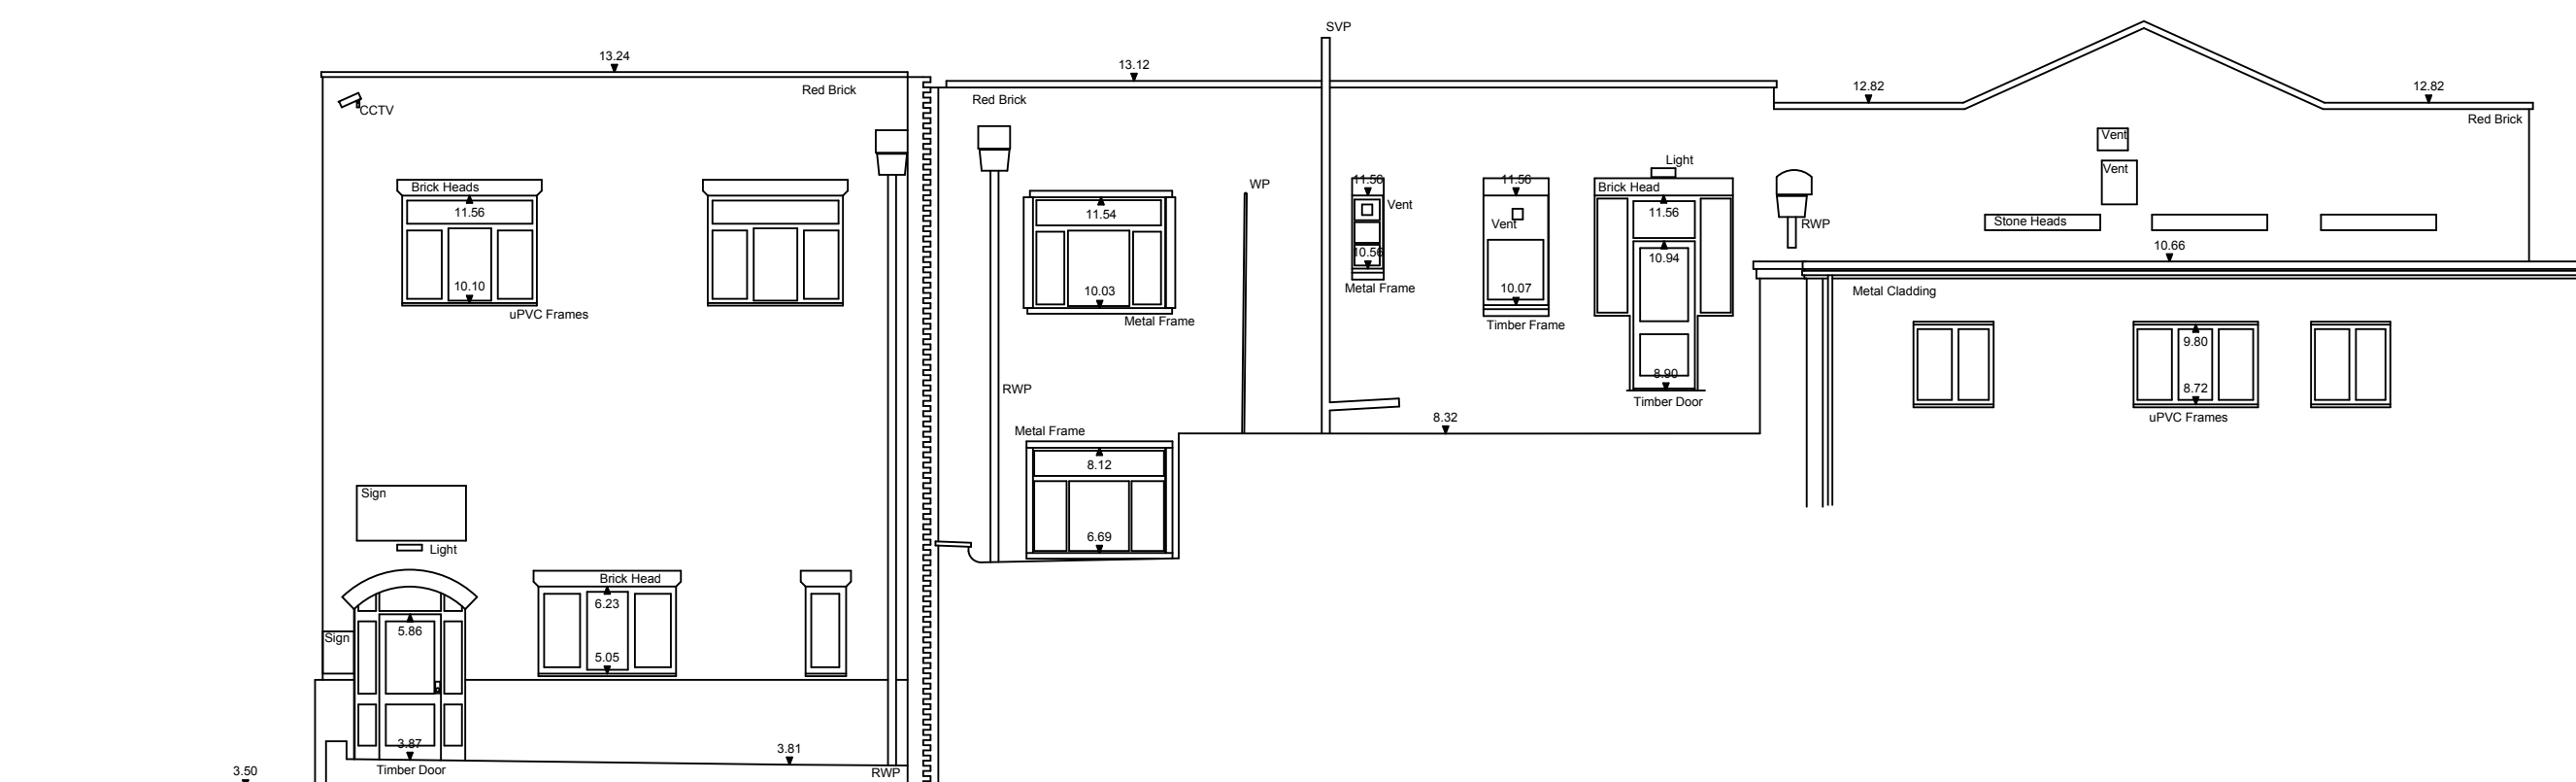

## west elevation

Elevation 3

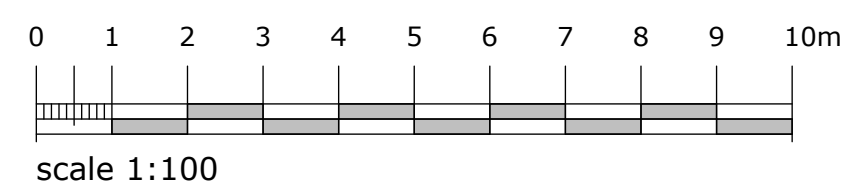

**existing elevations 1:100**

**campbelldriverpartnership**  
architects   designers   surveyors

client: **princes ltd**

project: canteen and facilities

A17 long sutton

sheet: existing elevations

|                |     |  |
|----------------|-----|--|
| dwg no: 11.185 | 112 |  |
|----------------|-----|--|

scale: 1:100 @ A1

date:

drawn:

capricorn park  
blakewater road  
blackburn bb1 5qr  
t: 01254 297700  
f: 01254 297701  
email: design@cdparchitects.co.uk