



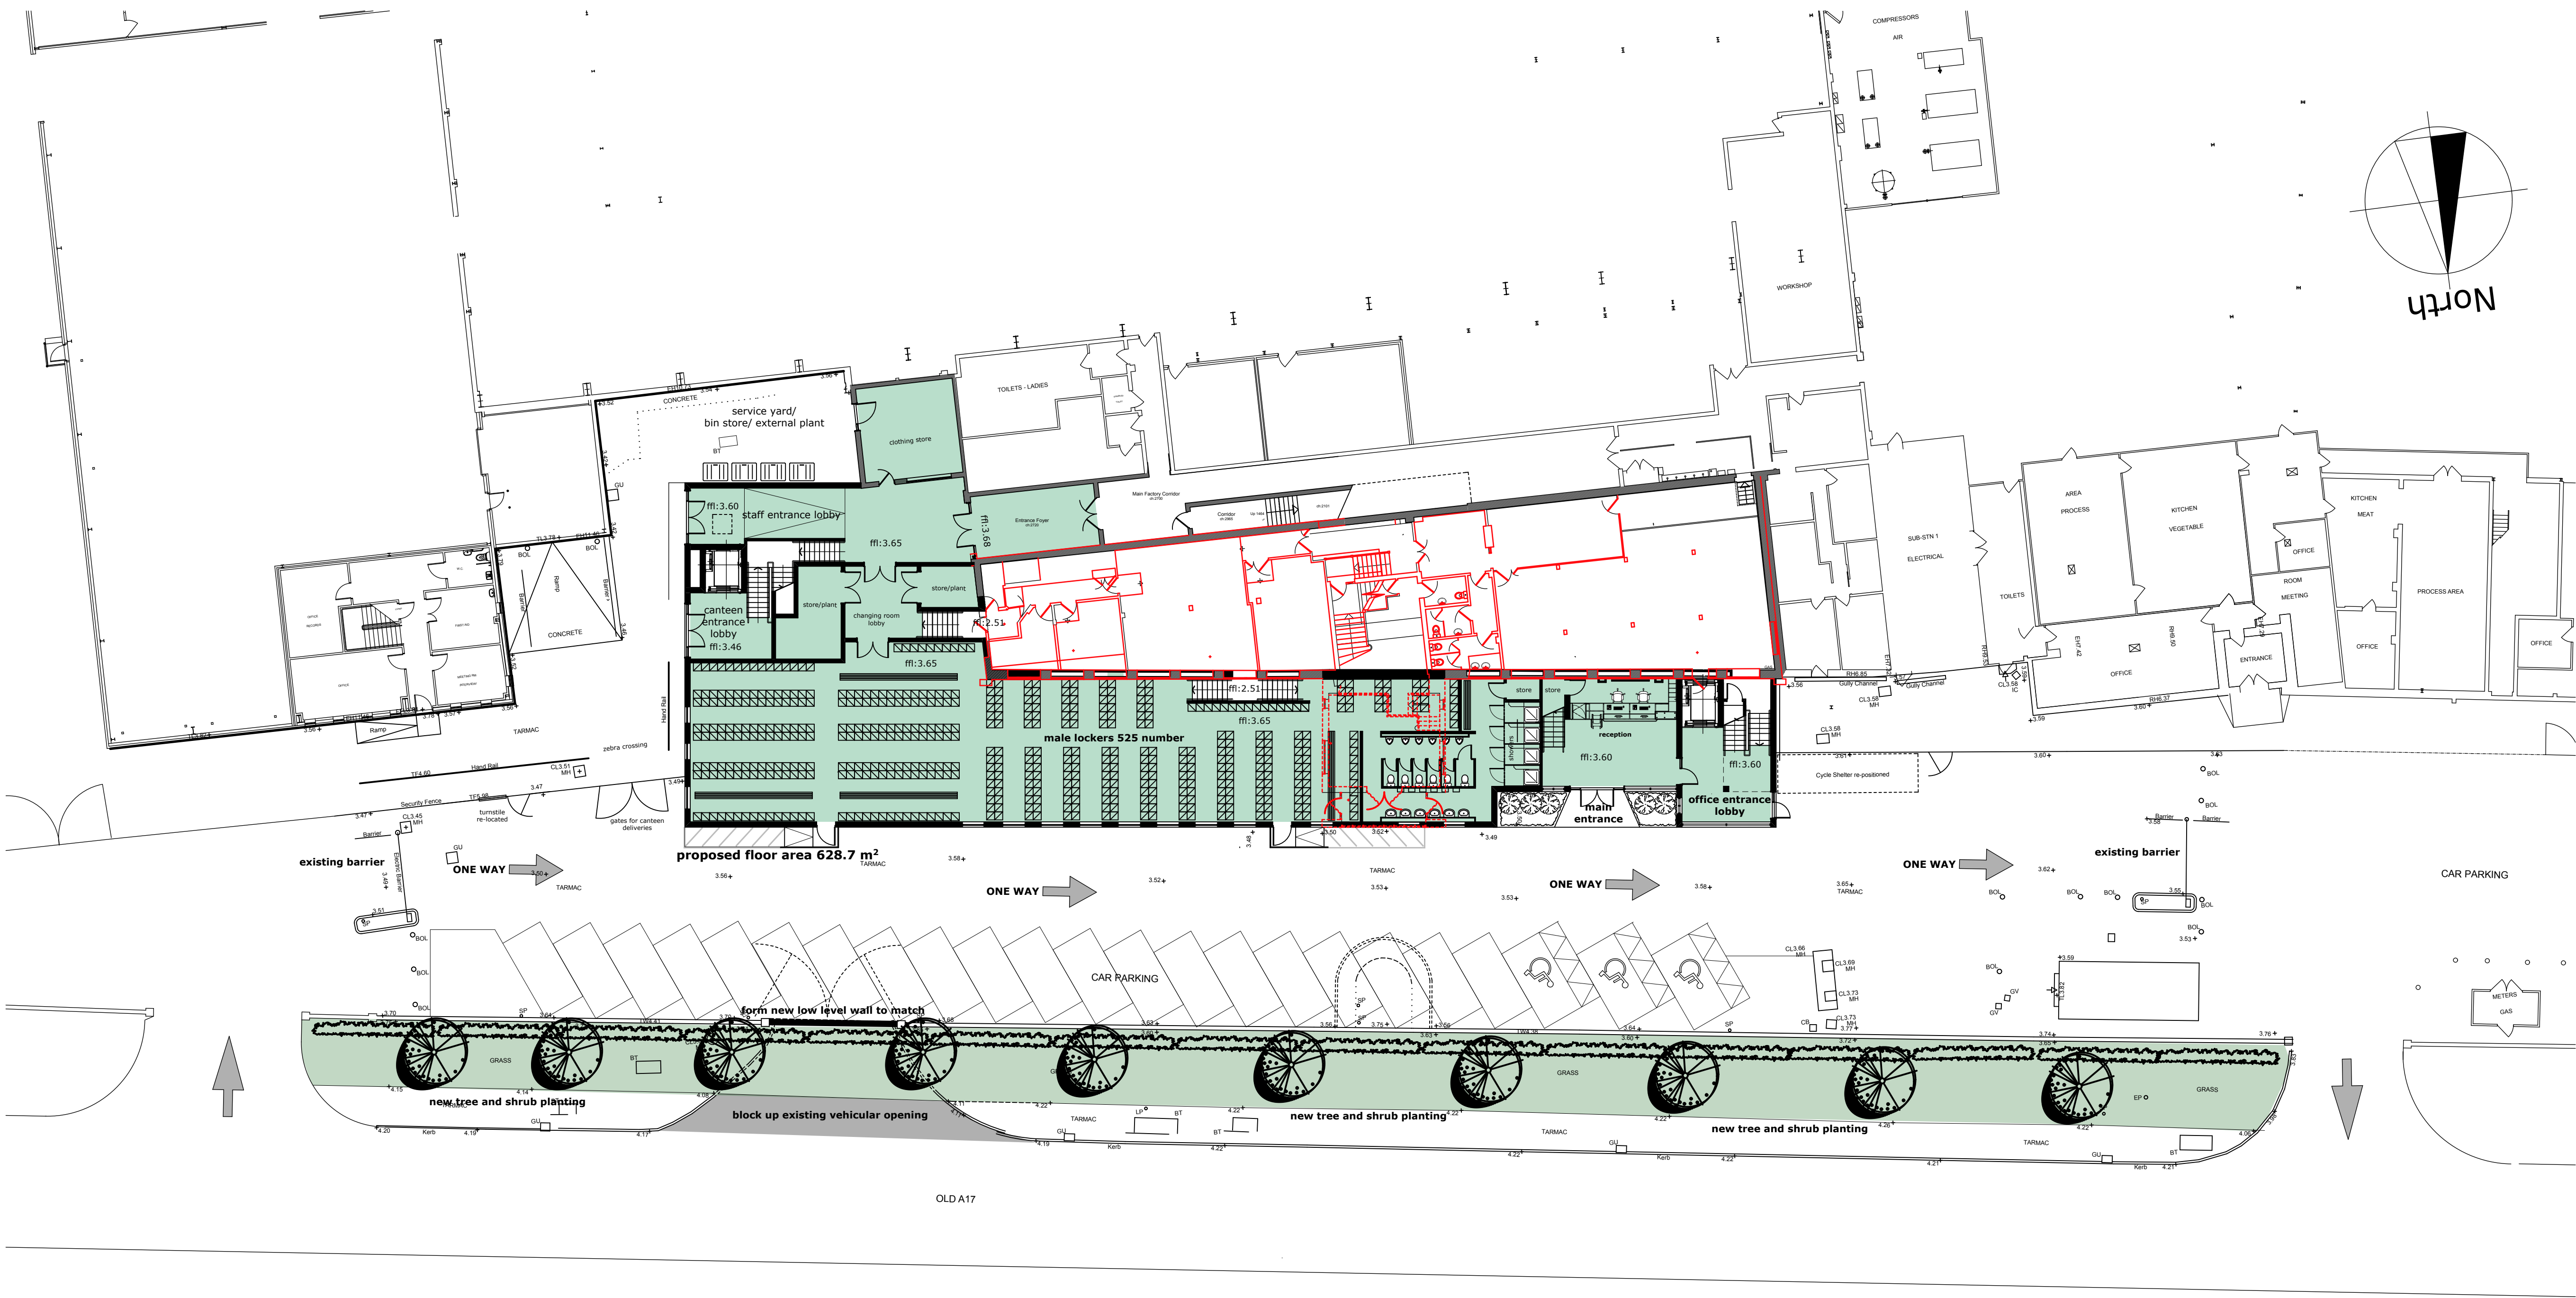

proposed building/ site plan 1:200

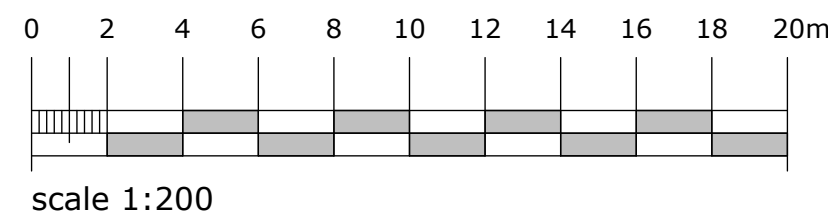

campbelldriverpartnership
architects designers surveyors

client: princes ltd

project: canteen and facilities

A17 long sutton

sheet: proposed site plan

dwg no: 11.185 113

scale: 1:200 @ A1
date: capricorn park
blackwater road
blackburn bb1 5gr
t: 01254 297700
f: 01254 297701
drawn: email: design@cdpartnerships.co.uk