



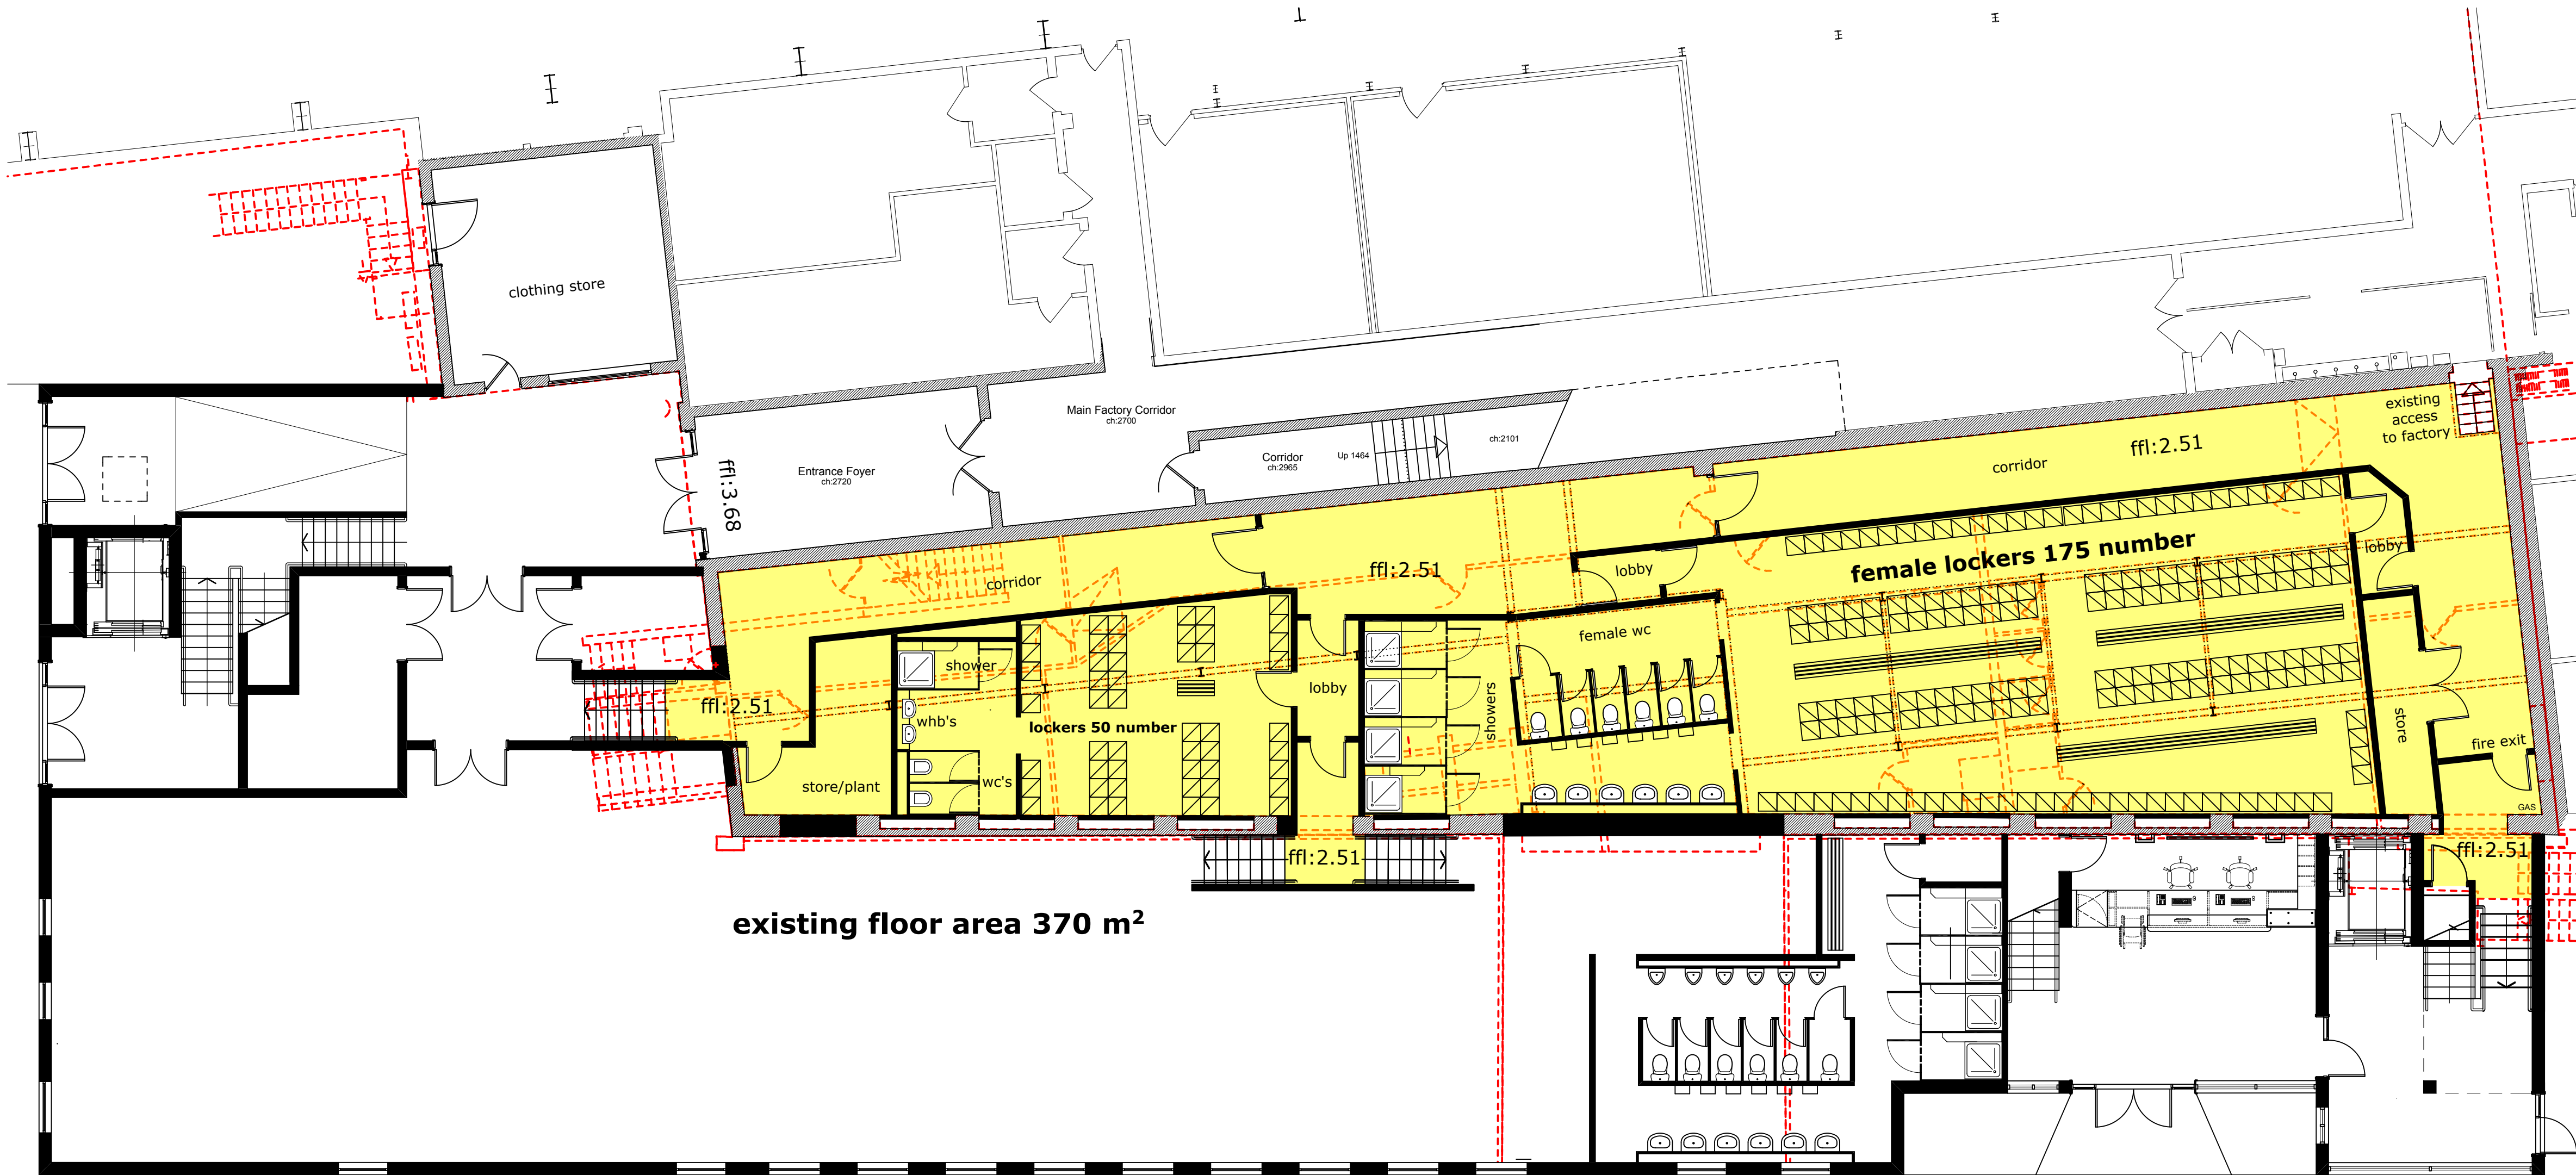

front elevation indicating location

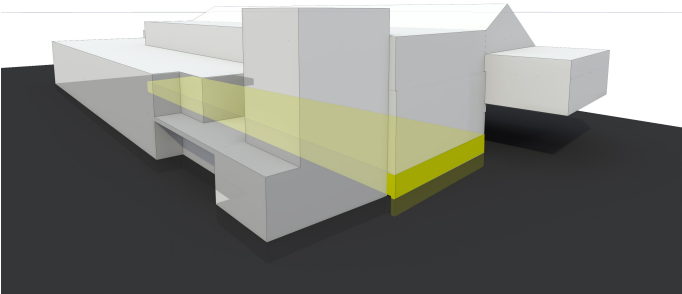

proposed lower ground floor plan (female changing rooms)

lower ground floor plan - - - outline of existing building

campbelldriverpartnership
architects designers surveyors

client: **princes ltd**

project: **canteen and facilities**

A17 long sutton

sheet: **proposed lower GF plan**

dwg no: 11.185	115	
-----------------------	------------	--

scale: **1:100, 1:111.11 @ A1**
date: _____
drawn: _____
email: design@cdparchitects.co.uk
capricorn park
blackwater road
blackburn bb1 5qr
t: 01254 297700
f: 01254 297701