



proposed front elevation

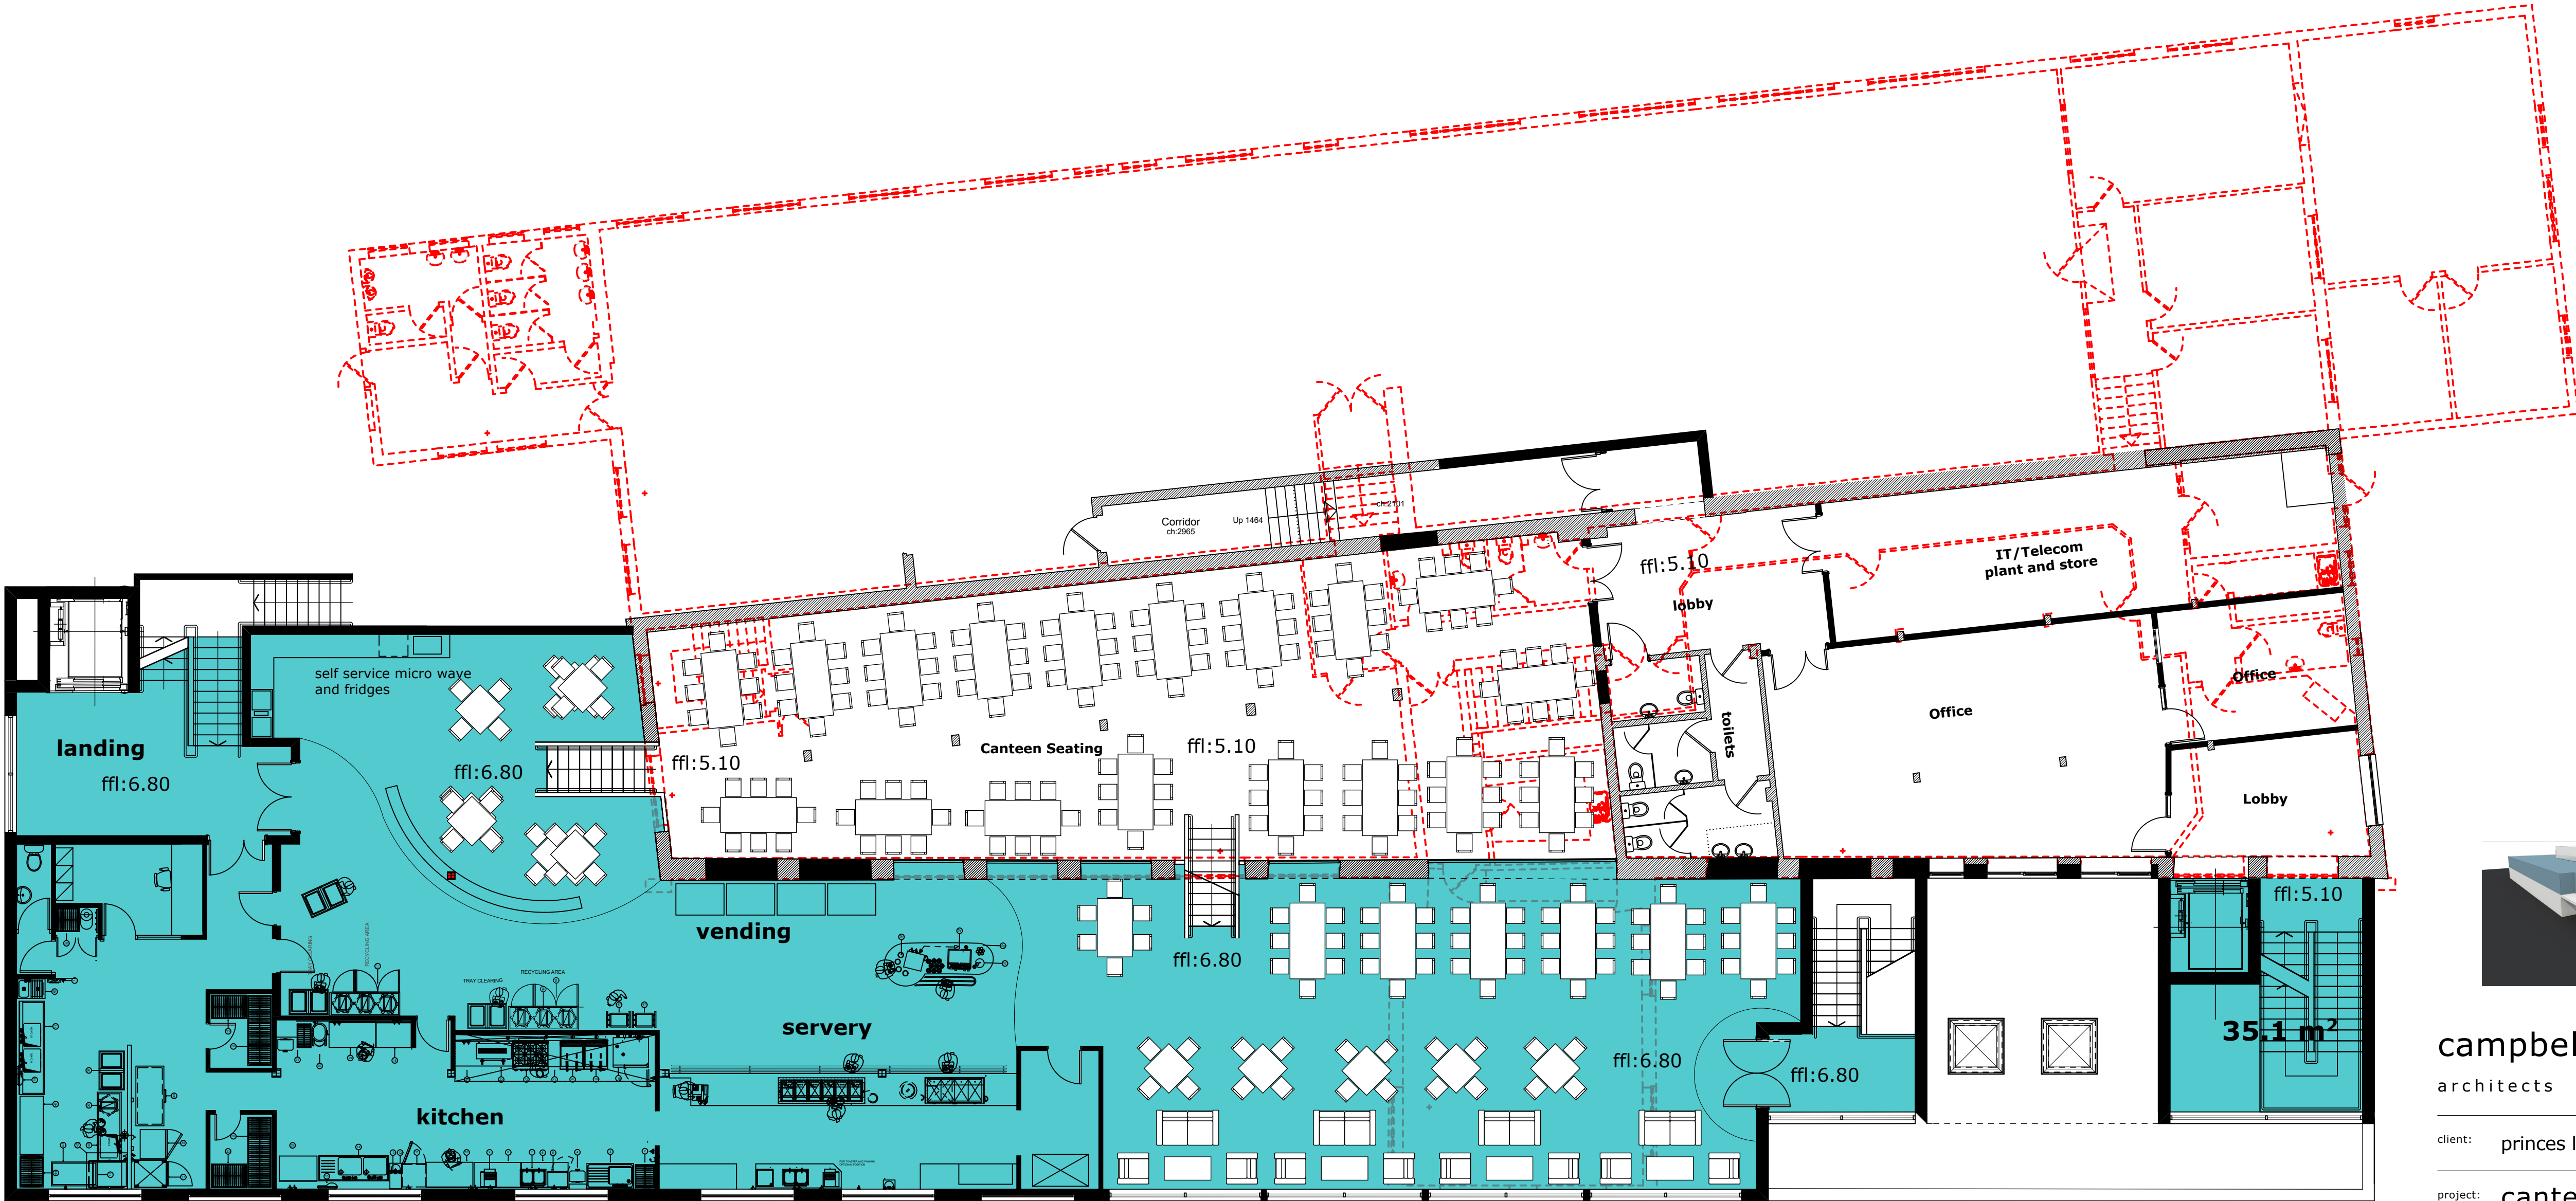

proposed floor area 466 m²
plus 35.1sqm

proposed second floor plan (canteen)

second floor plan
outline of existing building

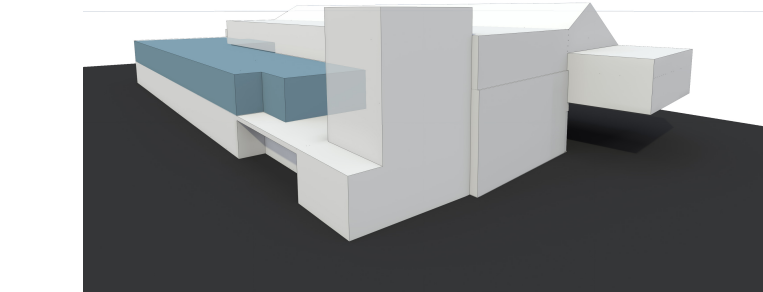

campbelldriverpartnership
architects designers surveyors

client: **princes ltd**

project: **canteen and facilities**

A17 long sutton

sheet: **proposed second floor plan**

dwg no:	11.185	118	
---------	--------	-----	--

scale: 1:100, 1:111.11 @ A1
date:
drawn:
email: design@cdparchitects.co.uk