



proposed front elevation

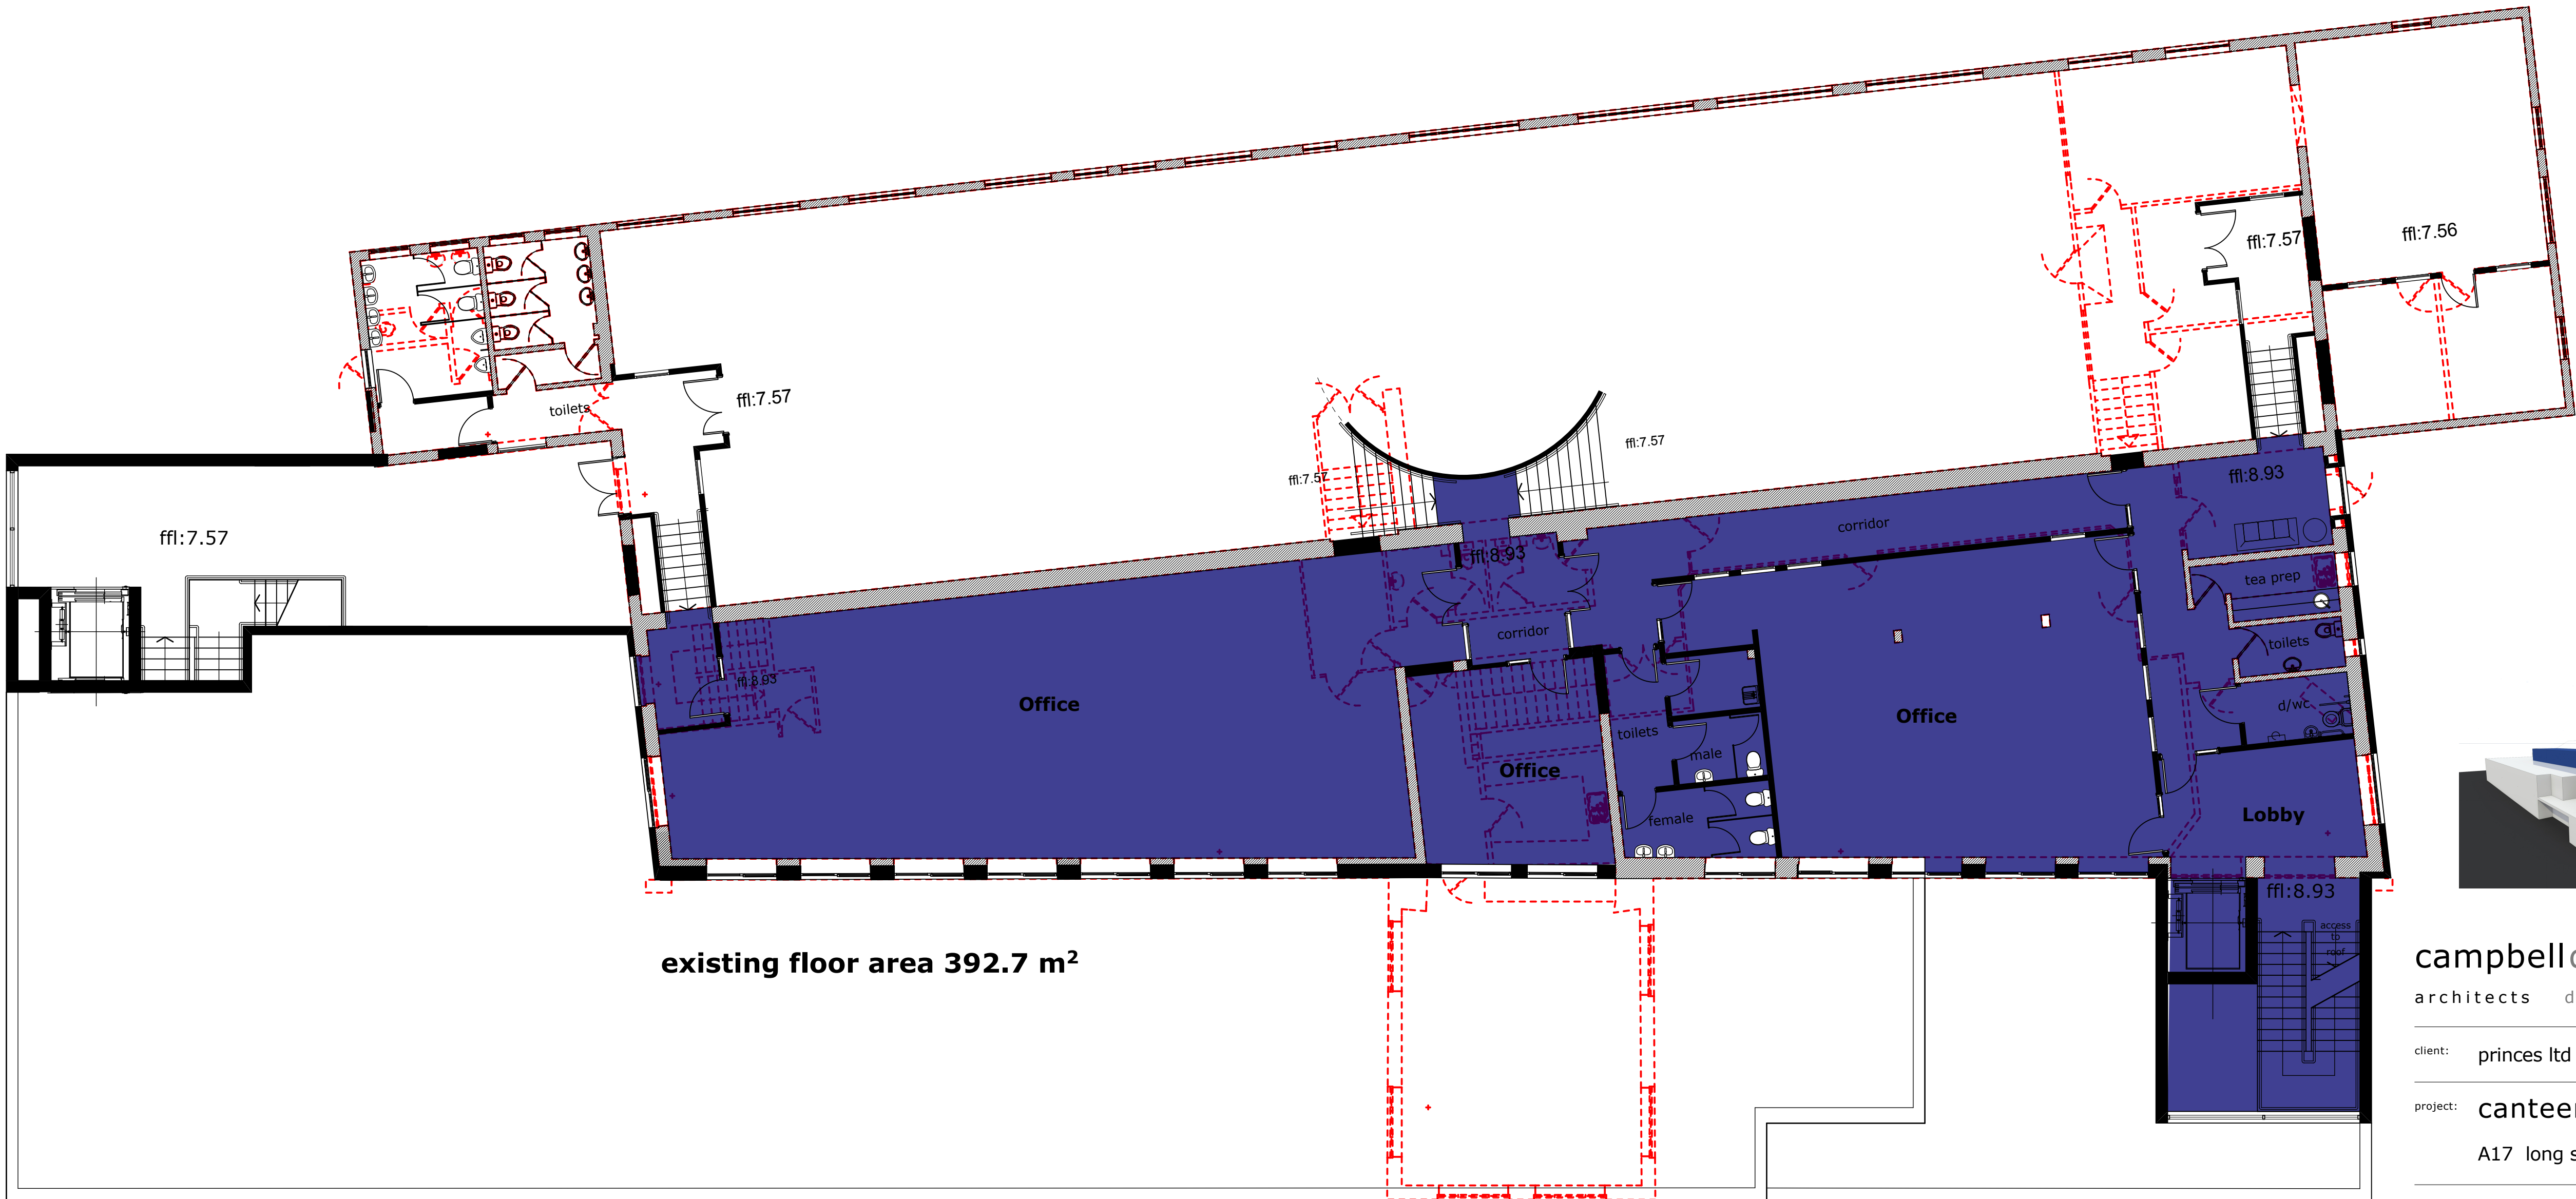

proposed fourth floor plan (office)

fourth floor plan
outline of existing building

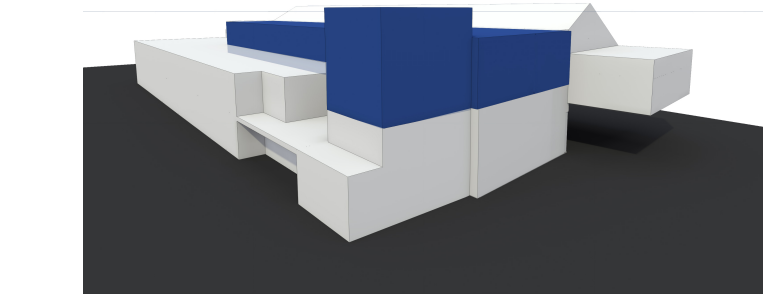

campbelldriverpartnership
architects designers surveyors

client: **princes ltd**
project: **canteen and facilities**
A17 long sutton
sheet: **proposed fourth floor plan**

dwg no:	11.185	120
---------	--------	-----

scale: 1:100, 1:111.11 @ A1
date:
drawn:
capricorn park
blackwater road
blackburn bb1 5qr
t: 01254 297700
f: 01254 297701
email: design@cdparchitects.co.uk