


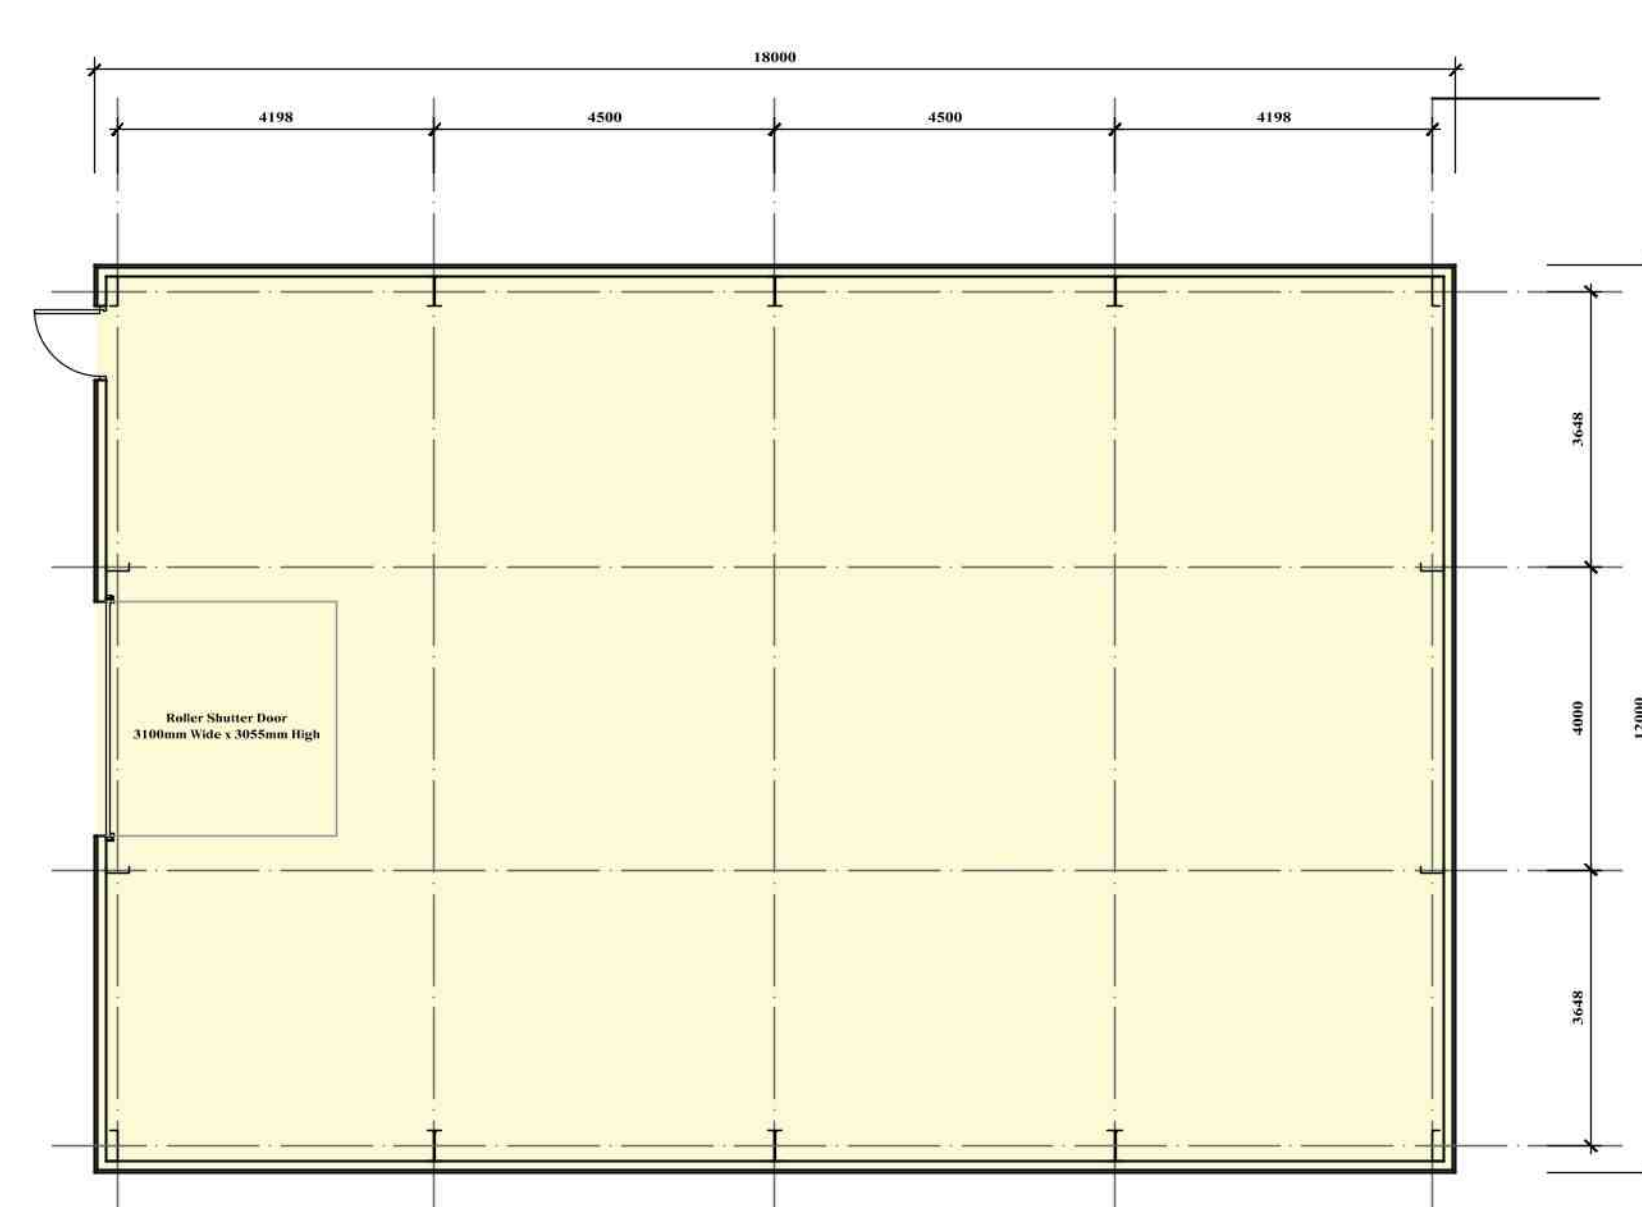


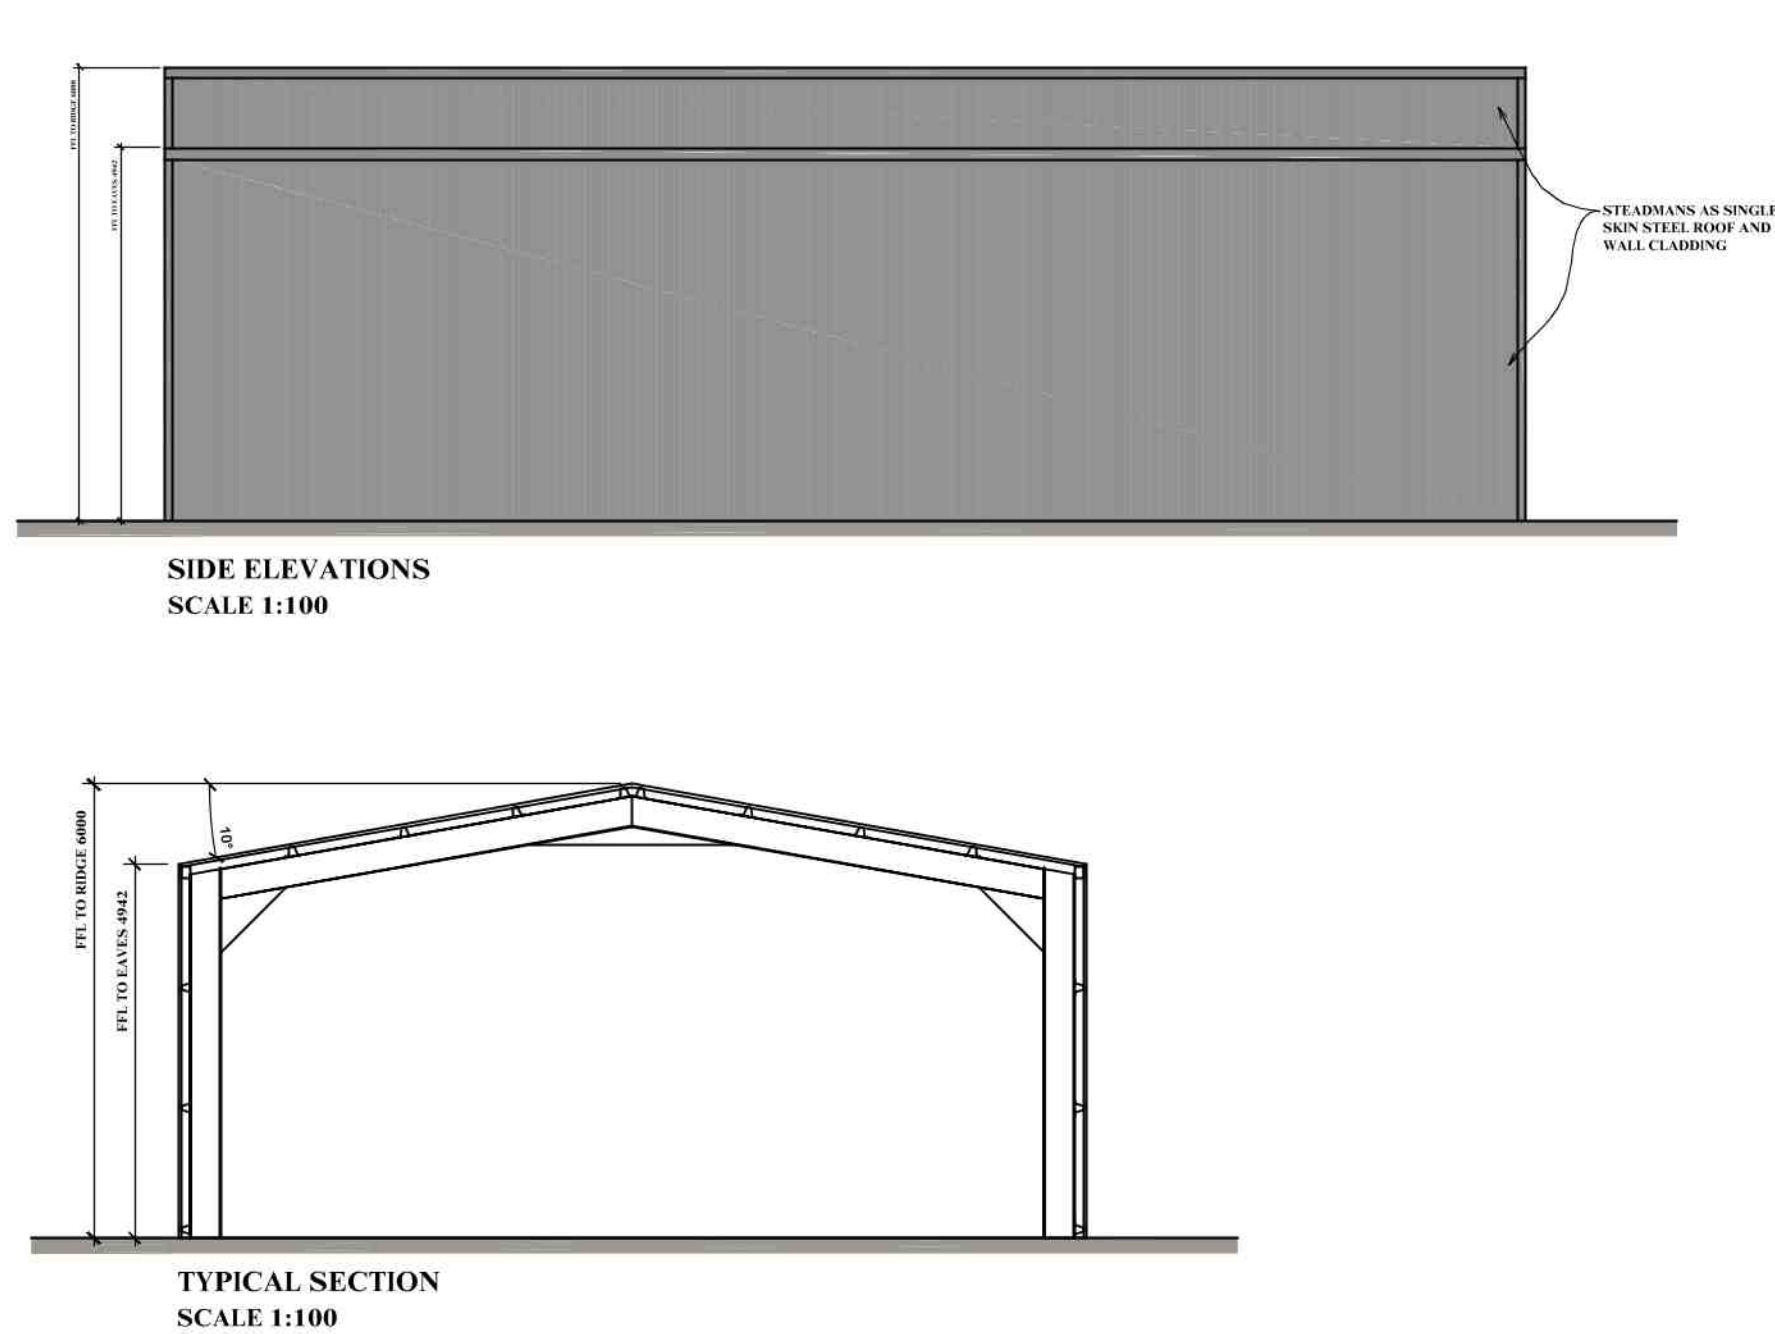

This information should be included as part or commencement of the Health and safety file for the project.

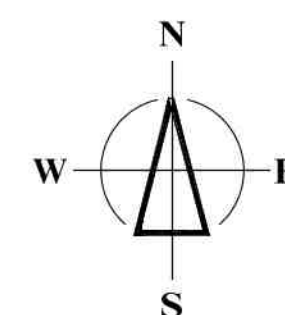

A cross-sectional diagram of a perimeter wall and its foundation. The wall is shown with horizontal siding and a vertical section. The foundation is composed of a concrete slab on a gravel base. The wall is labeled 'TREATED SOFTWOOD MARGIN BOARD 25mm THICK'. The foundation is labeled 'FTL - 225mm ABOVE EXISTING GROUND LEVEL'. The ground level is indicated by a dashed line. The wall is labeled 'RE-GRADE TO PERIMETER TO NEW LEVEL'. The diagram includes dimensions: 1200mm for the wall height and 150mm for the foundation width. The diagram is labeled 'TYPICAL SECTION THROUGH PERIMETER OF MENAGE' and 'SCALE: 1:20'.

 

Revisions	
Drawing Status:	PLANNING

Tel: 01553 6177
Fax: 01553 6178

MRS JOANNE OAKLEY
THE PADDOCK,
HOSPITAL DROVE,
LITTLE SUTTON
LONG SUTTON, PE12 9EL

PROPOSED PLANS, ELEVATIONS & SITE PLAN

Scale: _____ Date: _____ Drawn: _____
AS STATED @ A1 NOVEMBER 2019 TN

Drawings Number: _____ Revision: _____

19-P38-PL002A

Checked by:	Date:
-------------	-------

If this drawing is unsigned in the check box then the drawing is an unauthorised issue and should not be used for any purpose: