


THIS DRAWING IS THE PROPERTY OF :  
**THURLOW NUNN STANDEN LTD.**  
 AND TOGETHER WITH THE DETAILS SHOWN  
 MUST NOT BE COMMUNICATED TO, PASSED  
 ON TO ANY THIRD PARTY WITHOUT THE  
 RECEIPT OF WRITTEN PERMISSION OF THE :  
 SPECIALIST INSTALLATIONS DIVISION.

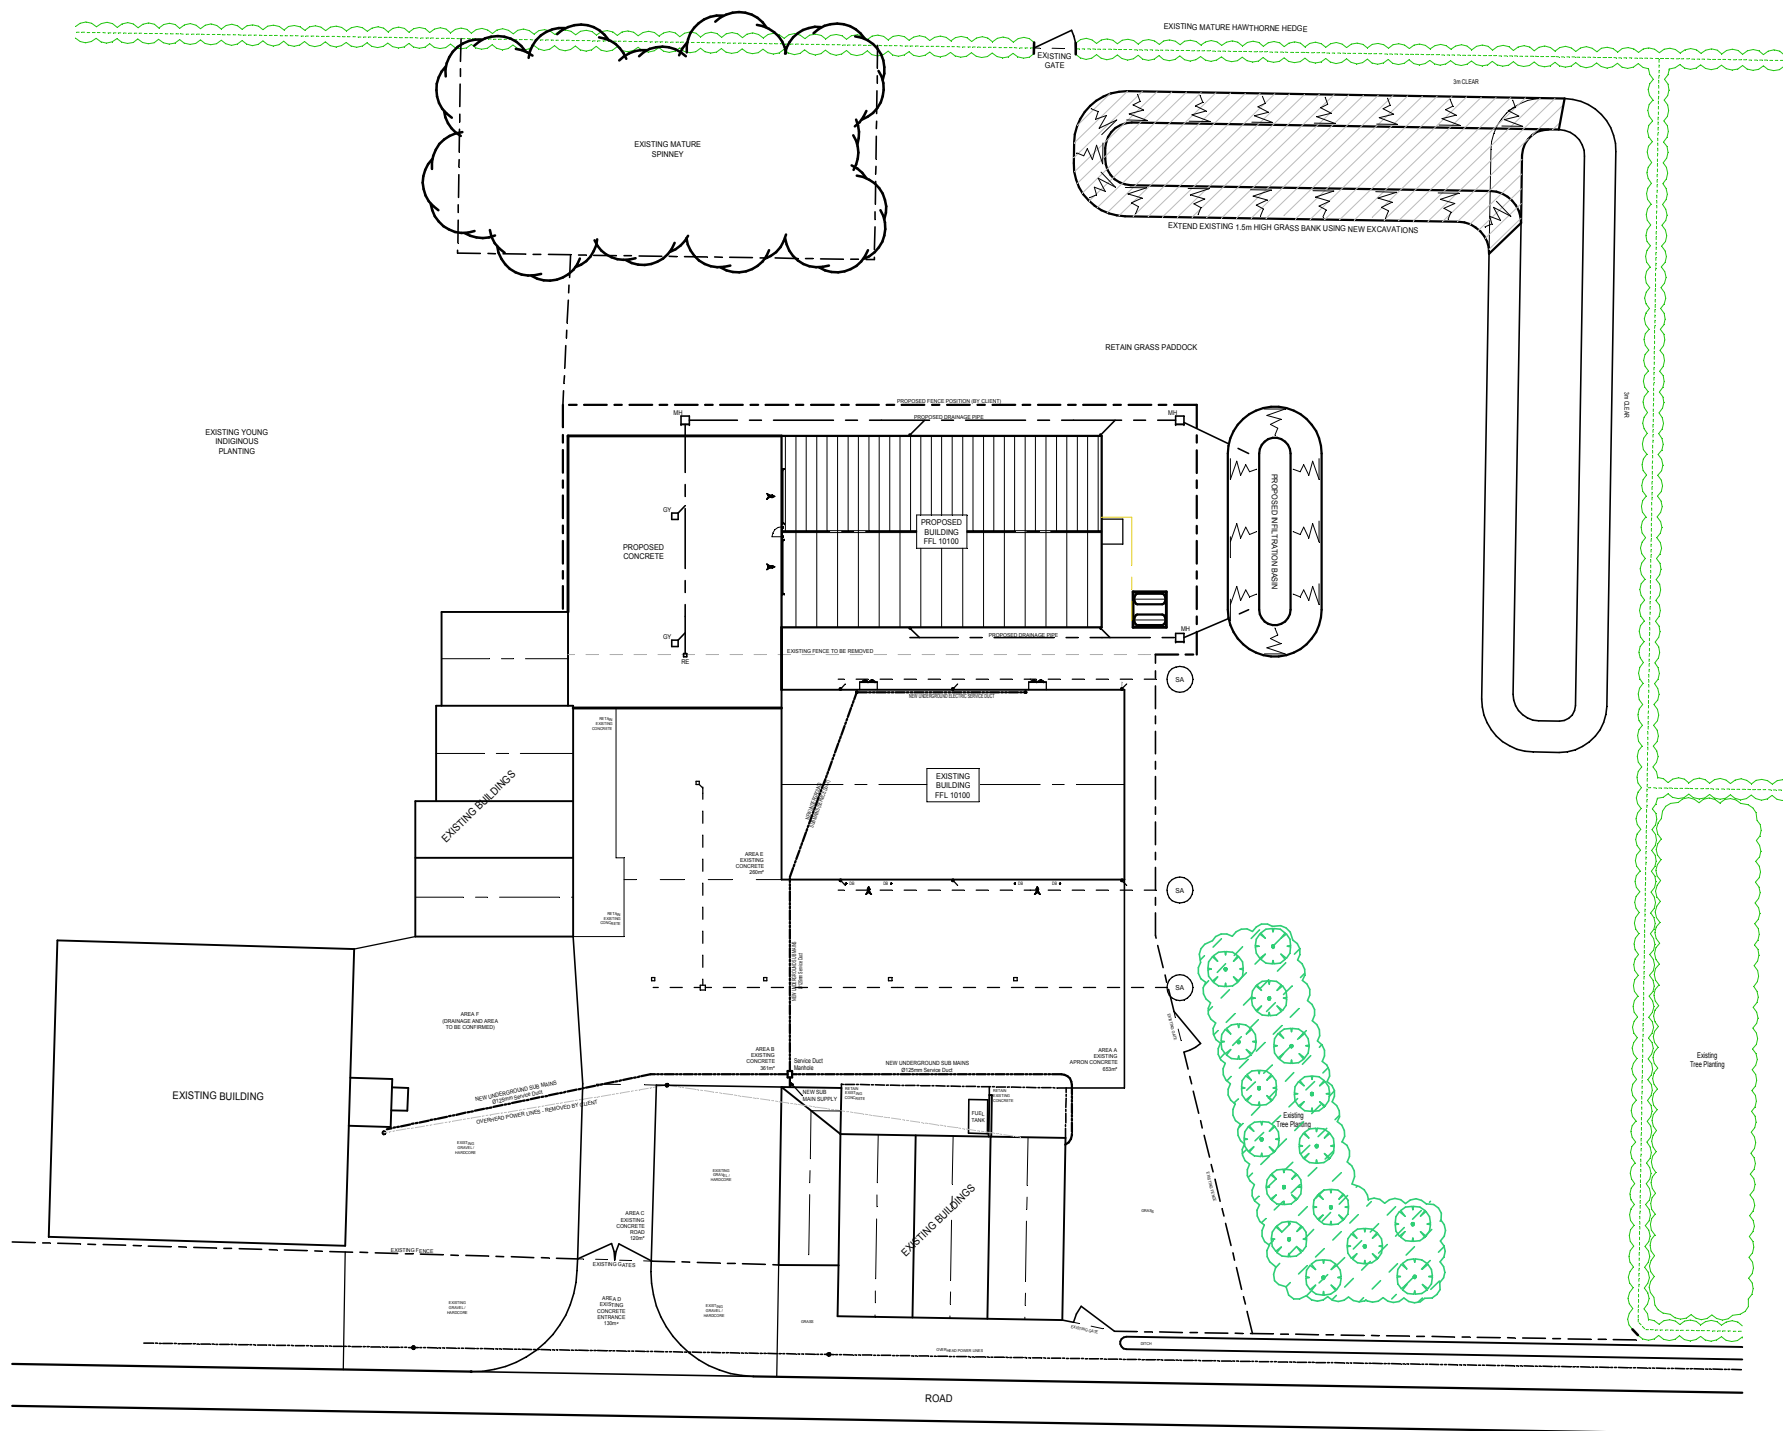

|      |      |          |  |
|------|------|----------|--|
| REV. | DATE | REVISION |  |
|      |      |          |  |
|      |      |          |  |

Proposed Grain Store  
at :- Home Farm, Long Sutton

PROPOSED SITE PLAN

CLIENT:  
T & A PICCAVER  
PETERSFIELD, HOME FARM  
LITTLE SUTTON  
LONG SUTTON  
SPALDING  
LINCS. PE12 9AJ

**Thurlow Nunn Standen Ltd.**  
Specialist Installations Division

Symonds Farm Business Park,  
Newmarket Road, Risby  
Bury St Edmunds  
Suffolk, IP28 6RE  
Tel : 01284 812060  
Fax : 01284 811674  
E-mail : [sid@trsgroup.co.uk](mailto:sid@trsgroup.co.uk)



|                        |                                |                                |
|------------------------|--------------------------------|--------------------------------|
| SCALE:<br>1:250        | SHEET:<br>A1                   | DRAWN BY:<br>Stephen C. Powell |
| SALES ORDER No:<br>#   | DRAWING No:<br>1904:<br>03: 01 | REVISION:<br>P0                |
| DATE:<br>November 2016 |                                |                                |