

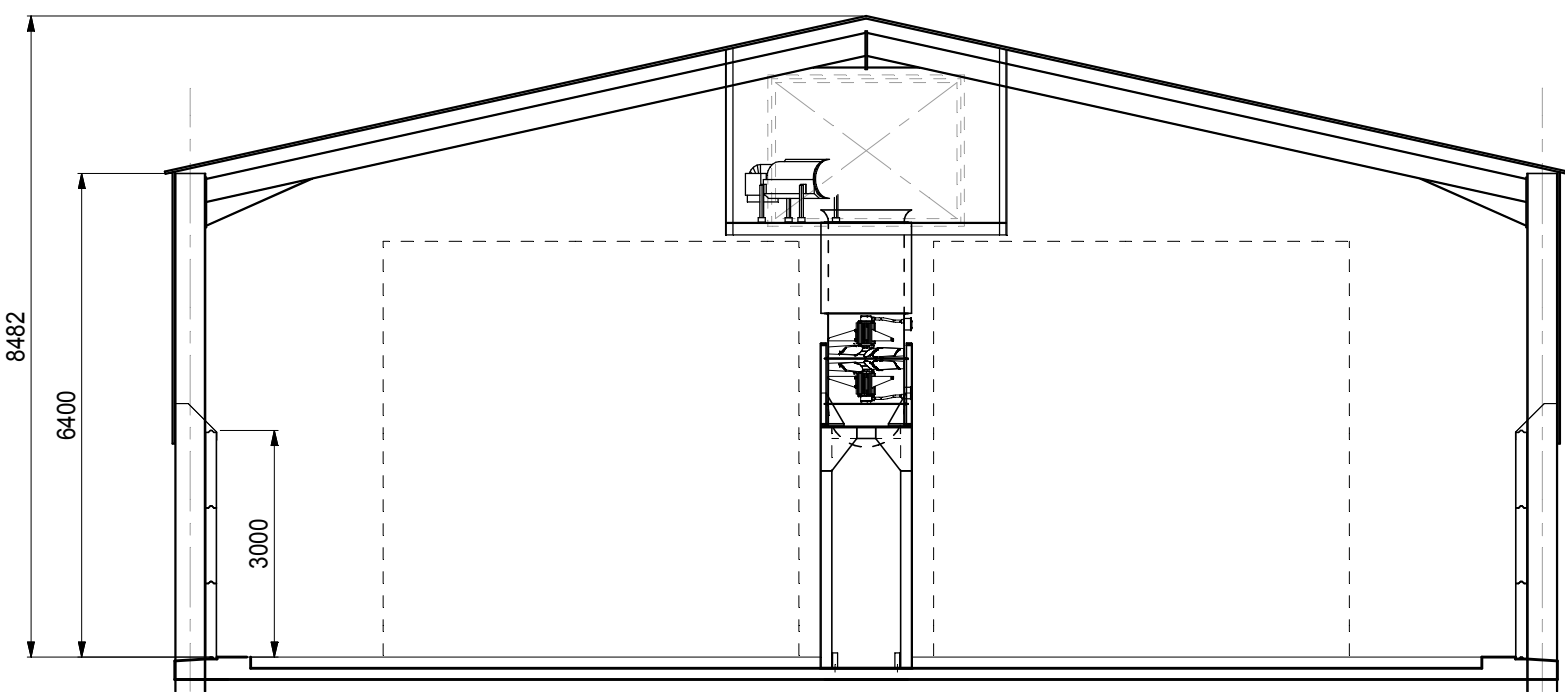



THIS DRAWING IS THE PROPERTY OF :
THURLOW NUNN STANDEN LTD.
AND TOGETHER WITH THE DETAILS SHOWN
MUST NOT BE COMMUNICATED TO, PASSED
ON TO ANY THIRD PARTY WITHOUT THE
RECEIPT OF WRITTEN PERMISSION OF THE :
SPECIALIST INSTALLATIONS DIVISION.

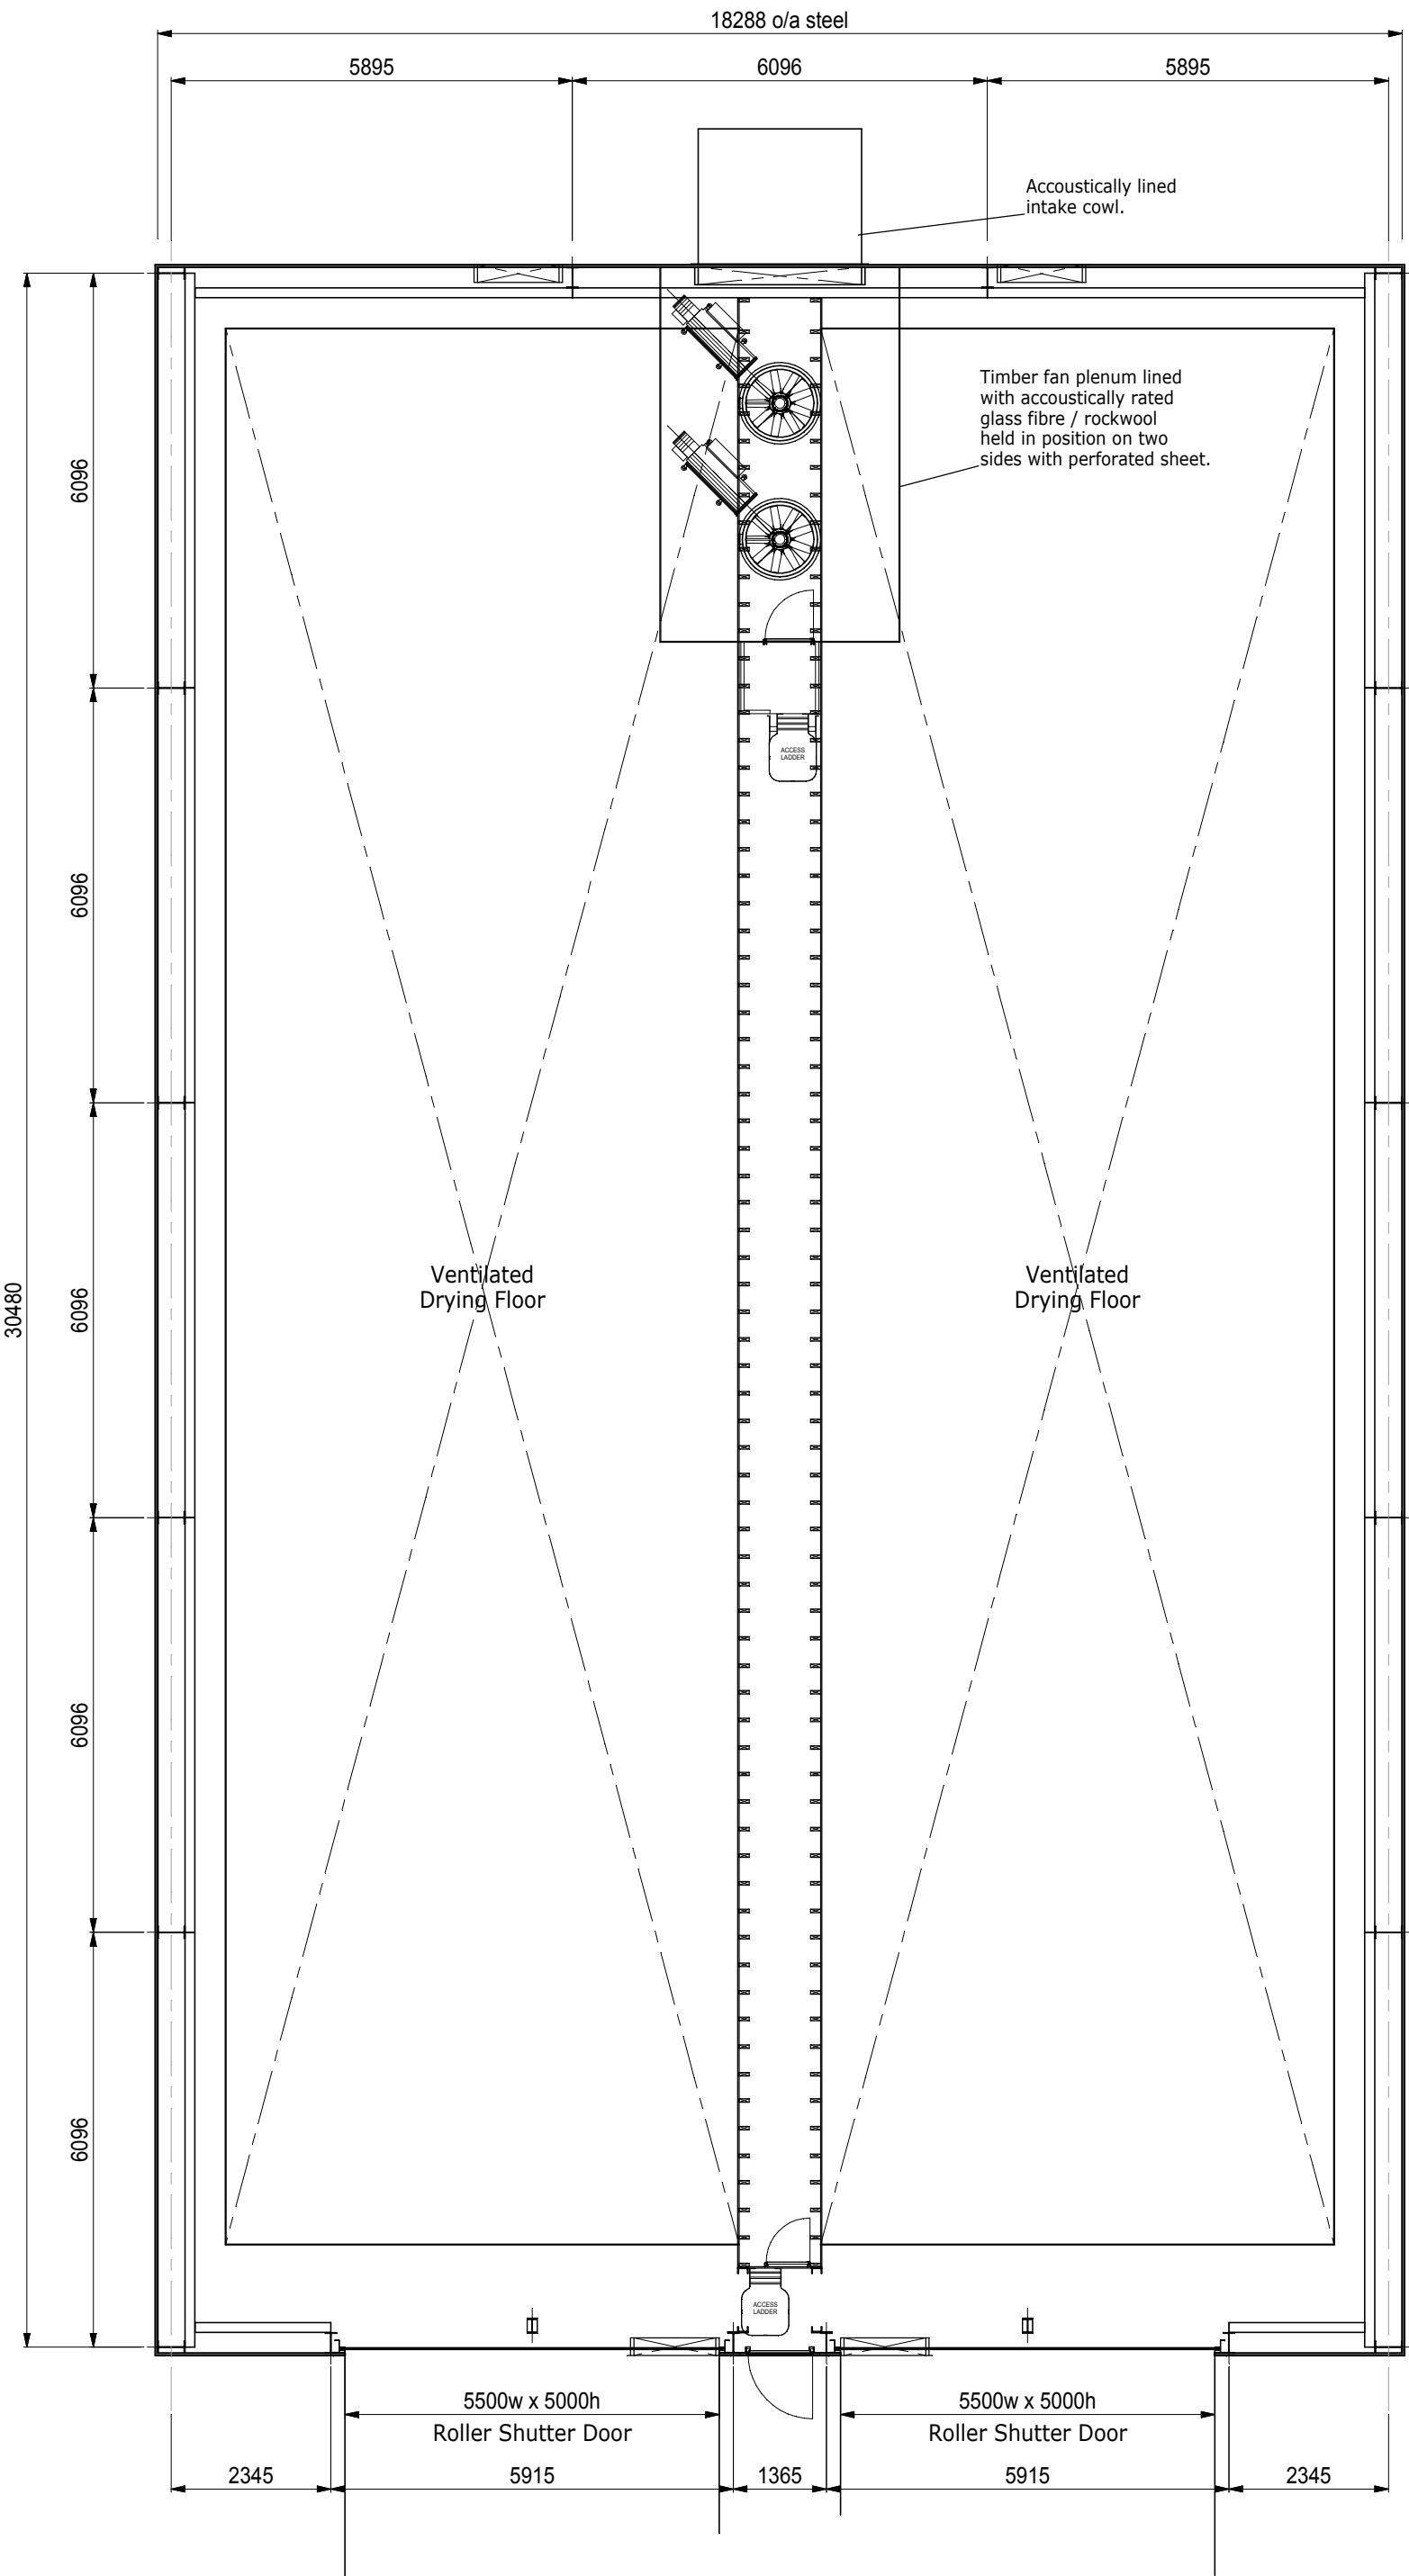


TYPICAL SECTION THROUGH BUILDING

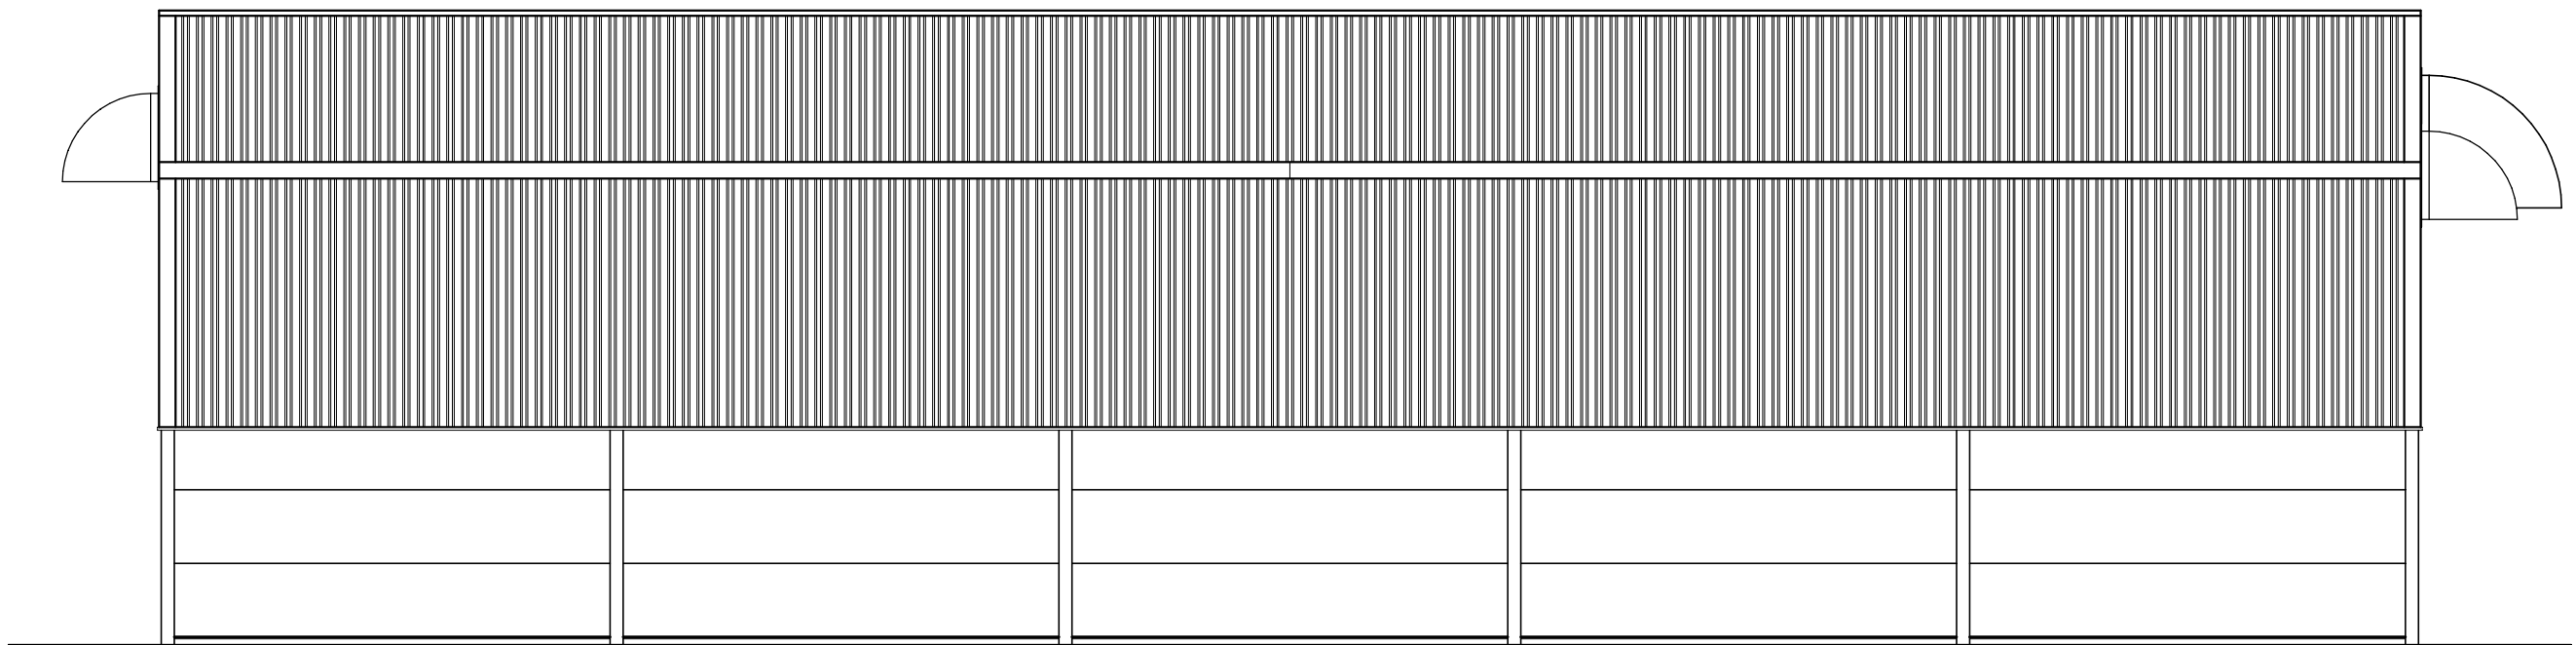


SIDE ELEVATION

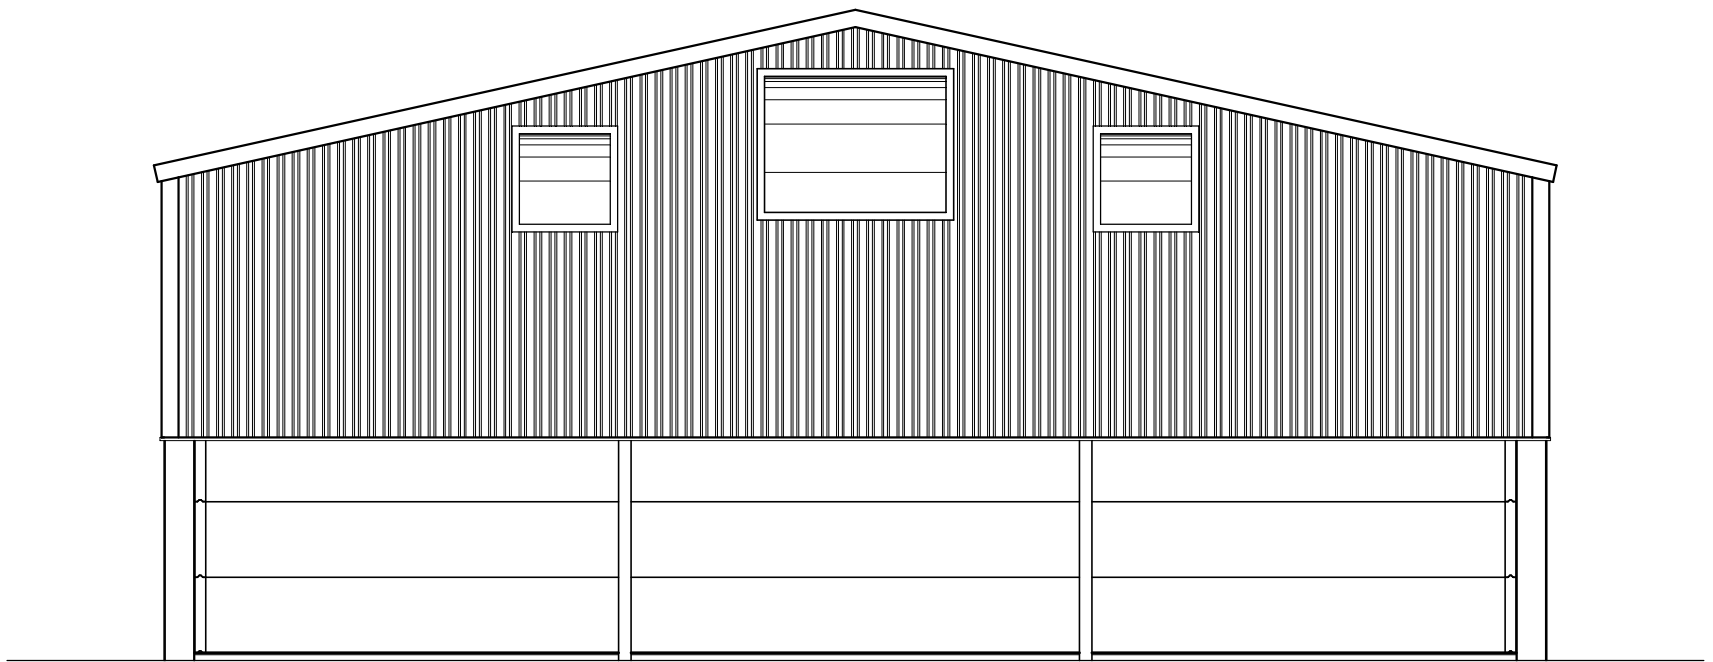


REAR ELEVATION

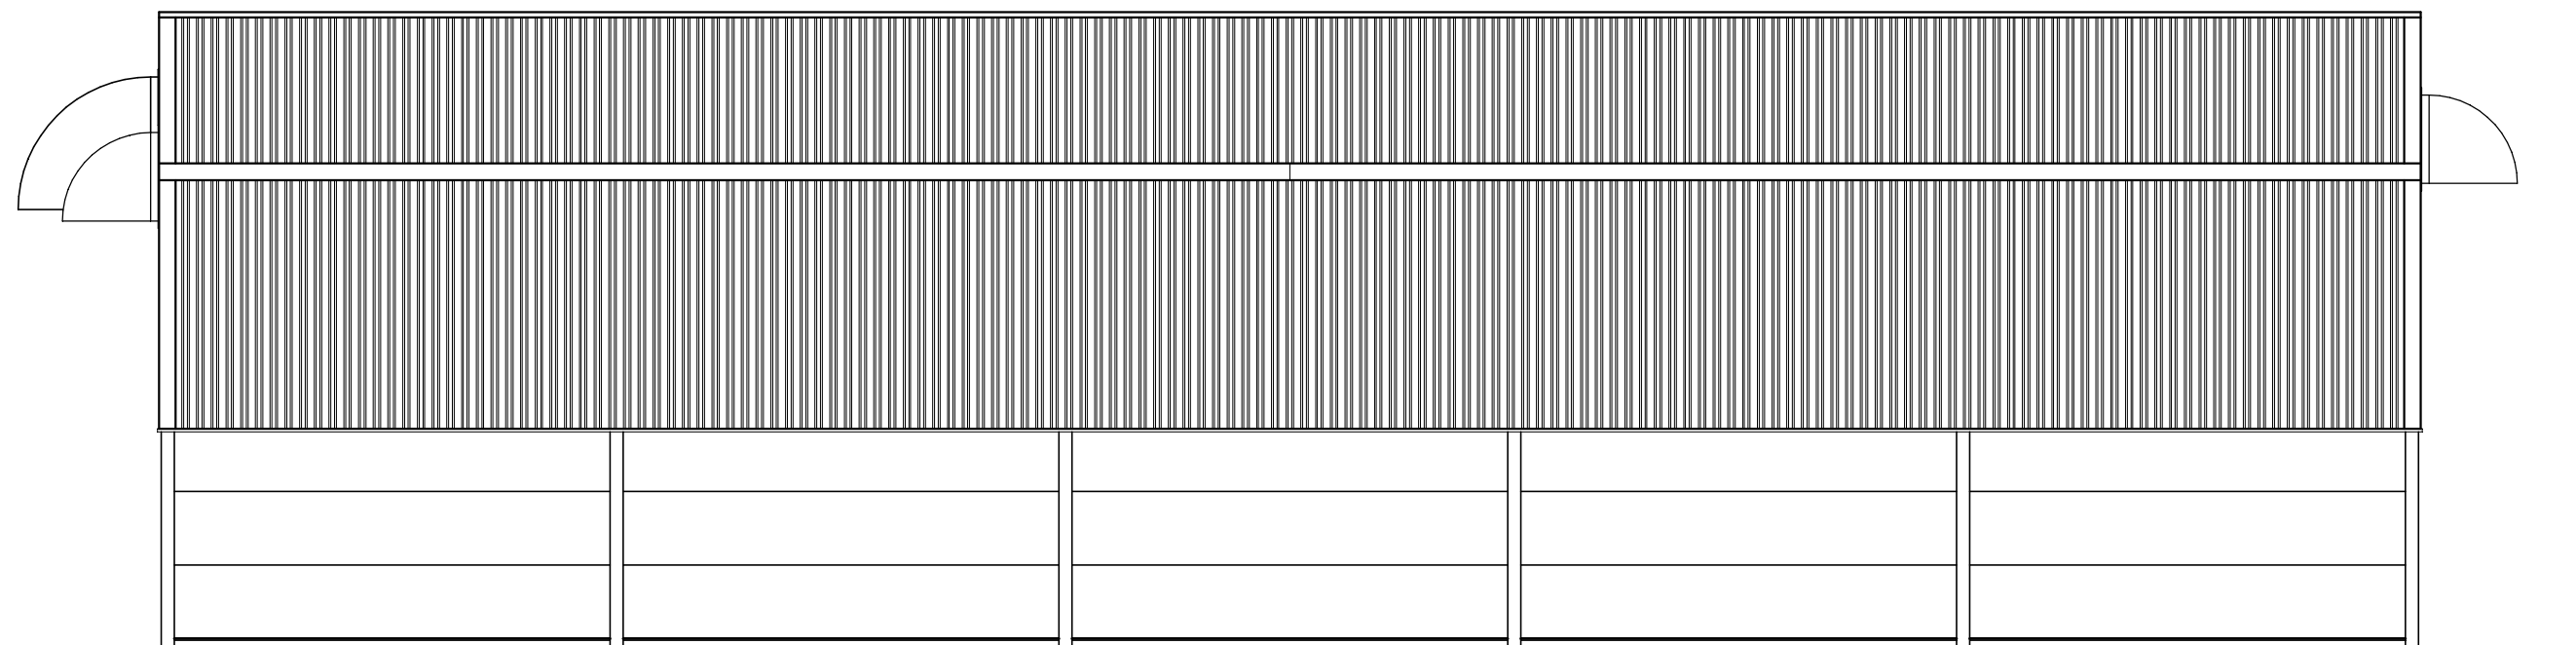

SIDE ELEVATION

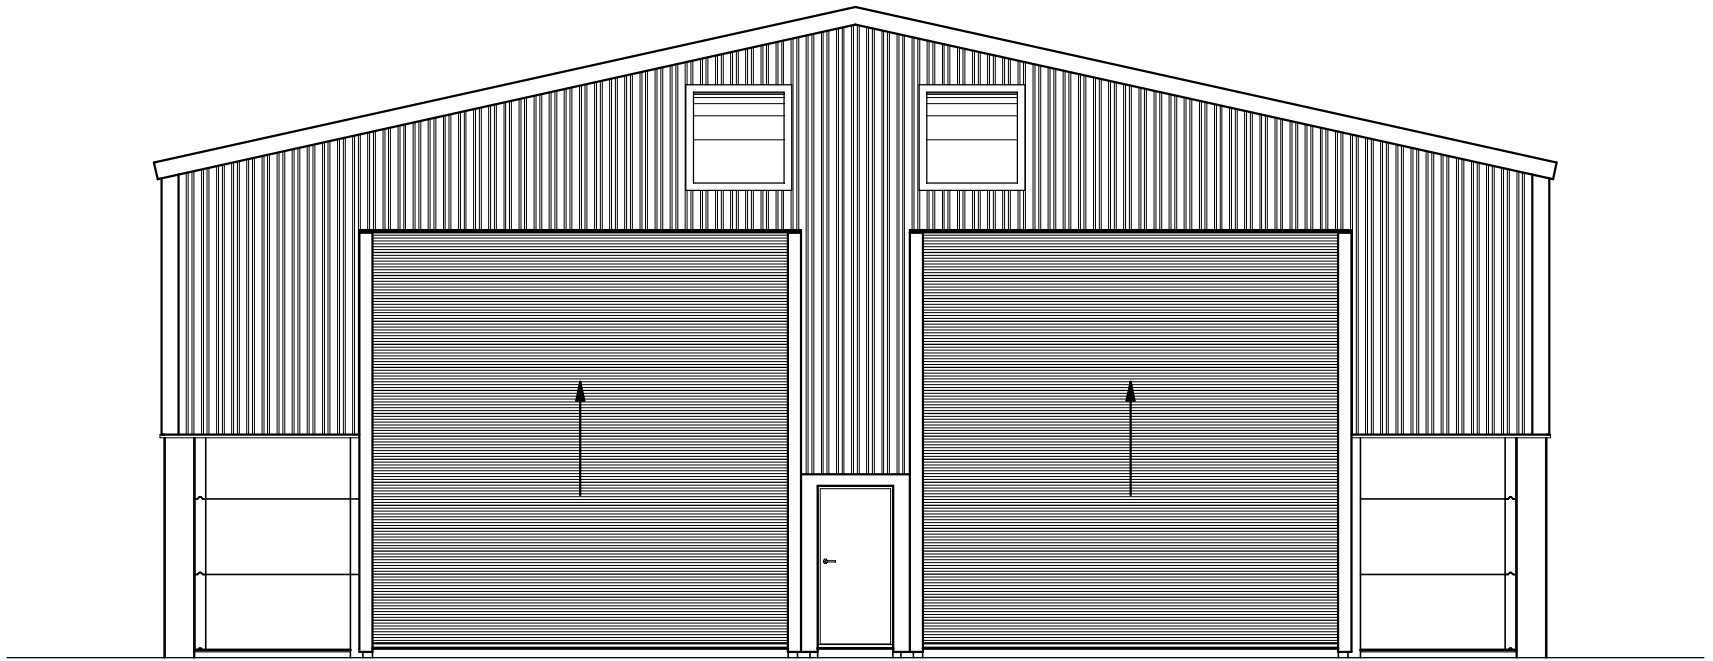

FRONT ELEVATION

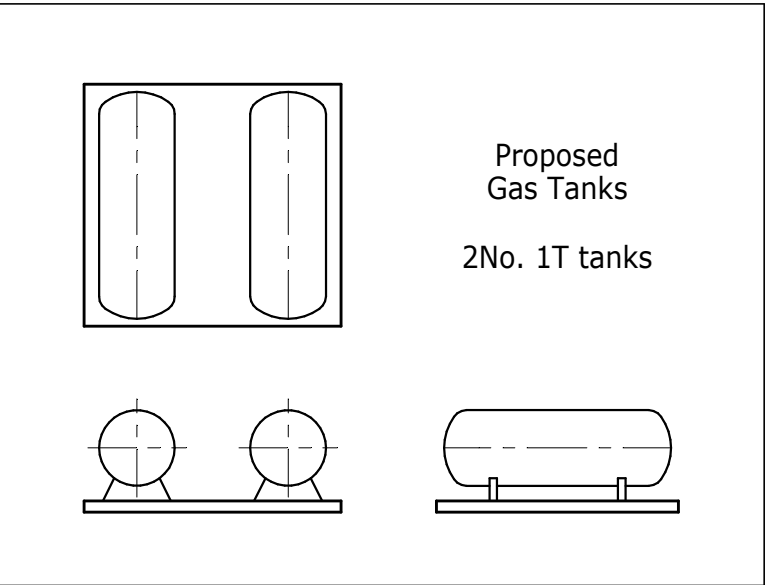

GENERAL NOTES:

STEELWORK :
Steel portal frame designed to Agricultural specification BS 5502:22:2003 + A1:2013 class 1 Finished in BS colour - 18B25 - Merlin Grey.

ROOF CLADDING :
'Eternit' fibre cement natural colour roof sheeting (or similar). Complete with all necessary ridge, eaves and verge closures.

VERTICAL CLADDING :
Plastisol coated single skin steel sheeting finished to BS colour 10A05 - Goosewing Grey. Complete with drip flashing.

CONCRETE WALLING :
Pre-stressed concrete walling panels in natural grey, taken to a height of 3m above FFL.

DOORS :
2 No. Roller shutter doors, to suit openings nom. 5500 x 5500mm high, in galvanised finish.

1 No. personnel access door finished in BS colour 18 B 25 - Merlin Grey.

RAINWATER GOODS :
Black P.V.C. half-round profile plastic guttering, complete with all stop ends, running outlets etc. terminating to suitably sized down-pipes.

All rain water goods to be complete with all necessary brackets and supports.

TRIMS AND FLASHINGS:
Barge boards, corner trims, door trims and drip flashings etc. finished to BS colour 10A05 - Goosewing Grey.

LOUVRES:
1no. Intake opening, nom. 2400mm wide x 1800 high, complete with 90° weather cowl and bird mesh. Cowl finished in BS colour 10A05 - Goosewing Grey and lined with acoustic material.

4no. Fixed blade exhaust louvres to suit clear openings nom. 1200mm wide x 1200mm high complete with 90° weather cowl and bird mesh. Cowl finished in BS colour 10A05 - Goosewing Grey.



REV.	DATE.	REVISION.	DRN.

Proposed Grain Store
at :- Home Farm, Long Sutton

GENERAL ARRANGEMENT
PLAN & ELEVATIONS

CLIENT:
T A PICCAVER
PETERSFIELD, HOME FARM
LITTLE SUTTON
LONG SUTTON
SPALDING
LINCS. PE12 9AJ

Thurlow Nunn Standen Ltd.
Specialist Installations Division

Symonds Farm Business Park,
Newmarket Road, Risby
Bury St Edmunds
Suffolk, IP28 6RE
Tel : 01284 812060
Fax : 01284 811674
E-mail : sid@tnsgroup.co.uk



SCALE: 1:100	SHEET: A1	DRAWN BY: Stephen C. Powell
SALES ORDER No: ; DATE: November 2016	DRAWING No: 1904 : 04 : 01	ISSUE : P0