


THIS DRAWING IS THE PROPERTY OF:
THURLOW NUNN STANDEN LTD.
AND TOGETHER WITH THE DETAILS SHOWN
MUST NOT BE COMMUNICATED TO, PASSED
ON TO ANY THIRD PARTY WITHOUT THE
RECEIPT OF WRITTEN PERMISSION OF THE:
SPECIALIST INSTALLATIONS DIVISION.

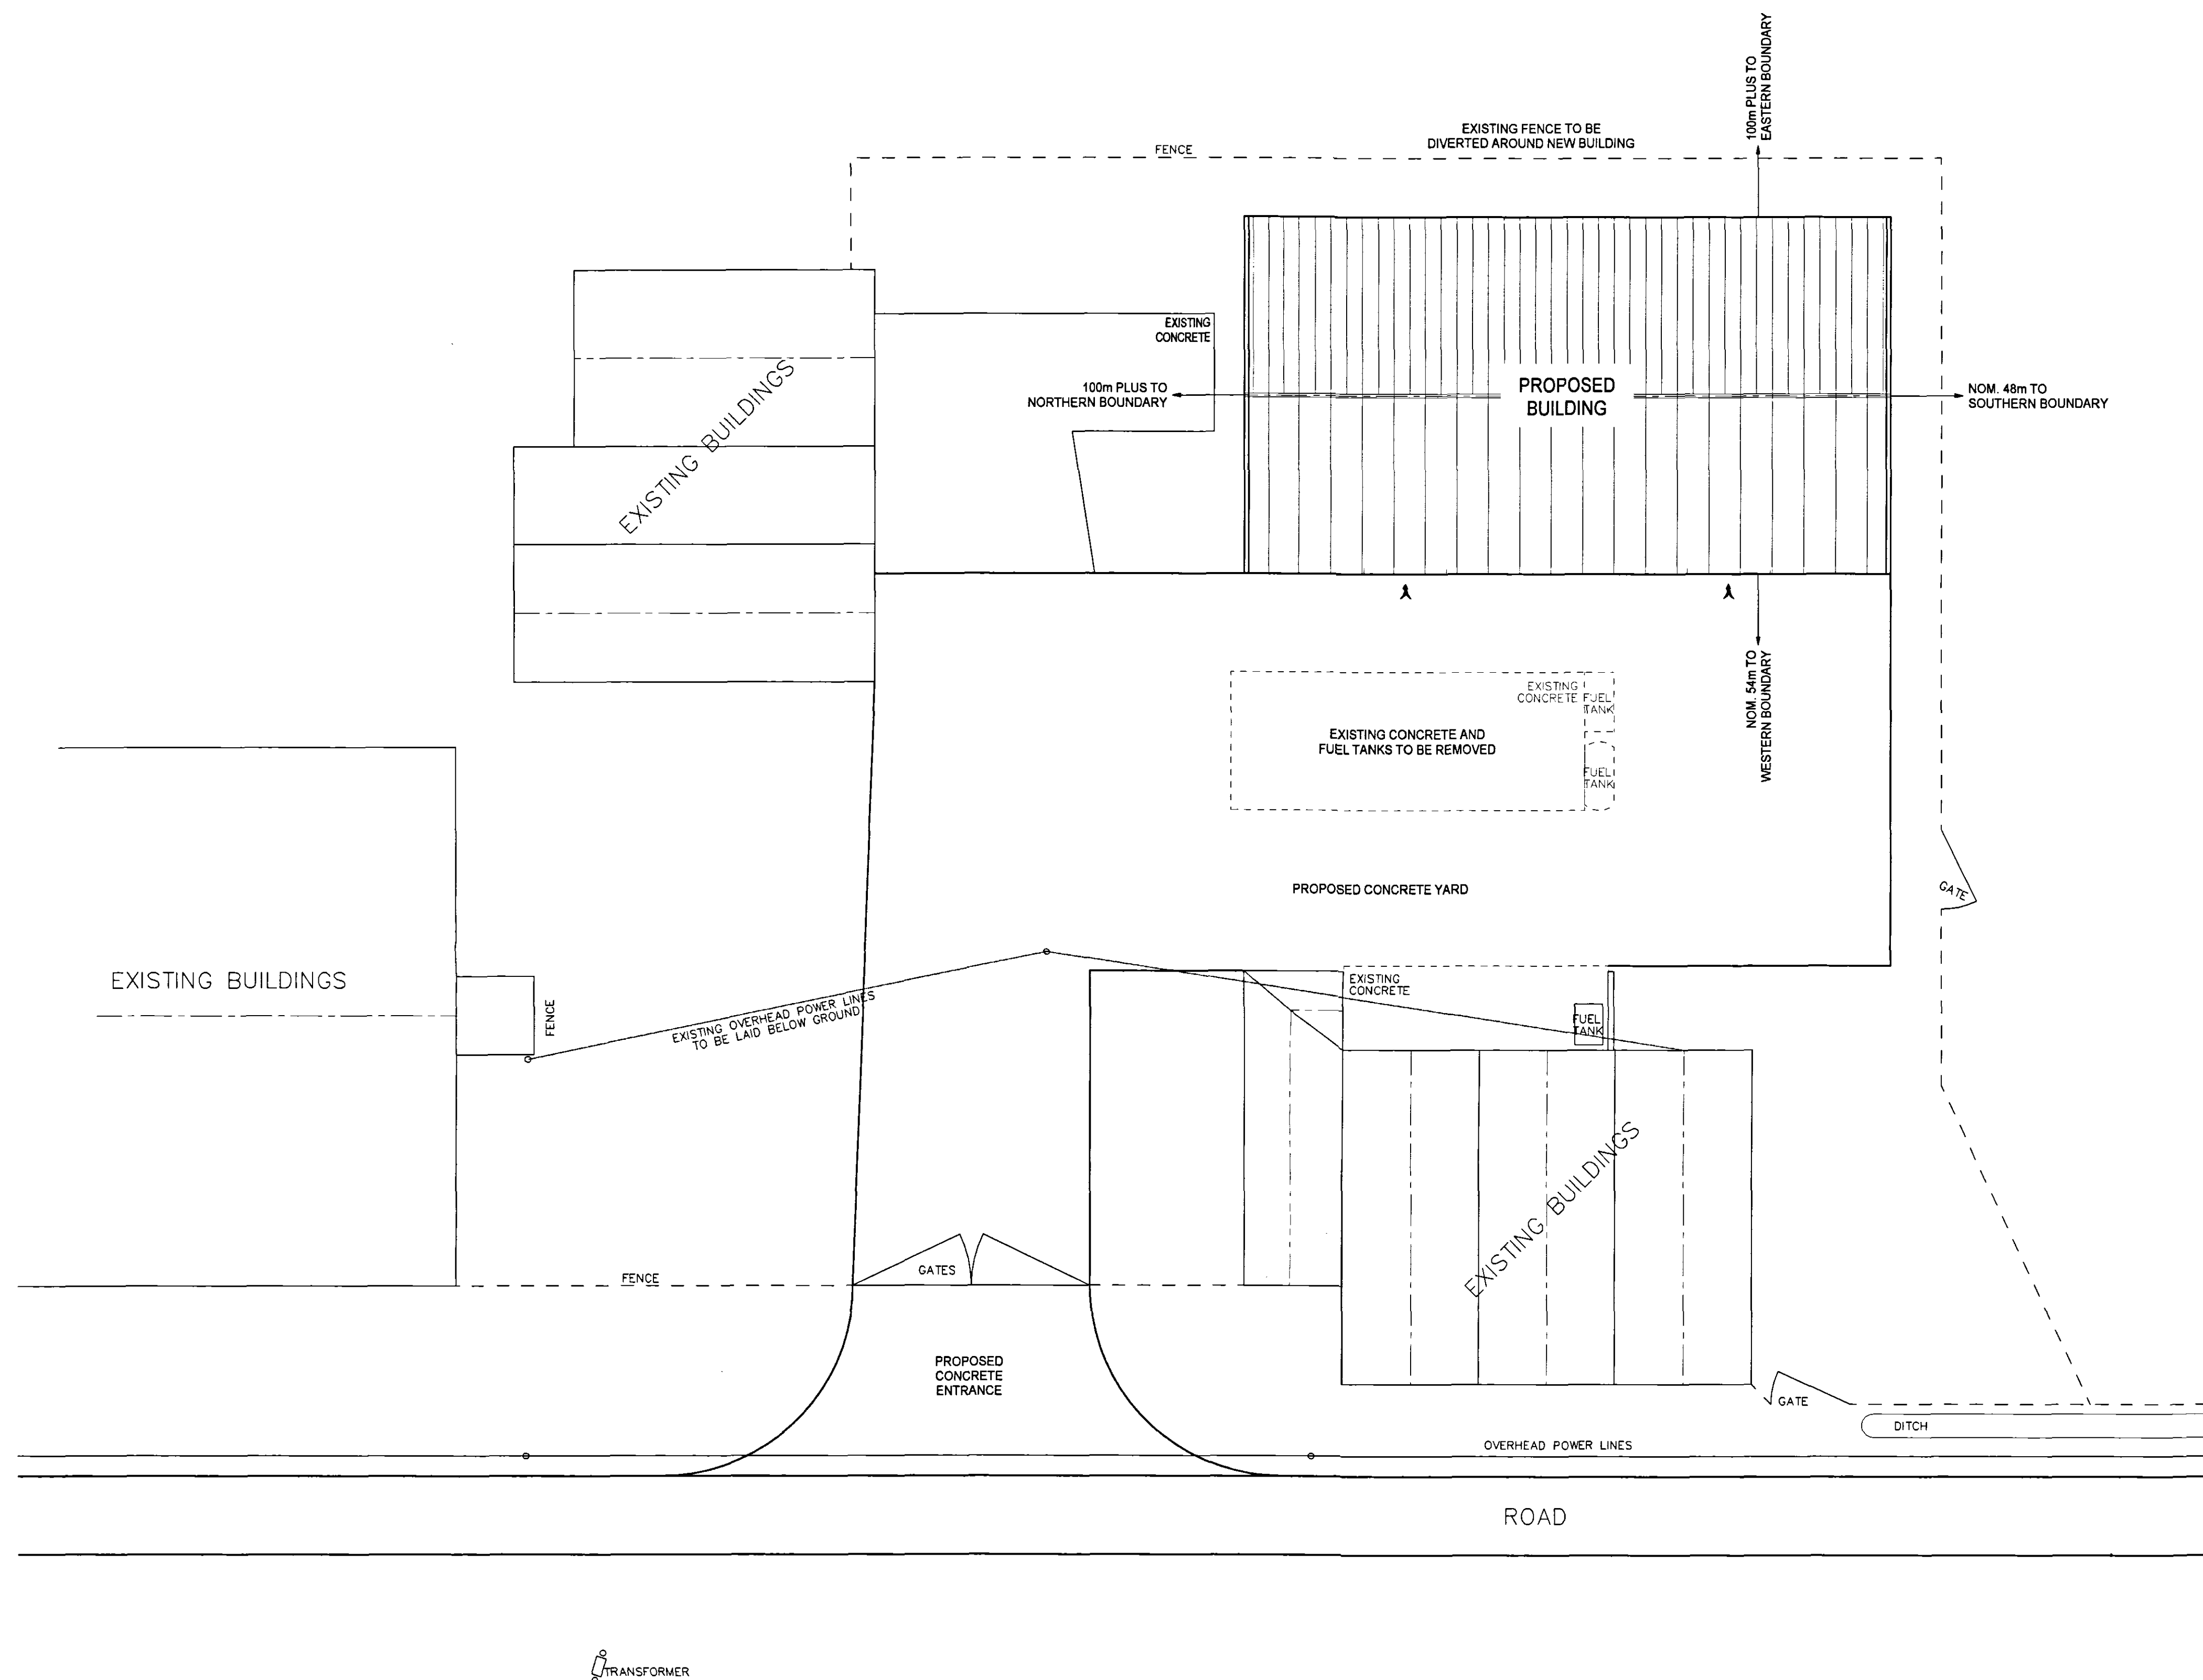

**DETERMINED
PLAN**

Planning & Environment
15 SEP 2003
Ref: 1252/06

OWNERSHIP BOUNDARIES
SHOWN ON DRAWING 1190 01 01

REV	DATE	REVISION	BY
A	14.09.06	Changes to ownership boundaries	SCP

Proposed Boxed
Potato Store At :-
Home Farm
Little Sutton

PROPOSED SITE PLAN

CLIENT:
T & A PICCAVER
PETERSFIELD, HOME FARM
LITTLE SUTTON
LONG SUTTON
SPALDING
Lincs. PE12 9AJ

Thurlow Nunn Standen Ltd.
Specialist Installations Division
Symonds Farm Business Park,
Newmarket Road, Risby
Bury St Edmunds
Suffolk, IP28 8HE
Tel : 01284 812060
Fax : 01284 811674
E-mail : sid@tnegroup.co.uk

SCALE: 1:200	SHEET: A1	DRAWN BY: Stephen C. Powell
SALES ORDER No: ;	DRAWING No: 1190: 03:01	REVISION: A

DATE:
July 2006